


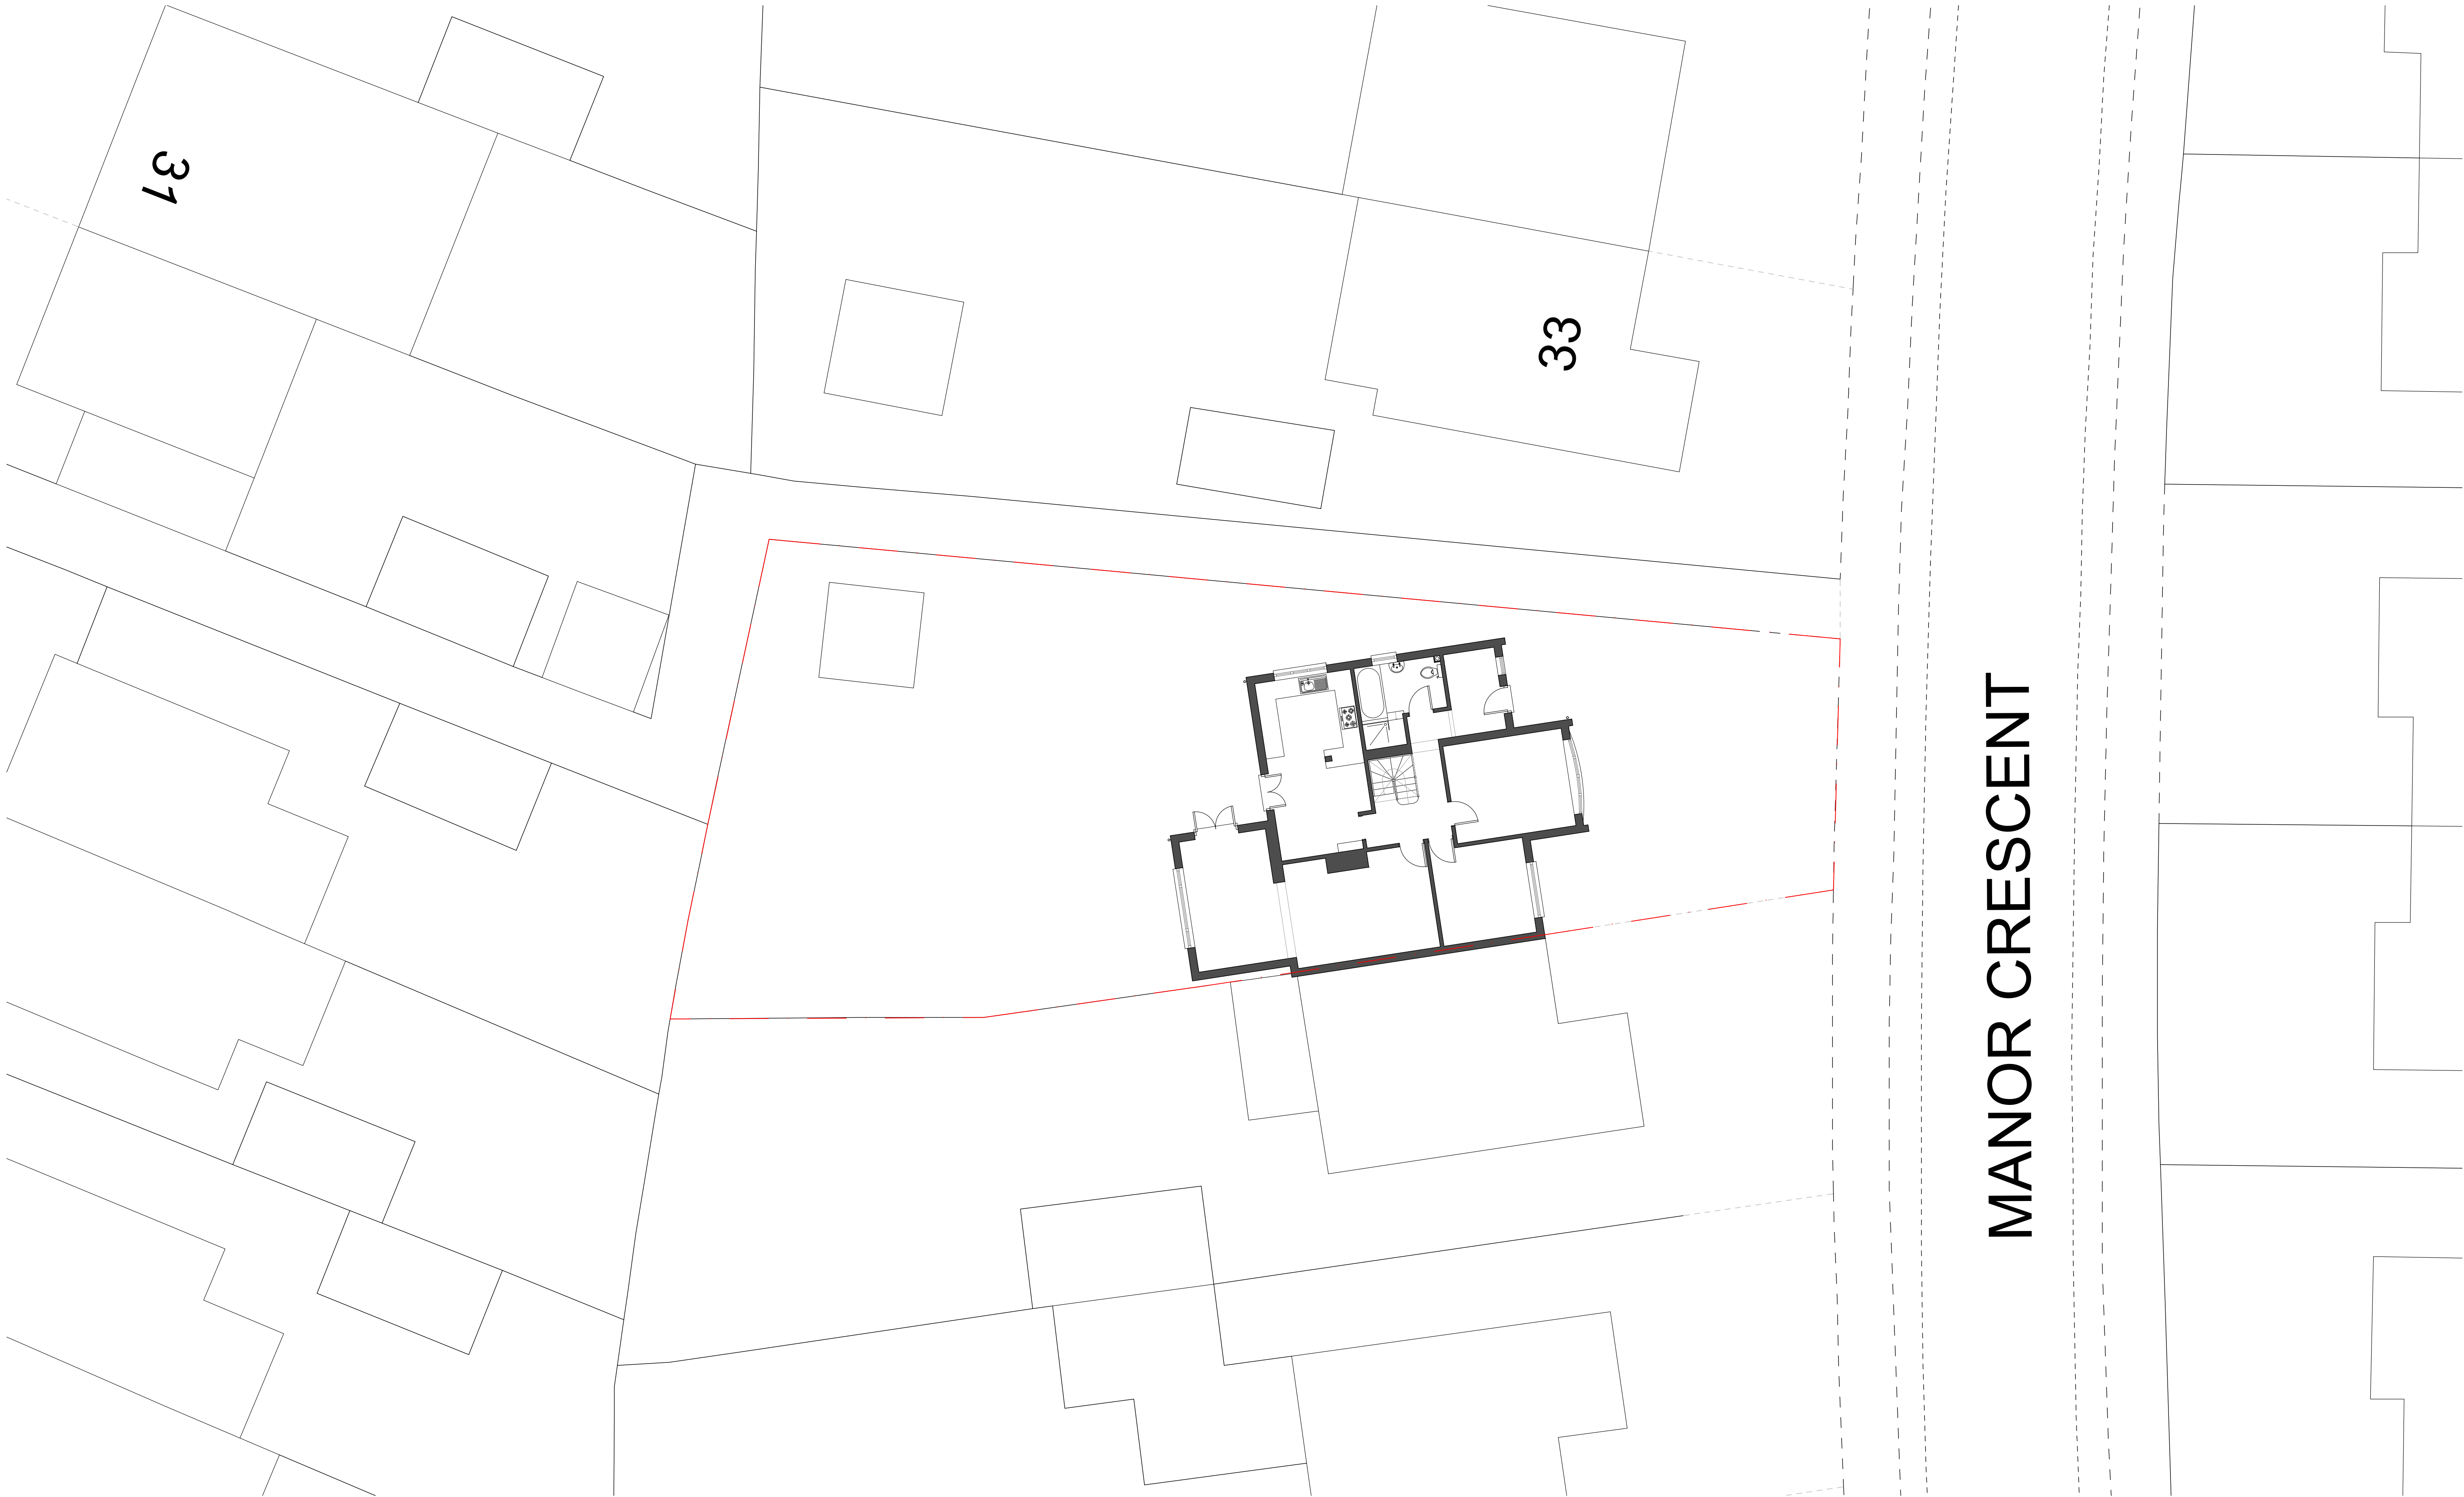

MANOR CRESCENT

Michael Collins Architect LLP

31 Manor Crescent

Job No. **227** Existing Site Plan

Stage: Stage 2
Status: Preliminary

REVISION: Scale
1:100 @:A1

002

Note: This drawing is copyright.
Note: These layouts are preliminary until further surveys are undertaken.
Note: Scale and boundaries are indicative.
Note: Ownership boundary indicative based on OS data.
Note: Red dotted line is shown as site boundary.
Note: Elevation key plan not to scale.

Suite 4a, 30 Bancroft
Hitchin, SG5 1LE
01462 236866
michael@michaelcollinsarchitects.com
www.michaelcollinsarchitects.com

1 2 5 10m 1:100