



PLANNING DRAWING

Notes
All dimensions to be checked on site prior to the commencement of construction and any discrepancy reported to the construction manager.

This drawing may not be reproduced without written consent

All copyrights reserved

Metric drawing all imperial dims approximate
subcontractors MUST ensure they have the
latest issue drawing before they commence
work on site.

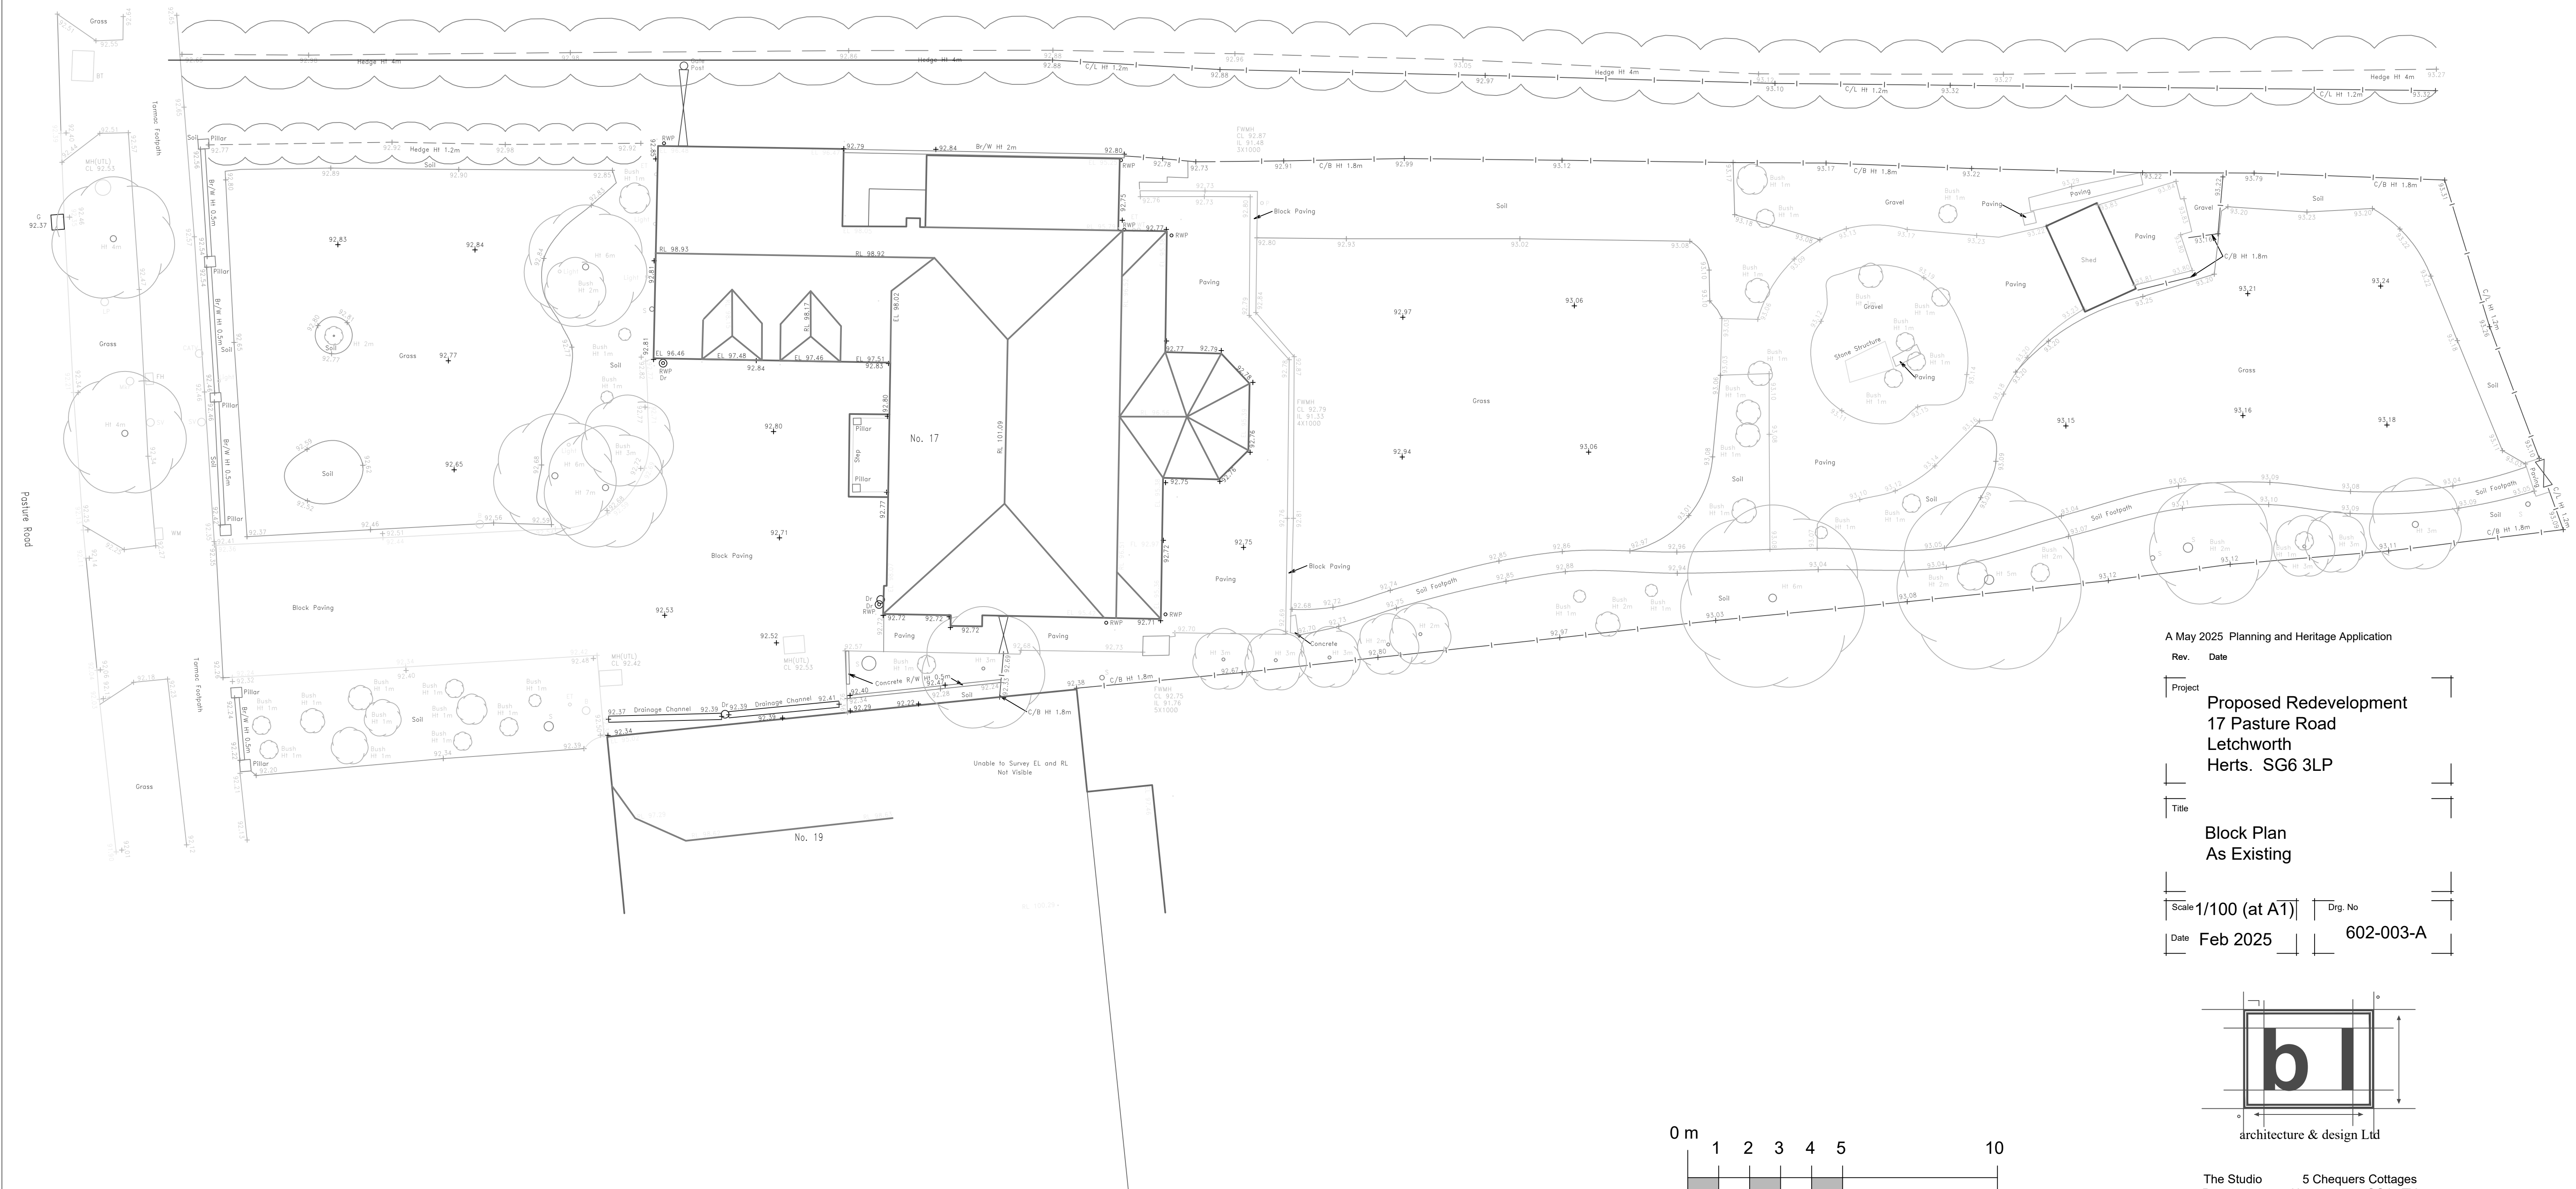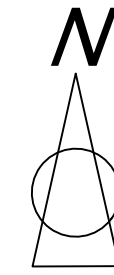

A May 2025 Planning and Heritage Application


Rev. Date

Project
Proposed Redevelopment
17 Pasture Road
Letchworth
Herts. SG6 3LP

Block Plan
As Existing

Scale 1/100 (at A1)

Date	Feb 2025		602-003-A
------	----------	--	-----------

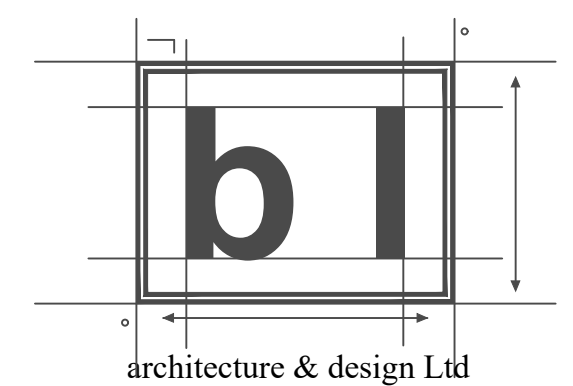

The Studio 5 Chequers Cottages
Preston Herts SG4 7TY
Telephone 01462 433443
e-mail b.l.a.d.architects@gmail.com