


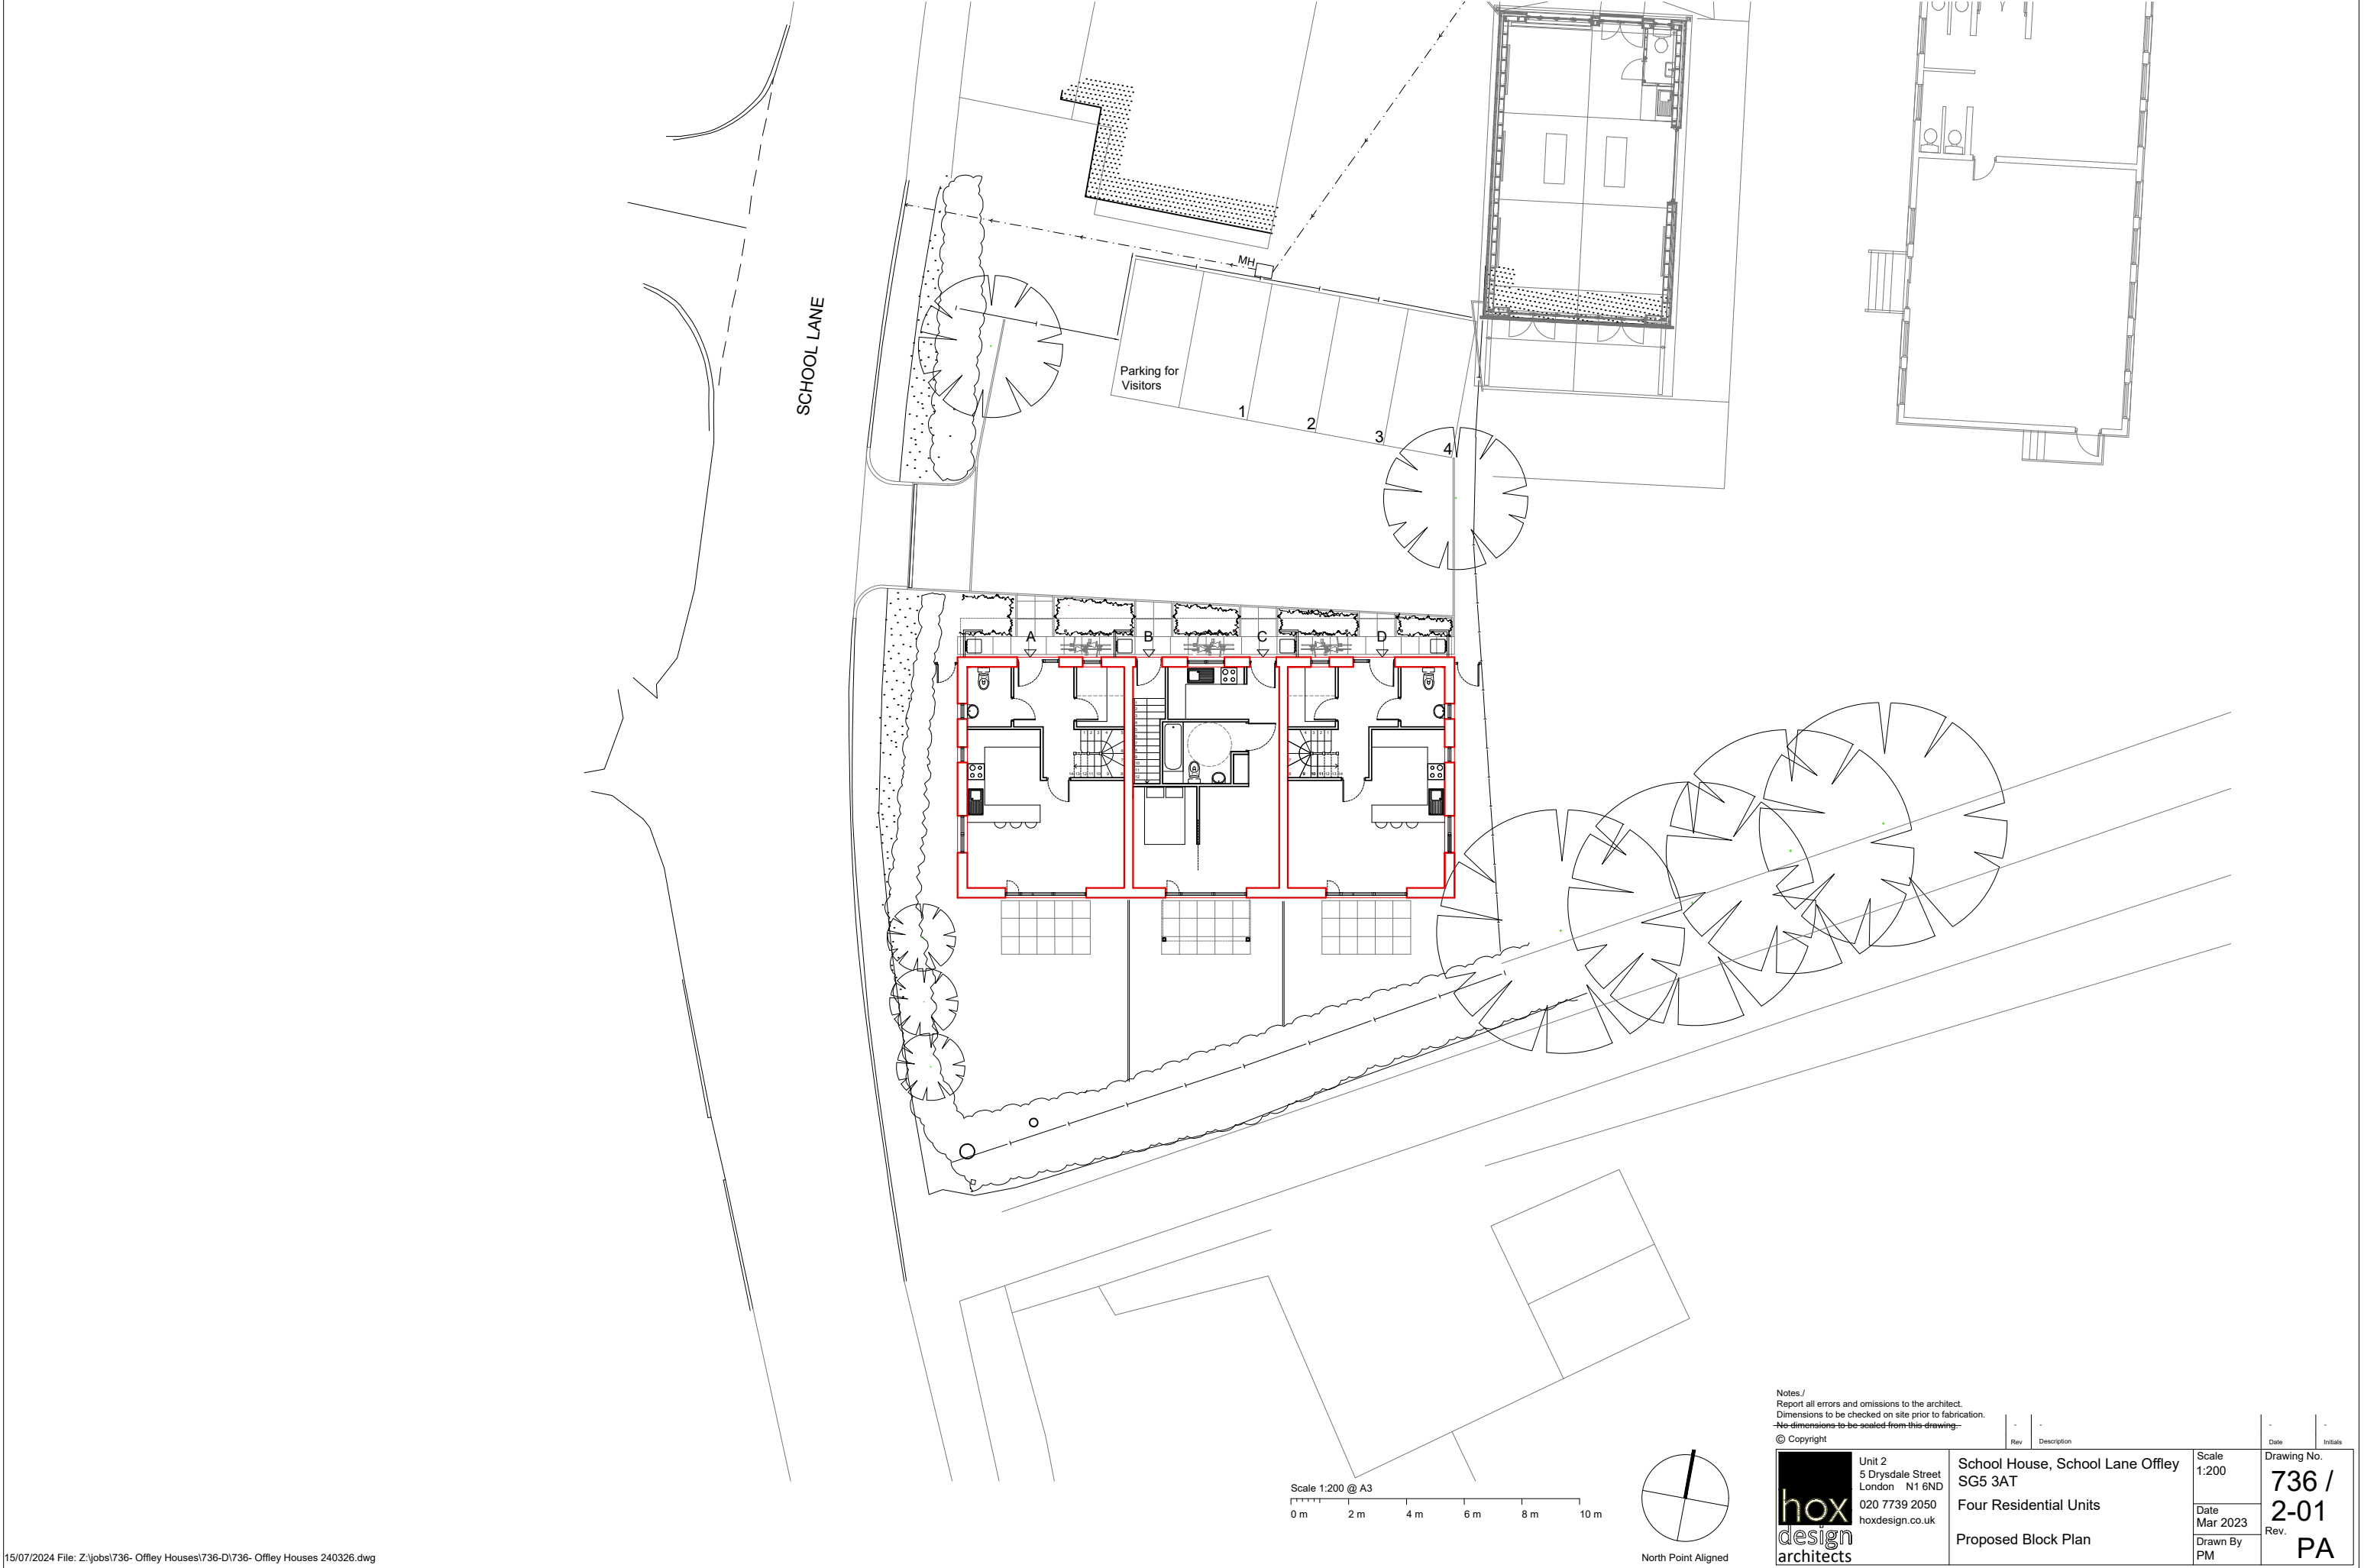

Notes/
Report all errors and omissions to the architect.
Dimensions to be checked on site prior to fabrication.
~~No dimensions to be scaled from this drawing.~~

© Copyright

Unit 2
5 Drysdale Street
London N1 6ND
020 7739 2050
hoxdesign.co.uk

hox
design
architects

School House, School Lane Offley
SG5 3AT
Four Residential Units
Proposed Block Plan

Scale
1:200

Date
Mar 2023

Drawn By
PM

Drawing No.

736 /

2-01

Rev.

PA