


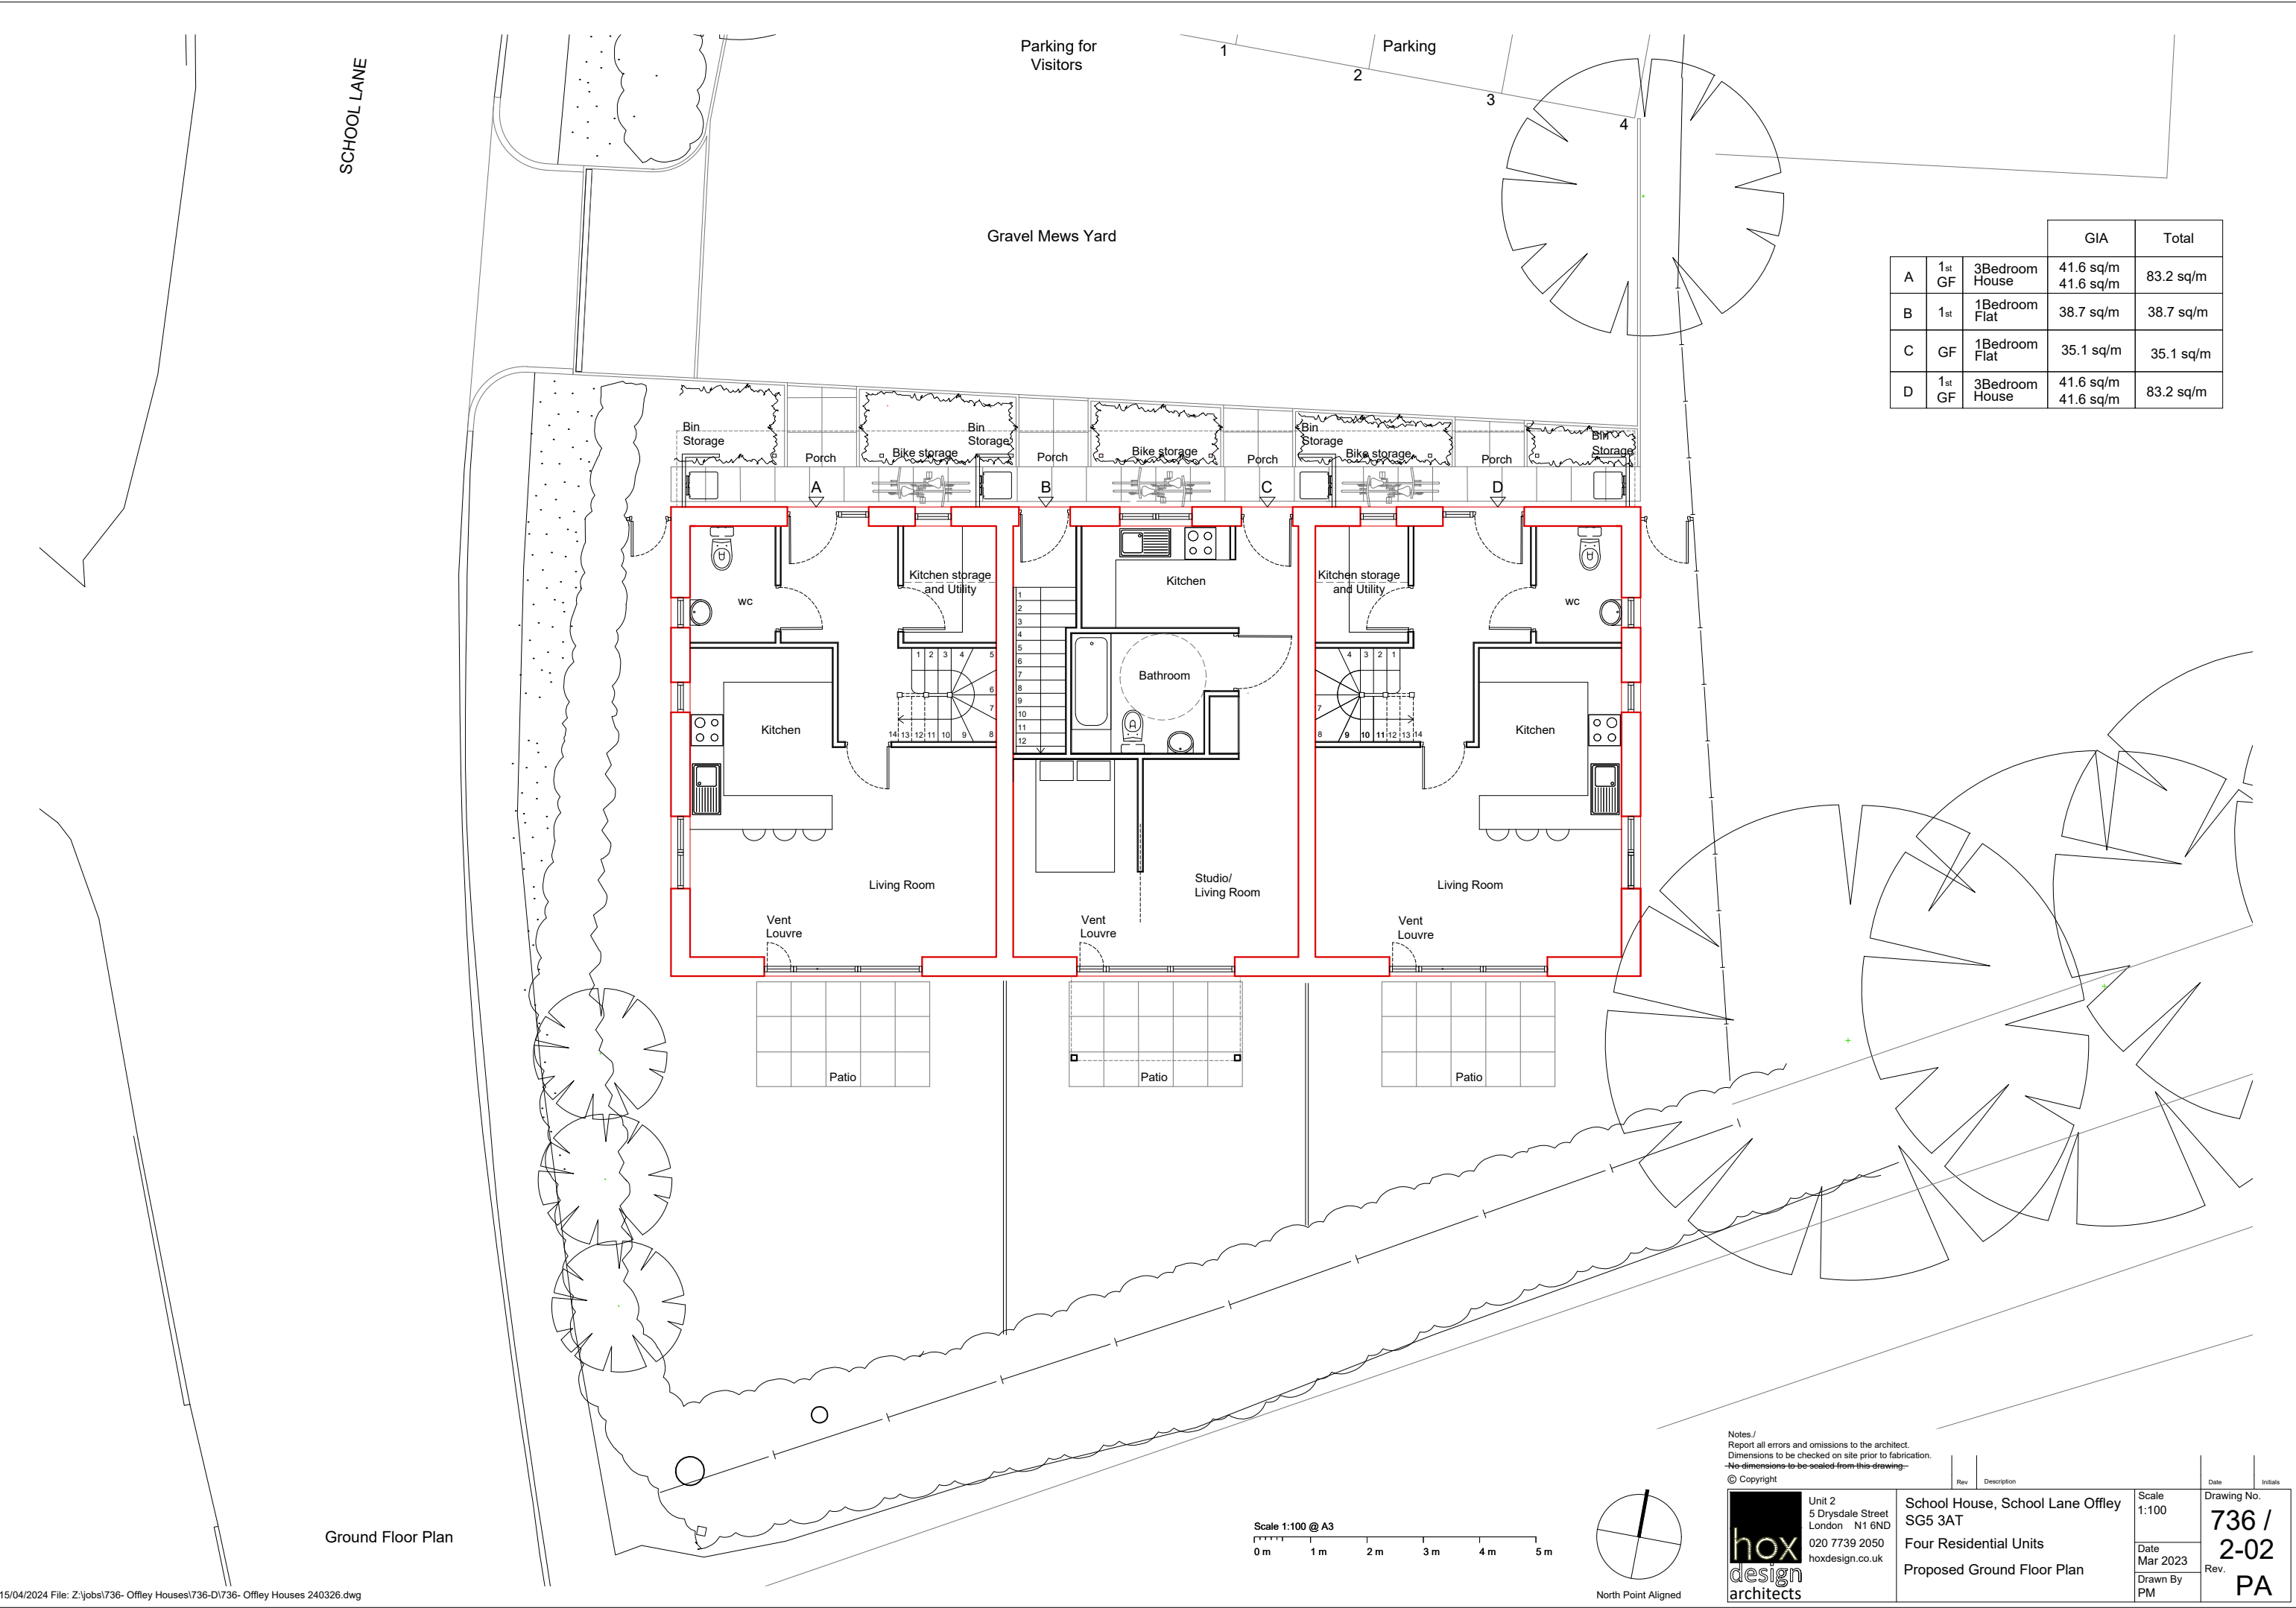

			GIA	Total
A	1 st GF	3Bedroom House	41.6 sq/m 41.6 sq/m	83.2 sq/m
B	1 st	1Bedroom Flat	38.7 sq/m	38.7 sq/m
C	GF	1Bedroom Flat	35.1 sq/m	35.1 sq/m
D	1 st GF	3Bedroom House	41.6 sq/m 41.6 sq/m	83.2 sq/m

Notes./
Report all errors and omissions to the architect.
Dimensions to be checked on site prior to fabrication.
~~No dimensions to be scaled from this drawing.~~

Rev		Description	Date	Initials
