


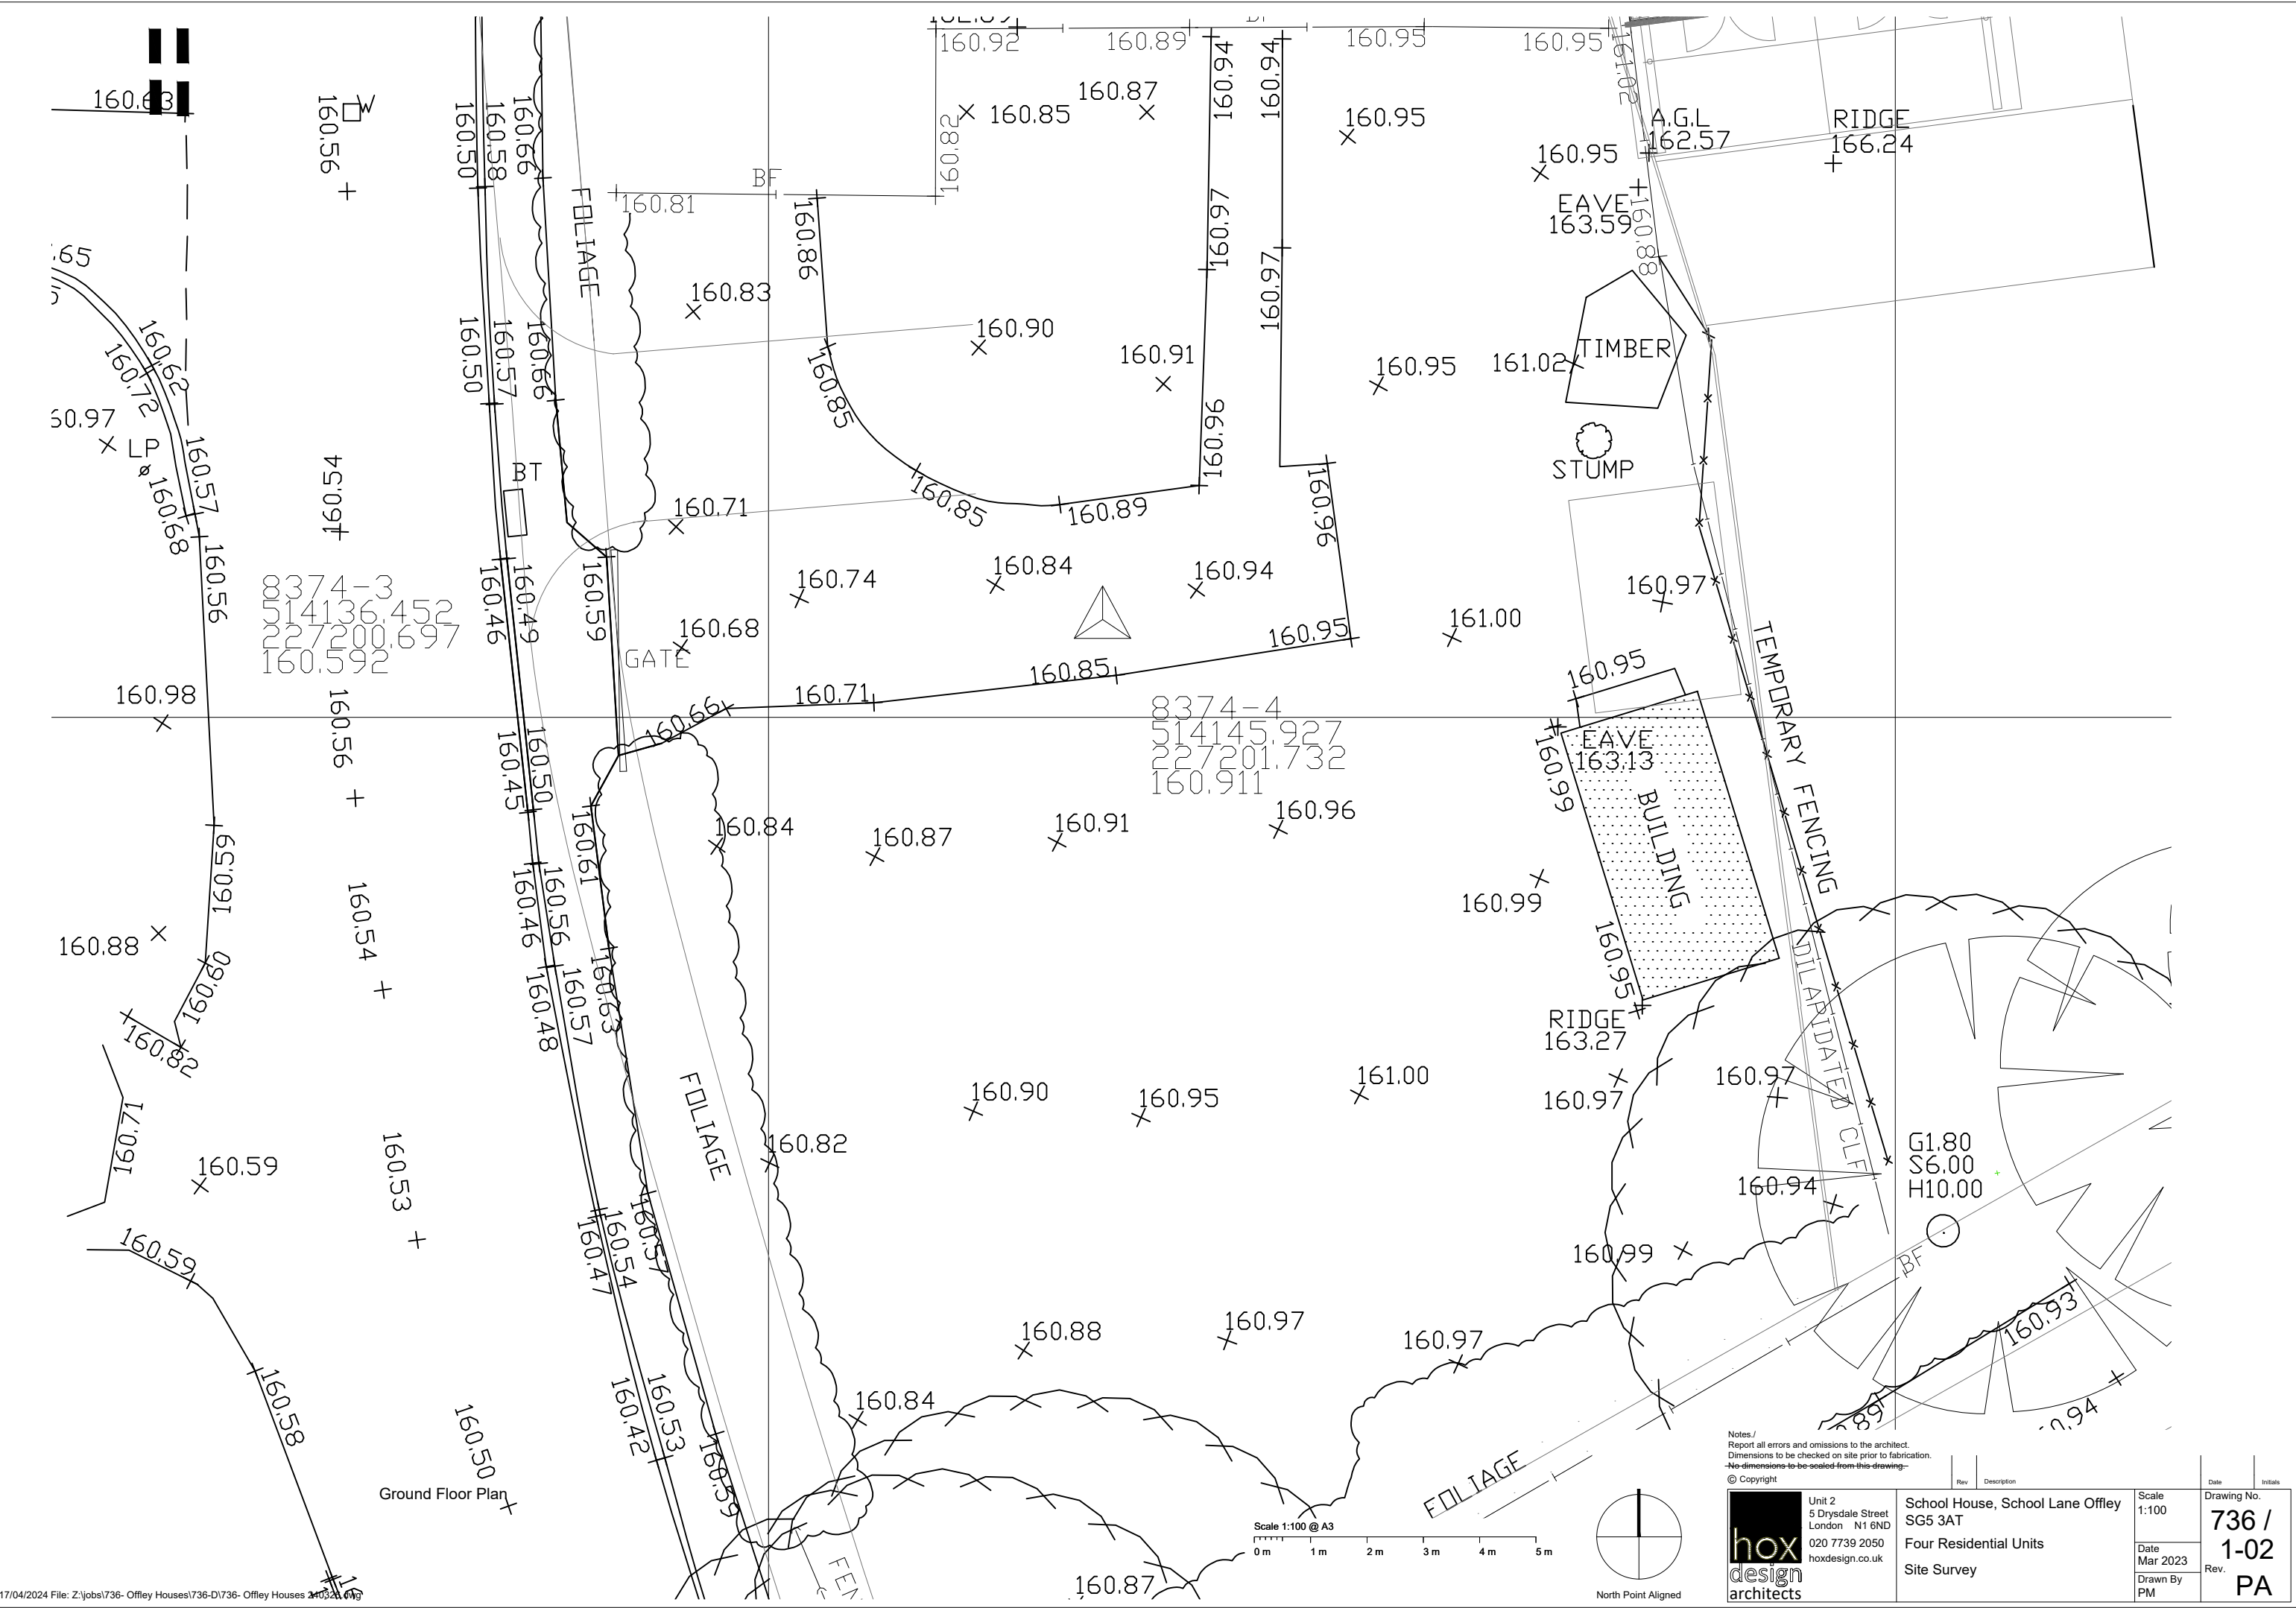

Notes/
Report all errors and omissions to the architect.
Dimensions to be checked on site prior to fabrication.
~~No dimensions to be scaled from this drawing.~~
© Copyright

Rev	Description	Date	Initials

 Unit 2 5 Drysdale Street London N1 6ND 020 7739 2050 hoxdesign.co.uk	School House, School Lane Offley SG5 3AT	Scale 1:100	Drawing No. 736 / 1-02
	Four Residential Units	Date Mar 2023	Rev. PA
	Site Survey	Drawn By PM	