



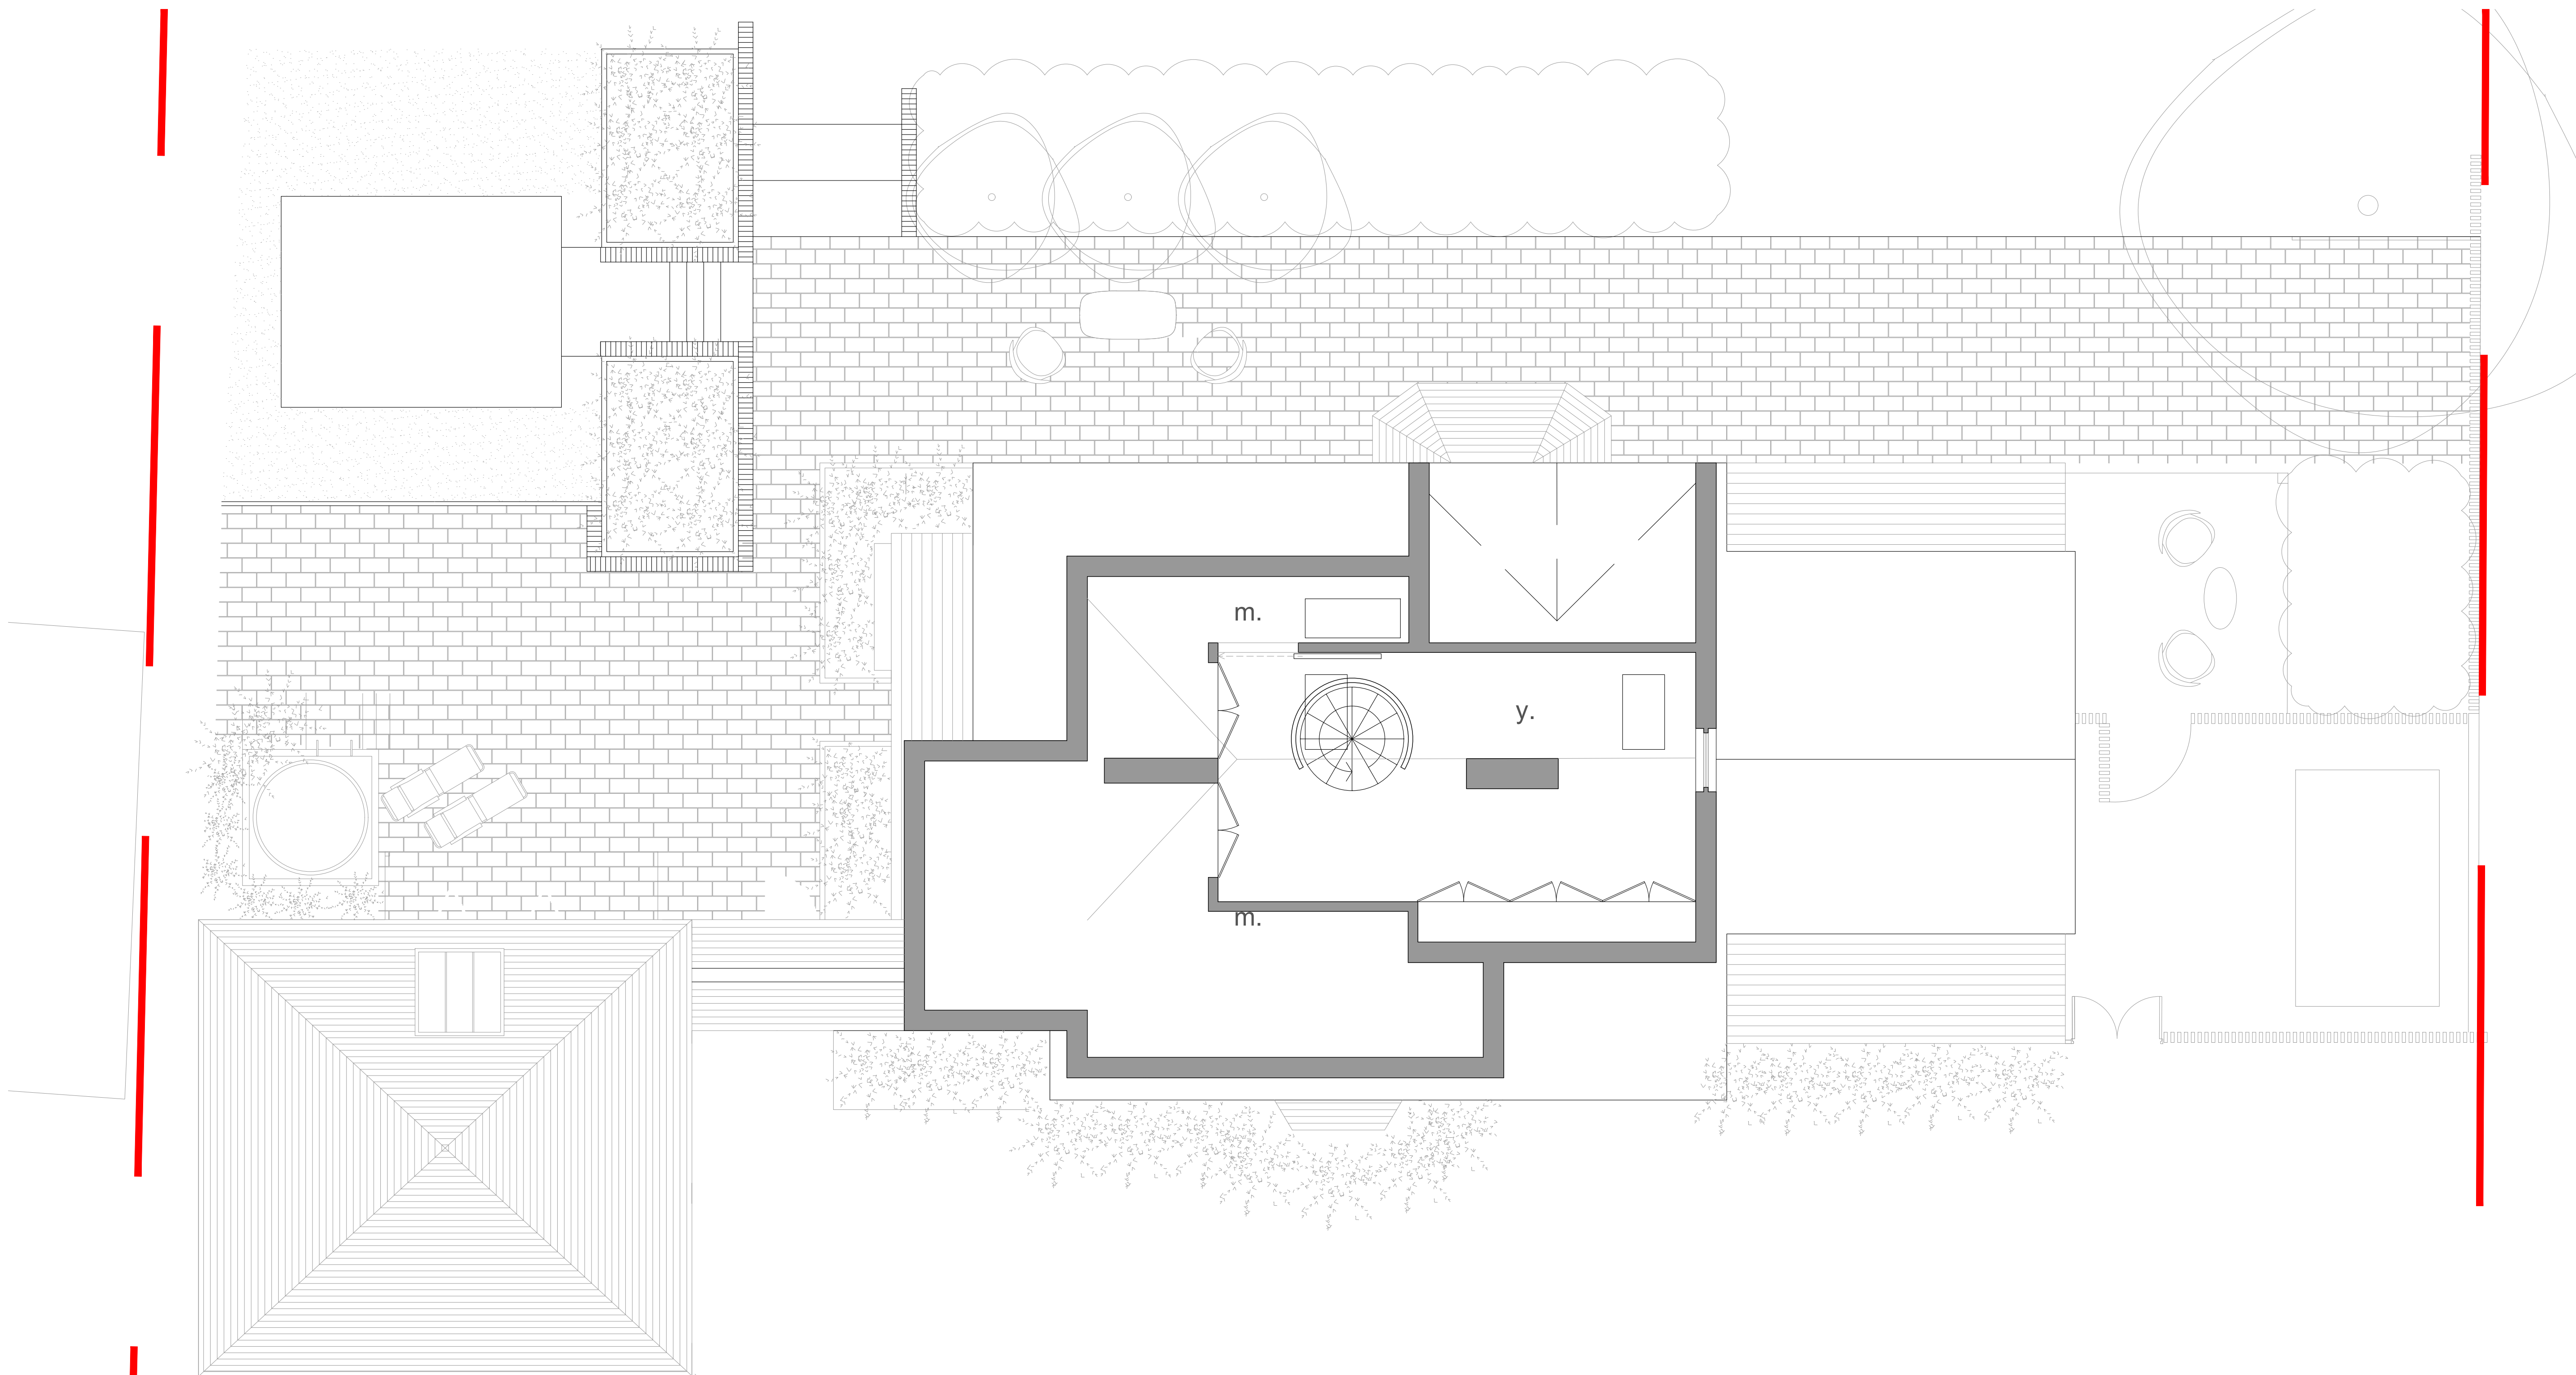

Notes:

- |                                                              |                                 |                                                                                                  |                                                                                   |
|--------------------------------------------------------------|---------------------------------|--------------------------------------------------------------------------------------------------|-----------------------------------------------------------------------------------|
| a. Kitchen/Dining room                                       | l. Proposed sauna & shower room | y. Proposed playroom/study                                                                       |                                                                                   |
| b. Living room                                               | m. Proposed storage area        | z. Lead roof proposal                                                                            |                                                                                   |
| c. Proposed study                                            | n. Proposed hot tub             | aa. tiled lean to roof as per existing                                                           |                                                                                   |
| d. w/c                                                       | o. Proposed shed                | ab. timber framed posts + lower panels. painted black to match fascias with rolled lip lead roof | ah. New bronze colored aluminium bi fold doors                                    |
| e. Family room                                               | p. Proposed outdoor storage     | ac. New Porch                                                                                    | ai. New timber clad insulated infill, to match appearance of existing garage door |
| f. Proposed utility room                                     | q. Proposed bin store           | ad. New black stained slatted fence                                                              |                                                                                   |
| g. Proposed gym                                              | r. Existing bedroom             | ae. New bronze colored aluminium windows                                                         |                                                                                   |
| h. Reception                                                 | s. Proposed family bathroom     | af. New white slatted timber hot tub joinery                                                     |                                                                                   |
| i. Existing timber framed loggia glazed with new oak framing | t. Proposed spiral staircase    | ag. New insulated timber garage door                                                             |                                                                                   |
| j. Proposed bay/study area                                   | u. Proposed study area          |                                                                                                  |                                                                                   |
| k. Proposed planting area                                    | v. Proposed laundry chute       |                                                                                                  |                                                                                   |
|                                                              | w. Proposed en-suite            |                                                                                                  |                                                                                   |
|                                                              | x. Proposed dressing area       |                                                                                                  |                                                                                   |

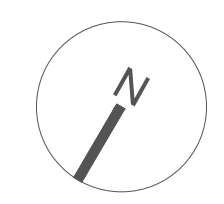

Note: This drawing is copyright  
 Note: To be read in conjunction with Structural Engineers  
 Information, specification and drawings  
 All setting out dimensions to be checked on site by  
 contractor and any discrepancies to be noted ASAP.  
 Windows, steelwork, to be site sized.

Michael Collins Architect LLP  
 9 Sollershot Way  
 193 Loft Floor Plan as Proposed  
 Stage: Stage 2  
 Status: Preliminary

022

REVISION: A  
 DATE: 1:50@A1