


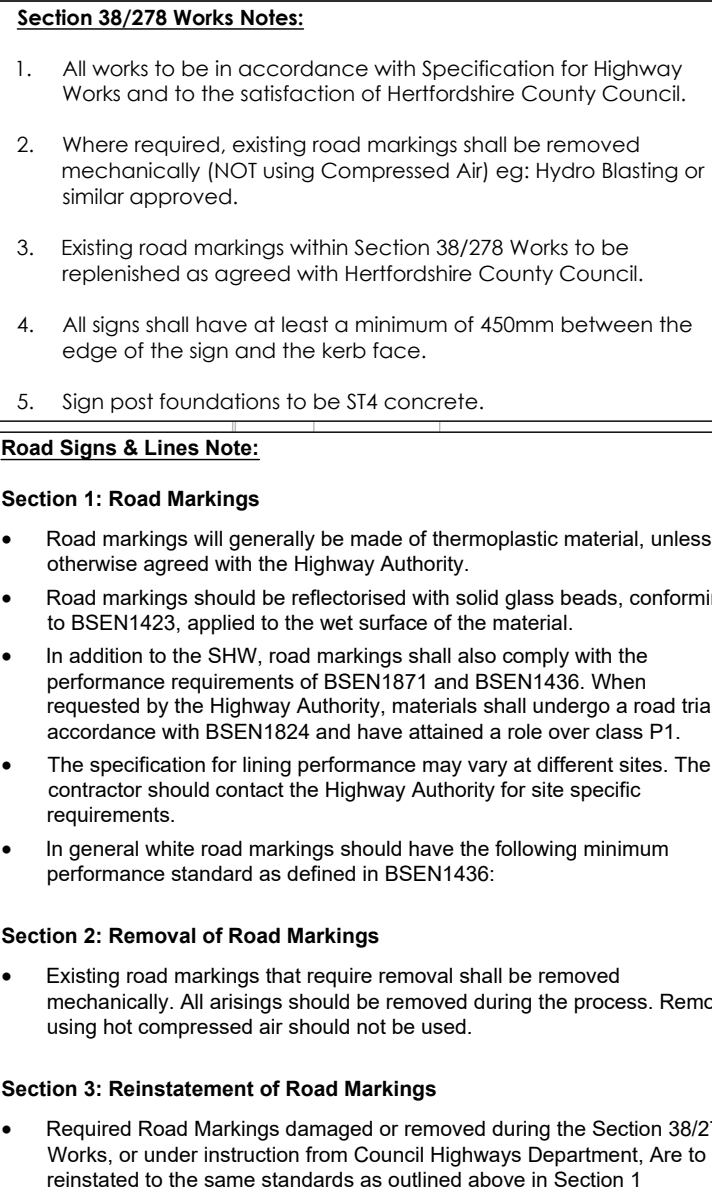

Survey: SOR018003 Sheets 1/2/3
Site Plan: MW201113-HUN-00-ZZ-DR-A-3001 P1

Rec'd: 05.10.2020
Rec'd: 20.11.2020

NOTES

1. All dimensions and levels are in metres unless otherwise noted

2. This drawing is to be read in conjunction with the relevant Architect's/Engineer's drawings, specifications and CDM documentation

3. This drawings has been produced electronically and may have been photo reduced or enlarged when copied. Work to figured dimensions only (DO NOT SCALE). All dimensions to be checked on site. Any errors or omissions to be reported to the engineer immediately.

4. This drawing contains coloured lines / information that may not be clear if reproduced in black and white.

5. Digital copies of this plan can only be considered accurate if supplied directly by Infrastruct CS Ltd.

DESIGNERS CDM NOTE - **RESIDUAL RISKS NOT IDENTIFIED**

The design Engineer(s) have assessed this design as the scheme has been developed in order to identify if there are any residual risk hazards (i.e. unusual, unexpected, abnormal or difficult).

No residual risks have been identified for this scheme and therefore no entries were added to the risk register.

This statement assumes that a competent Contractor with the appropriate qualified staff will be employed for the works, and that they will be familiar with site wide construction risks and hazards that they can reasonably be expected to encounter as part of their work.

Section 38 Legend

Section 278 Agreement Works

TSRGD (2016) Road Marking/White Lining Schedule

①

JUNCTION GIVE WAY Road lines **TSRGD diag. 1003A** White Road Paint Zoff Rows 600 (mark) x 300 (gap) x 100mm (width)

②

EDGE OF CARRIAGEWAY LINE **TSRGD diag. 1009A** 600 (mark) x 300 (gap) x 100mm (width)

③

LONGITUDINAL WARNING LINE **TSRGD diag. 1004** White Road Paint - 4000 (mark) x 2000 (gap), 100mm (width)

④

GIVE WAY Road Symbol **TSRGD diag. 1023A** White Road Paint - 3750mm, 2.50m from Give Way Line

⑤

AHEAD ONLY Road Text plus Arrow **TSRGD diag. 1035 (A) & 1036.2** White Road Paint - 4000mm + 2 rows 1600mm Text

⑥

LEFT TURN ONLY Road Text plus Arrow **TSRGD diag. 1036.1** White Road Paint - 4000mm + 2 rows 1600mm Text

⑦

RAMP Road Symbol **TSRGD diag 1062** White Road Paint - 1000mm x 2

P02

SNN

APL

Site layout updated, Pedestrian Crossing Points amended

06/08/25

P01

SNN

MBD

Initial issue

06/05/25

REV

DRAWN

CHECK

REVISION COMMENTS

ISSUE DATE

DRAWING TITLE

Section 38 Agreement Plan Phase 3 - TSRGD (2016) Road Signs & Lining

SHEET NO.

1

PROJECT

John Barker Place
Hitchin
Hertfordshire


CLIENT

Settle


Infrastruct CS Ltd

SCALE @ A1

1:200

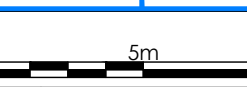

ENGINEER

MBD

DRAFT

SNN

APPROVED

RJW

PROJECT NUMBER

4121

STATUS

S4

ISSUE PURPOSE

TECHNICAL APPROVAL

NO. REVISION

0528 P03

MW201113

ICS

00

ZZ

DR

C

ROLE

PROJECT