

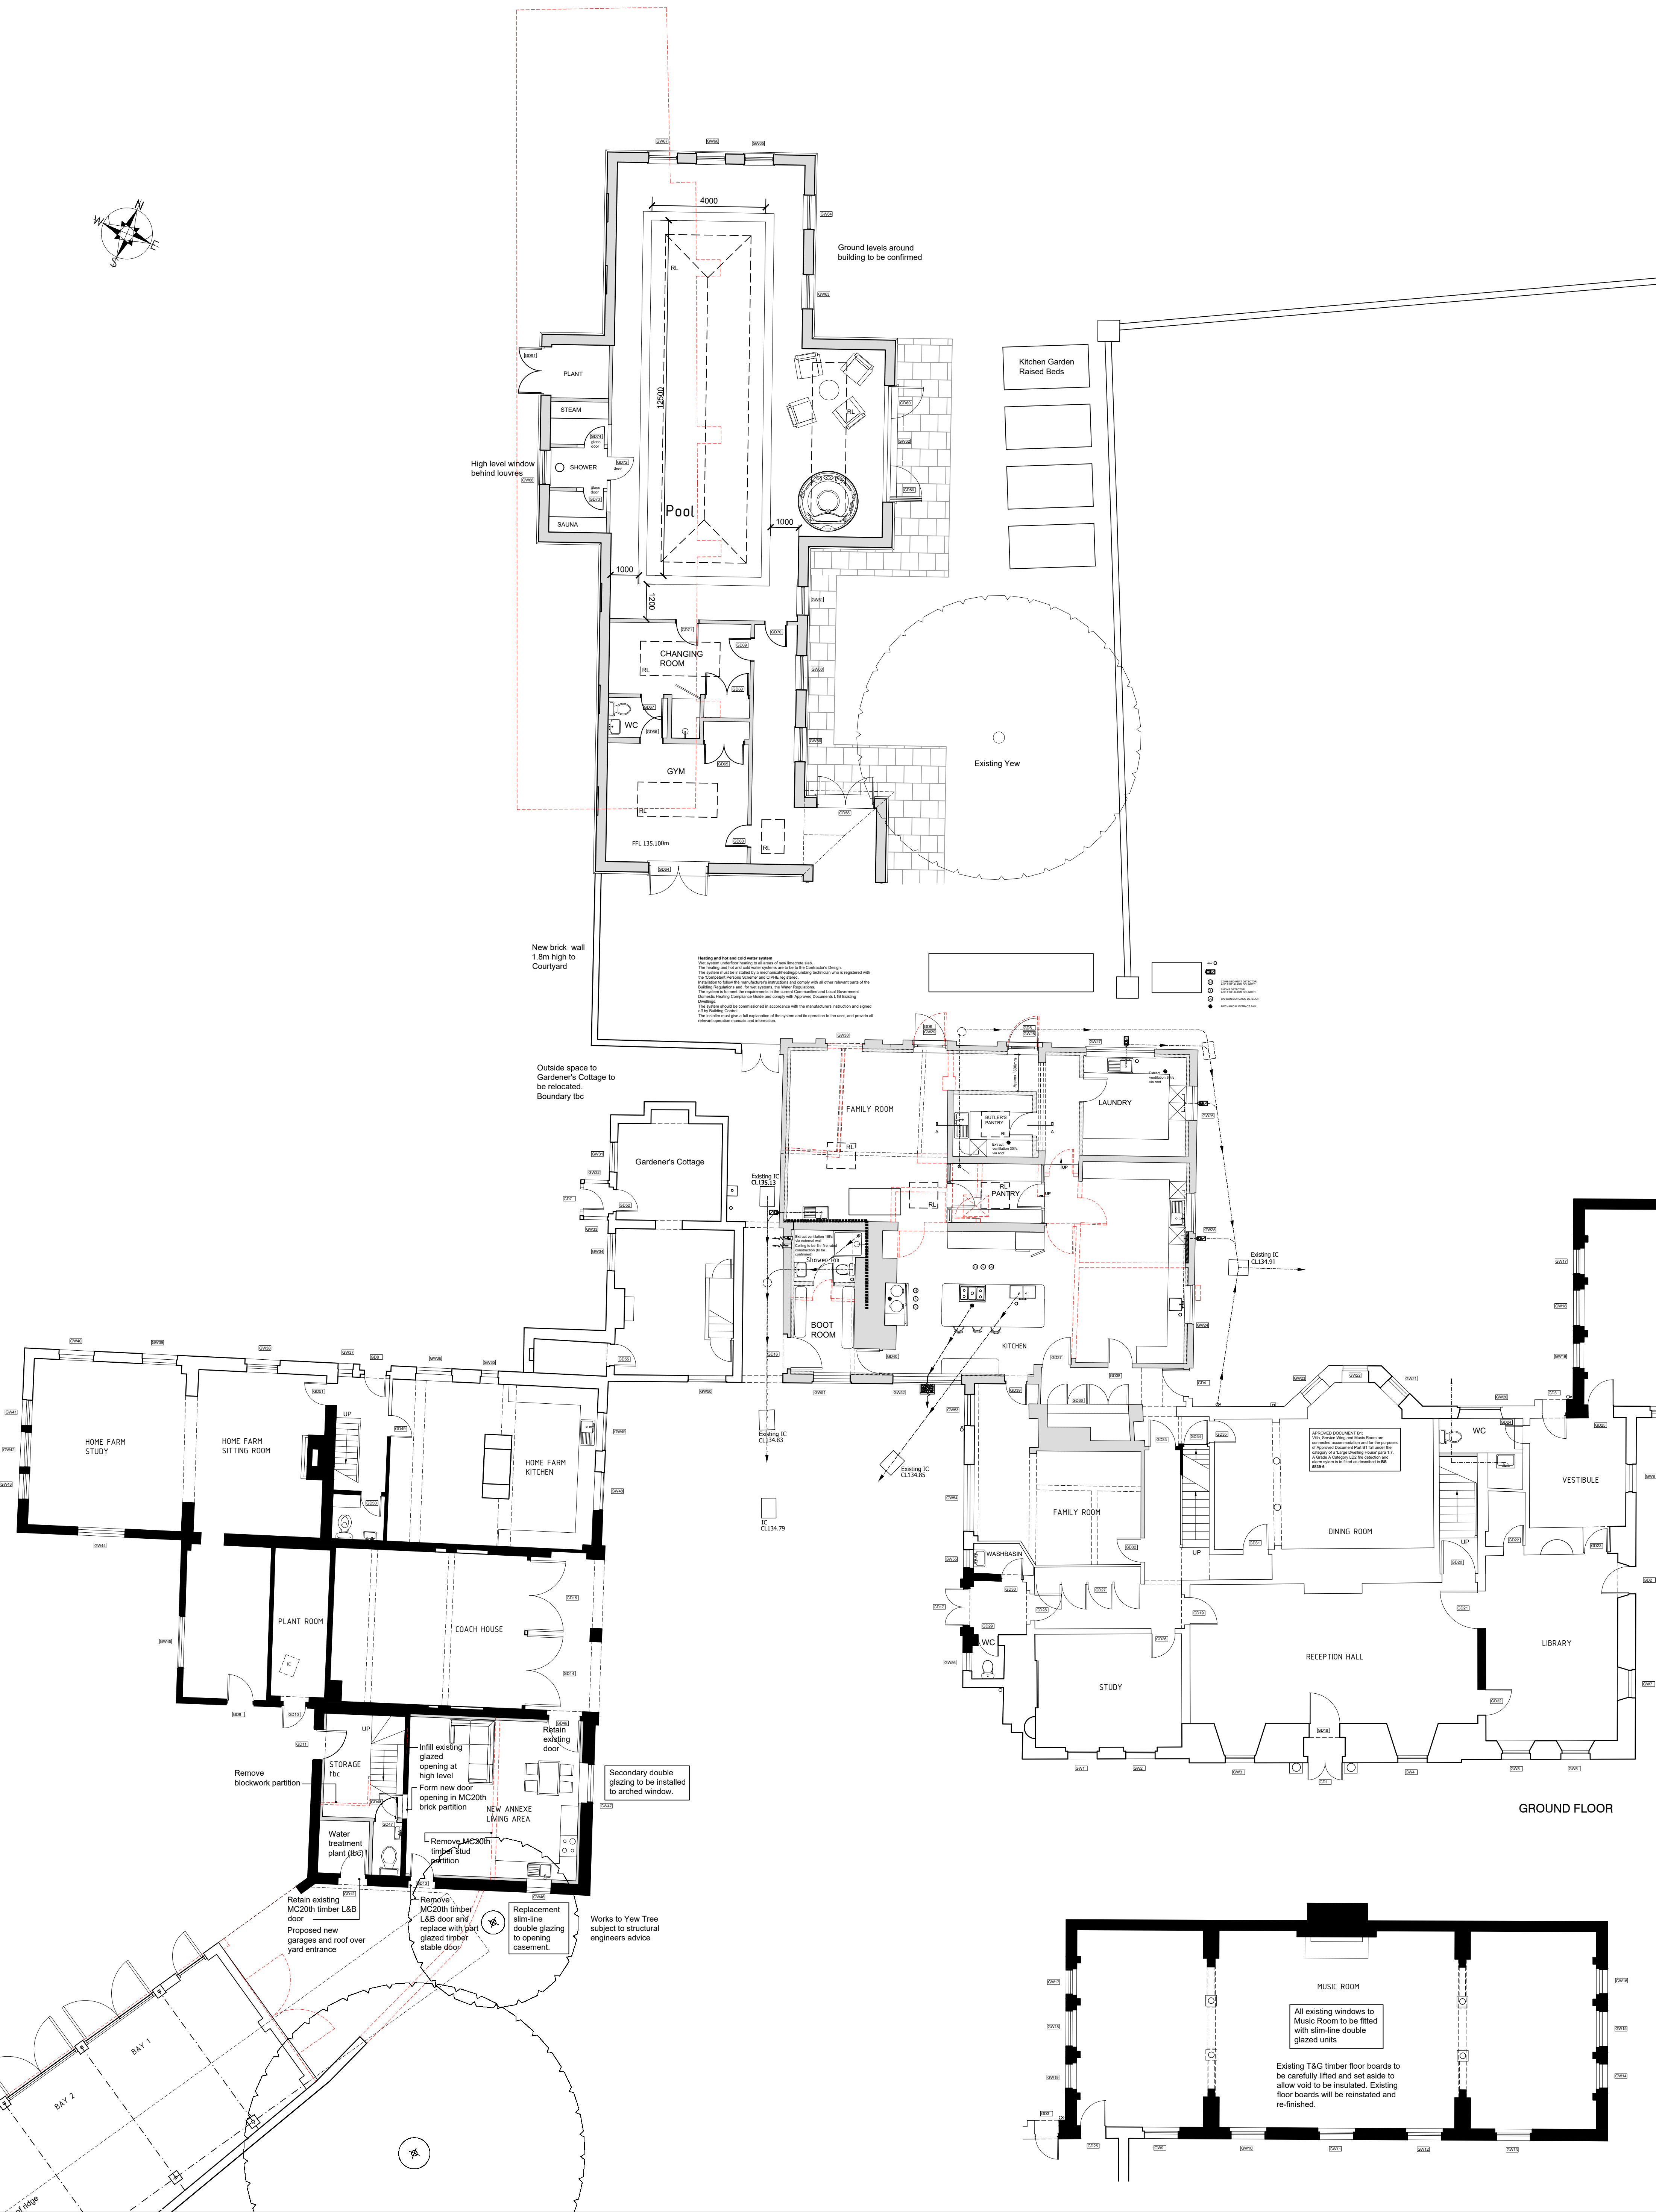


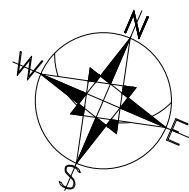

GROUND FLOOR

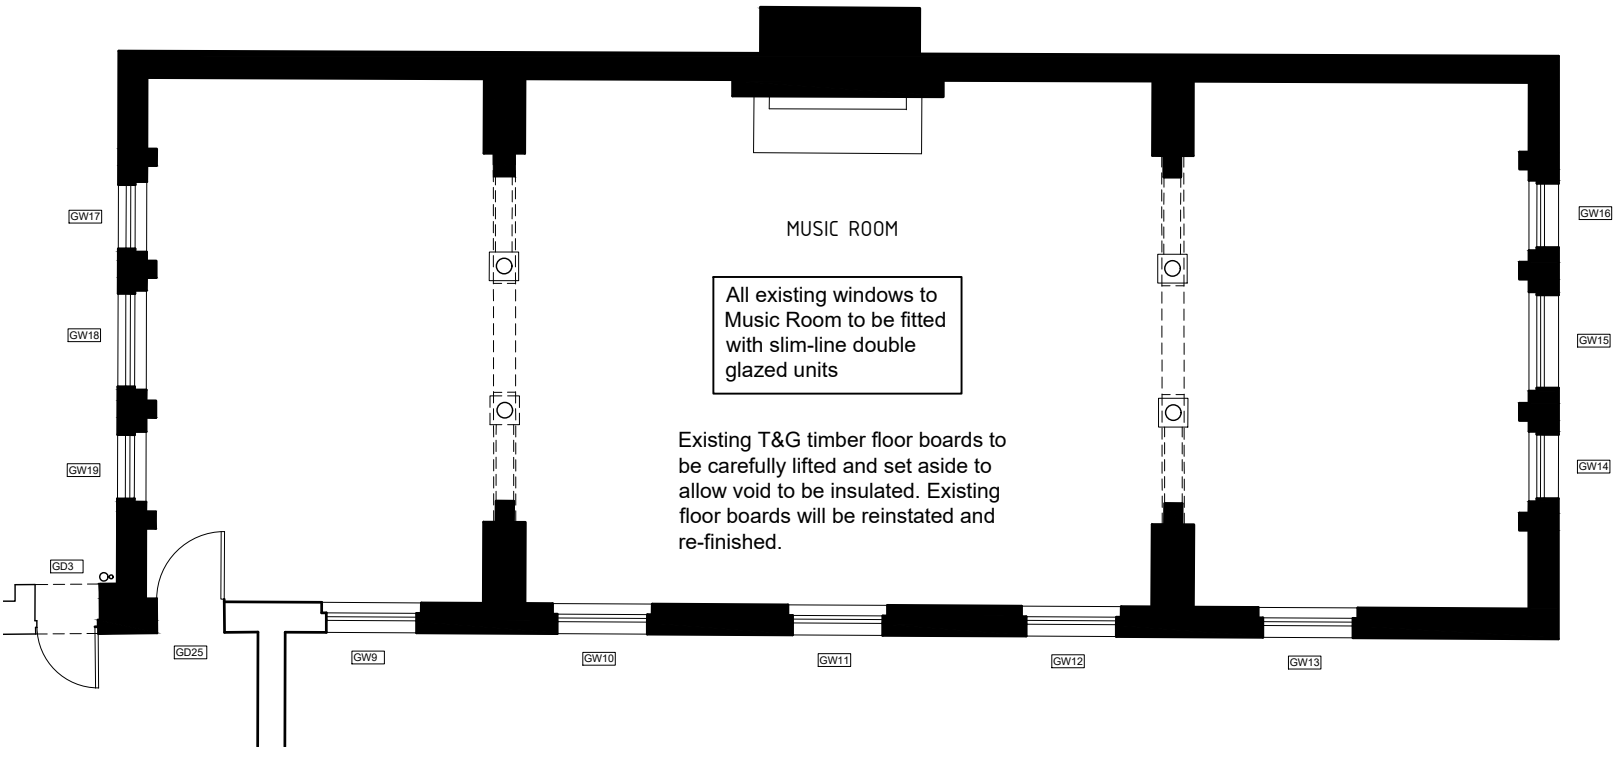

REV	BRIEF DETAILS	DATE
A	Design Development	21.02.23
B	Design Development	21.02.23
C	Design Development	11.02.24
D	Design Development	11.02.24
E	Design Development	11.02.24
F	Design Development	11.02.24
G	Design Development	11.02.24
H	Design Development	11.02.24
I	Design Development	11.02.24
J	Design Development	11.02.24
K	Design Development	11.02.24
L	Design Development	11.02.24

REV	BRIEF DETAILS	DATE
A	Design Development	21.02.23
B	Design Development	21.02.23
C	Design Development	11.02.24
D	Design Development	11.02.24
E	Design Development	11.02.24
F	Design Development	11.02.24
G	Design Development	11.02.24
H	Design Development	11.02.24
I	Design Development	11.02.24
J	Design Development	11.02.24
K	Design Development	11.02.24
L	Design Development	11.02.24

PROPOSED GROUND FLOOR PLAN

for JULIANS PARK
RUSHDEN
BUNTINGFORD
SG9 0TD

NO.	2309 / PD / 201	REV	N	CHECKED	
SCALE	1 : 100 @ A1	DATE	SEPT 2023	DRAWN	OZ/mm
AY PILSBURY THOMAS ARCHITECTS					
TEL: 01535 555208 FAX: 01535 555445					
WWW.APT.CO.UK 1574847.CO.UK					
HONEYLANDS, RADWINTER, SAPPON WALDEN, ESSEX, CB20 2JZ					