
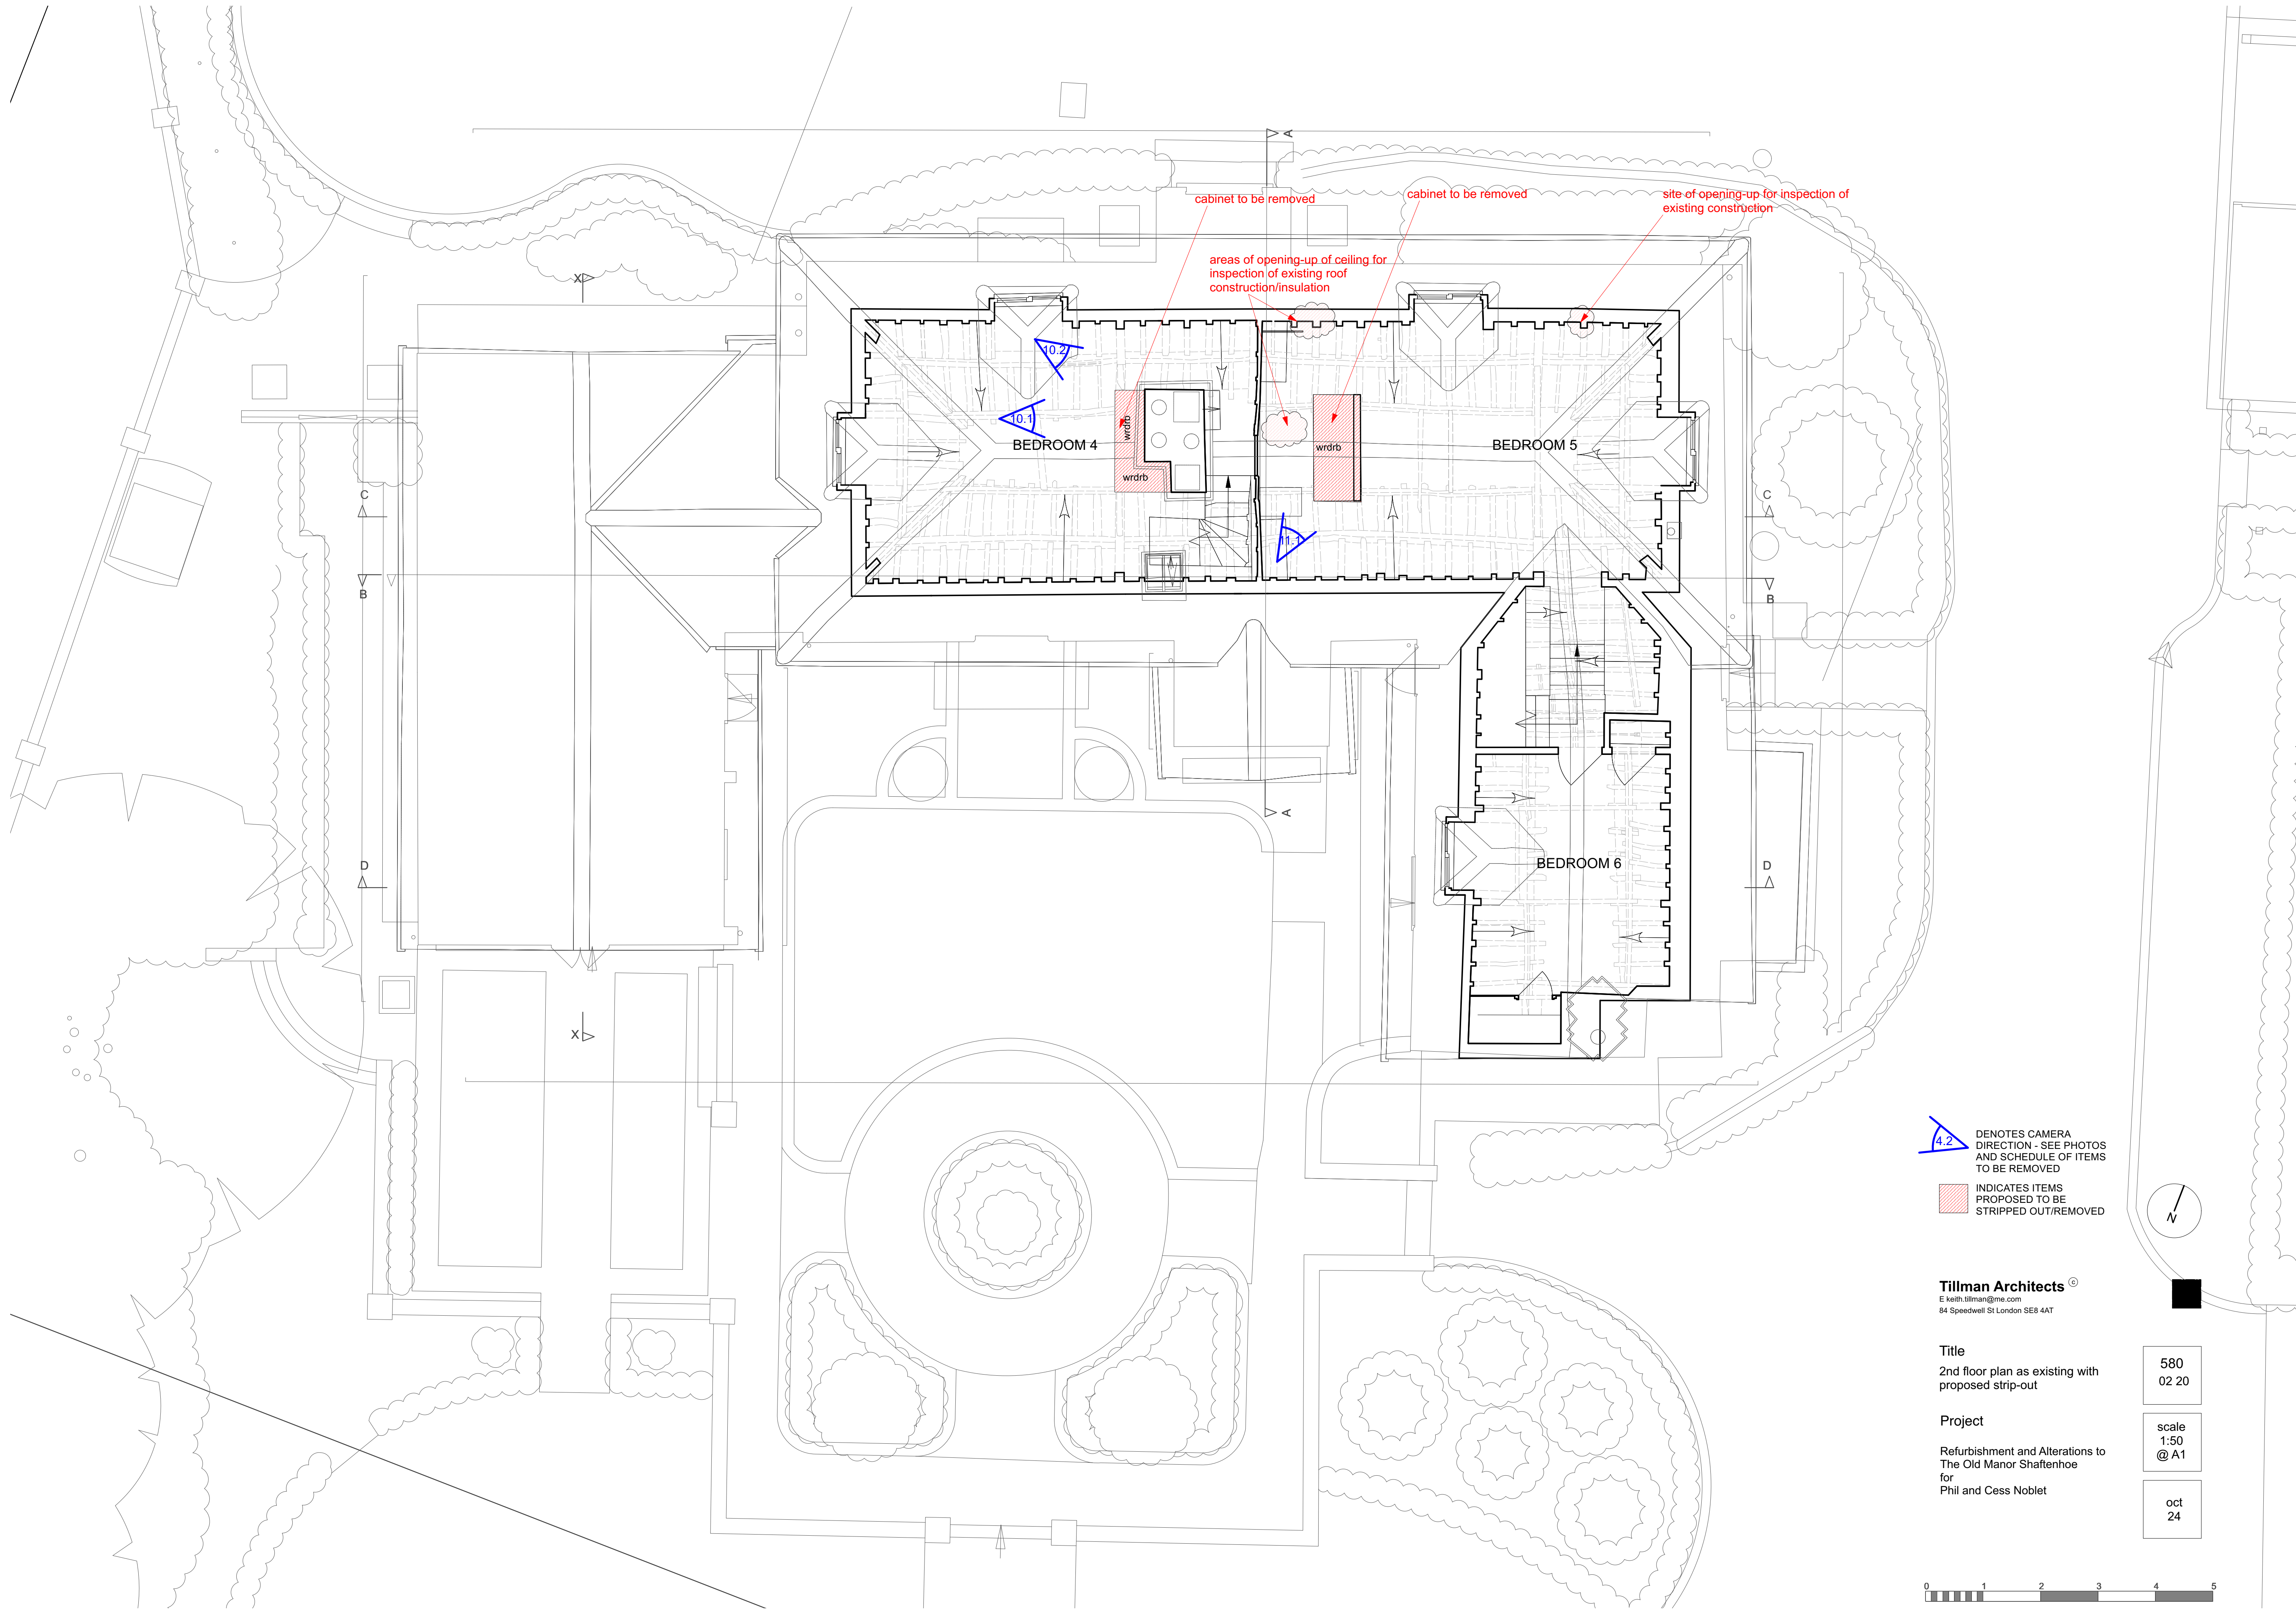


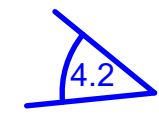

 DENOTES CAMERA DIRECTION - SEE PHOTOS AND SCHEDULE OF ITEMS TO BE REMOVED

 INDICATES ITEMS PROPOSED TO BE STRIPPED OUT/REMOVED

Tillman Architects ©
E keith.tillman@me.com
84 Speedwell St London SE8 4AT

Title
2nd floor plan as existing with proposed strip-out

Project
Refurbishment and Alterations to
The Old Manor Shaftehoe
for
Phil and Cess Noblet

580
02 20

scale
1:50
@ A1

oct
24

