

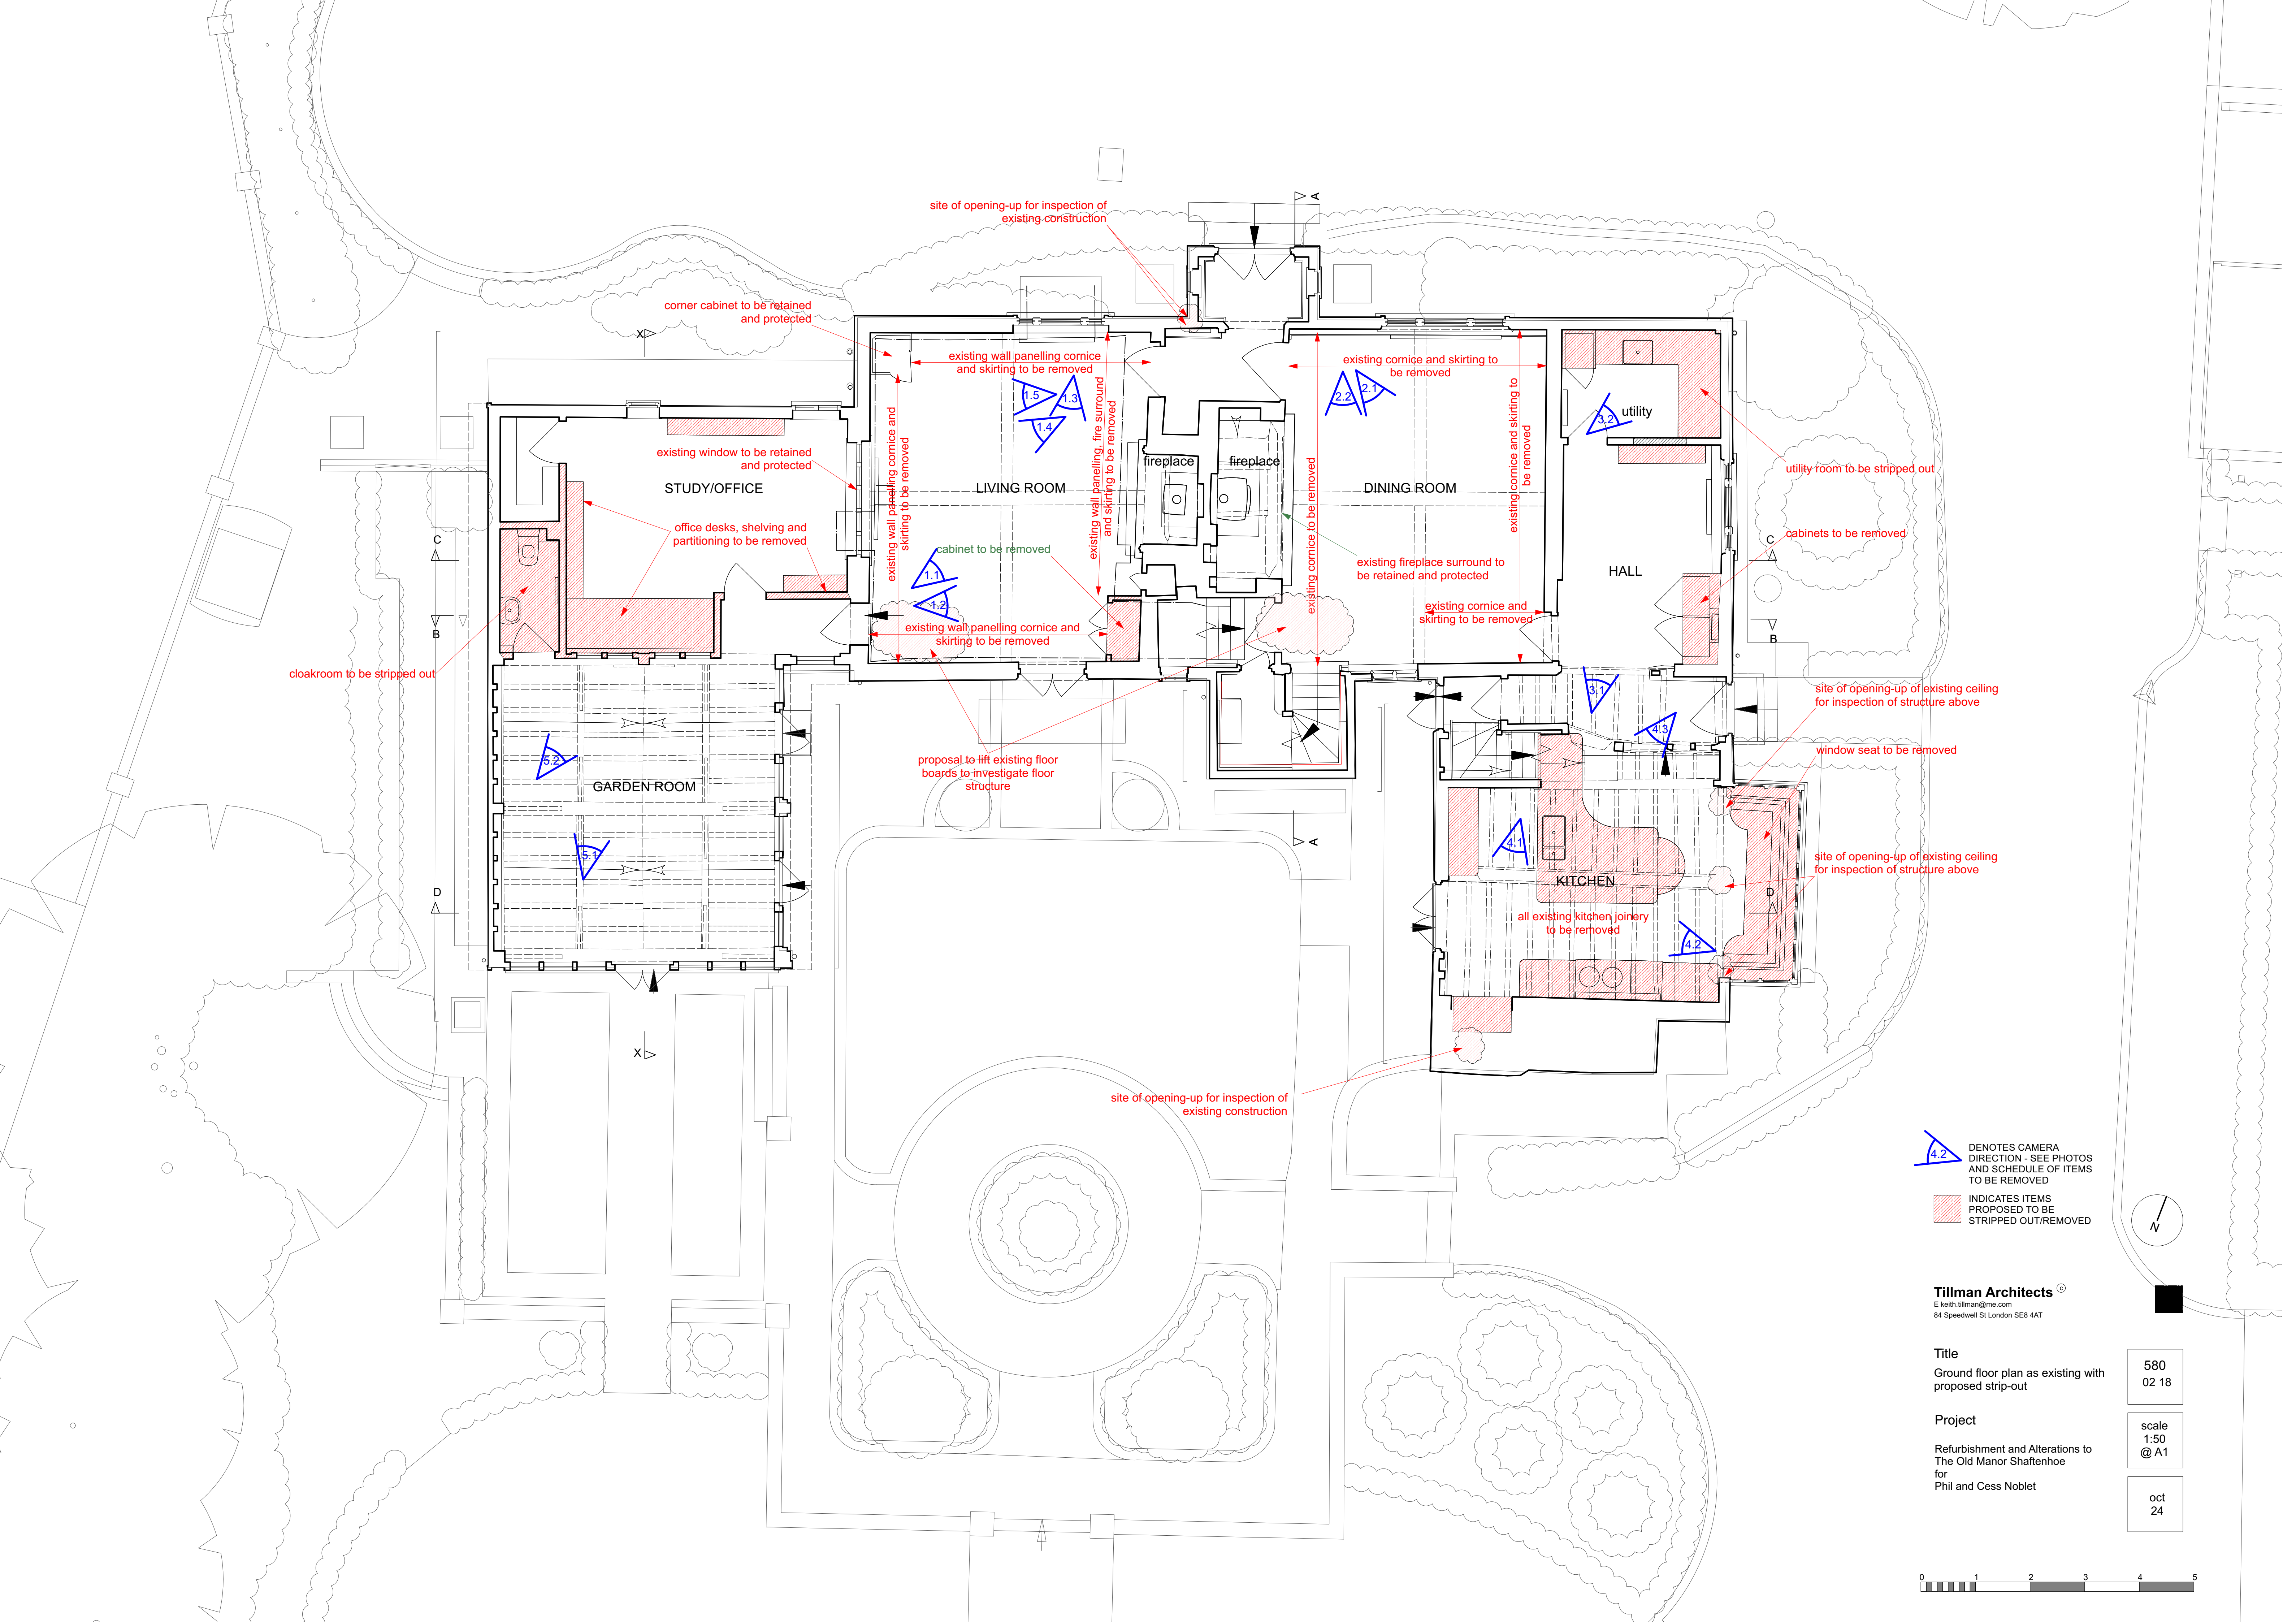


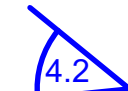

 DENOTES CAMERA DIRECTION - SEE PHOTOS AND SCHEDULE OF ITEMS TO BE REMOVED

 INDICATES ITEMS PROPOSED TO BE STRIPPED OUT/REMOVED

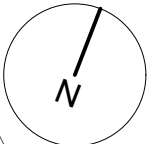

Tillman Architects ©
E keith.tillman@me.com
84 Speedwell St London SE8 4AT

Title
Ground floor plan as existing with proposed strip-out

Project
Refurbishment and Alterations to The Old Manor Shaftehoe for Phil and Cess Noblet

580
02 18

scale
1:50
@ A1

oct
24

