


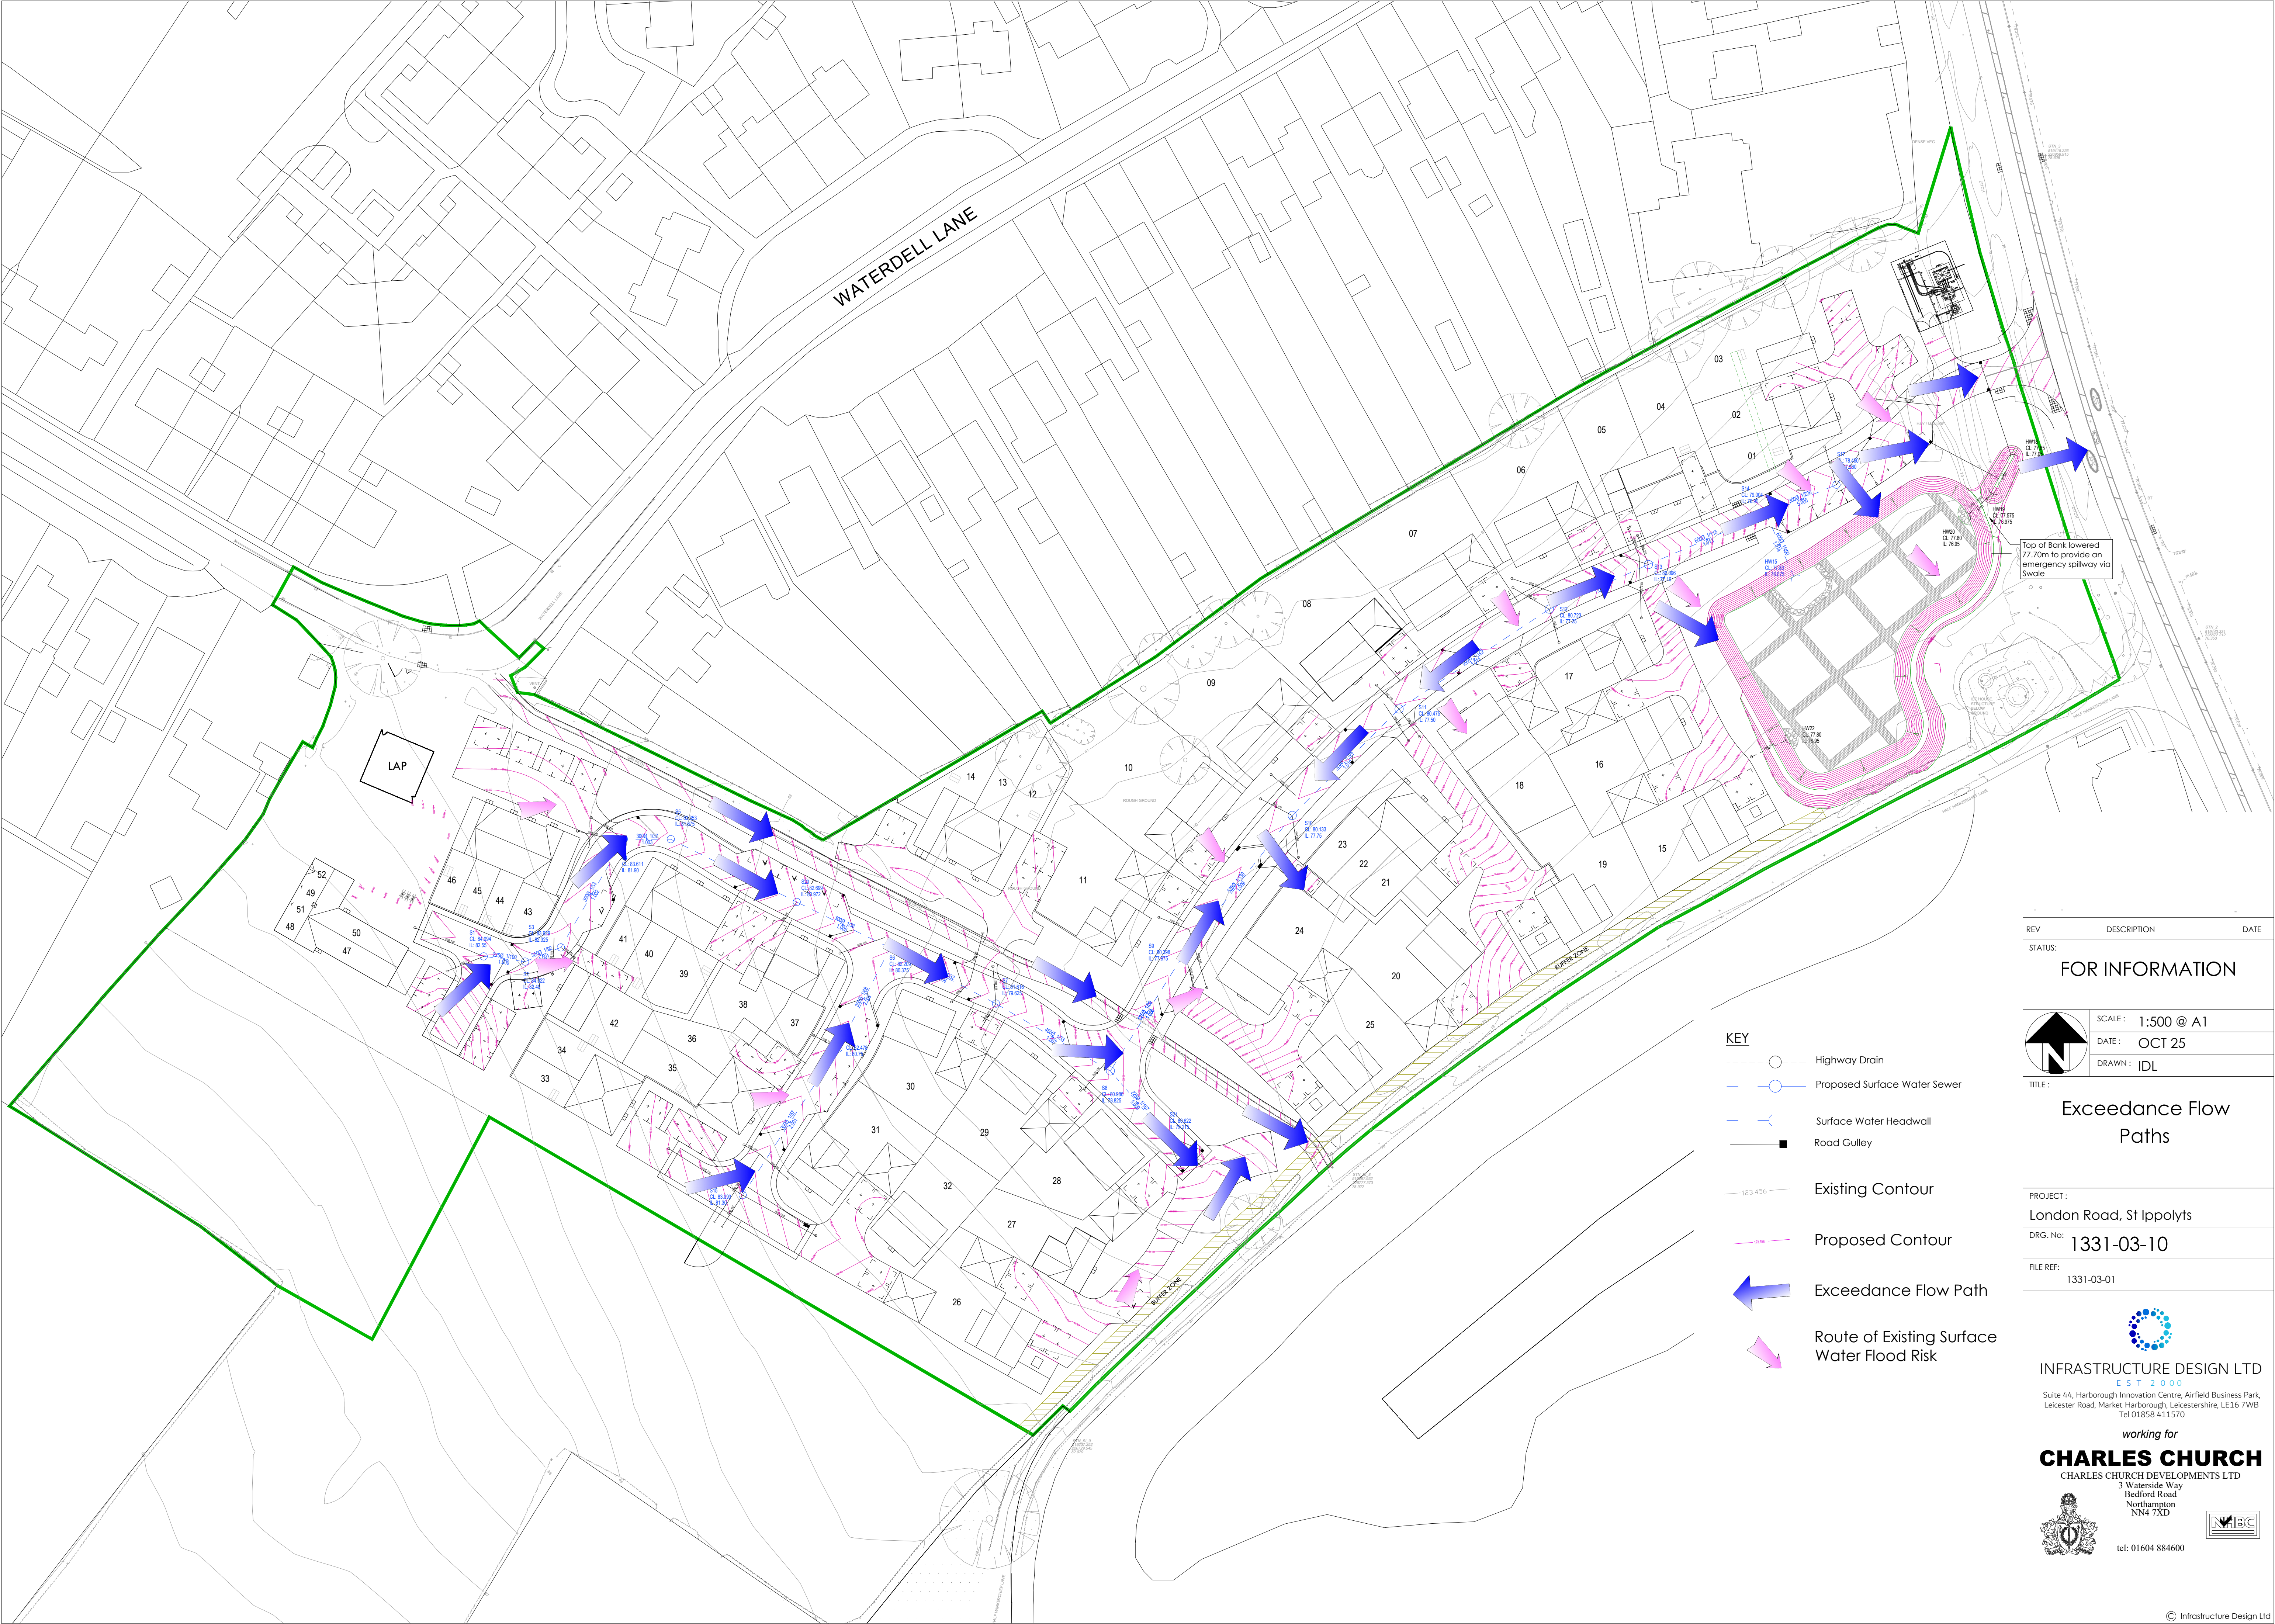

KEY

- Highway Drain
- Proposed Surface Water Sewer
- Surface Water Headwall
- Road Gully
- Existing Contour
- Proposed Contour
- Exceedance Flow Path
- Route of Existing Surface Water Flood Risk

REV	DESCRIPTION	DATE
STATUS:		
FOR INFORMATION		
SCALE :	1:500 @ A1	
DATE :	OCT 25	
DRAWN :	IDL	
TITLE :		
Exceedance Flow Paths		
PROJECT :		
London Road, St Ippolyts		
DRG. No:	1331-03-10	
FILE REF:	1331-03-01	
INFRASTRUCTURE DESIGN LTD		
EST 2000		
Suite 44, Harbrough Innovation Centre, Airfield Business Park, Leicester Road, Market Harbrough, Leicestershire, LE16 7WB Tel 01858 411570		
working for		
CHARLES CHURCH		
CHARLES CHURCH DEVELOPMENTS LTD		
3 Waterside Way Bedford Road Northampton NN4 7XD		
tel: 01604 884600		