


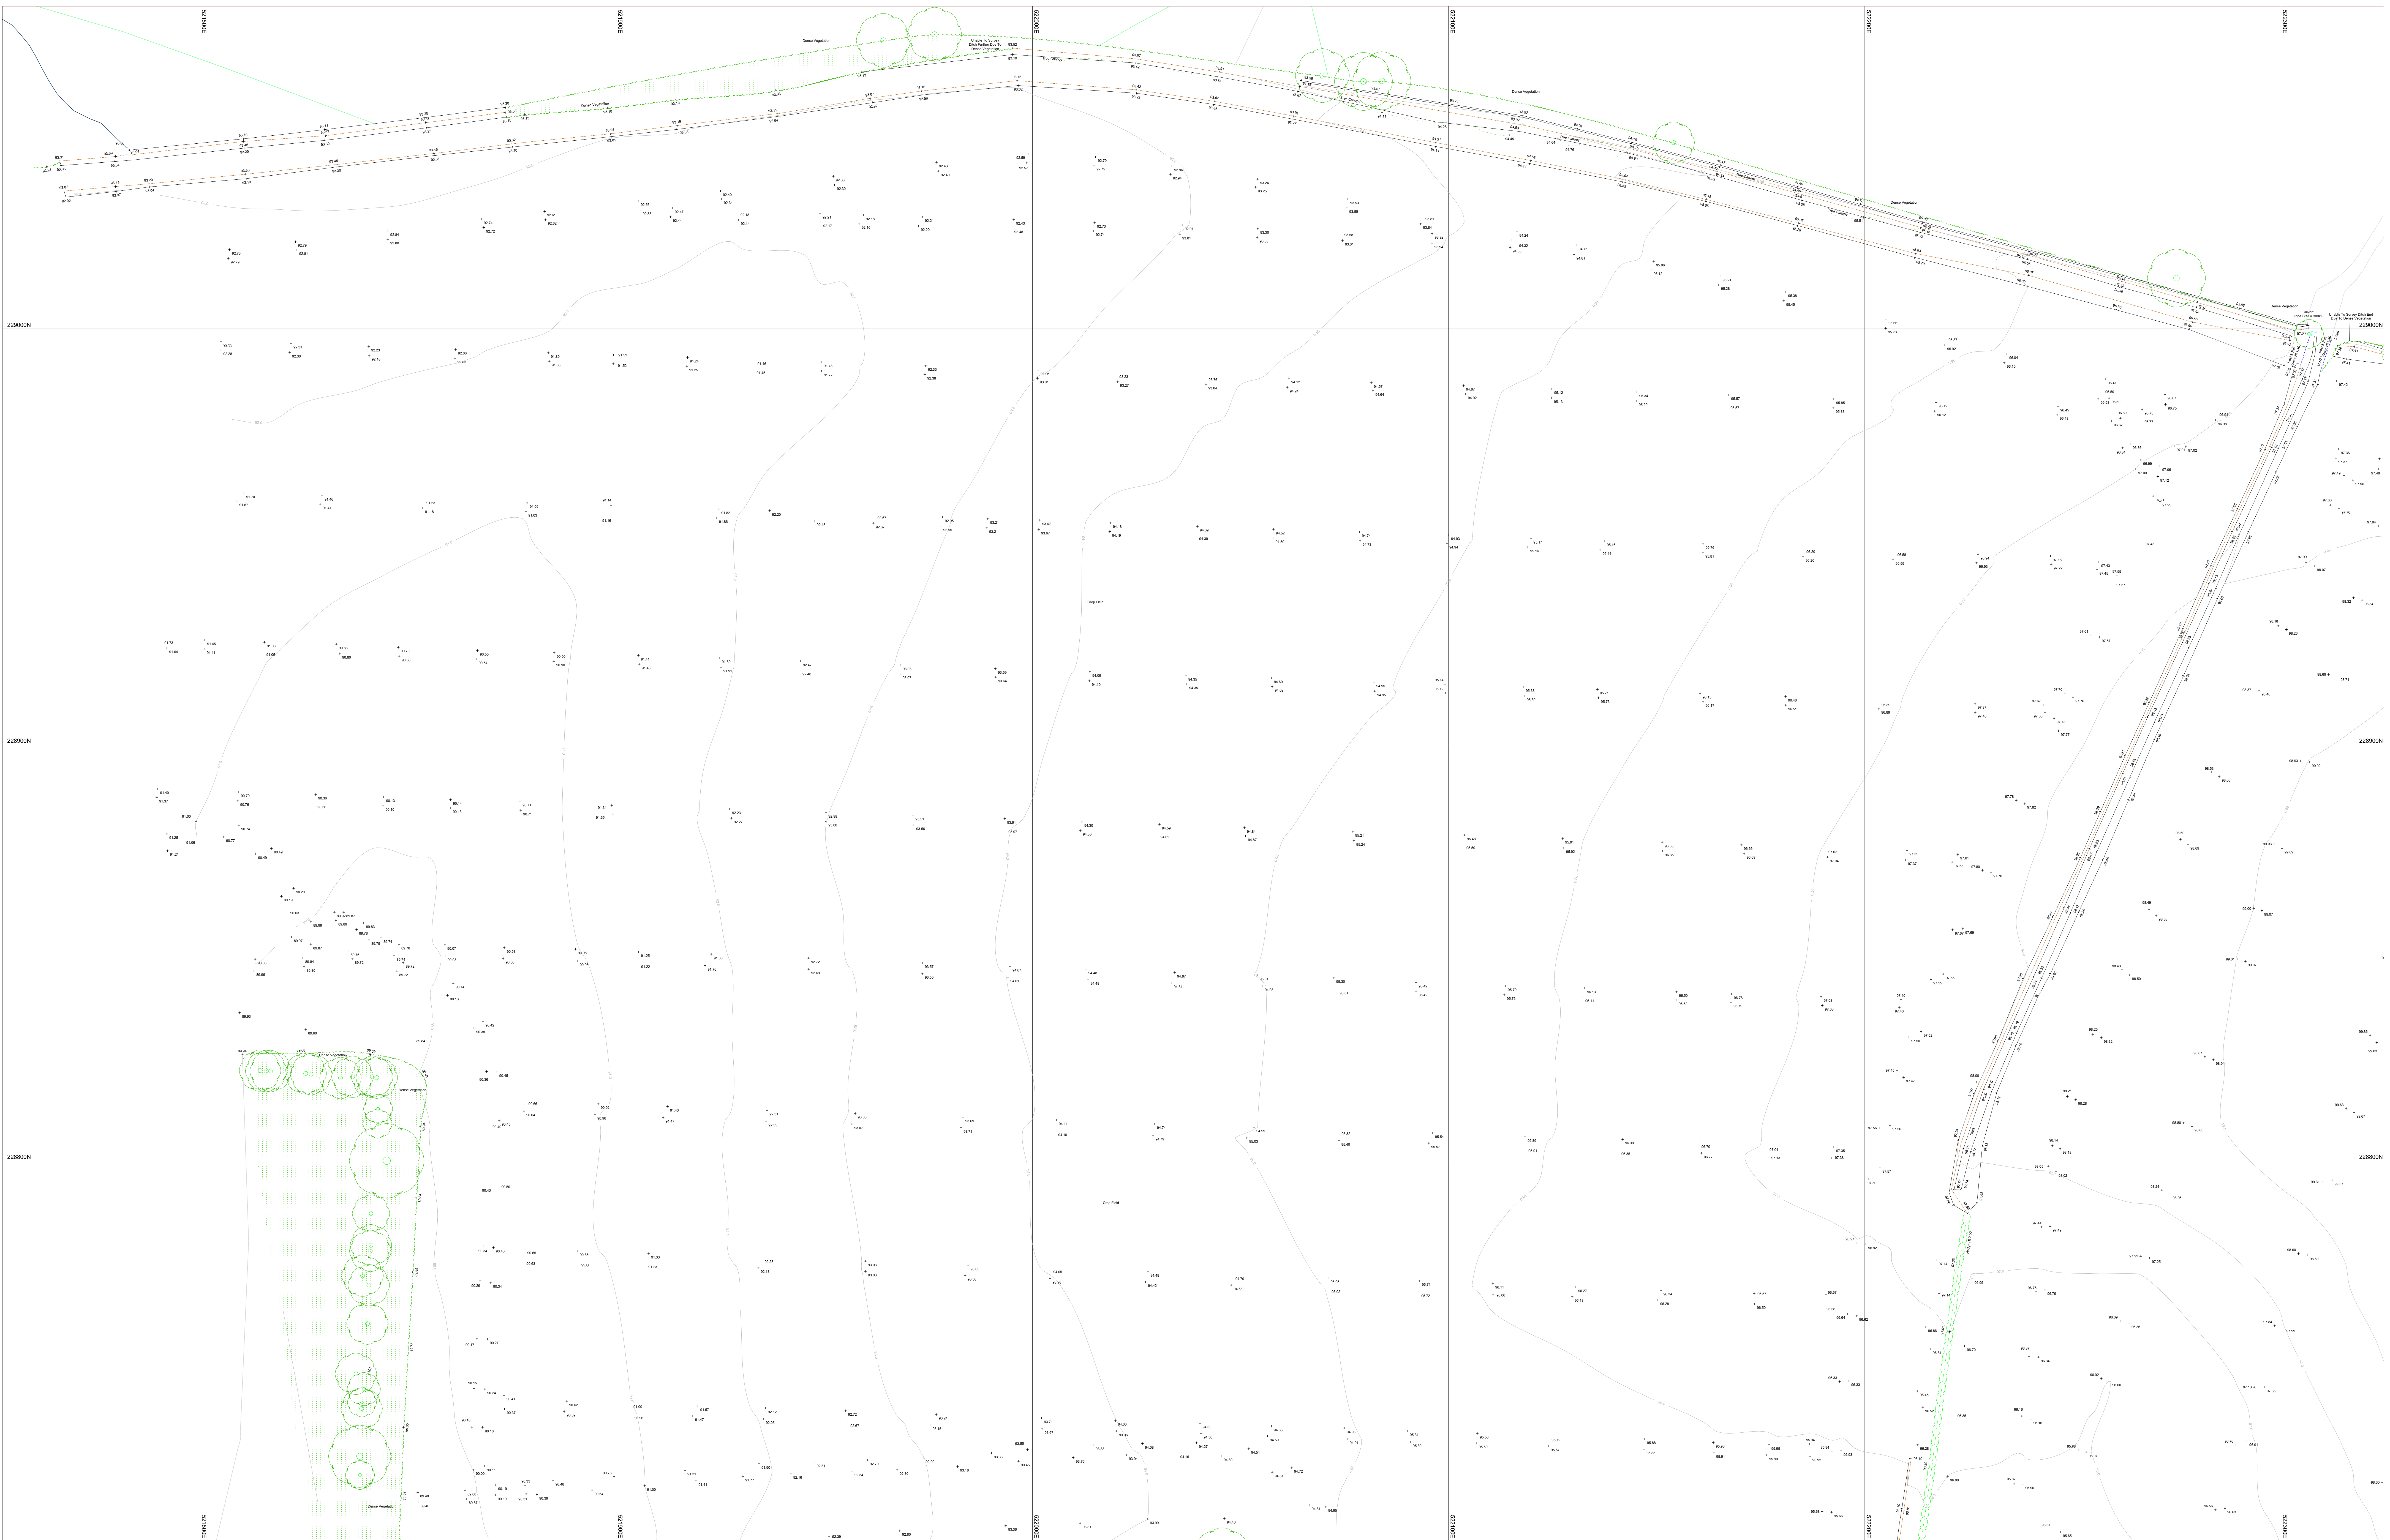

REV. NO.	DESCRIPTION TO REVISION	REV. BY	DATE
A			
B			
C			
D			
NOTES: OS digital data has been shown for context only. In certain areas, the OS digital data has been linked/feathered to the accurate survey data to avoid ambiguity. The OS digital data layers within this drawing have been renamed with the prefix TML_OSEDIT_. If requested, the original unedited OS digital data can be issued separately. © Crown copyright and database rights 15.05.2024 Ordnance Survey 1200244 OS Mastermap licence for the use of AGR Group only.			




Telephone +44 (0)1773 790080
Email info@terrameasurement.com
Website www.terrameasurement.com

Survey, Measurement and Specialist Solutions for:
Design - Construction - Refurbishment - Urban & Rural Development
Rail & Highway Infrastructure - Minerals Industry - Civil Engineering
Commercial & Retail - Maritime - Large Scale Fabrication - Heritage

Please follow us on: Twitter, Instagram, Facebook and LinkedIn

CLIENT:	AGR GROUP
PROJECT:	GRAVELEY LANE GREAT WYMONDLEY STEVENAGE SG4 7EX

TITLE: TOPOGRAPHICAL SURVEY		
DATE: 07.05.2024		
GRID: ORDNANCE SURVEY	LEVEL: ORDNANCE SURVEY	
DRAWN BY: TW	SCALE @ AO: 1:500	
DATA TYPE: 2D	OTHER DATA AVAILABLE: 3D ADOPT: YES 3D GROUND MODEL: YES 3D POINT CLOUD: NO SECTION: YES CUT & FILL ANALYSIS: YES	REV.
PROJECT NO.: 4162	DRAWING NAME: 4162 AGR Group Graveley Lane Great Wymondley	

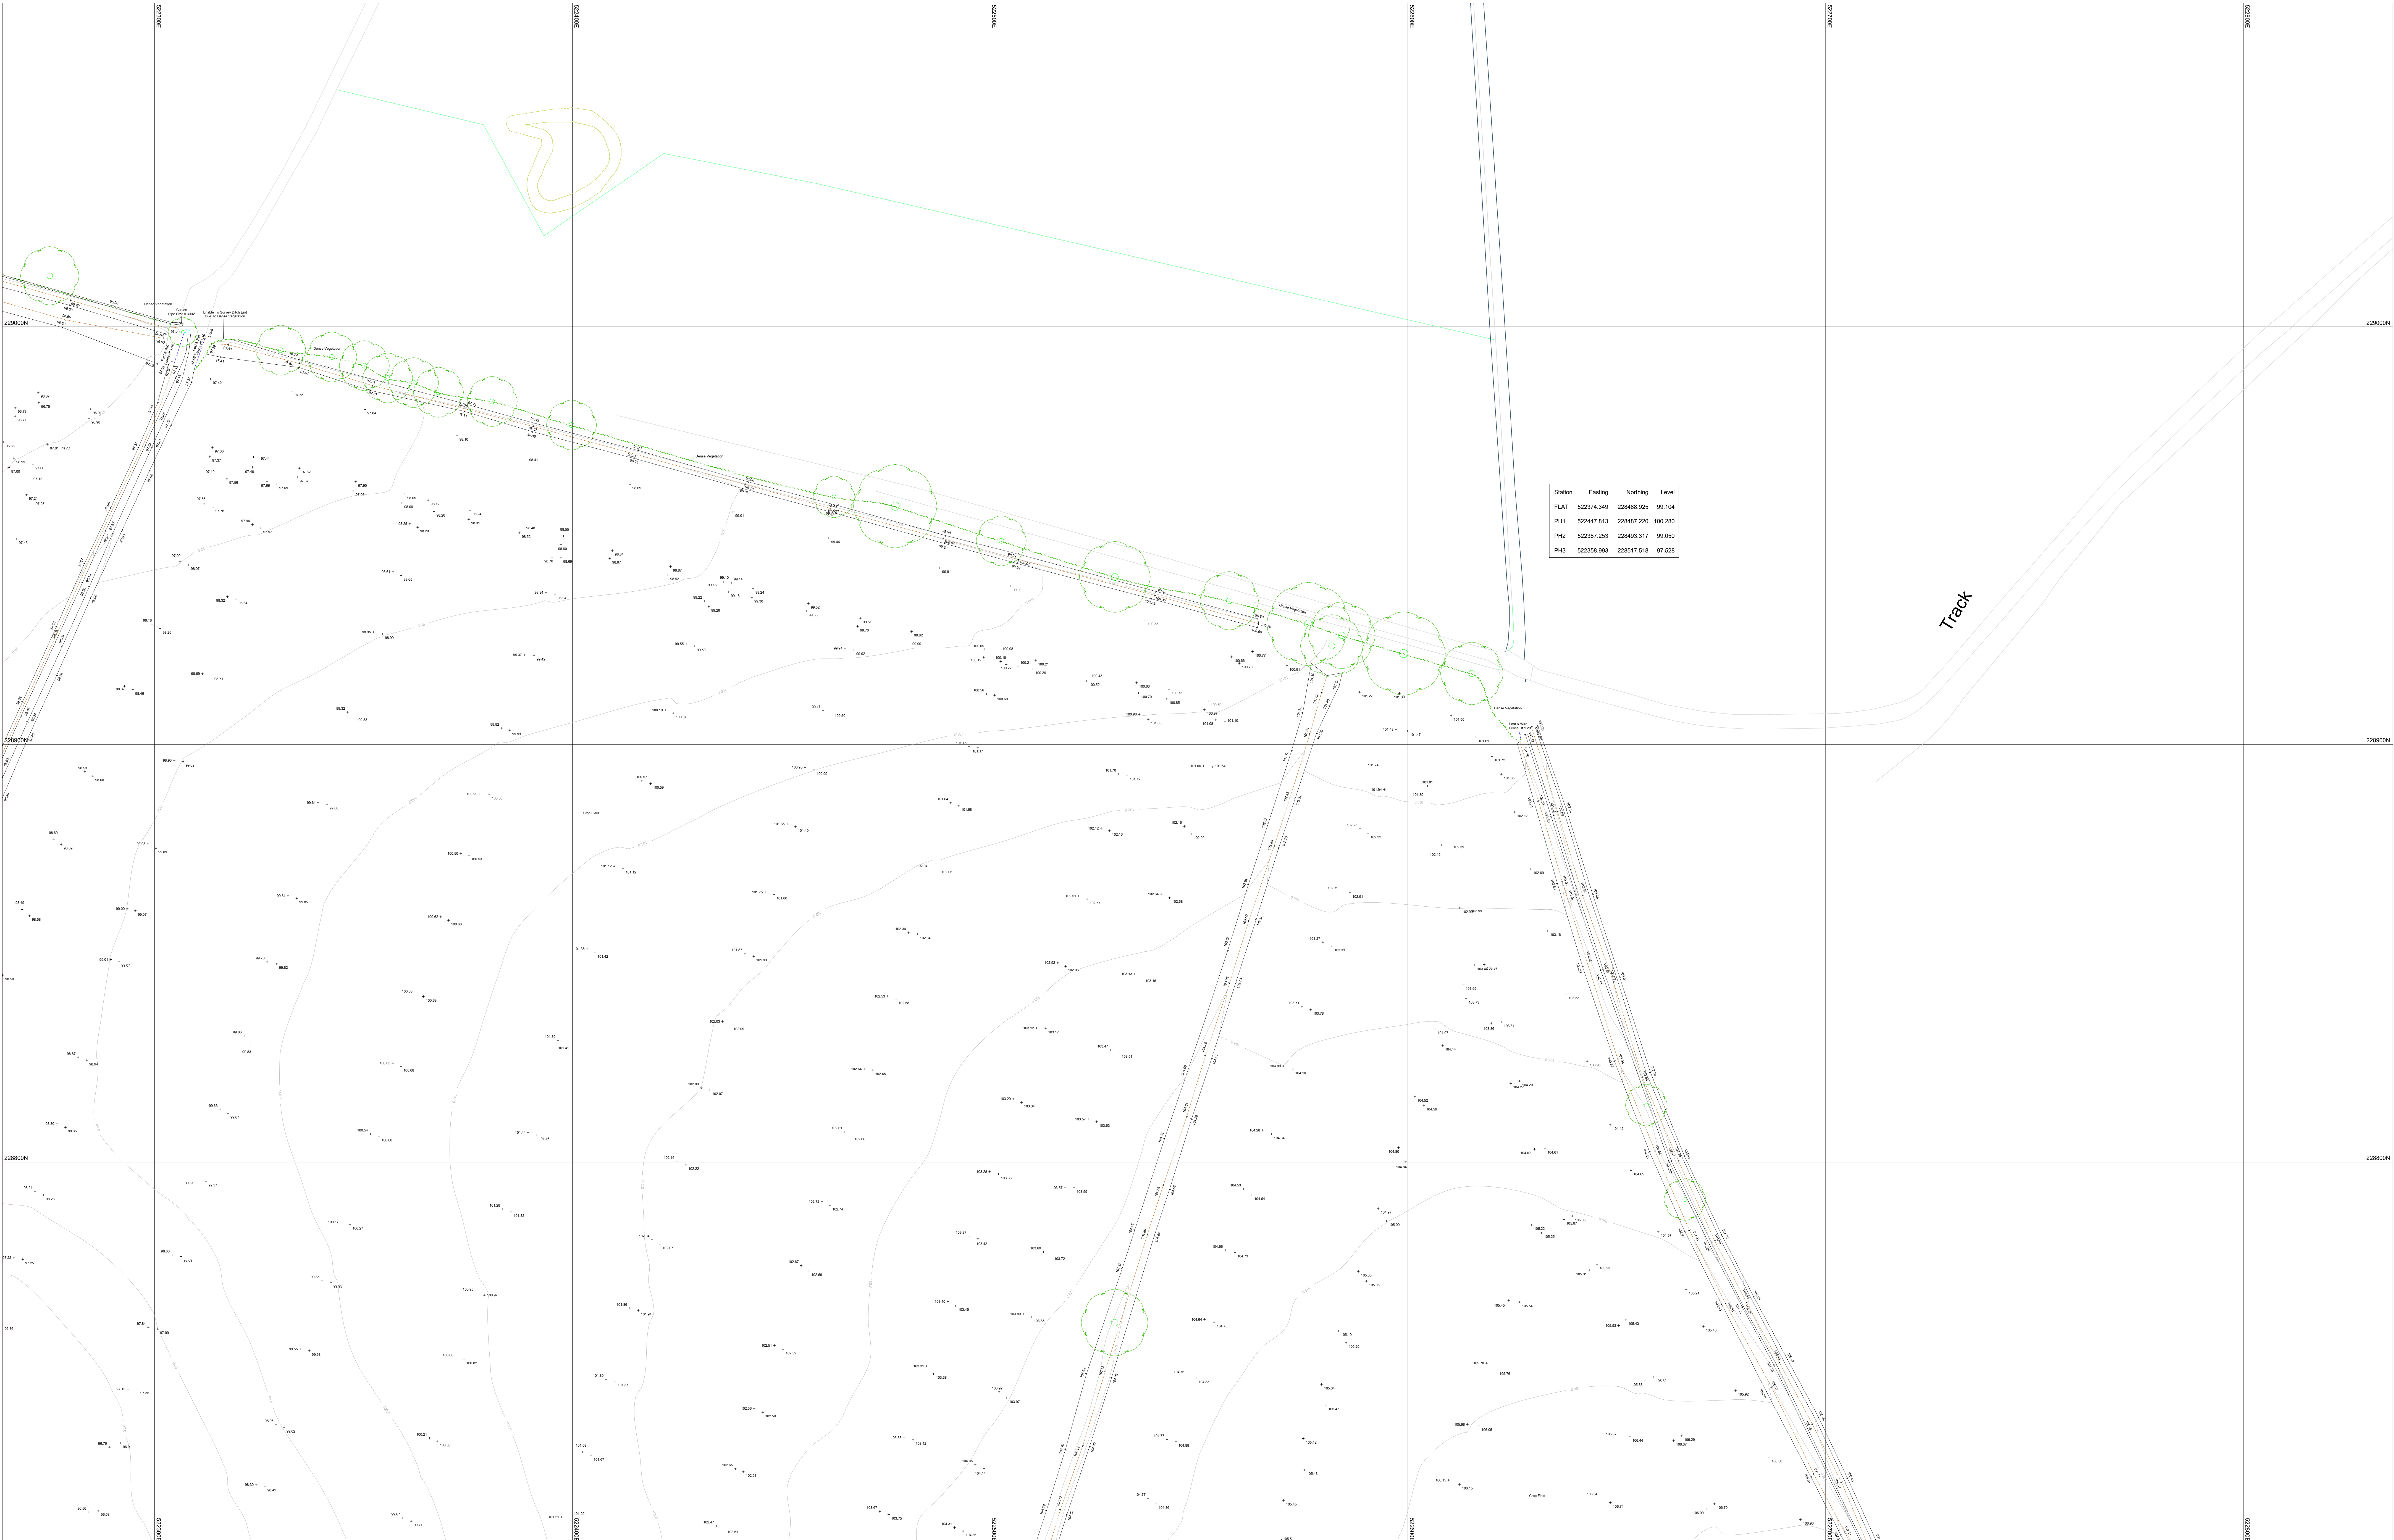

Station	Easting	Northing	Level
FLAT	522374.349	228488.925	99.104
PH1	522447.813	228487.220	100.280
PH2	522387.253	228493.317	99.050
PH3	522358.993	228517.518	97.528

Track

REV. NO.	DESCRIPTION TO REVISION	REV. BY	DATE
A			
B			
C			
D			
NOTES:			
OS digital data has been shown for context only. In certain areas, the OS digital data has been linked/feathered to the accurate survey data to avoid ambiguity. The OS digital data layers within this drawing have been renamed with the prefix TML_OSEdit_ if requested, the original unedited OS digital data can be issued separately.			
© Crown copyright and database rights 15.05.2024 Ordnance Survey 1200244			
OS Mastermap licence for the use of AGR Group only.			



Telephone +44 (0)1773 790080
Email info@terrameasurement.com
Website www.terrameasurement.com

Survey, Measurement and Specialist Solutions for:
Design - Construction - Refurbishment - Urban & Rural Development
Rail & Highway Infrastructure - Minerals Industry - Civil Engineering
Commercial & Retail - Maritime - Large Scale Fabrication - Heritage

Please follow us on: Twitter, Instagram, Facebook and LinkedIn

CLIENT:	AGR GROUP
PROJECT:	GRAVELEY LANE GREAT WYMONDLEY STEVENAGE SG4 7EX


TITLE:

TOPOGRAPHICAL SURVEY


DATE:

07.05.2024

GRID: ORDNANCE SURVEY	LEVEL: ORDNANCE SURVEY	DATA TYPE: 2D	OTHER DATA AVAILABLE: 3D ACPM: YES 3D ORDNANCE MODEL: YES POINT CLOUD: NO SECTION: YES CUT & FILL ANALYSIS: YES
DRAWN BY: TW	SCALE @ AO: 1:500	PROJECT NO.: 4162	DRAWING NAME: 4162_AGR_Group_G

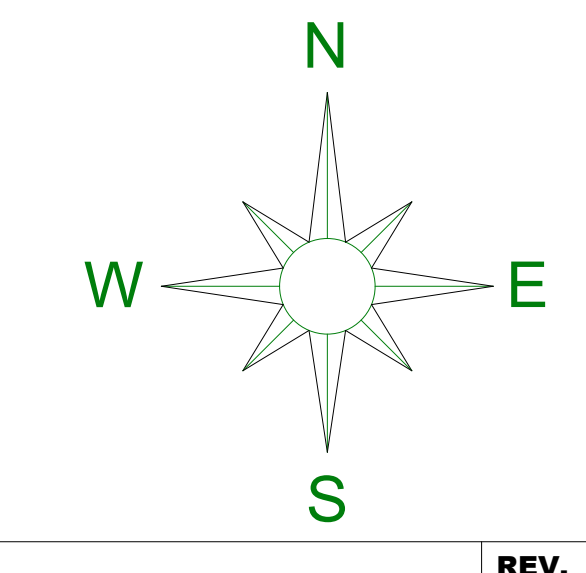


REV.

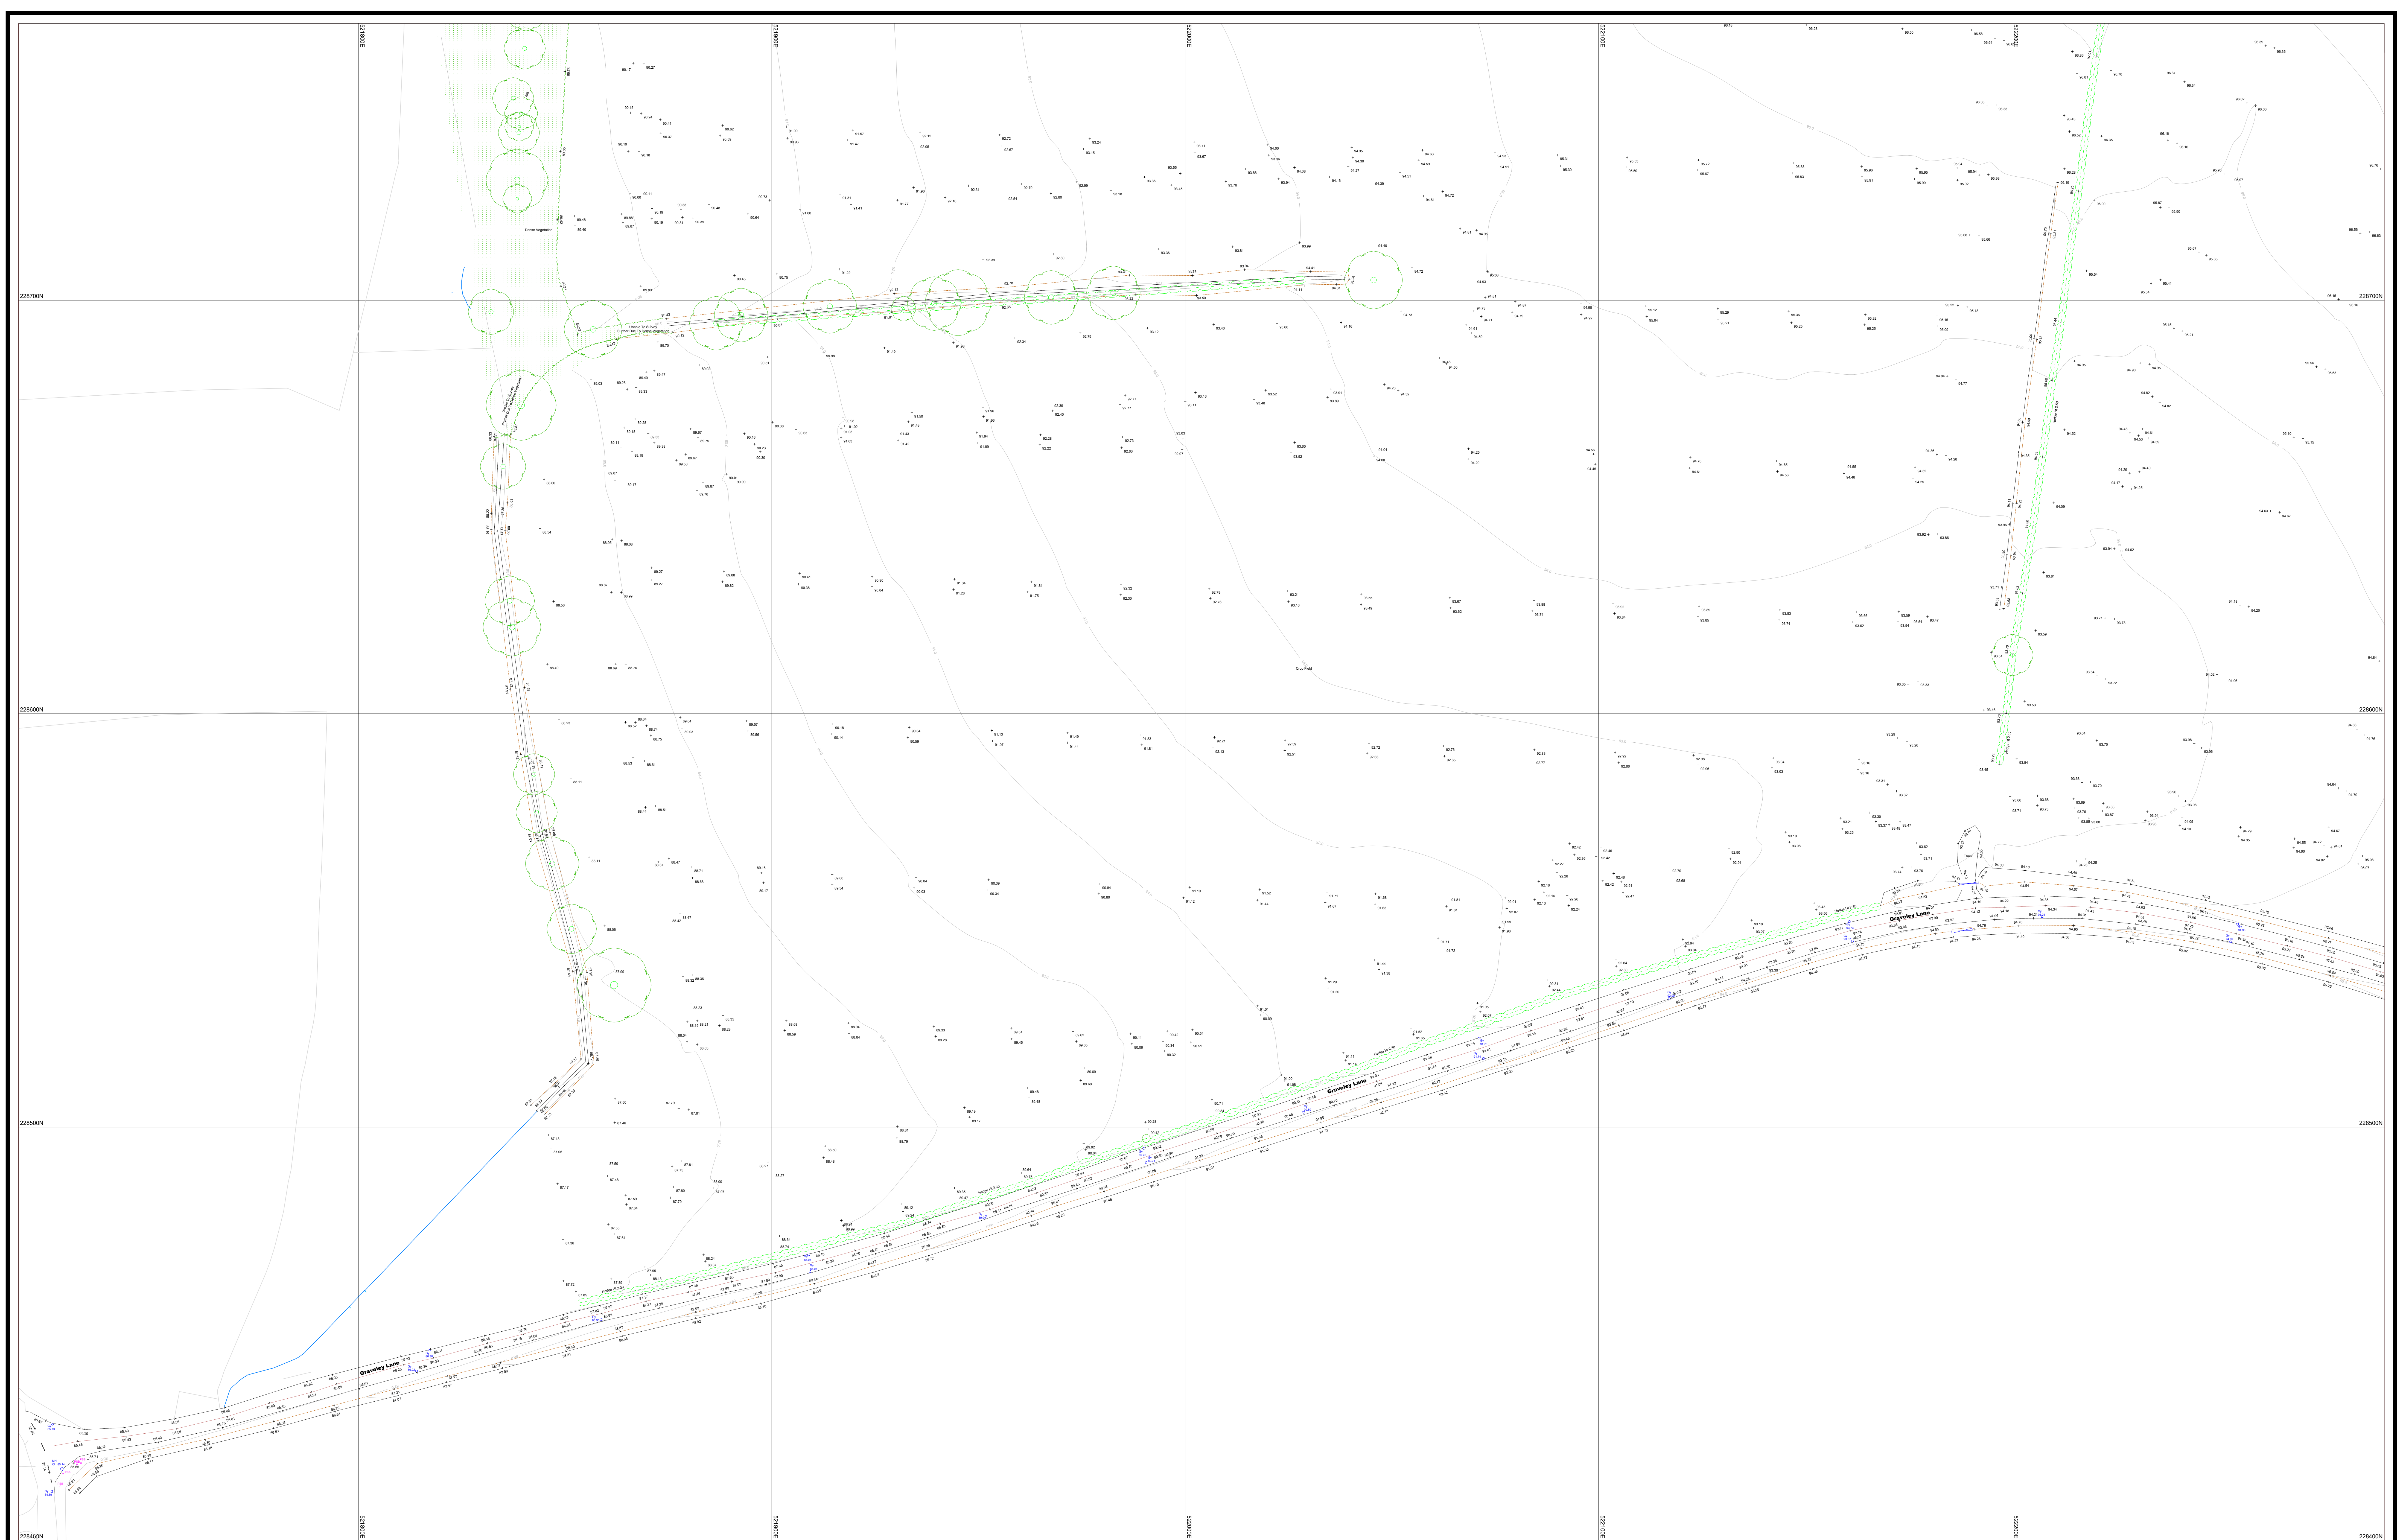

REV. NO.		DESCRIPTION TO REVISION	REV. BY	DATE		Telephone +44 (0)1773 790080 Email info@terrameasurement.com Website www.terrameasurement.com Survey, Measurement and Specialist Solutions for: Design - Construction - Refurbishment - Urban & Rural Development Rail & Highway Infrastructure - Minerals Industry - Civil Engineering Commercial & Retail - Maritime - Large Scale Fabrication - Heritage Please follow us on: Twitter, Instagram, Facebook and LinkedIn
A						
B						
C						
D						
NOTES:						
OS digital data has been shown for context only. In certain areas, the OS digital data has been linked/feathered to the accurate survey data to avoid ambiguity. The OS digital data layers within this drawing have been renamed with the prefix TML_OSEDIT_. If requested, the original unedited OS digital data can be issued separately. © Crown copyright and database rights 15.05.2024 Ordnance Survey 1200244 OS Mastermap licence for the use of AGR Group only.						

CLIENT:		AGR GROUP		TITLE:		TOPOGRAPHICAL SURVEY			
PROJECT:		GRAVELEY LANE GREAT WYMONDLEY STEVENAGE SG4 7EX		DATE:		07.05.2024			
GRID: ORDNANCE SURVEY		LEVEL: ORDNANCE SURVEY		DATA TYPE: 2D		OTHER DATA AVAILABLE: 3D ACAD - YES 3D BROWSER MODEL - YES 3D IFC - NO SECTION - YES CUT & FILL ANALYSIS - YES			
DRAWN BY: TWN		SCALE @ AO: 1:500		PROJECT NO.: 4162		DRAWING NAME: 4162 AGR Group, Graveley Lane, Great Wymondley		REV.	

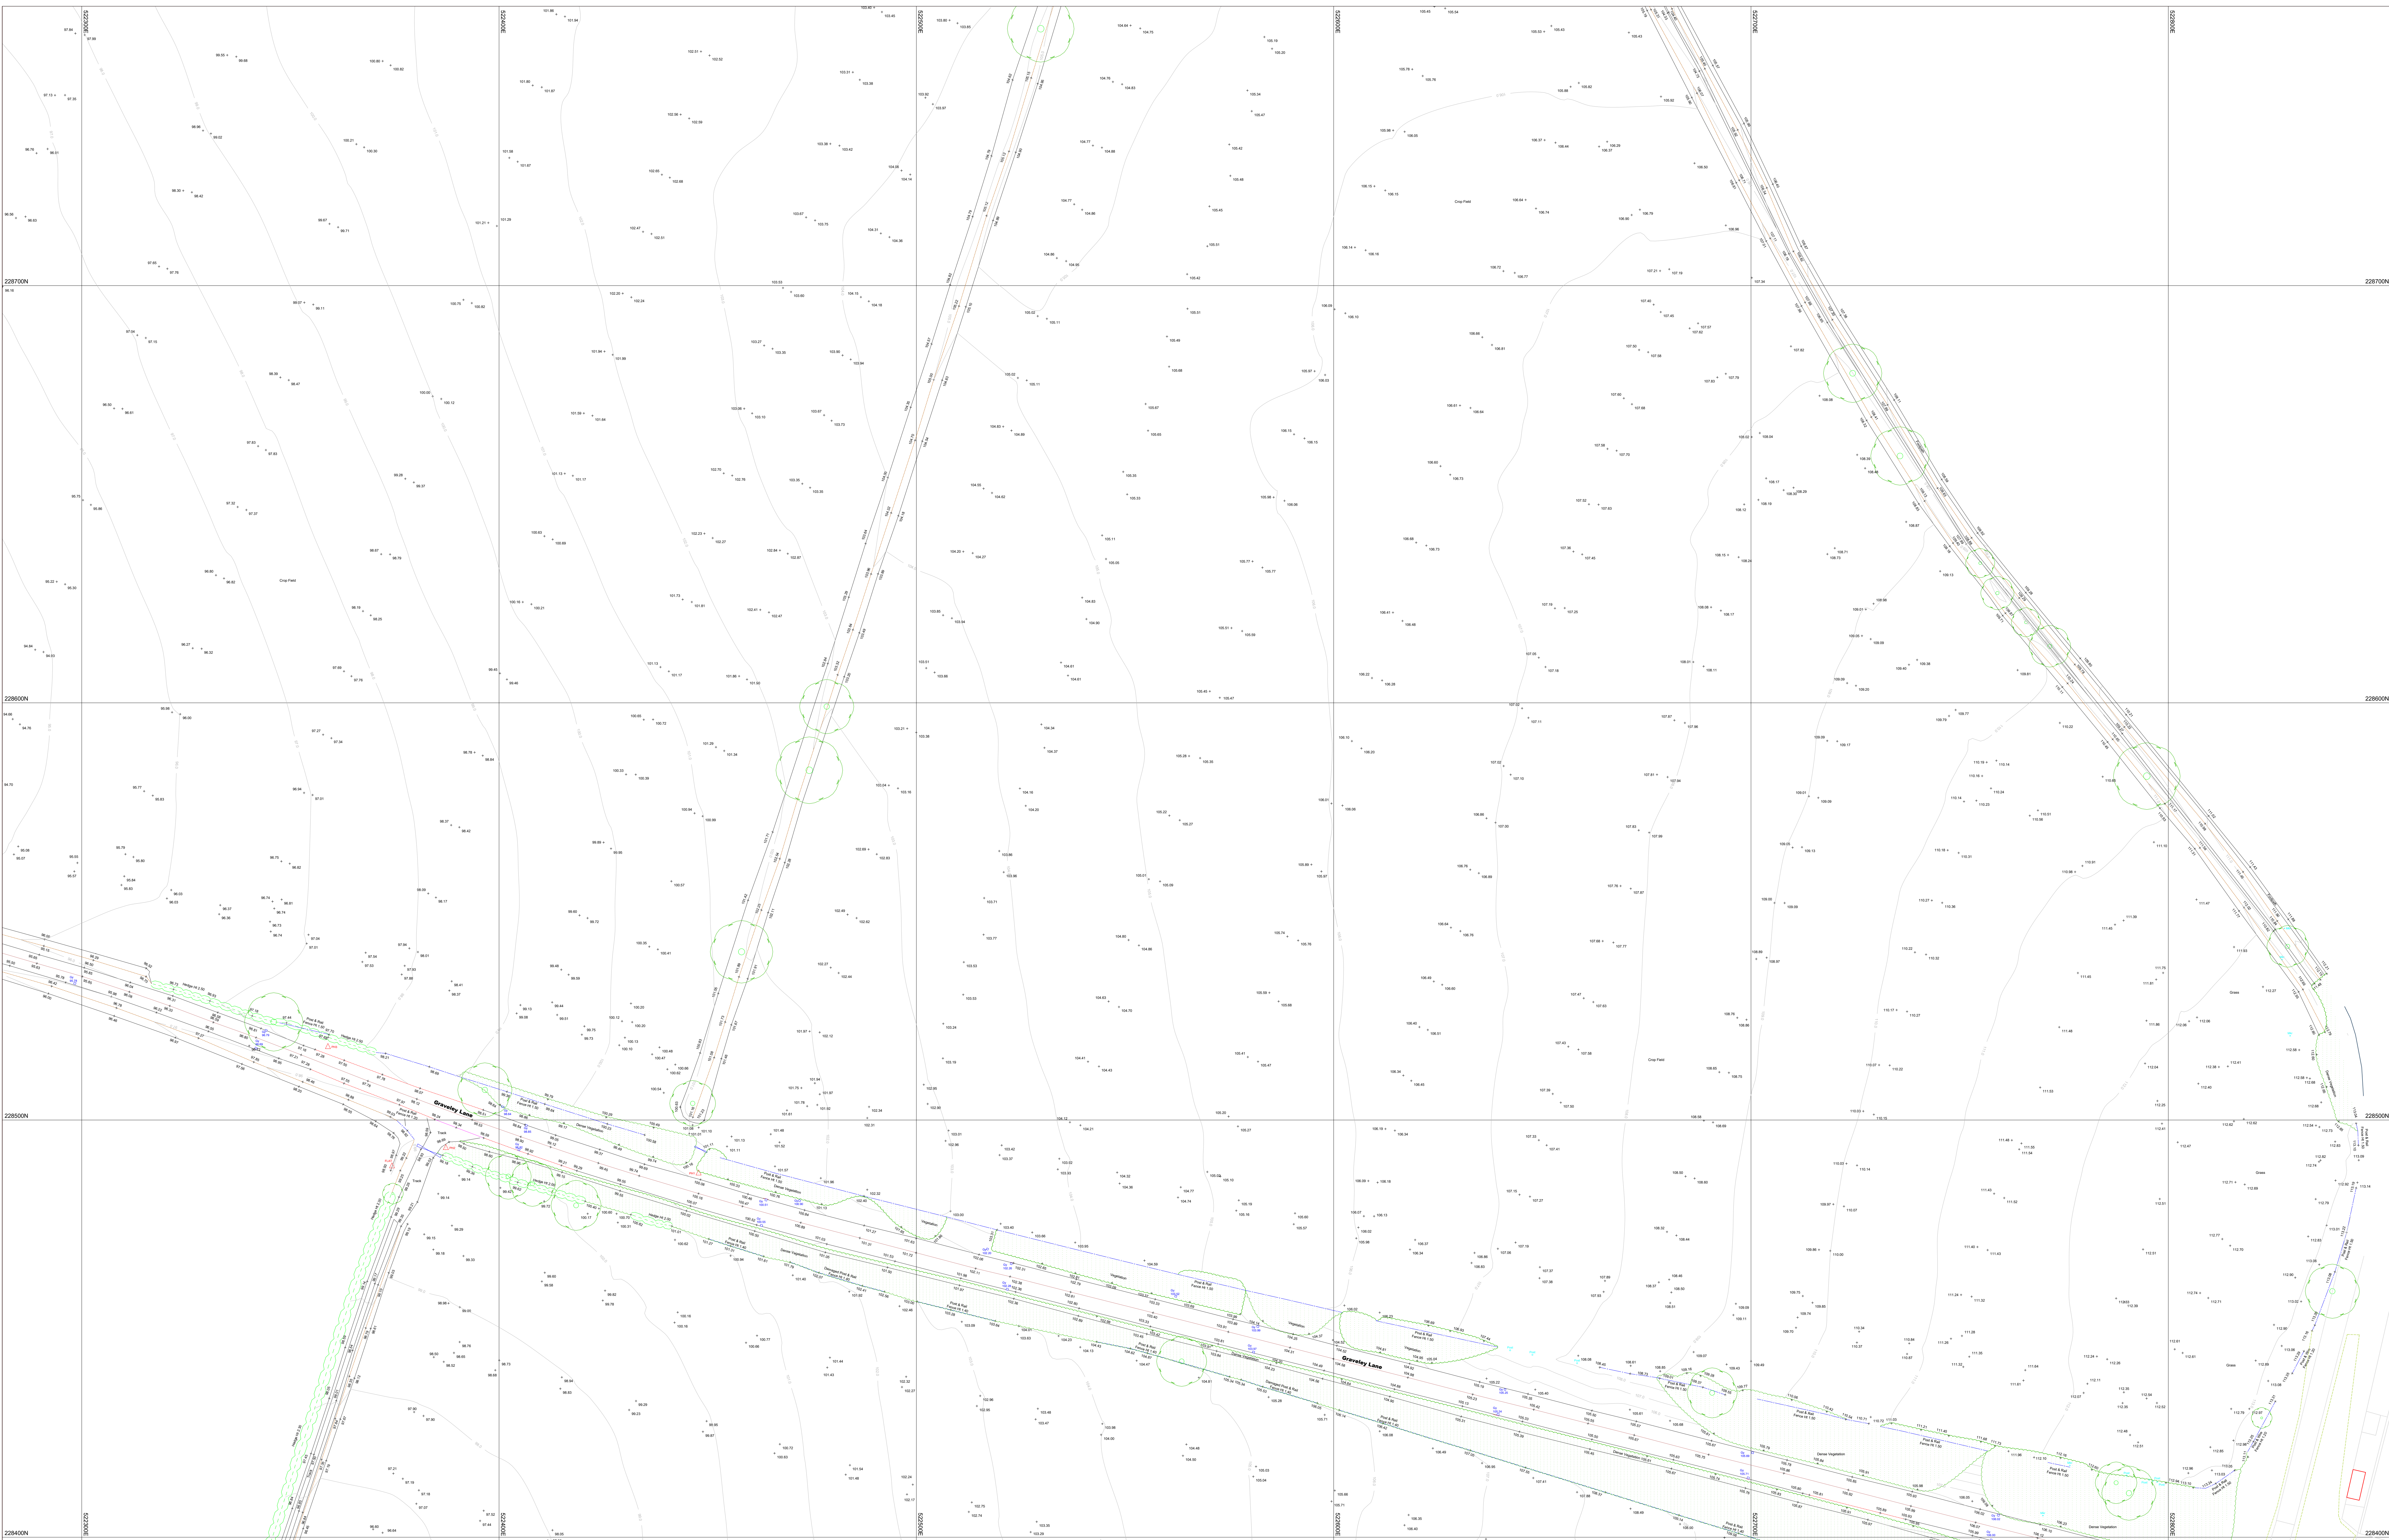

REV. NO.	DESCRIPTION TO REVISION	REV. BY	DATE
A			
B			
C			
D			
NOTES:			
OS digital data has been shown for context only. In certain areas, the OS digital data has been linked/feathered to the accurate survey data to avoid ambiguity. The OS digital data layers within this drawing have been renamed with the prefix TML_OSEDIT_. If requested, the original unedited OS digital data can be issued separately.			
© Crown copyright and database rights 15.05.2024 Ordnance Survey 1200244			
OS Mastermap licence for the use of AGR Group only.			



TERRA
MEASUREMENT


3D SURVEY AND MEASUREMENT SPECIALISTS


Telephone +44 (0)1773 790080
Email info@terrameasurement.com
Website www.terrameasurement.com

Survey, Measurement and Specialist Solutions for:
Design - Construction - Refurbishment - Urban & Rural Development
Rail & Highway Infrastructure - Minerals Industry - Civil Engineering
Commercial & Retail - Maritime - Large Scale Fabrication - Heritage

Please follow us on: Twitter, Instagram, Facebook and LinkedIn

CLIENT:		TITLE:	
AGR GROUP		TOPOGRAPHICAL SURVEY	
PROJECT:		DATE:	
GRAVELEY LANE GREAT WYMONDLEY STEVENAGE SG4 7EX		07.05.2024	
GRID: ORDNANCE SURVEY	LEVEL: ORDNANCE SURVEY	DATA TYPE: 2D	OTHER DATA AVAILABLE: 3D GROUND MODEL: YES POINT CLOUD: NO SECTION: YES CUT & FILL ANALYSIS: YES
DRAWN BY: TW	SCALE @ AO: 1:500	PROJECT NO.: 4162	DRAWING NAME: 4162_AGR_Group_Graveley_Lane_Great_Wymondley
			REV.

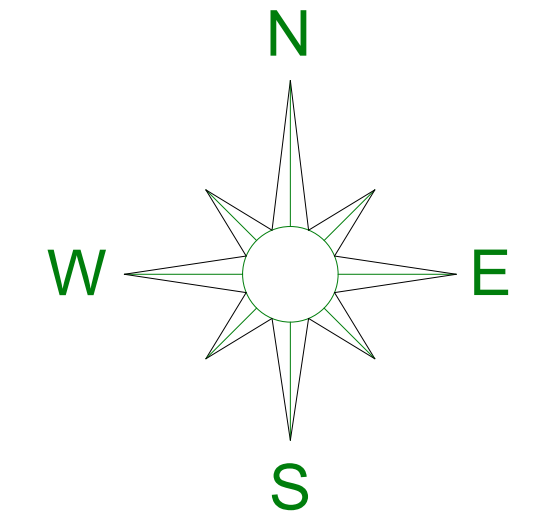

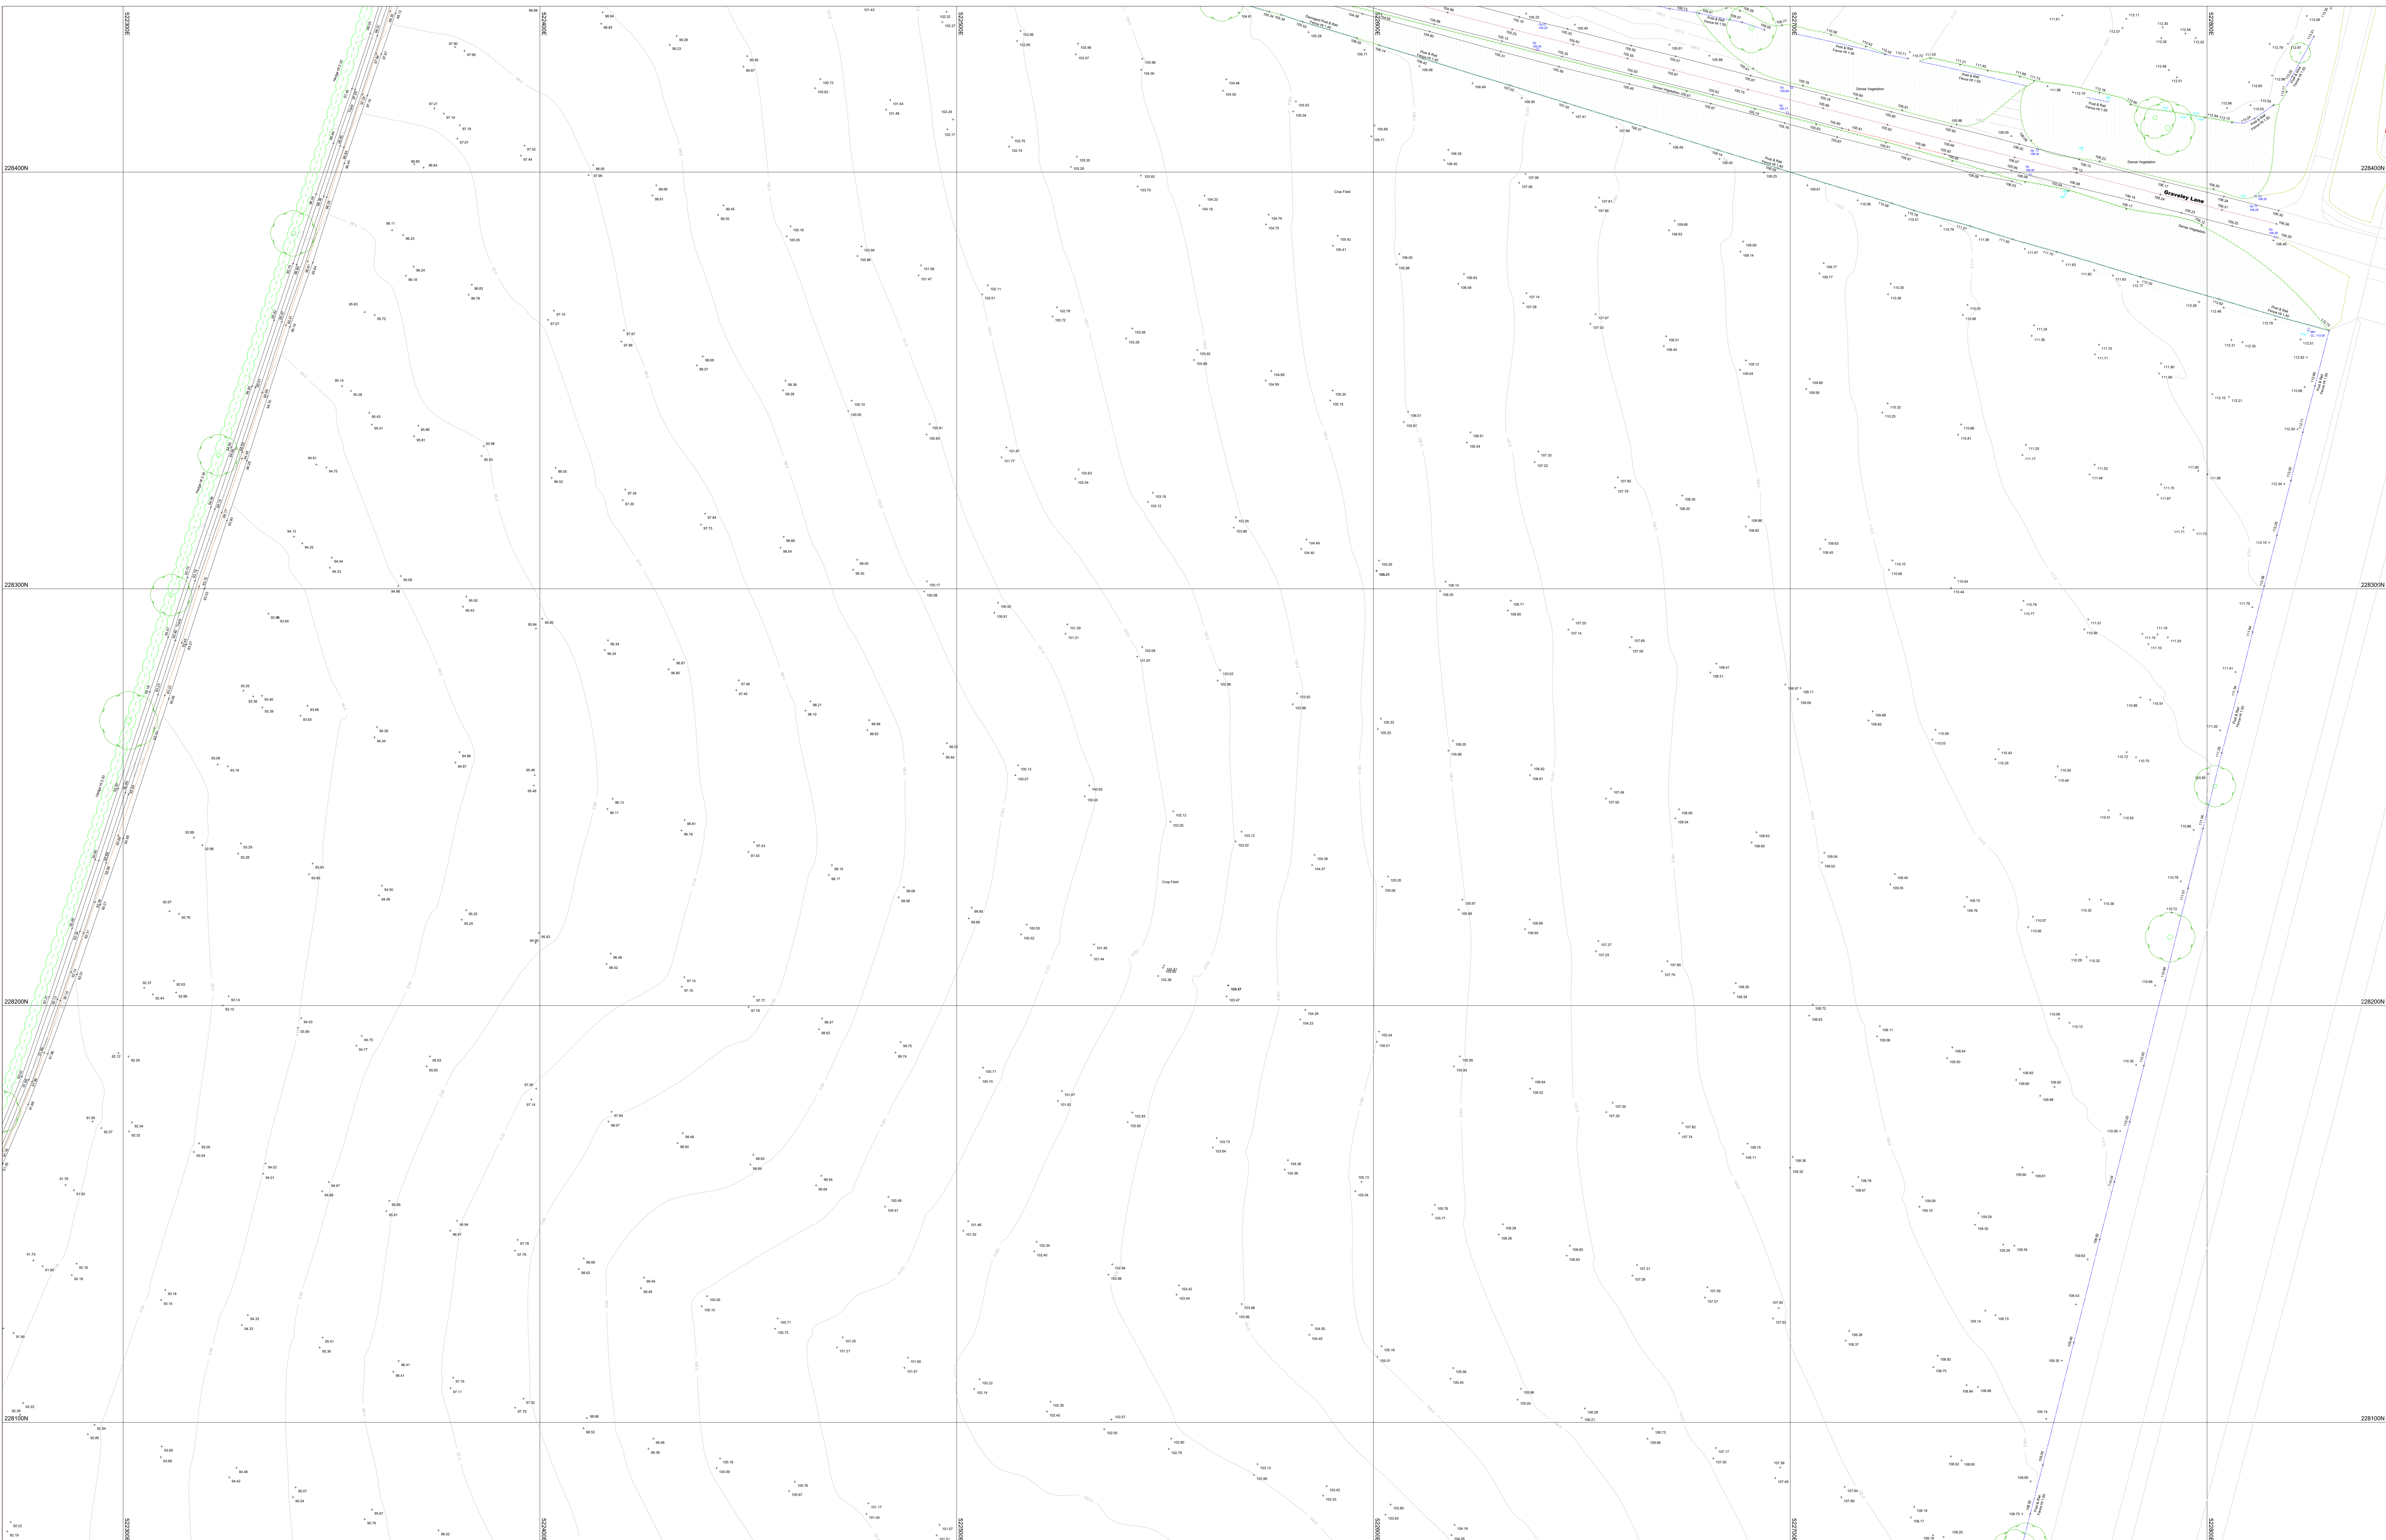

REV. NO.	DESCRIPTION TO REVISION	REV. BY	DATE
A			
B			
C			
D			
NOTES:			
OS digital data has been shown for context only. In certain areas, the OS digital data has been linked/feathered to the accurate survey data to avoid ambiguity. The OS digital data layers within this drawing have been renamed with the prefix TML_OSEDIT_ if requested, the original unedited OS digital data can be issued separately.			
© Crown copyright and database rights 15.05.2024 Ordnance Survey 1200244			
OS Mastermap licence for the use of AGR Group only.			





Telephone +44 (0)1773 790080
Email info@terrameasurement.com
Website www.terrameasurement.com

Survey, Measurement and Specialist Solutions for:
Design - Construction - Refurbishment - Urban & Rural Development
Rail & Highway Infrastructure - Minerals Industry - Civil Engineering
Commercial & Retail - Maritime - Large Scale Fabrication - Heritage

Please follow us on: Twitter, Instagram, Facebook and LinkedIn

CLIENT:		AGR GROUP		TITLE:		TOPOGRAPHICAL SURVEY	
PROJECT:		GRAVELEY LANE GREAT WYMONDLEY STEVENAGE SG4 7EX		DATE:		07.05.2024	
GRID: ORDNANCE SURVEY		LEVEL: ORDNANCE SURVEY		DATA TYPE: 2D		OTHER DATA AVAILABLE: 3D MAPPING: NO 3D ORDNANCE MODEL: YES POINT CLOUD: NO SECTION: YES CUT & FILL ANALYSIS: YES	
DRAWN BY: TW		SCALE @ AO: 1:500		PROJECT NO.: 4162		DRAWING NAME: 4162_AGR_Group_Graveley_Lane_Great_Wymondley	
						REV.	

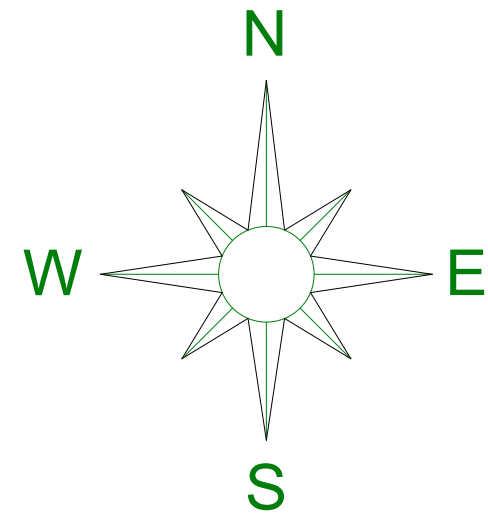

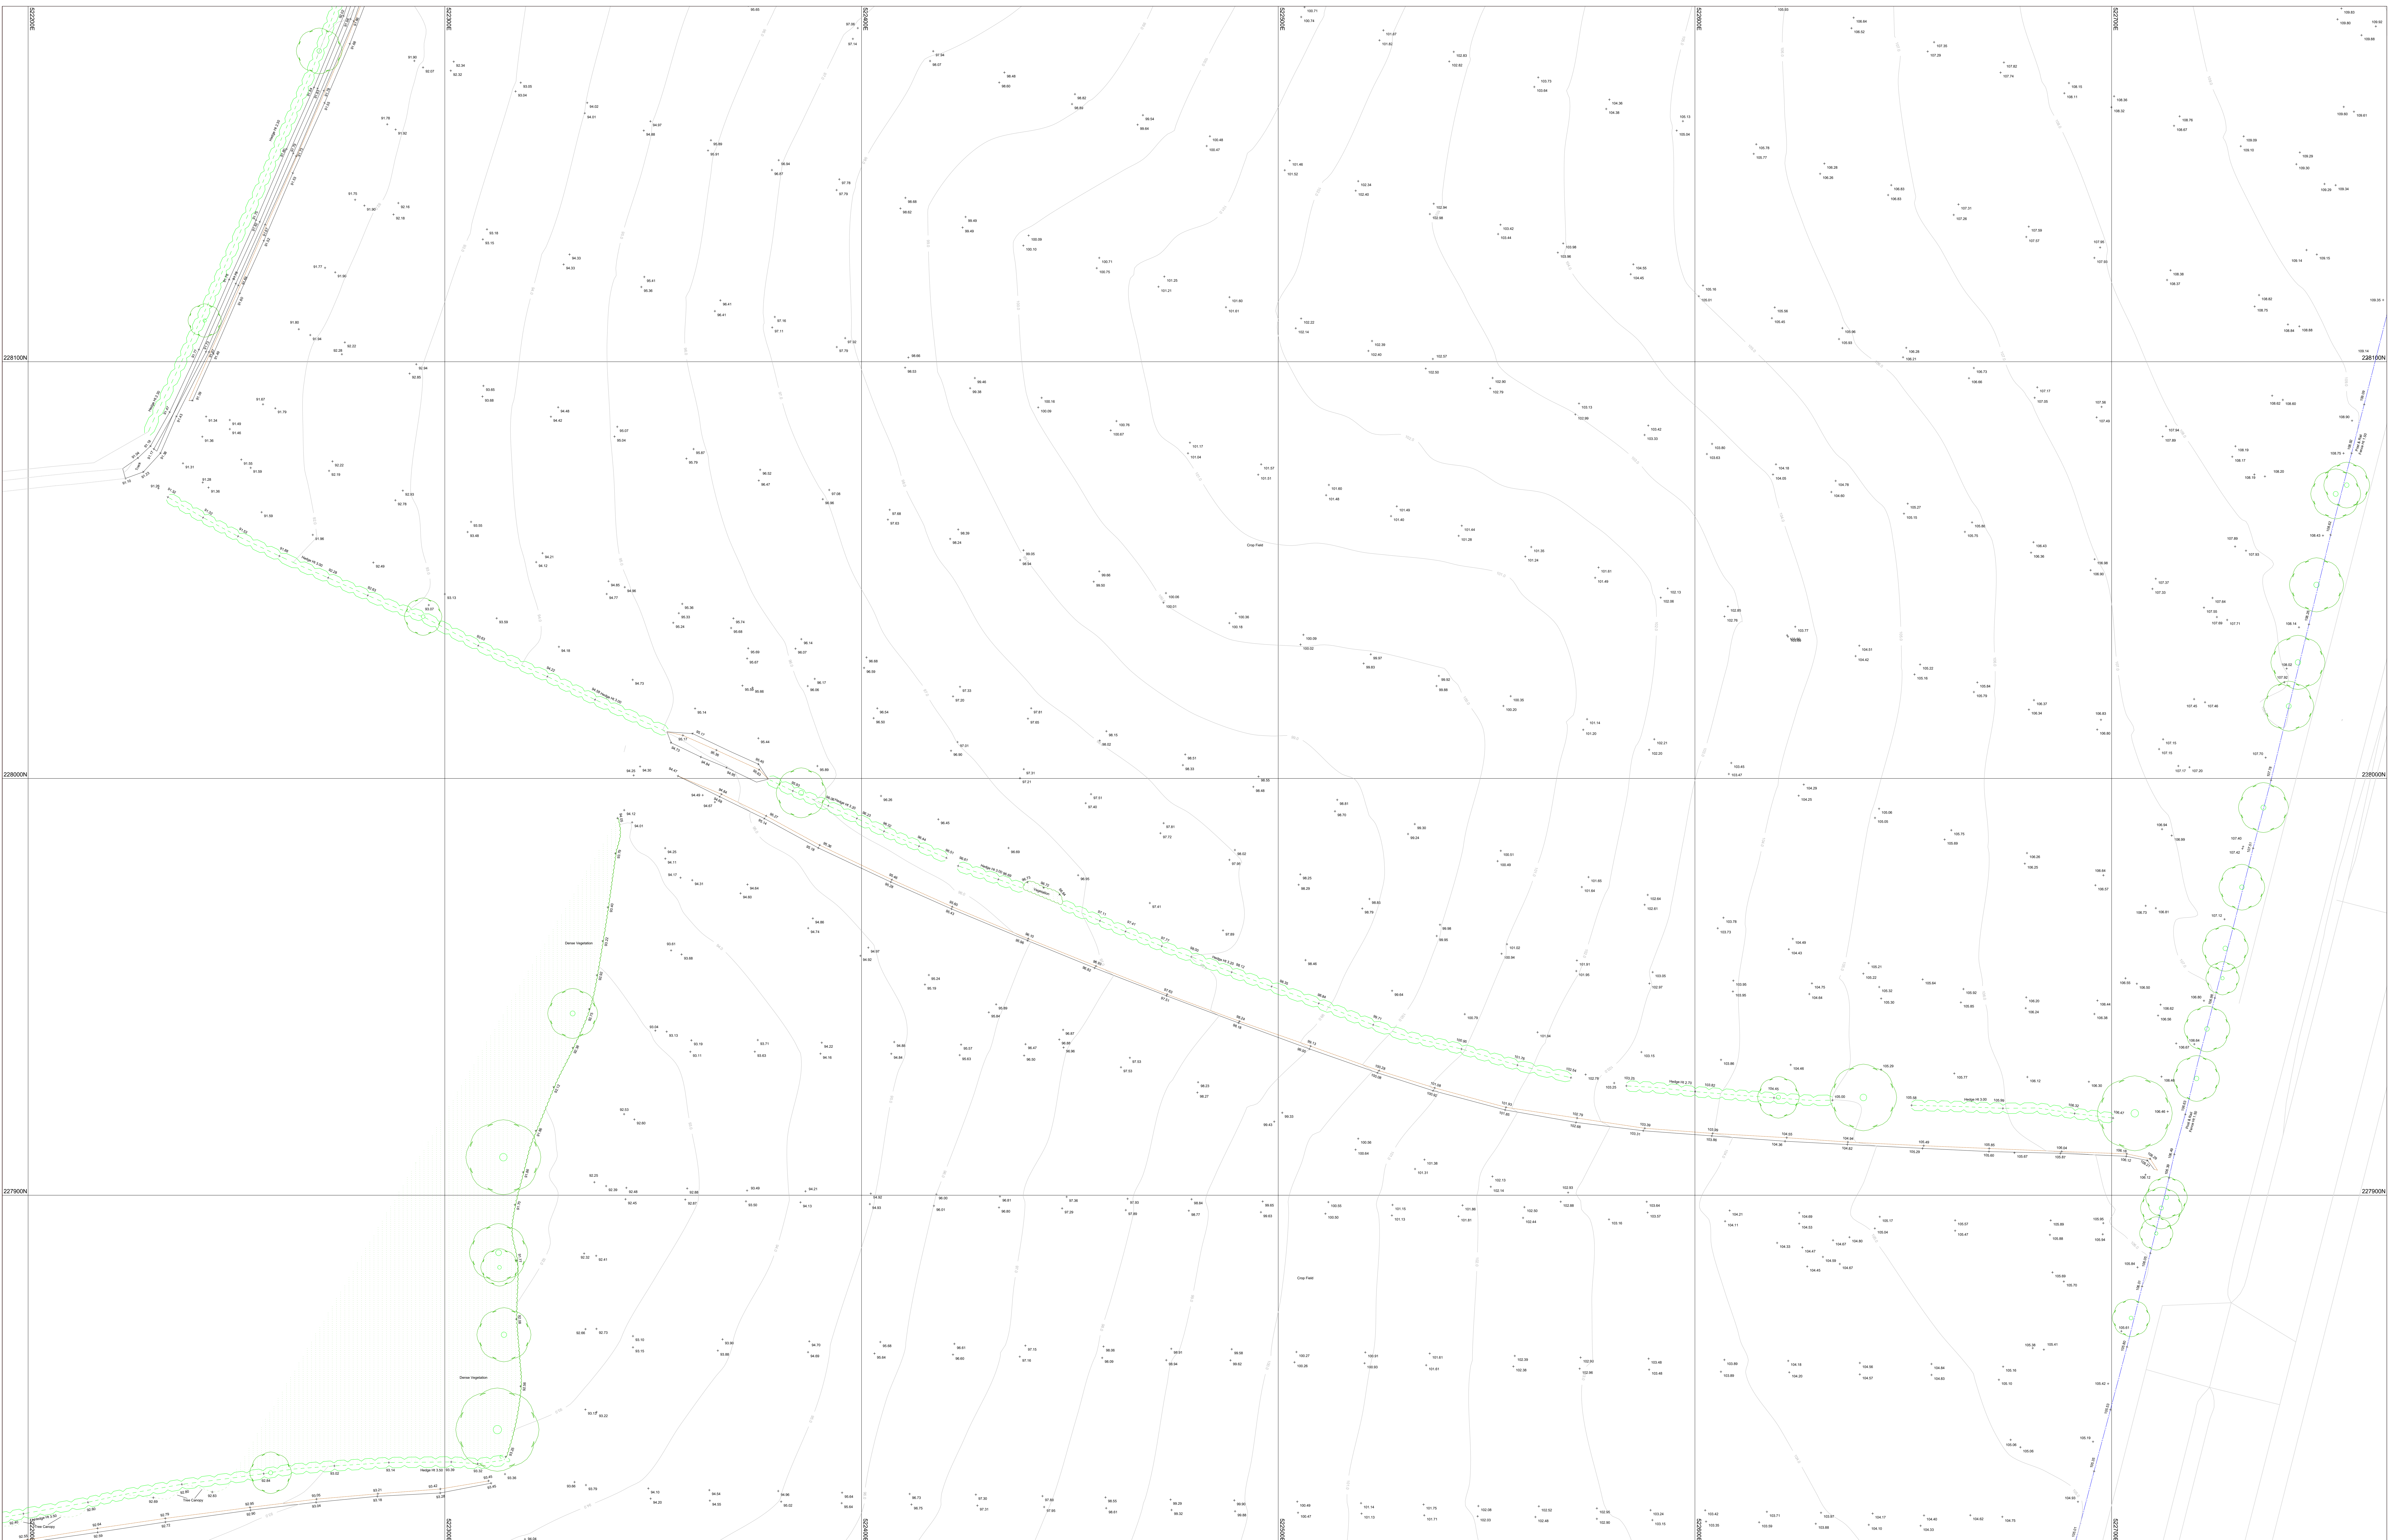

REV. NO.	DESCRIPTION TO REVISION	REV. BY	DATE
A			
B			
C			
D			
NOTES:			
OS digital data has been shown for context only. In certain areas, the OS digital data has been linked/feathered to the accurate survey data to avoid ambiguity. The OS digital data layers within this drawing have been renamed with the prefix TML_OSEDIT_. If requested, the original unedited OS digital data can be issued separately.			
© Crown copyright and database rights 15.05.2024 Ordnance Survey 1200244			
OS Mastermap licence for the use of AGR Group only.			



TERRA
MEASUREMENT


3D SURVEY AND MEASUREMENT SPECIALISTS


Telephone +44 (0)1773 790080
Email info@terrameasurement.com
Website www.terrameasurement.com


Survey, Measurement and Specialist Solutions for:
Design - Construction - Refurbishment - Urban & Rural Development
Rail & Highway Infrastructure - Minerals Industry - Civil Engineering
Commercial & Retail - Maritime - Large Scale Fabrication - Heritage

Please follow us on: Twitter, Instagram, Facebook and LinkedIn

CLIENT:	AGR GROUP
PROJECT:	GRAVELEY LANE GREAT WYMONDLEY STEVENAGE SG4 7EX

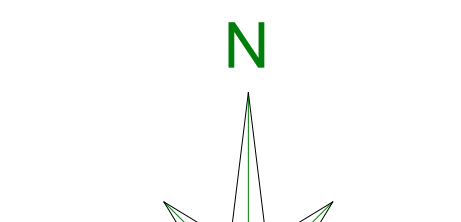TITLE:				
TOPOGRAPHICAL SURVEY				
DATE:			07.05.2024	
GRID: ORDNANCE SURVEY	LEVEL: ORDNANCE SURVEY	DATA TYPE: 2D	OTHER DATA AVAILABLE: 3D ACAD - YES 3D GRADING MODEL - YES SECTIONING - YES POINT CLOUD - NO CUT & FILL ANALYSIS - YES	
DRAWN BY: TW	SCALE @ AO: 1:500	PROJECT NO.: 4162	DRAWING NAME: 4162_AGR_Group_Graveley_Lane_Great_Wymondley	
			REV.	

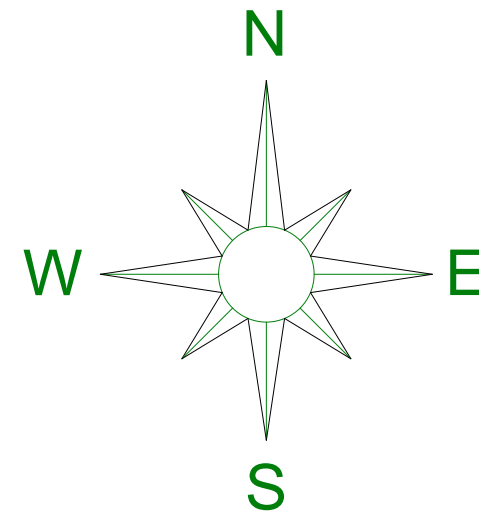

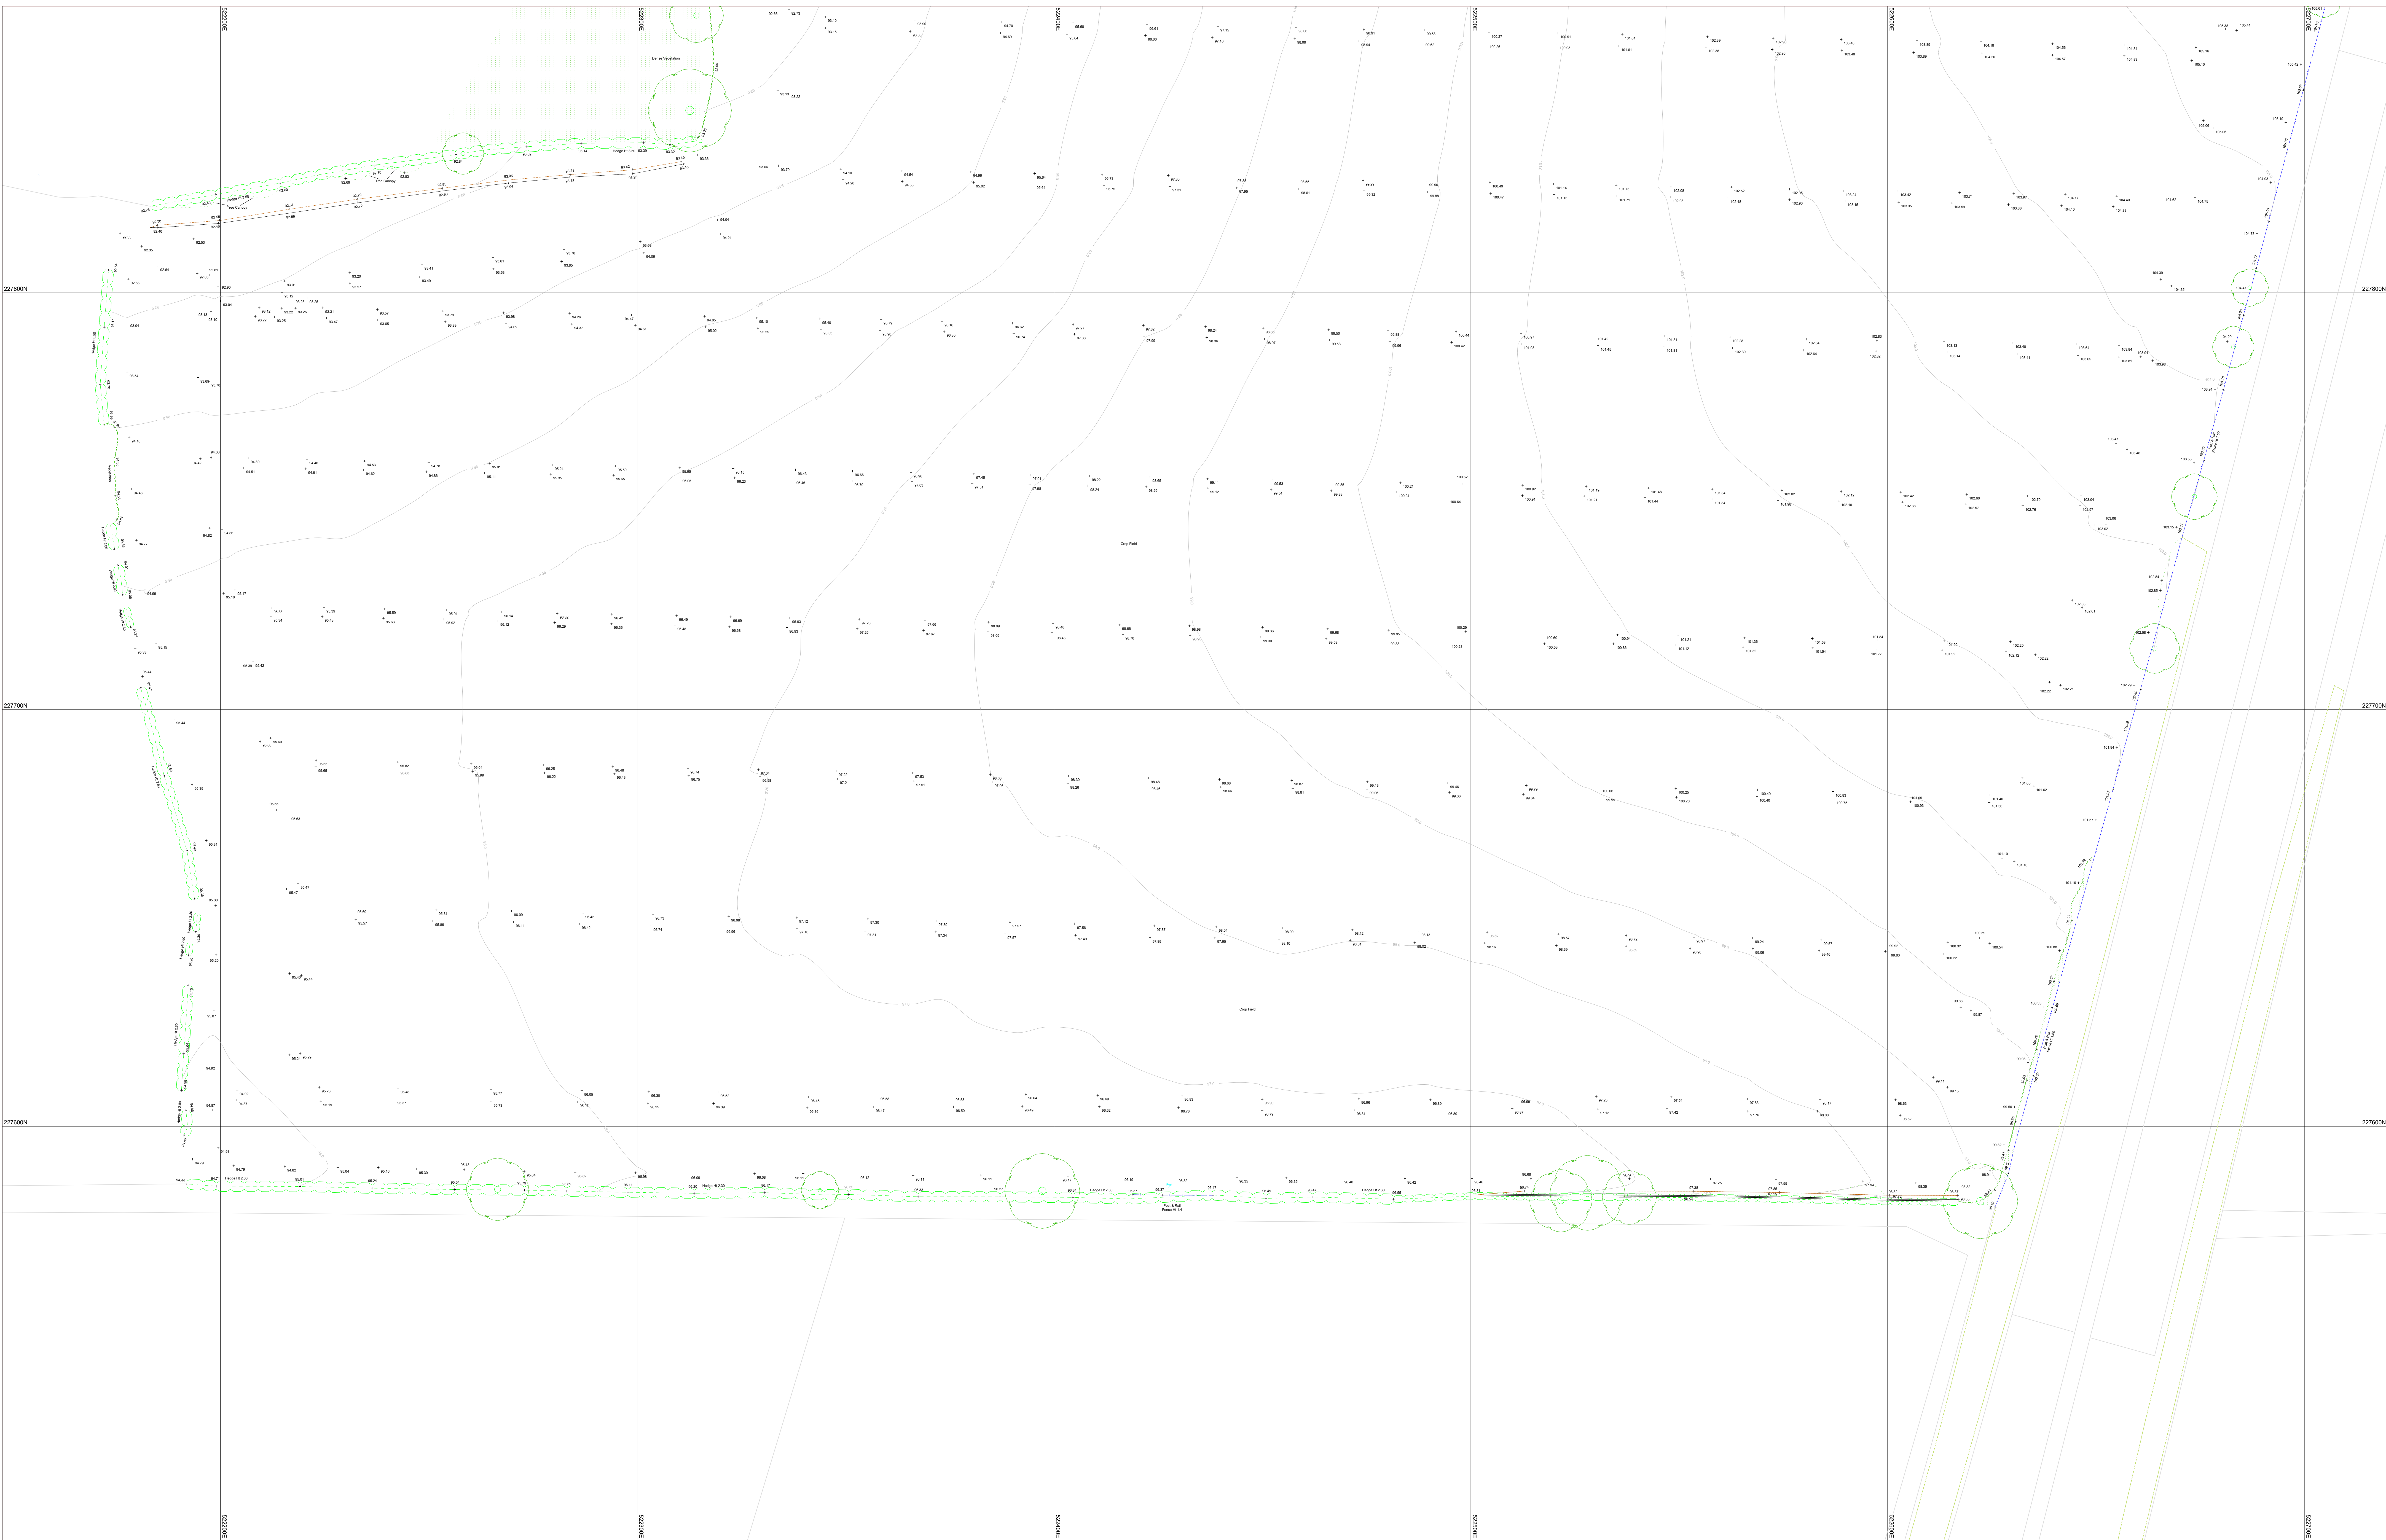

REV. NO.	DESCRIPTION TO REVISION	REV. BY	DATE
A			
B			
C			
D			
NOTES:			
OS digital data has been shown for context only. In certain areas, the OS digital data has been linked/feathered to the accurate survey data to avoid ambiguity. The OS digital data layers within this drawing have been renamed with the prefix TML_OSEDIT_. If requested, the original unedited OS digital data can be issued separately.			
© Crown copyright and database rights 15.05.2024 Ordnance Survey 1200244			
OS Mastermap licence for the use of AGR Group only.			




Telephone +44 (0)1773 790080
Email info@terrameasurement.com
Website www.terrameasurement.com




Survey, Measurement and Specialist Solutions for:
Design - Construction - Refurbishment - Urban & Rural Development
Rail & Highway Infrastructure - Minerals Industry - Civil Engineering
Commercial & Retail - Maritime - Large Scale Fabrication - Heritage
Please follow us on: Twitter, Instagram, Facebook and LinkedIn

CLIENT:	AGR GROUP
PROJECT:	GRAVELEY LANE GREAT WYMONDLEY STEVENAGE SG4 7EX

TITLE:			
TOPOGRAPHICAL SURVEY			
DATE:			
07.05.2024			
GRID: ORDNANCE SURVEY	LEVEL: ORDNANCE SURVEY	DATA TYPE: 2D	OTHER DATA AVAILABLE: 3D ACAD: YES 3D GROUND MODEL: YES POINT CLOUD: NO SECTION: YES CUT & FILL ANALYSIS: YES
DRAWN BY: TW	SCALE @ AO: 1:500	PROJECT NO.: 4162	DRAWING NAME: 4162_AGR_Group.G



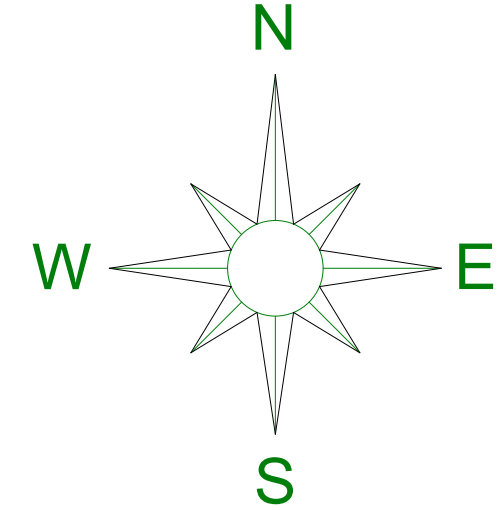


REV.

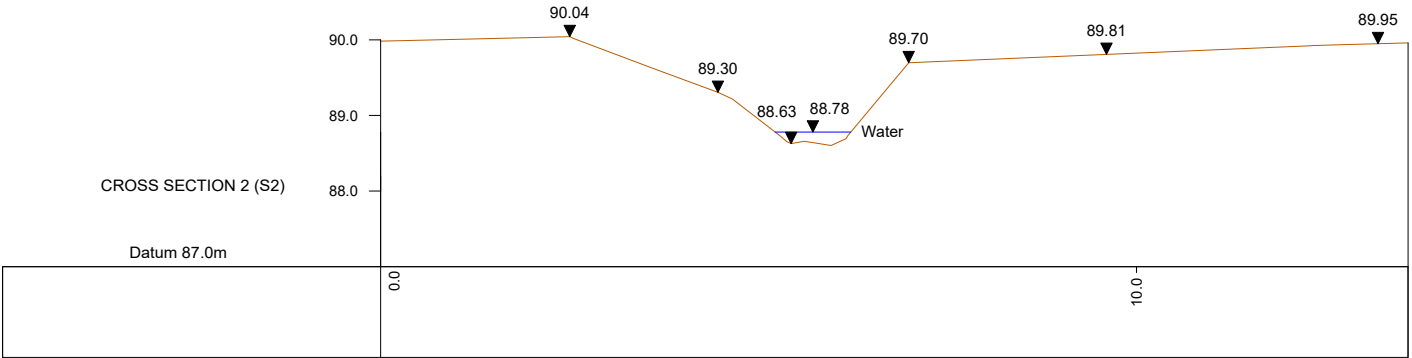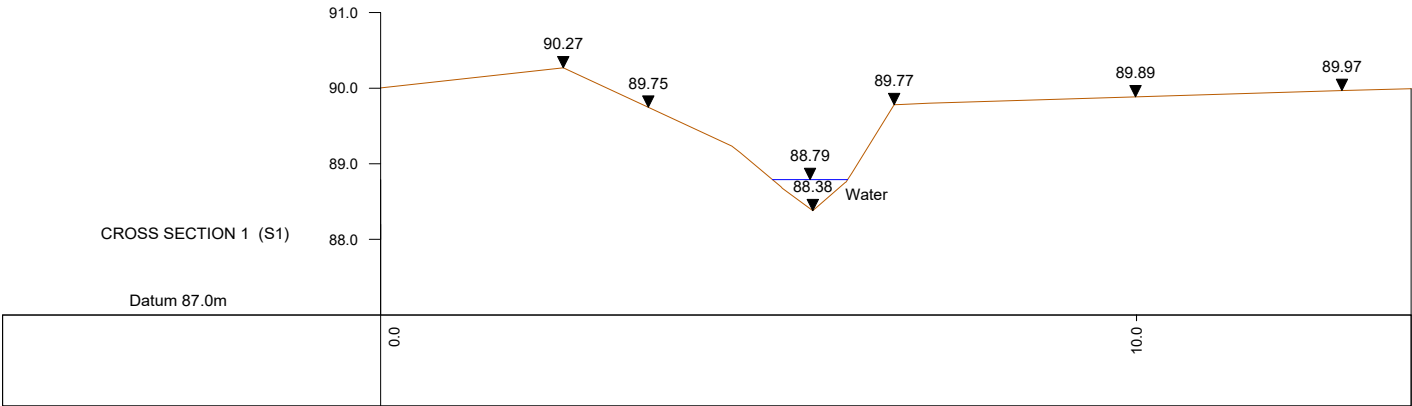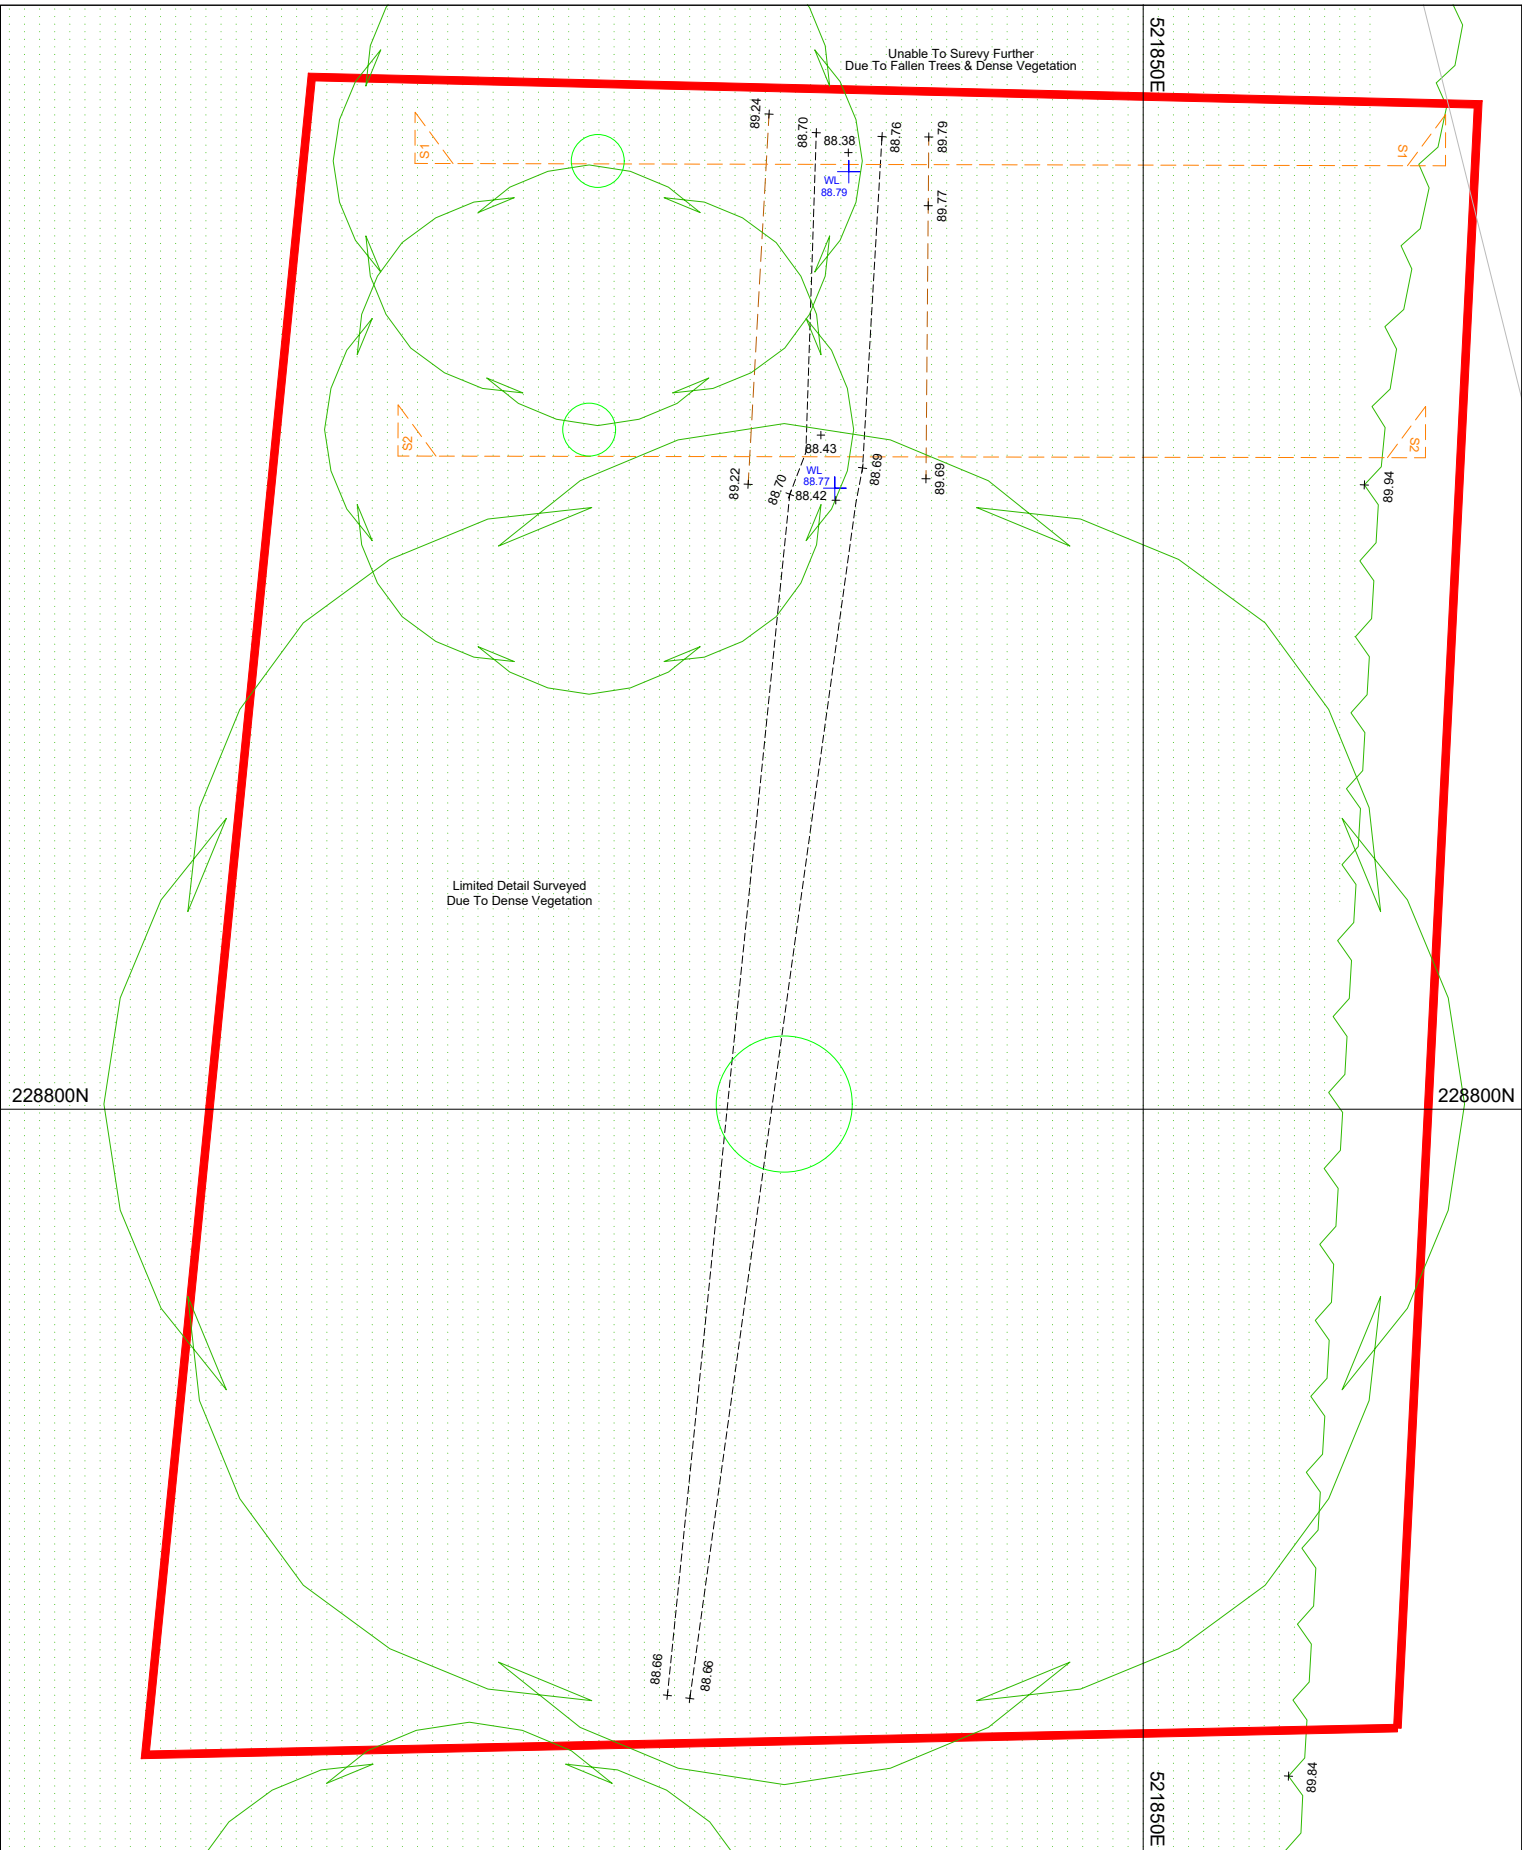

227825N

227825N

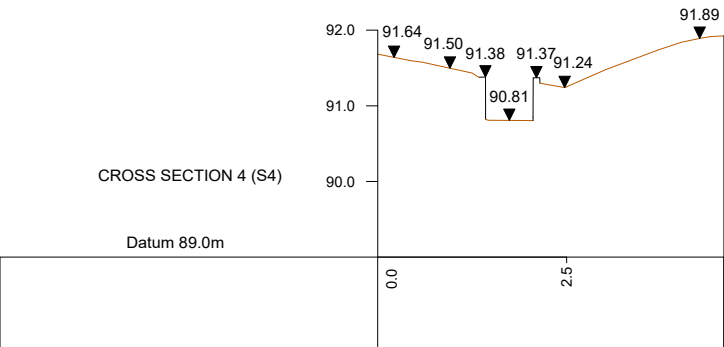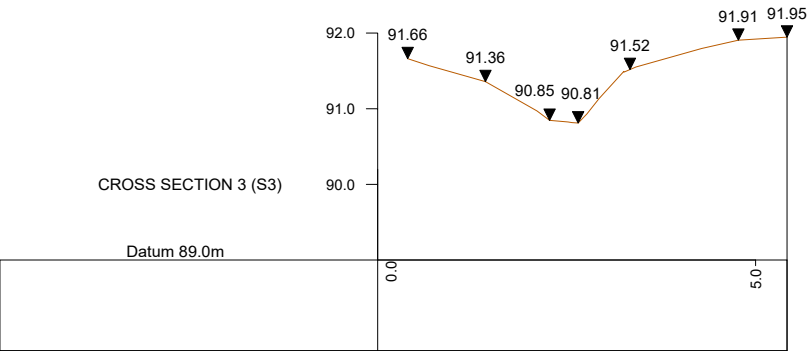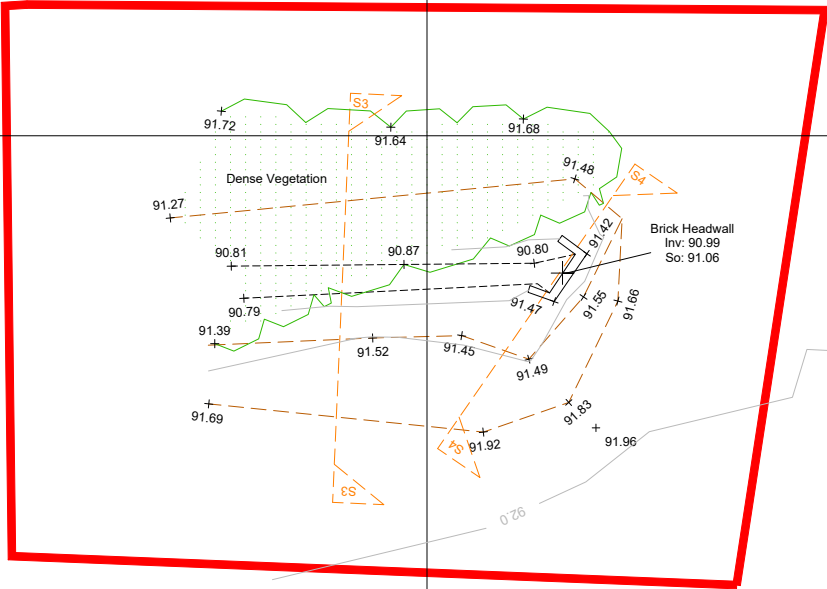

CLIENT:

**AGR
GROUP**

PROJECT:

**GRAVELEY LANE
GREAT WYMONDLEY
STEVENAGE SG4 7EX**

TITLE:

**TOPOGRAPHICAL SURVEY
(SHEET 2 OF 2)**

DATE:

07.05.2024

REV.

A

GRID:
ORDNANCE
SURVEY

DRAWN BY:

TW

LEVEL:
ORDNANCE
SURVEY

SCALE @ A3:

1:100

DATA TYPE:

2D

PROJECT NO.:

4162

OTHER DATA AVAILABLE:
3D ACAD - YES
3D GROUND MODEL - YES
POINT CLOUD - NO

SECTIONS - YES
CUT & FILL ANALYSIS - YES

REV. NO.

A

B

C

D

D

D

DESCRIPTION TO REVISION

Areas highlighted in red surveyed + sections

REV. BY


TW

DATE


13.08.24

NOTES:



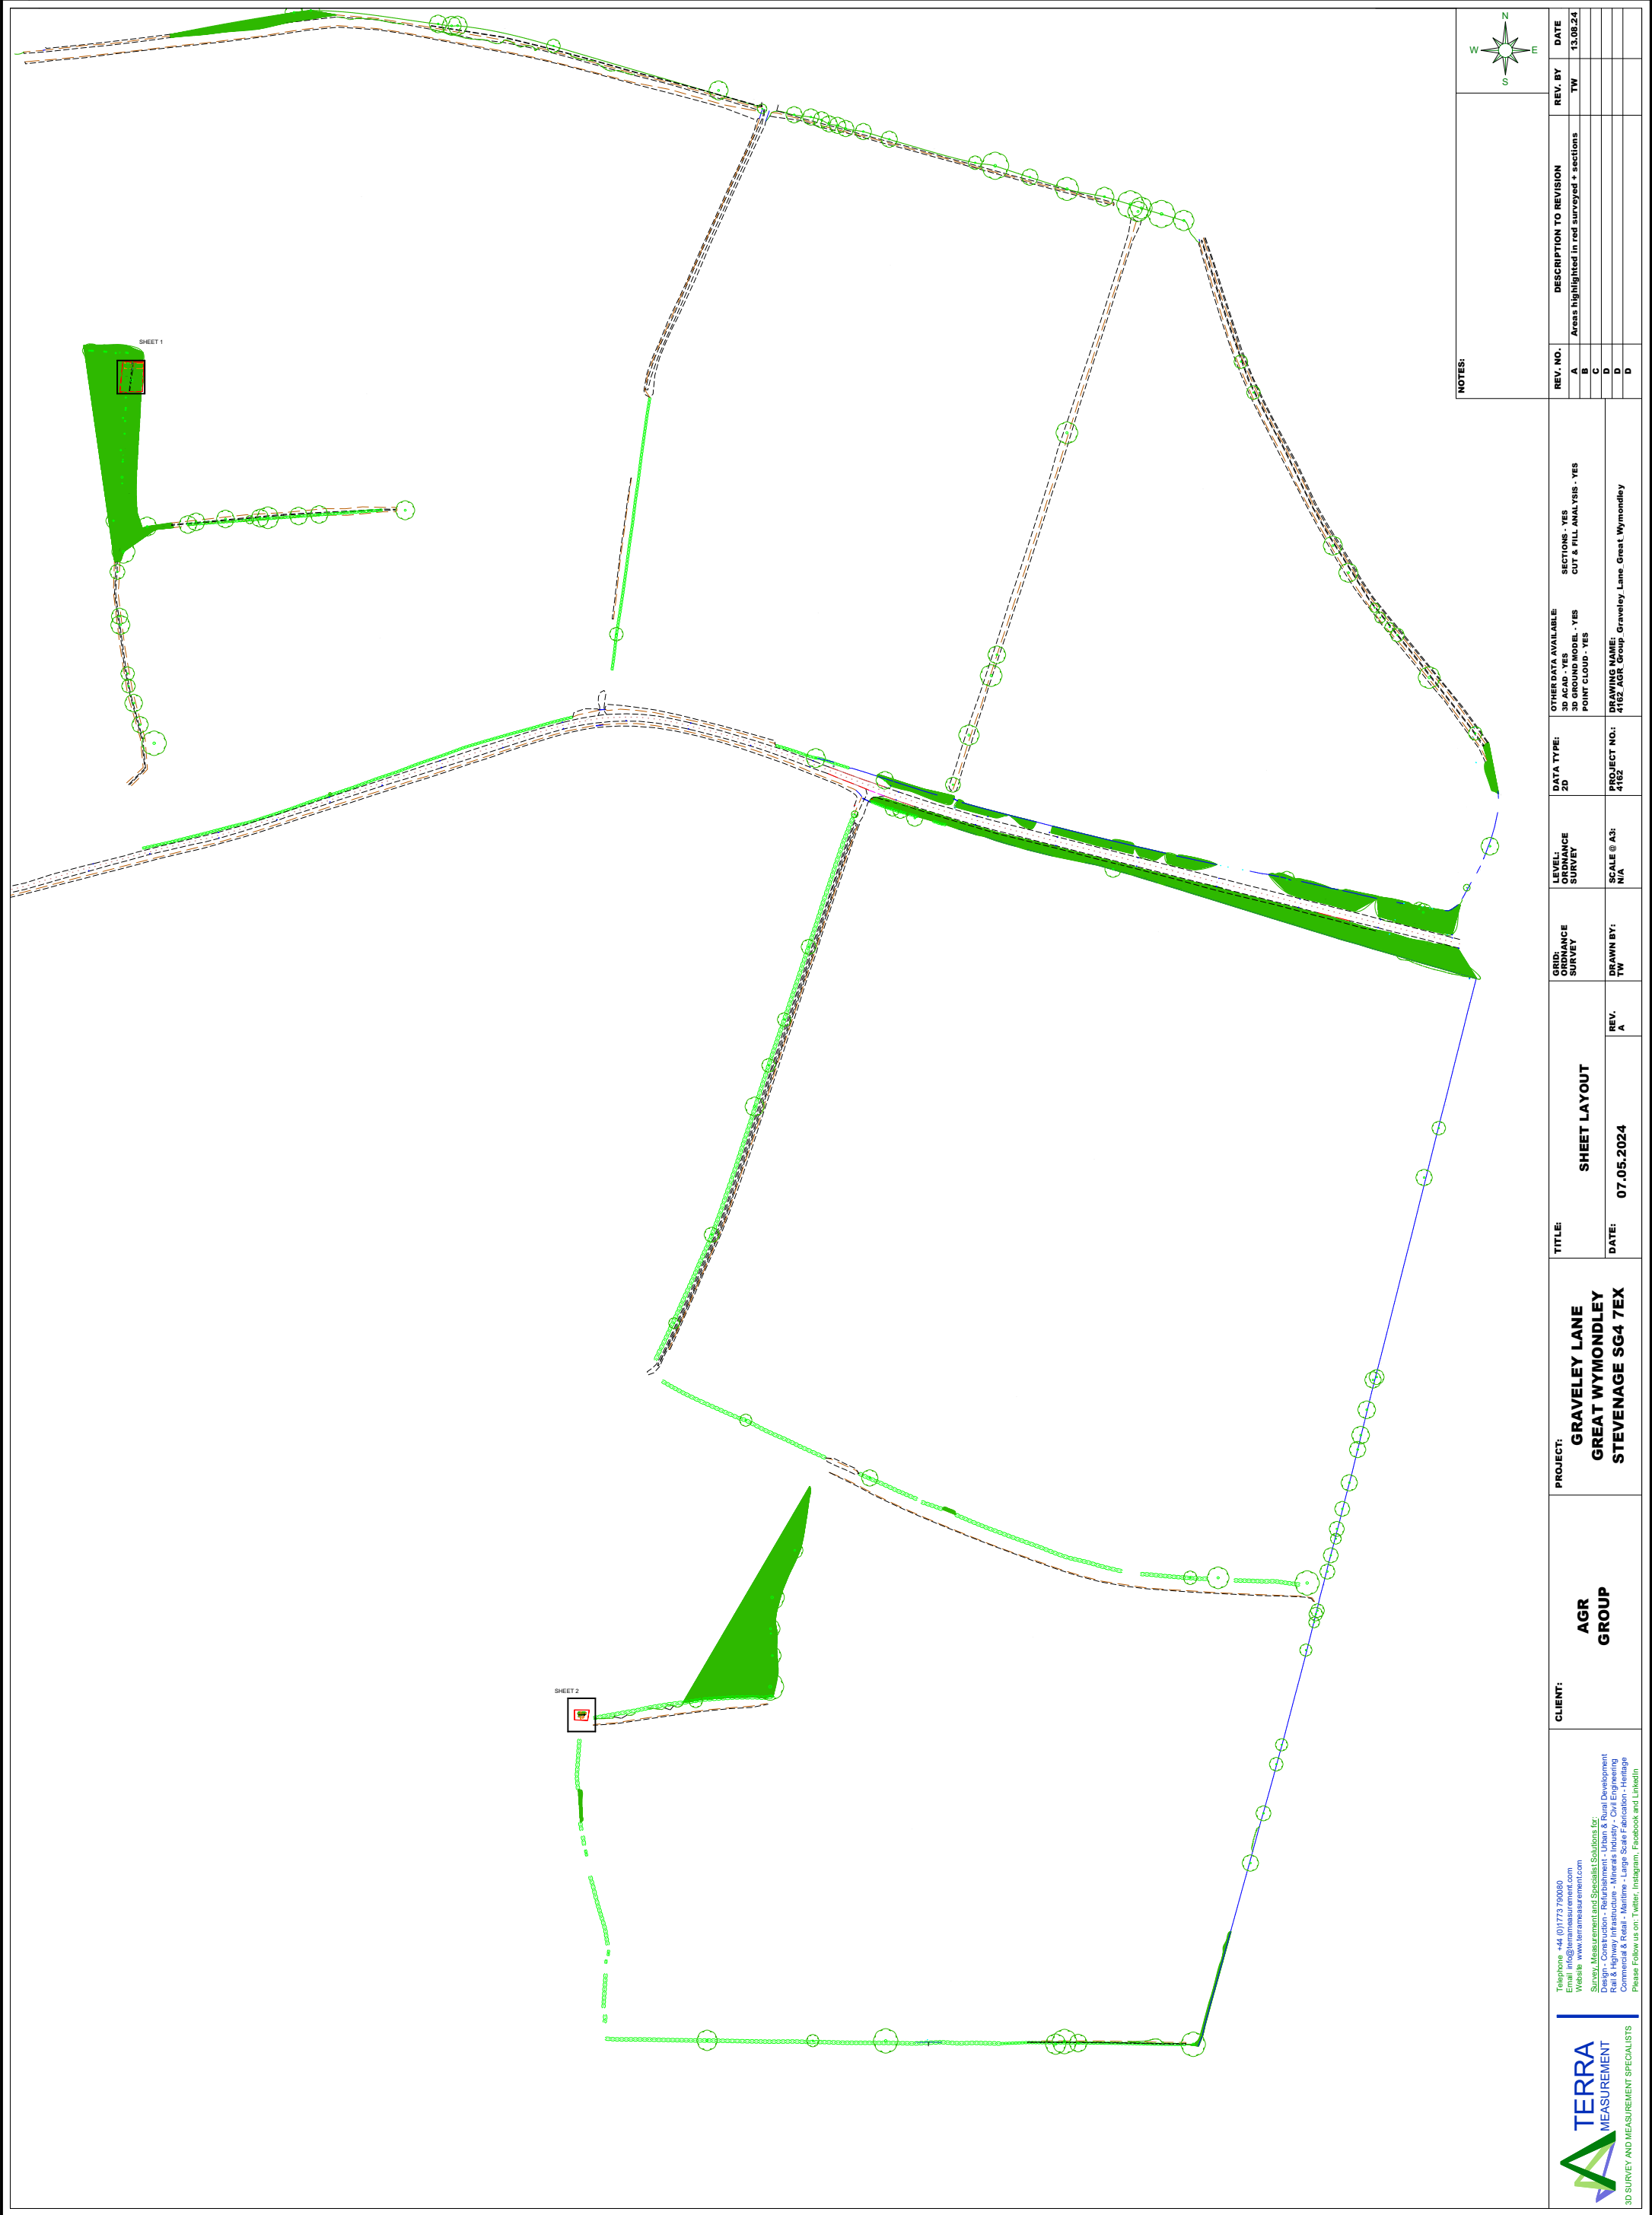

NOTES:		REV. NO.		DESCRIPTION TO REVISION		REV. BY		DATE	
		A		Areas highlighted in red surveyed + sections		TW		13.08.24	
		B							
		C							
		D							
		D							

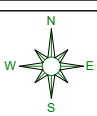

 3D SURVEY AND MEASUREMENT SPECIALISTS	Telephone +44 (0)1773 790090 Email info@terra-measurement.com Website www.terra-measurement.com Survey, Measurement and Specialist Solutions Ltd. Specialist Surveying, Surveying, Surveying, Surveying Rail & Highway Infrastructure - Minerals Industry - Civil Engineering Commercial & Retail - Maritime - Large Scale Fabrication - Heritage Please Follow us on: Twitter, Instagram, Facebook and LinkedIn	CLIENT: AGR GROUP	PROJECT: GRAVELEY LANE GREAT WYMONDLEY STEVENAGE SG4 7EX	TITLE: SHEET LAYOUT		GRID: SURVEY DRAWN BY: TW	LEVEL: SURVEY SCALE @ A3: N/A	DATA TYPE: 2D	OTHER DATA AVAILABLE 3D GROUND MODEL - YES POINT CLOUD - YES	SECTIONS: YES CUT & FILL ANALYSIS - YES	REV. NO.		DATE	
											A		13.08.24	