




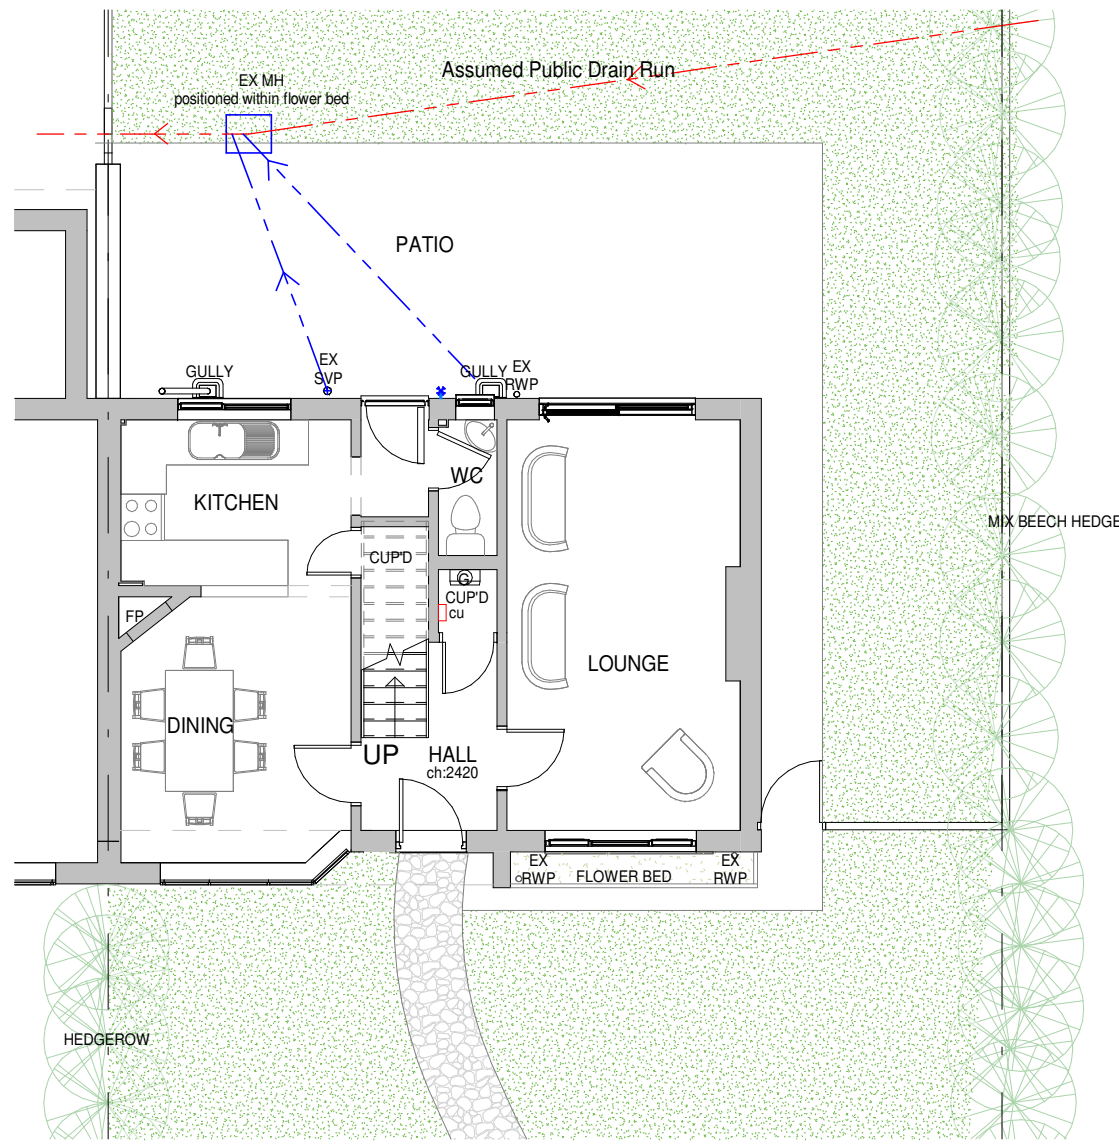


1 Existing Ground Floor Plan
1 : 100

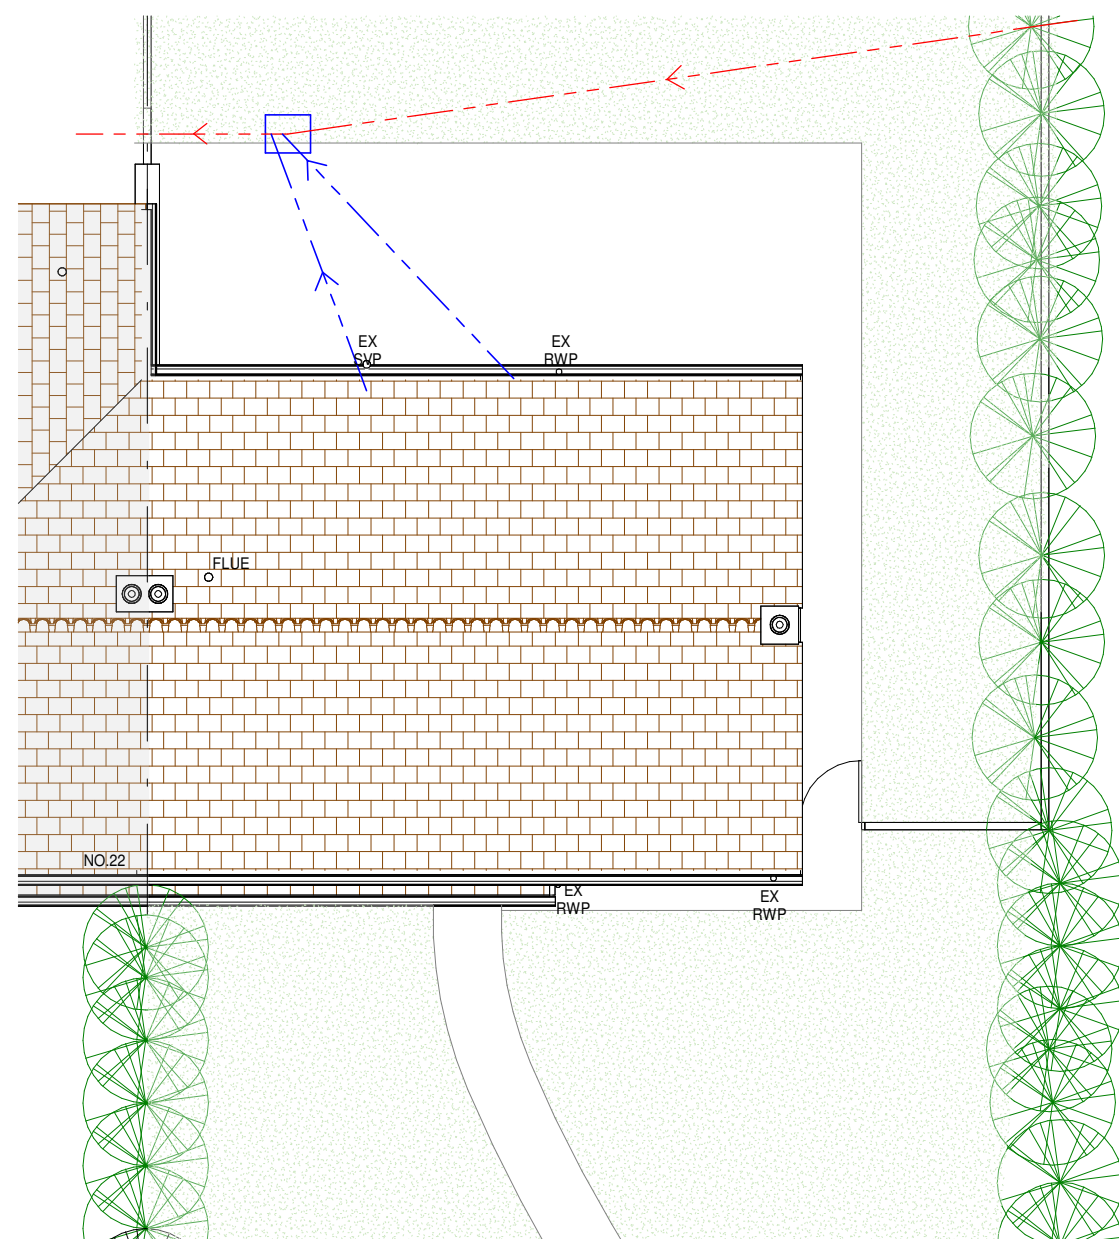


2 Existing Roof Plan
1 : 100

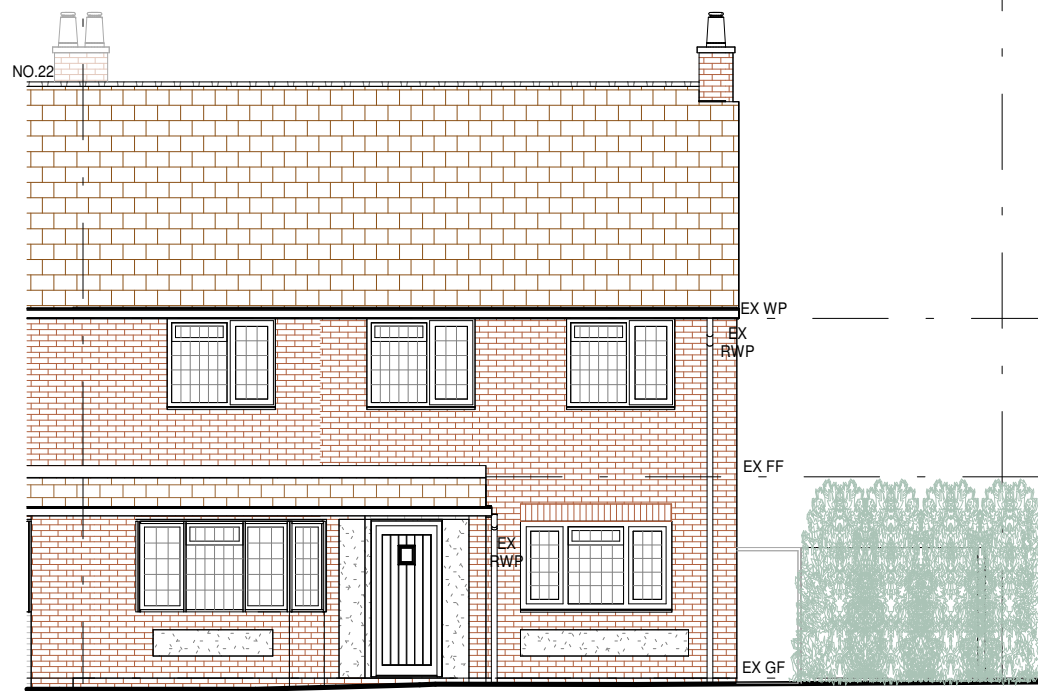


3 Existing East Elevation
1 : 100

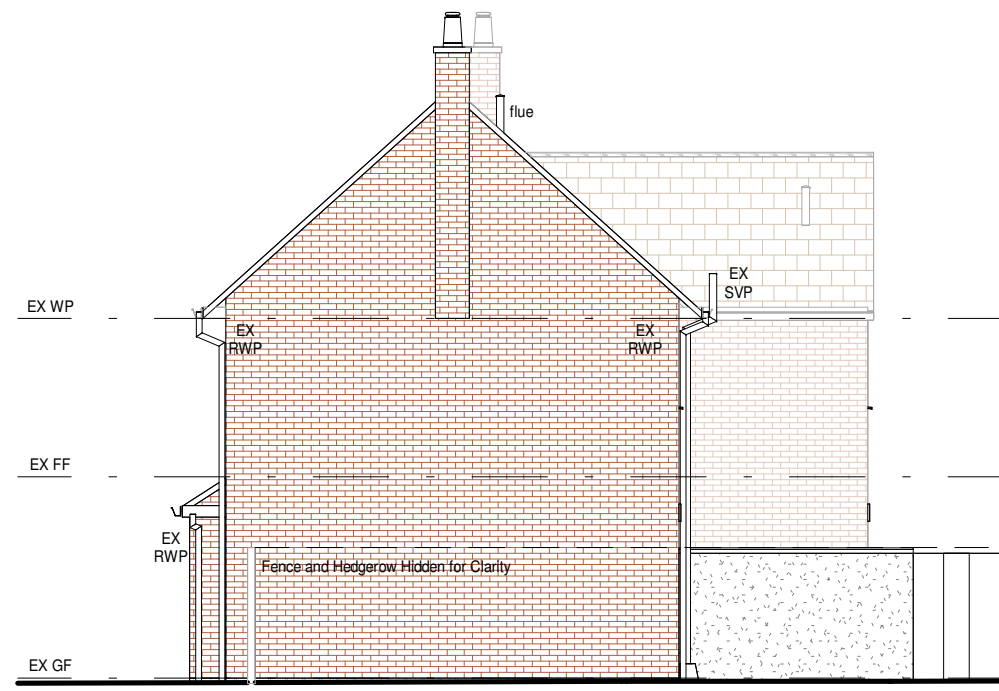

4 Existing North Elevation
1 : 100

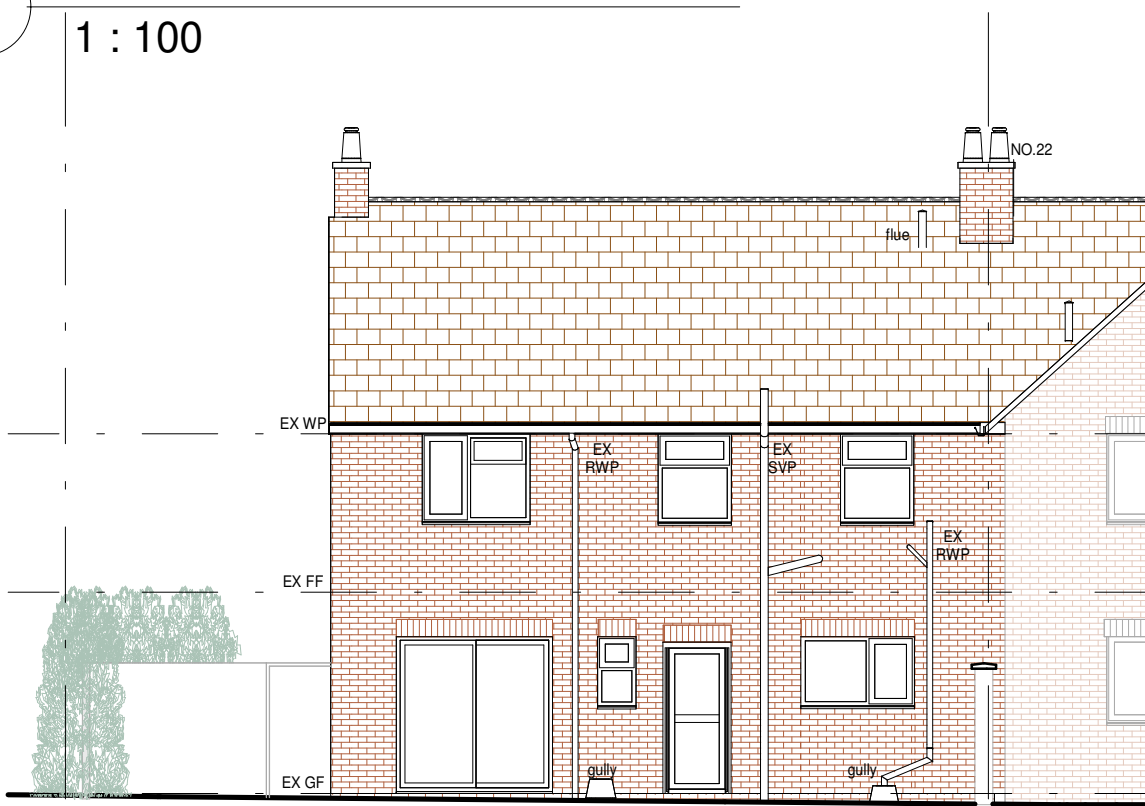

5 Existing West Elevation
1 : 100

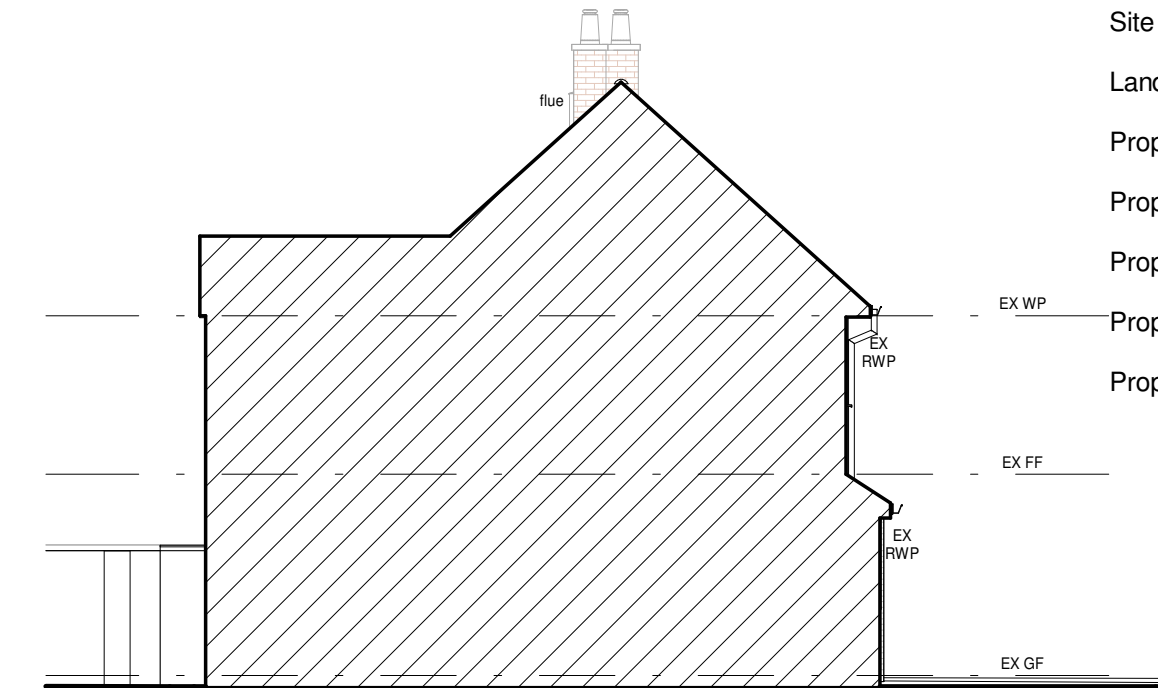

6 Existing South Elevation
1 : 100

MATERIALS

Walls
Existing Red Face Brick & Render
Proposed Red Face Brick with Soldier Course
Proposed White Colour Fast Render to Rear Extension

Roof
Existing Concrete Plain Tile
Proposed Concrete Plain Tile & GRP Resin Flat Roof


Windows
Existing White UPVC Windows with Lead Detailing
Proposed Black Aluminium Windows & Roof Lights

Doors
Existing White UPVC Doors
Proposed Black Aluminium Sliding Door


KEY PLAN

Site Boundary	
Landscaping	
Proposed Brick	
Proposed Render	
Proposed Roof Tiles	
Proposed Flat Roof	
Proposed Driveway	


F Change of Material to Rear Extension	25/09/2025	GH
E Window Position	21/10/2024	GLH
D Door Position	17/10/2024	GLH
C Pantry and Utility Updates	15/10/2024	GLH
B Porch and External Boxing Updates	07/10/2024	GLH
A Porch and Kitchen Updates	19/08/2024	GLH

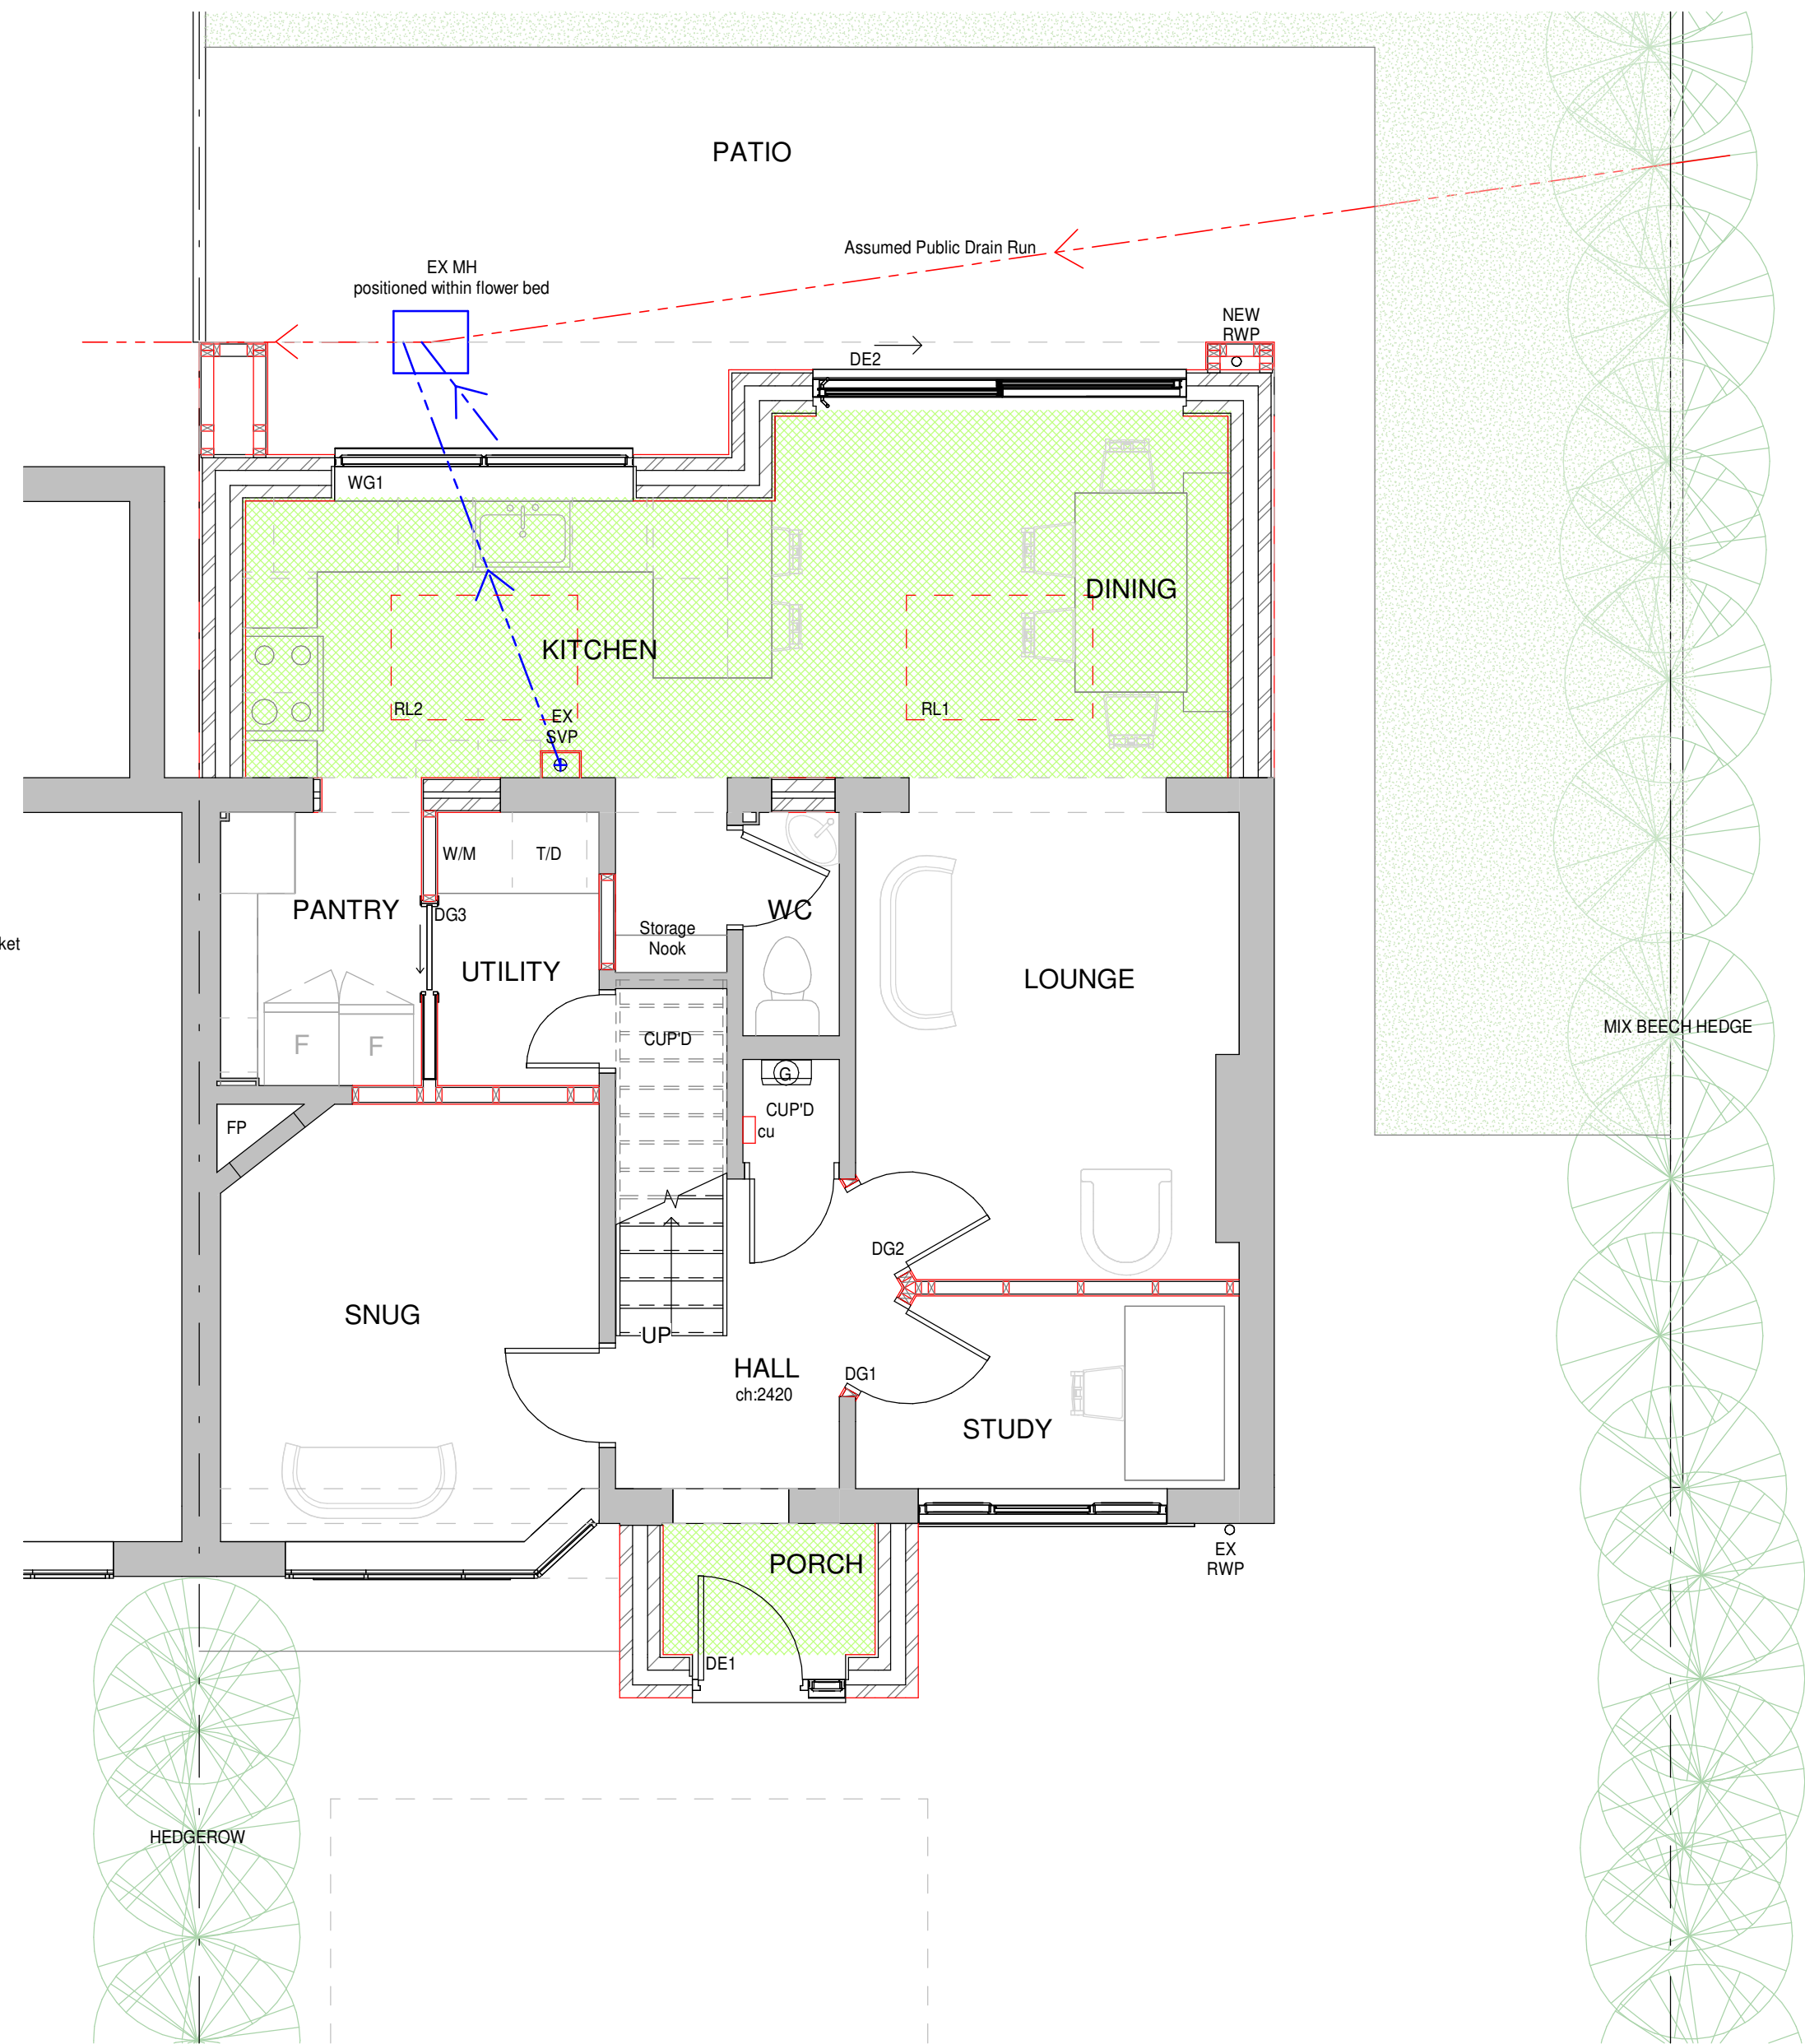

7 Proposed Ground Floor Plan
1 : 50

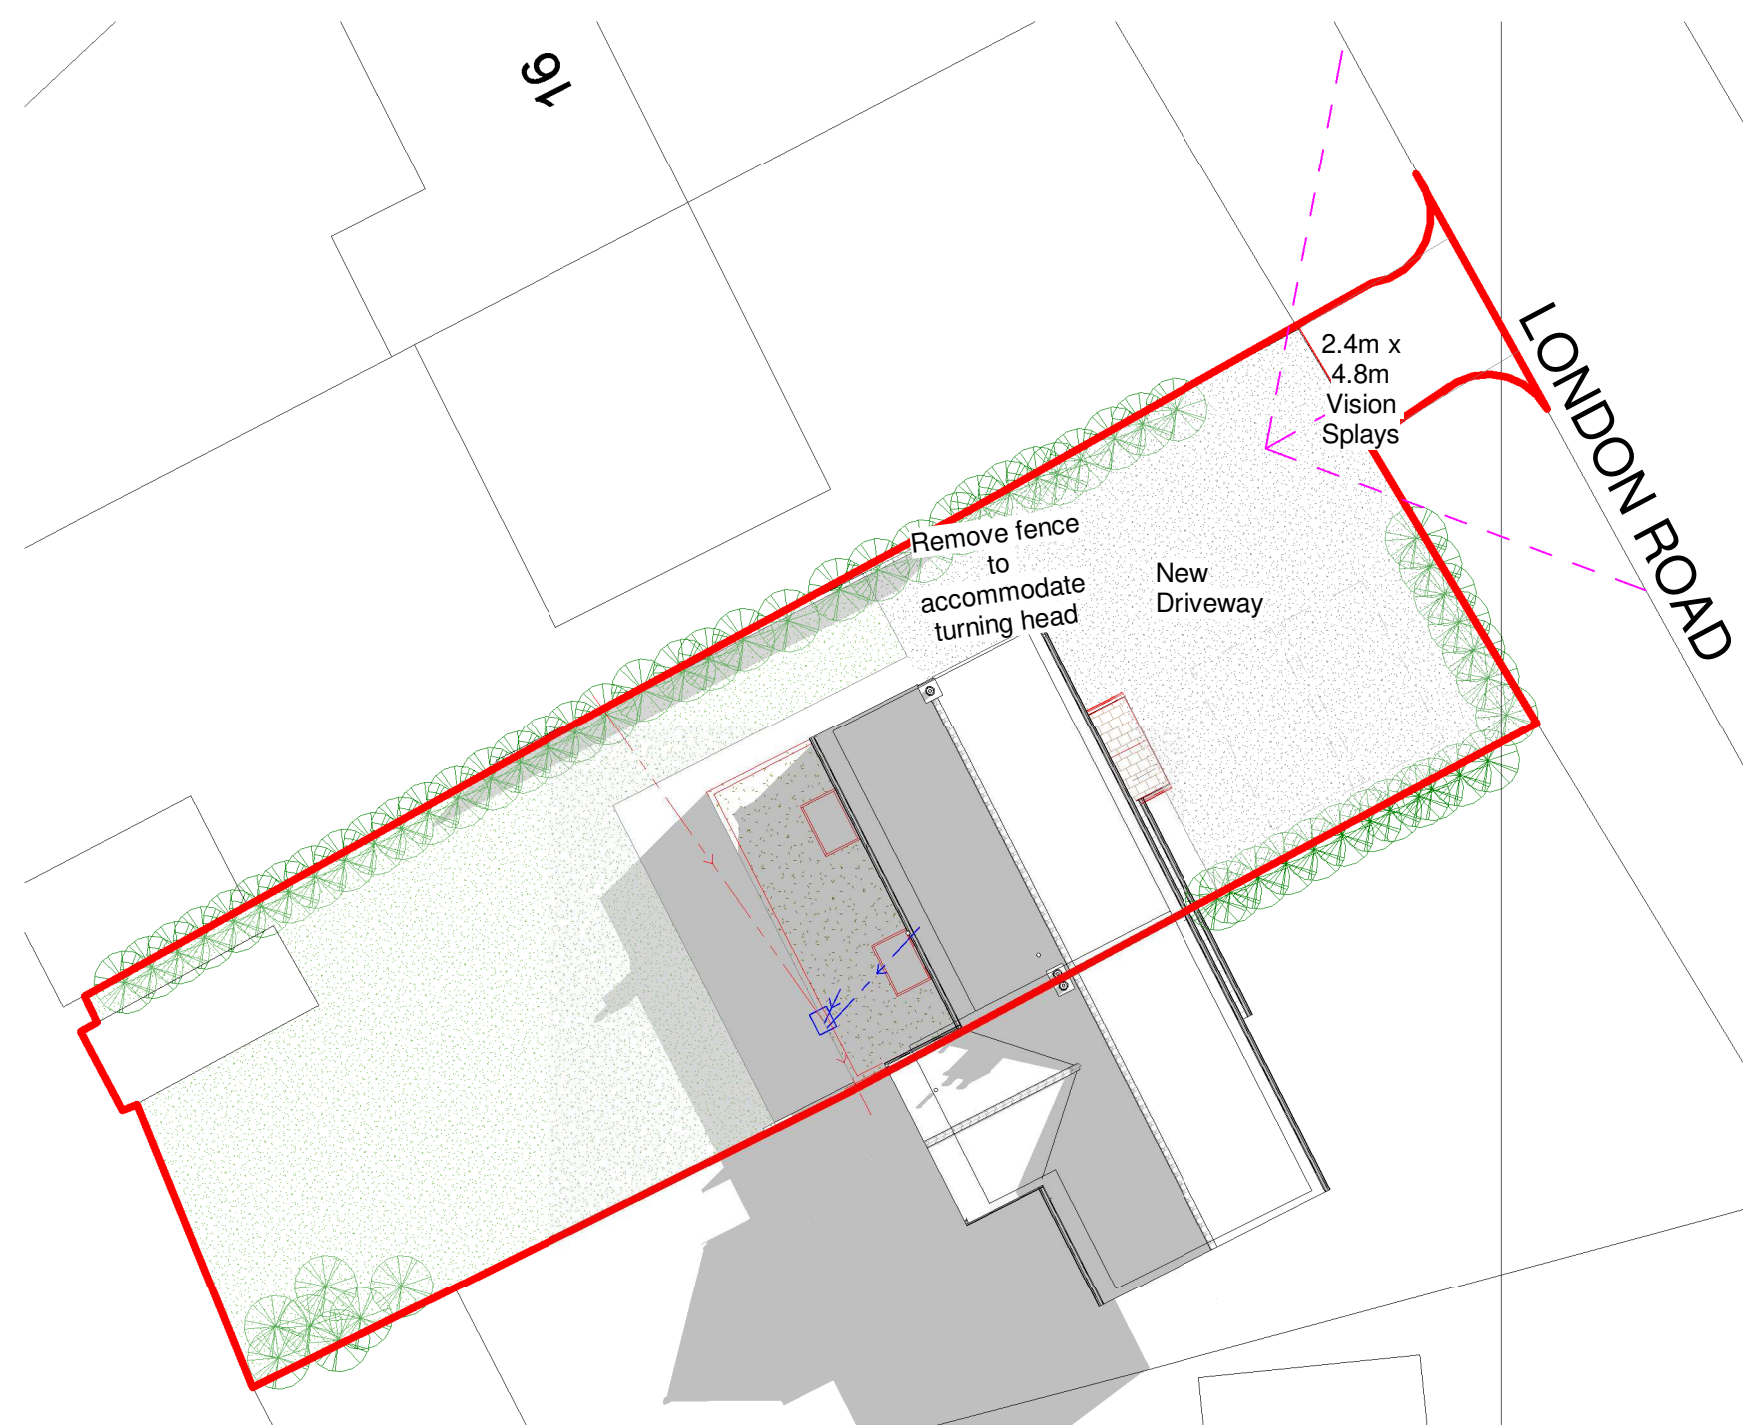

8 Proposed Roof/Site Plan
1 : 200

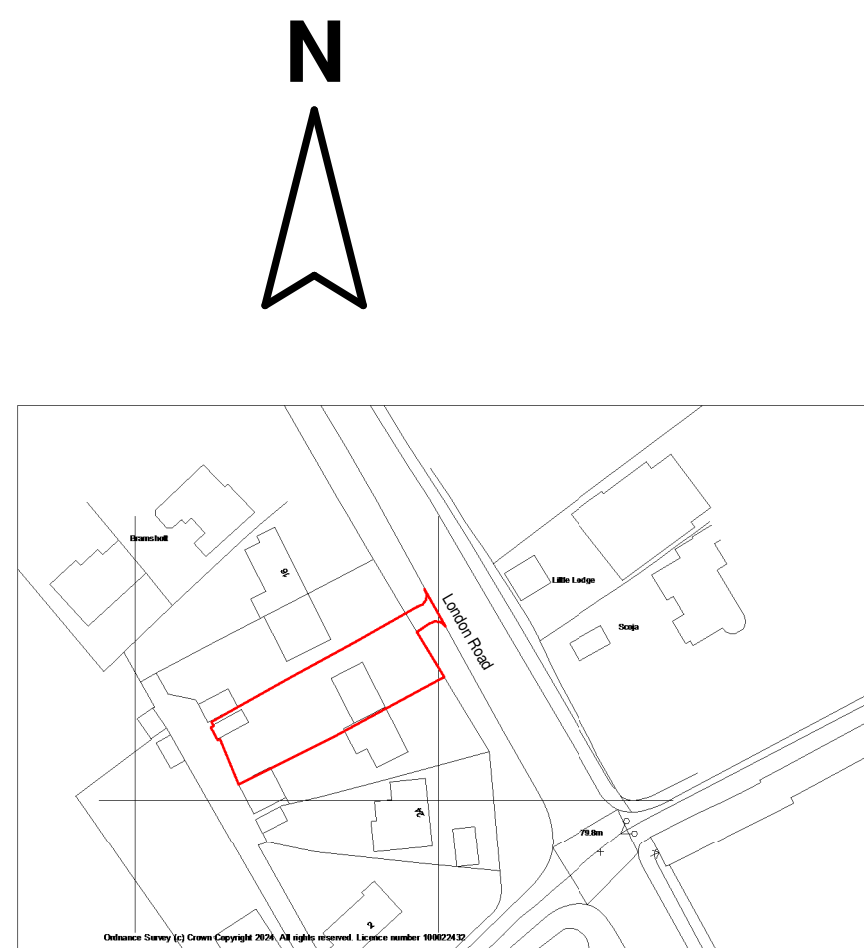

9 Location Plan
1 : 1250