


Accommodation Schedule			
Plot	Type	GIA m ²	GIA sqft
01	4 Bed	202.5	2180
02	3 Bed	139.1	1497
03	3 Bed	135.5	1458
04	3 Bed	139.1	1497
05	3 Bed	135.5	1458
06	3 Bed	135.5	1458
07	3 Bed	139.1	1497
08	4 Bed	226.5	2438
Site Area:		0.46ha (7.4 acres)	

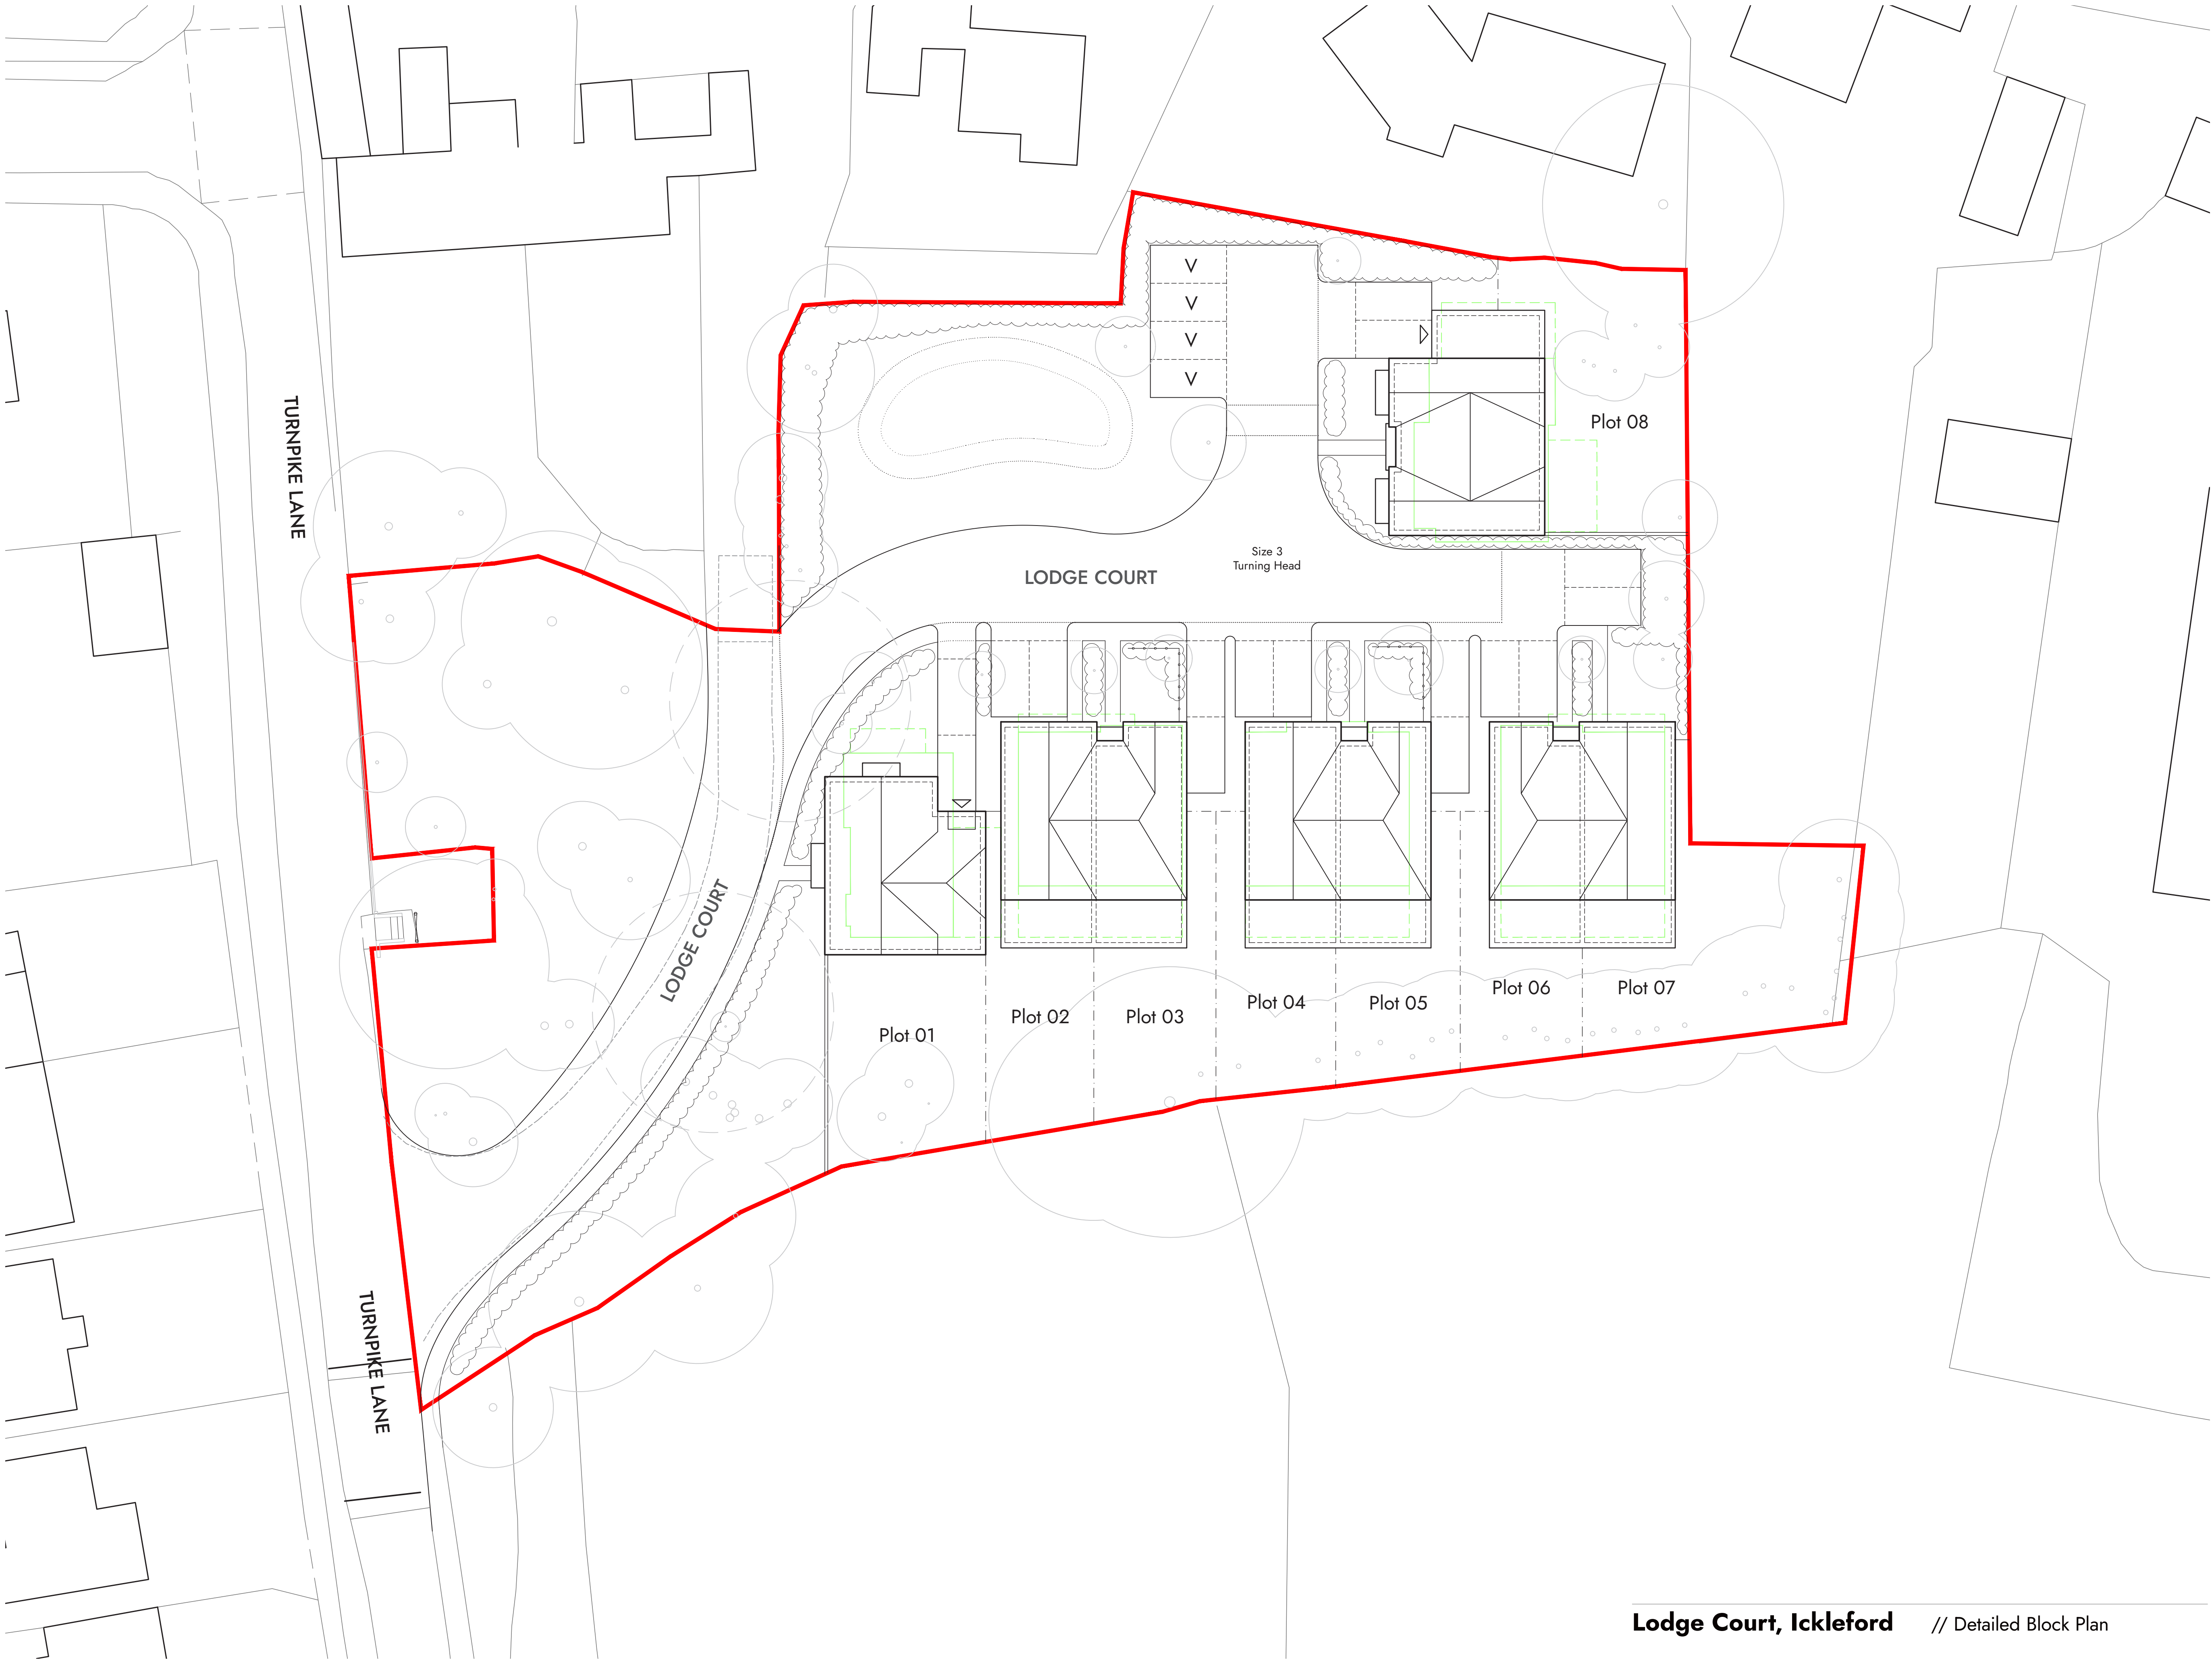

// Key

 Outlines of Approved Layout

PL02	Updated to amended layout	HNR	15.07.24
PL01	Initial client issue	HNR	03.05.24
Rev	Description	Initials	Date

Lodge Court, Ickleford // Detailed Block Plan

Client Name	Troy Homes	Drawn by	HNR	Checked by	JHC
Site Address	Lodge Court Turnpike Ln, Ickleford, Hitchin SG5 3UZ	Scale	1:200 @ A1	Date	15.07.2024
		Scene Ref.	2328	Rev no.	PL02
		Drawing no.	2328-LDCT-SCN-ZZ-04-DR-A-01.302-A3		

