



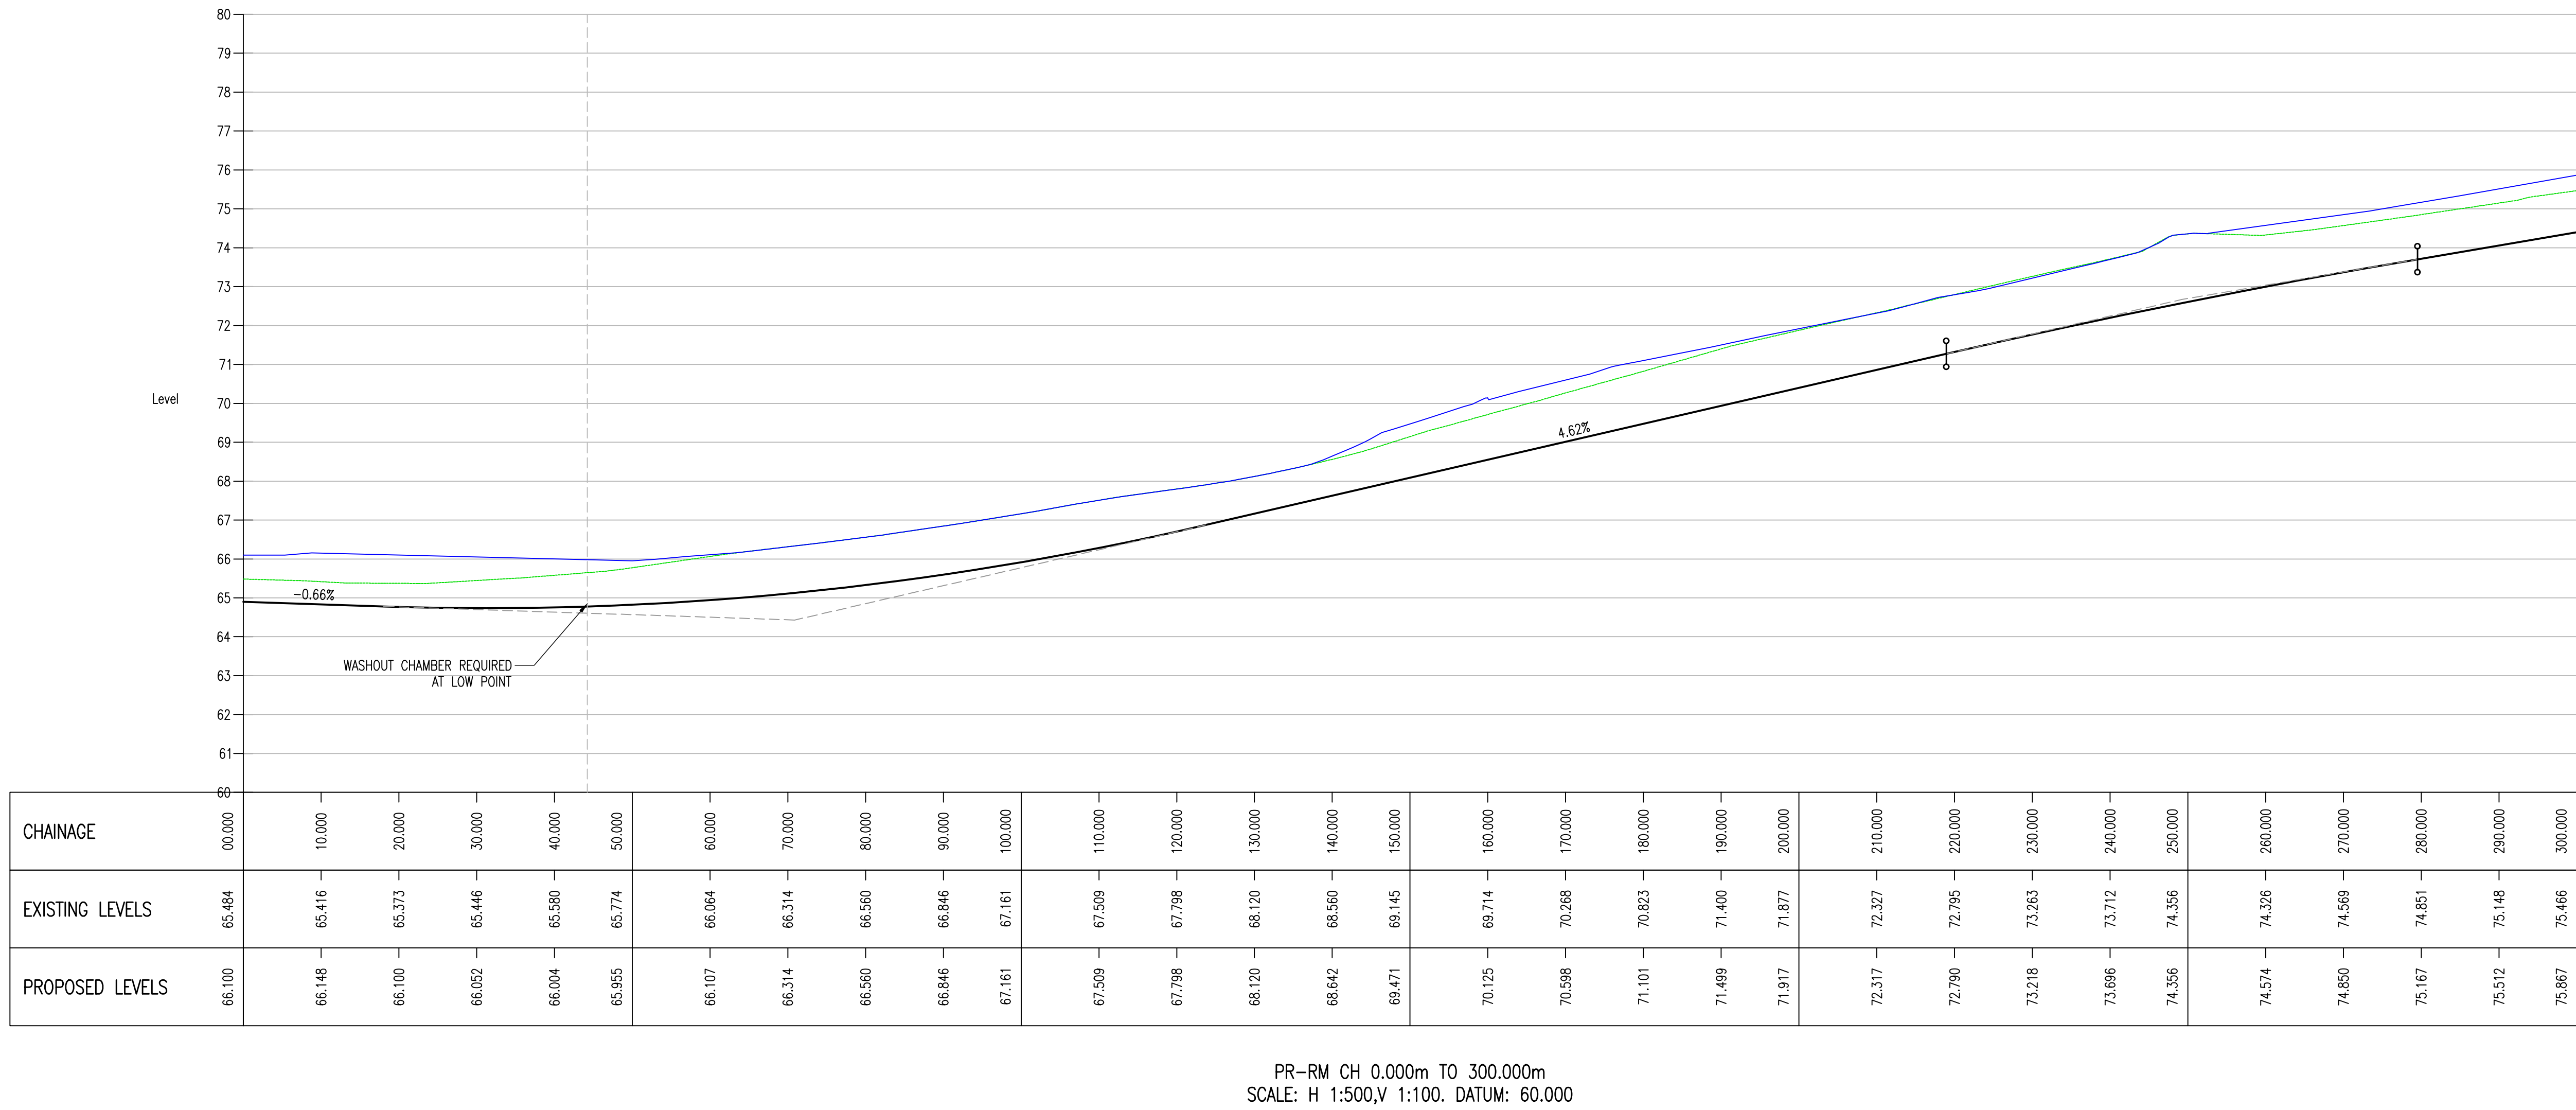

PR-RM CH 0.000m TO 300.000m
SCALE: H 1:500,V 1:100. DATUM: 60.000

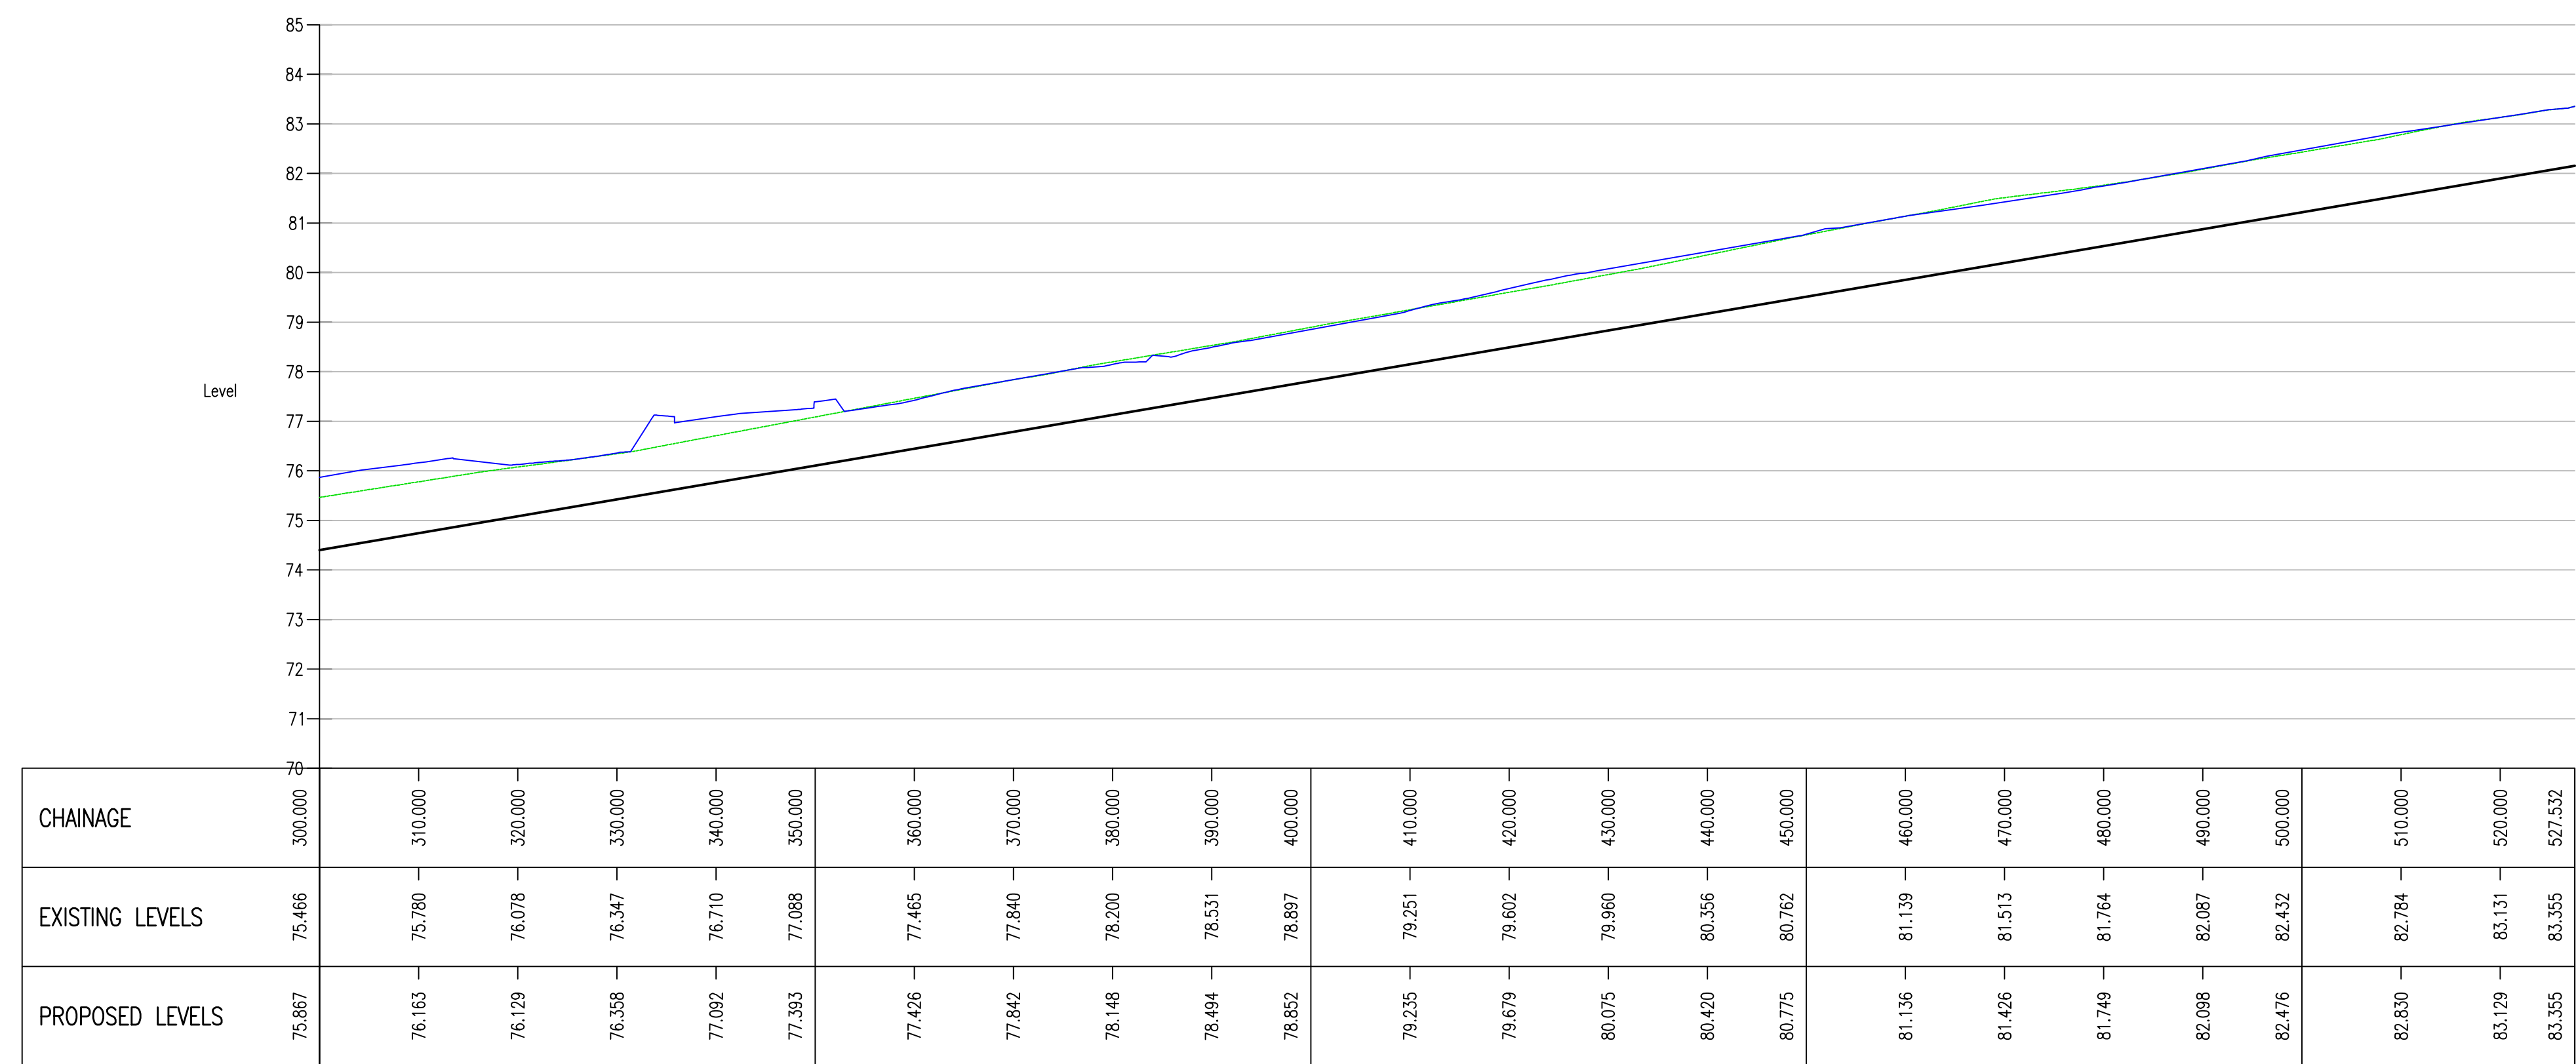

PR-RM CH 300.000m TO 527.532m
SCALE: H 1:500,V 1:100. DATUM: 70.000

UNTIL TECHNICAL APPROVAL HAS BEEN OBTAINED FROM THE RELEVANT LOCAL AUTHORITIES OR STATUTORY BODIES, IT SHOULD BE UNDERSTOOD THAT ALL DRAWINGS ARE ISSUED AS PRELIMINARY AND NOT FOR CONSTRUCTION. SHOULD THE CONTRACTOR AND / OR EMPLOYER COMMENCE WORK PRIOR TO APPROVAL BEING GIVEN, IT IS ENTIRELY AT THEIR OWN RISK.

P01	30/11/2022	RH	FIRST ISSUE	PPF	1/2
REV	DATE	BY	DESCRIPTION	CHK	APP

DRAWING STATUS

S2 - FOR INFORMATION

Unit 9 The Crase, John Tate Road, Foulkles Business Park, Hertford, SG13 7NN, UK
T+44 (0) 1992 326 000, F+44 (0) 1992 326 001
wsp.com

CLIENT

GALLAGHER DEVELOPMENTS

ARCHITECT

PLANIT

PROJECT

HIGHOVER FARM, HITCHIN

TITLE

RISING MAIN LONGSECTIONS
SHEET 1

SCALE @ A2

1:500

CHECKER

DSB

APPROVED

LJM

PROJECT No

70082227

DESIGNED

RH

DRAWN

RH

DATE

November 22

DRAWING No

HOF-WSP-ZZ-ZZ-DR-C-0101

REV

P01

© WSP UK Ltd