NOTES:


DO NOT SCALE this drawing (printed or electronic versions). Contractors must check all dimensions from site.

All other design team elements, where indicated, have been imported from the consultant's drawings and reference should be made to the individual consultant's drawings for exact setting out, size and type of component.

Discrepancies and / or ambiguities within this drawing, between it and the information give elsewhere, must be reported immediately to the architect for clarification before proceeding.

All works are to be carried out in accordance with the latest British Standards and Codes of Practice unless specifically directed otherwise in the specification.

Responsibility for the reproduction of this drawing in paper form, or if issued in electronic format, lies with the recipient to check that all information has been replicated in full and is correct when compared to the original paper or electronic image. Graphical representations of equipment on this drawing have been co-coordinated, but are approximations only. Please refer to the Specifications and / or Details for actual sizes and / or specific contractor construction information.

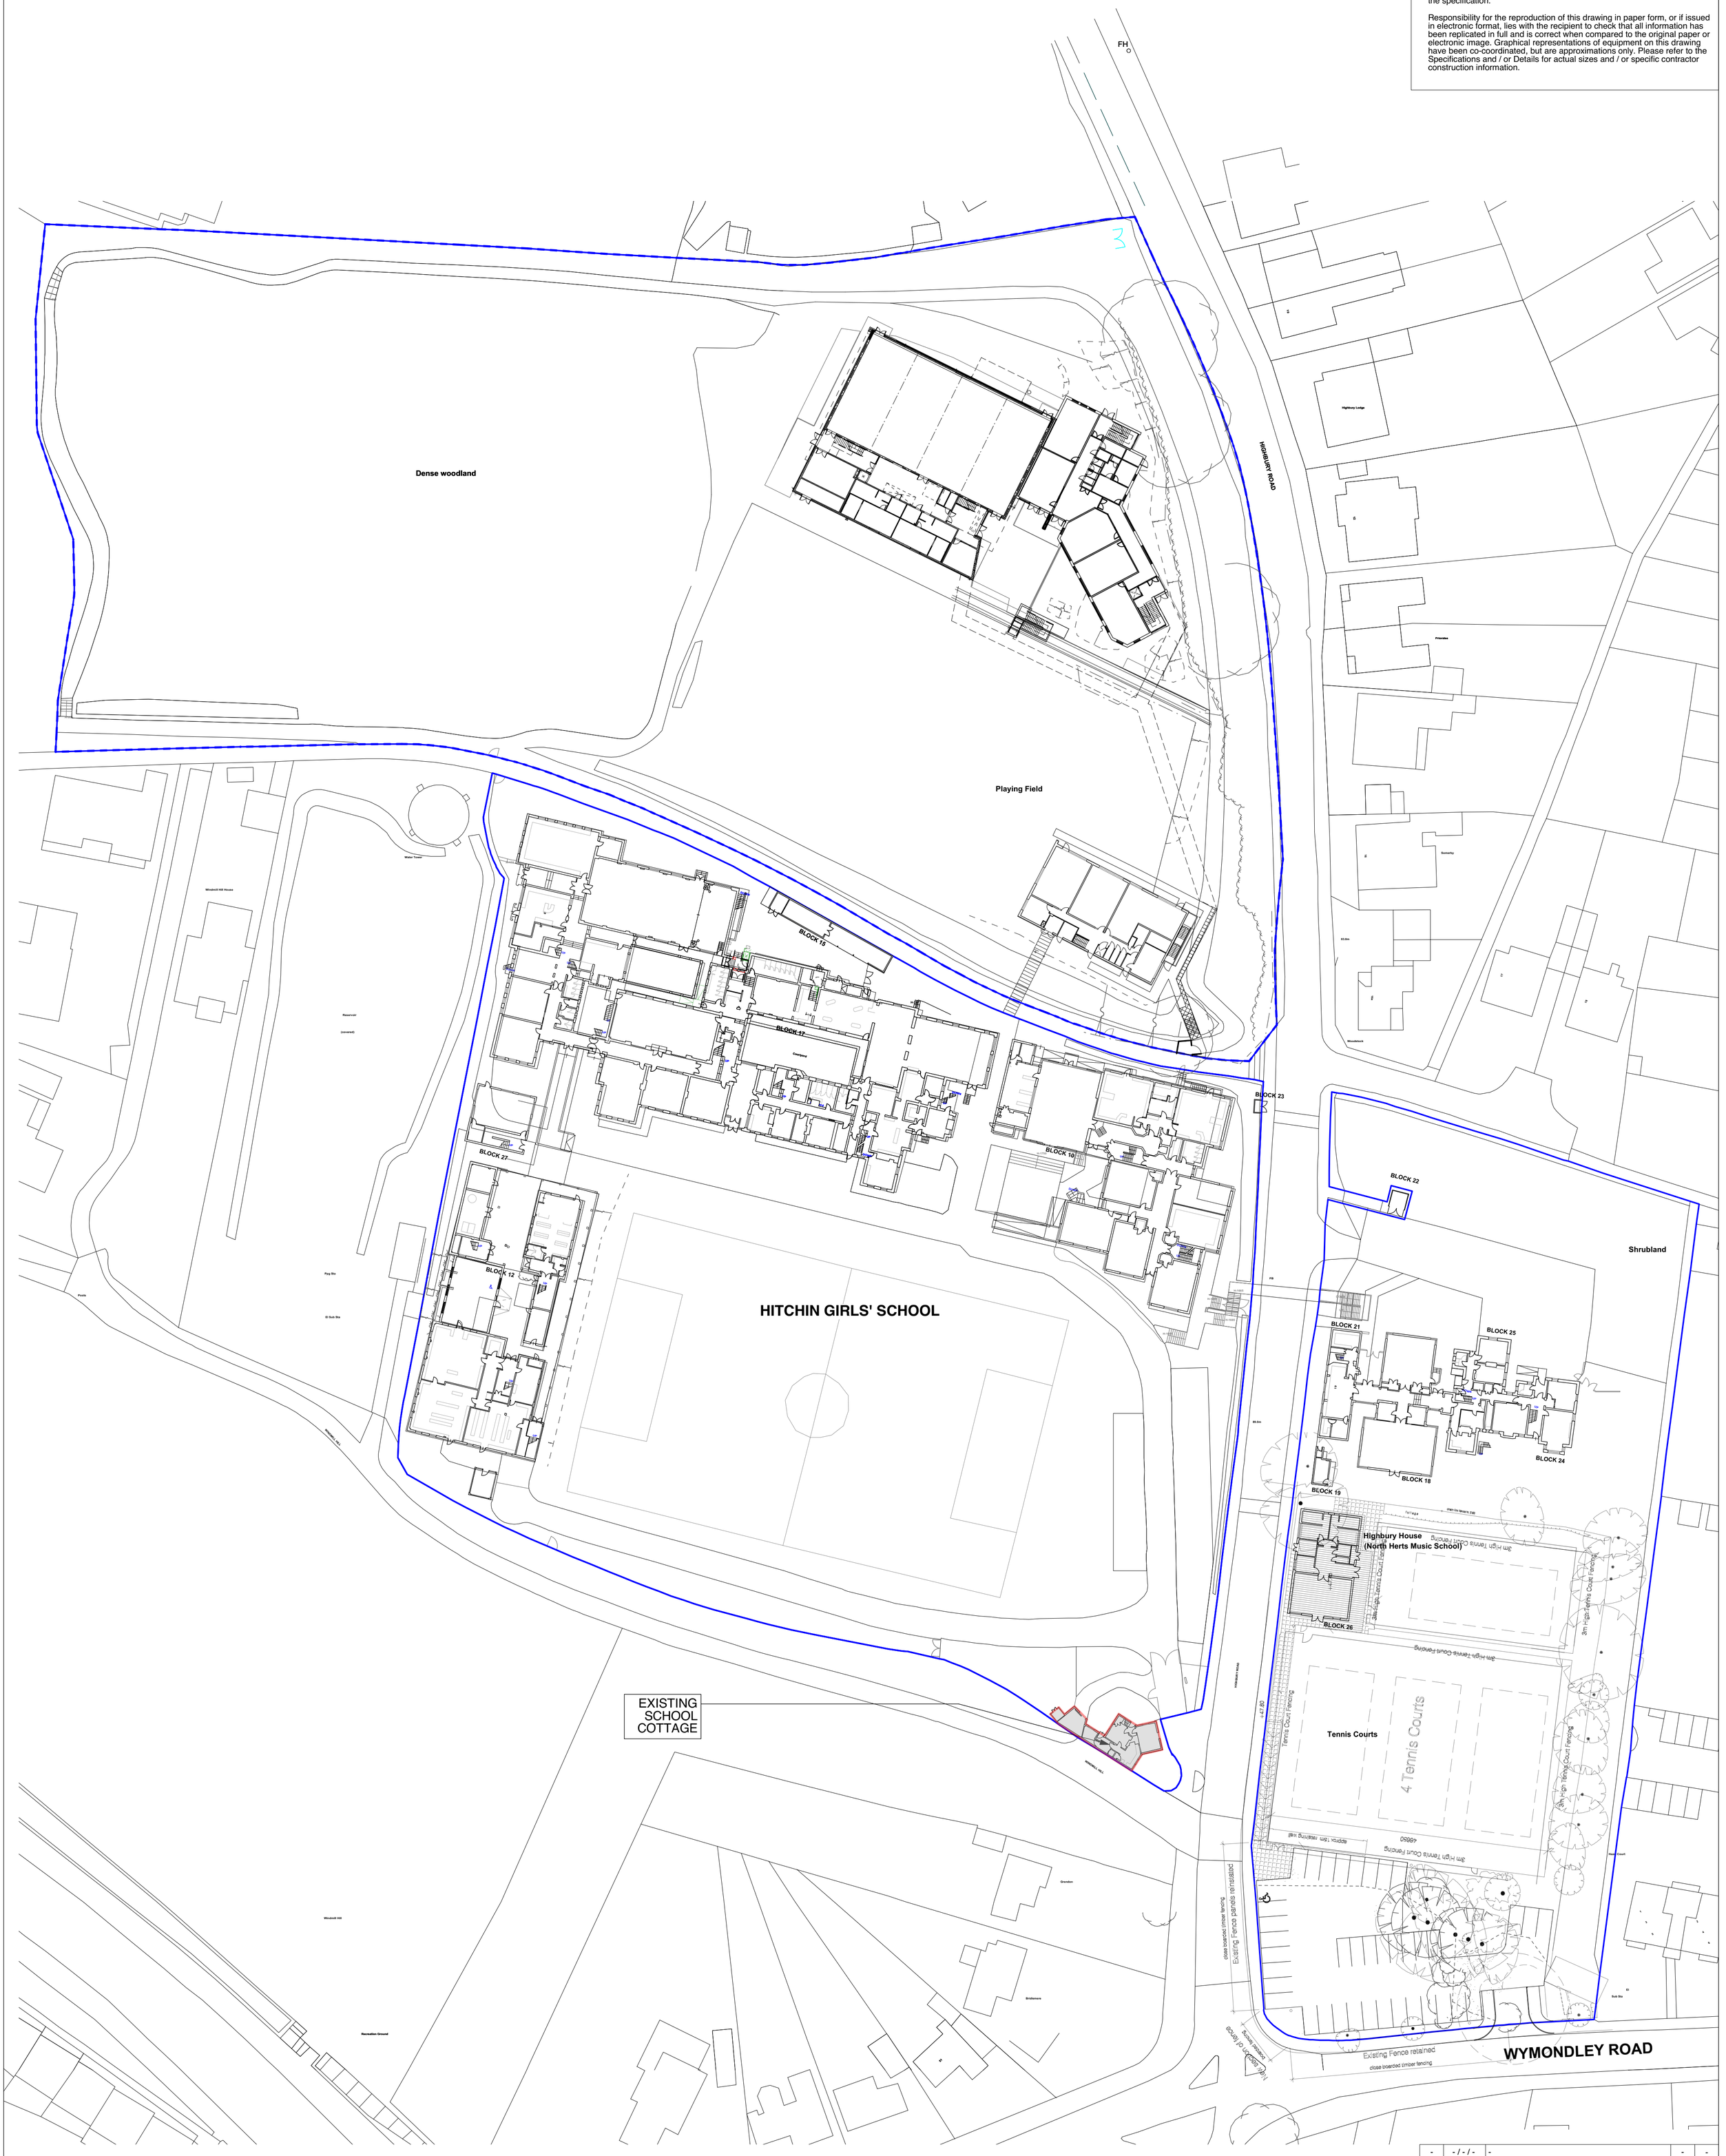

0 10 20 30 40 50 M

SCALE 1: 500

Rev.	Date	Notes	By	Chk
-	- / - / -	-	-	-

Clouded Areas Indicate revisions since last issue

Lyster Grillet & Harding
Architect

01223 351626

admin@lgharchitects.com
www.lgharchitects.com

Copyright © 2010 Lyster Grillet & Harding Ltd. All rights reserved.

job title: **Hitchin Girls' School**		client: **The Governors of Hitchin Girls' School**	
date: 010/01/25	drawn:	scales: 1:500 @ A1 1:1000 @ A3	building + drawing title: **EXISTING COTTAGE - APPLICATION FOR CHANGE OF USE**
work stage: PLANNING	drawing status: **APPROVAL**	job no. + work stage + building + drawing no.: **2256 00 0001**	revision: **-**