

CDM Regulations 2015
Denotes a significant hazard or difficult management procedure. Please refer to drawing notes for potential hazards. Main contractor to plan for mitigation measures in response to hazards.
CDM Regulations require that all projects are to:
· **Have workers to be competent and are suitably skilled for the work they carry out;**
· **Contractors to provide appropriate supervision, instruction and information to all on site workers to provide a safe working environment;**
· **Have a written construction phase plan.**

Worcester Lloyd are appointed as 'Designer' only, unless a written appointment has been completed for the formal appointment as 'Principal Designer'

G	25.02.26	Note omitted following planning officers' comments	BD	8
F	13.02.26	Roof Light added & existing wall removed	BD	7
E	09.02.26	Amended following client comments	BD	6
D	04.02.26	Amended following comments	BD	5
C	03.02.26	Existing garage converted to livable space	BD	4
B	29.06.25	Added extra rooflight	BD	2
A	22.08.25	Added door to side elevation, added apex window over bilfold		1

REV	DATE	DESCRIPTION	DRAW	CHK
-----	------	-------------	------	-----



WORCESTER LLOYD
ARCHITECTS & ENGINEERS

Derby Office: 01332 498 770
Hitchin Office: 01462 226 308

www.worcesterlloyd.co.uk


RIBA 
Chartered Practice


Project / Client:
46 Heathfield Road, Hitchin

Drawing Title:
Ground Floor Demolition Plan as Proposed

Scale: 1 : 50	Size: A1	Date:	Status: Proposed
Drawn By: RD	Checked By:	MW	

Drawing No: 126 2025 006	Revision: G
------------------------------------	-----------------------

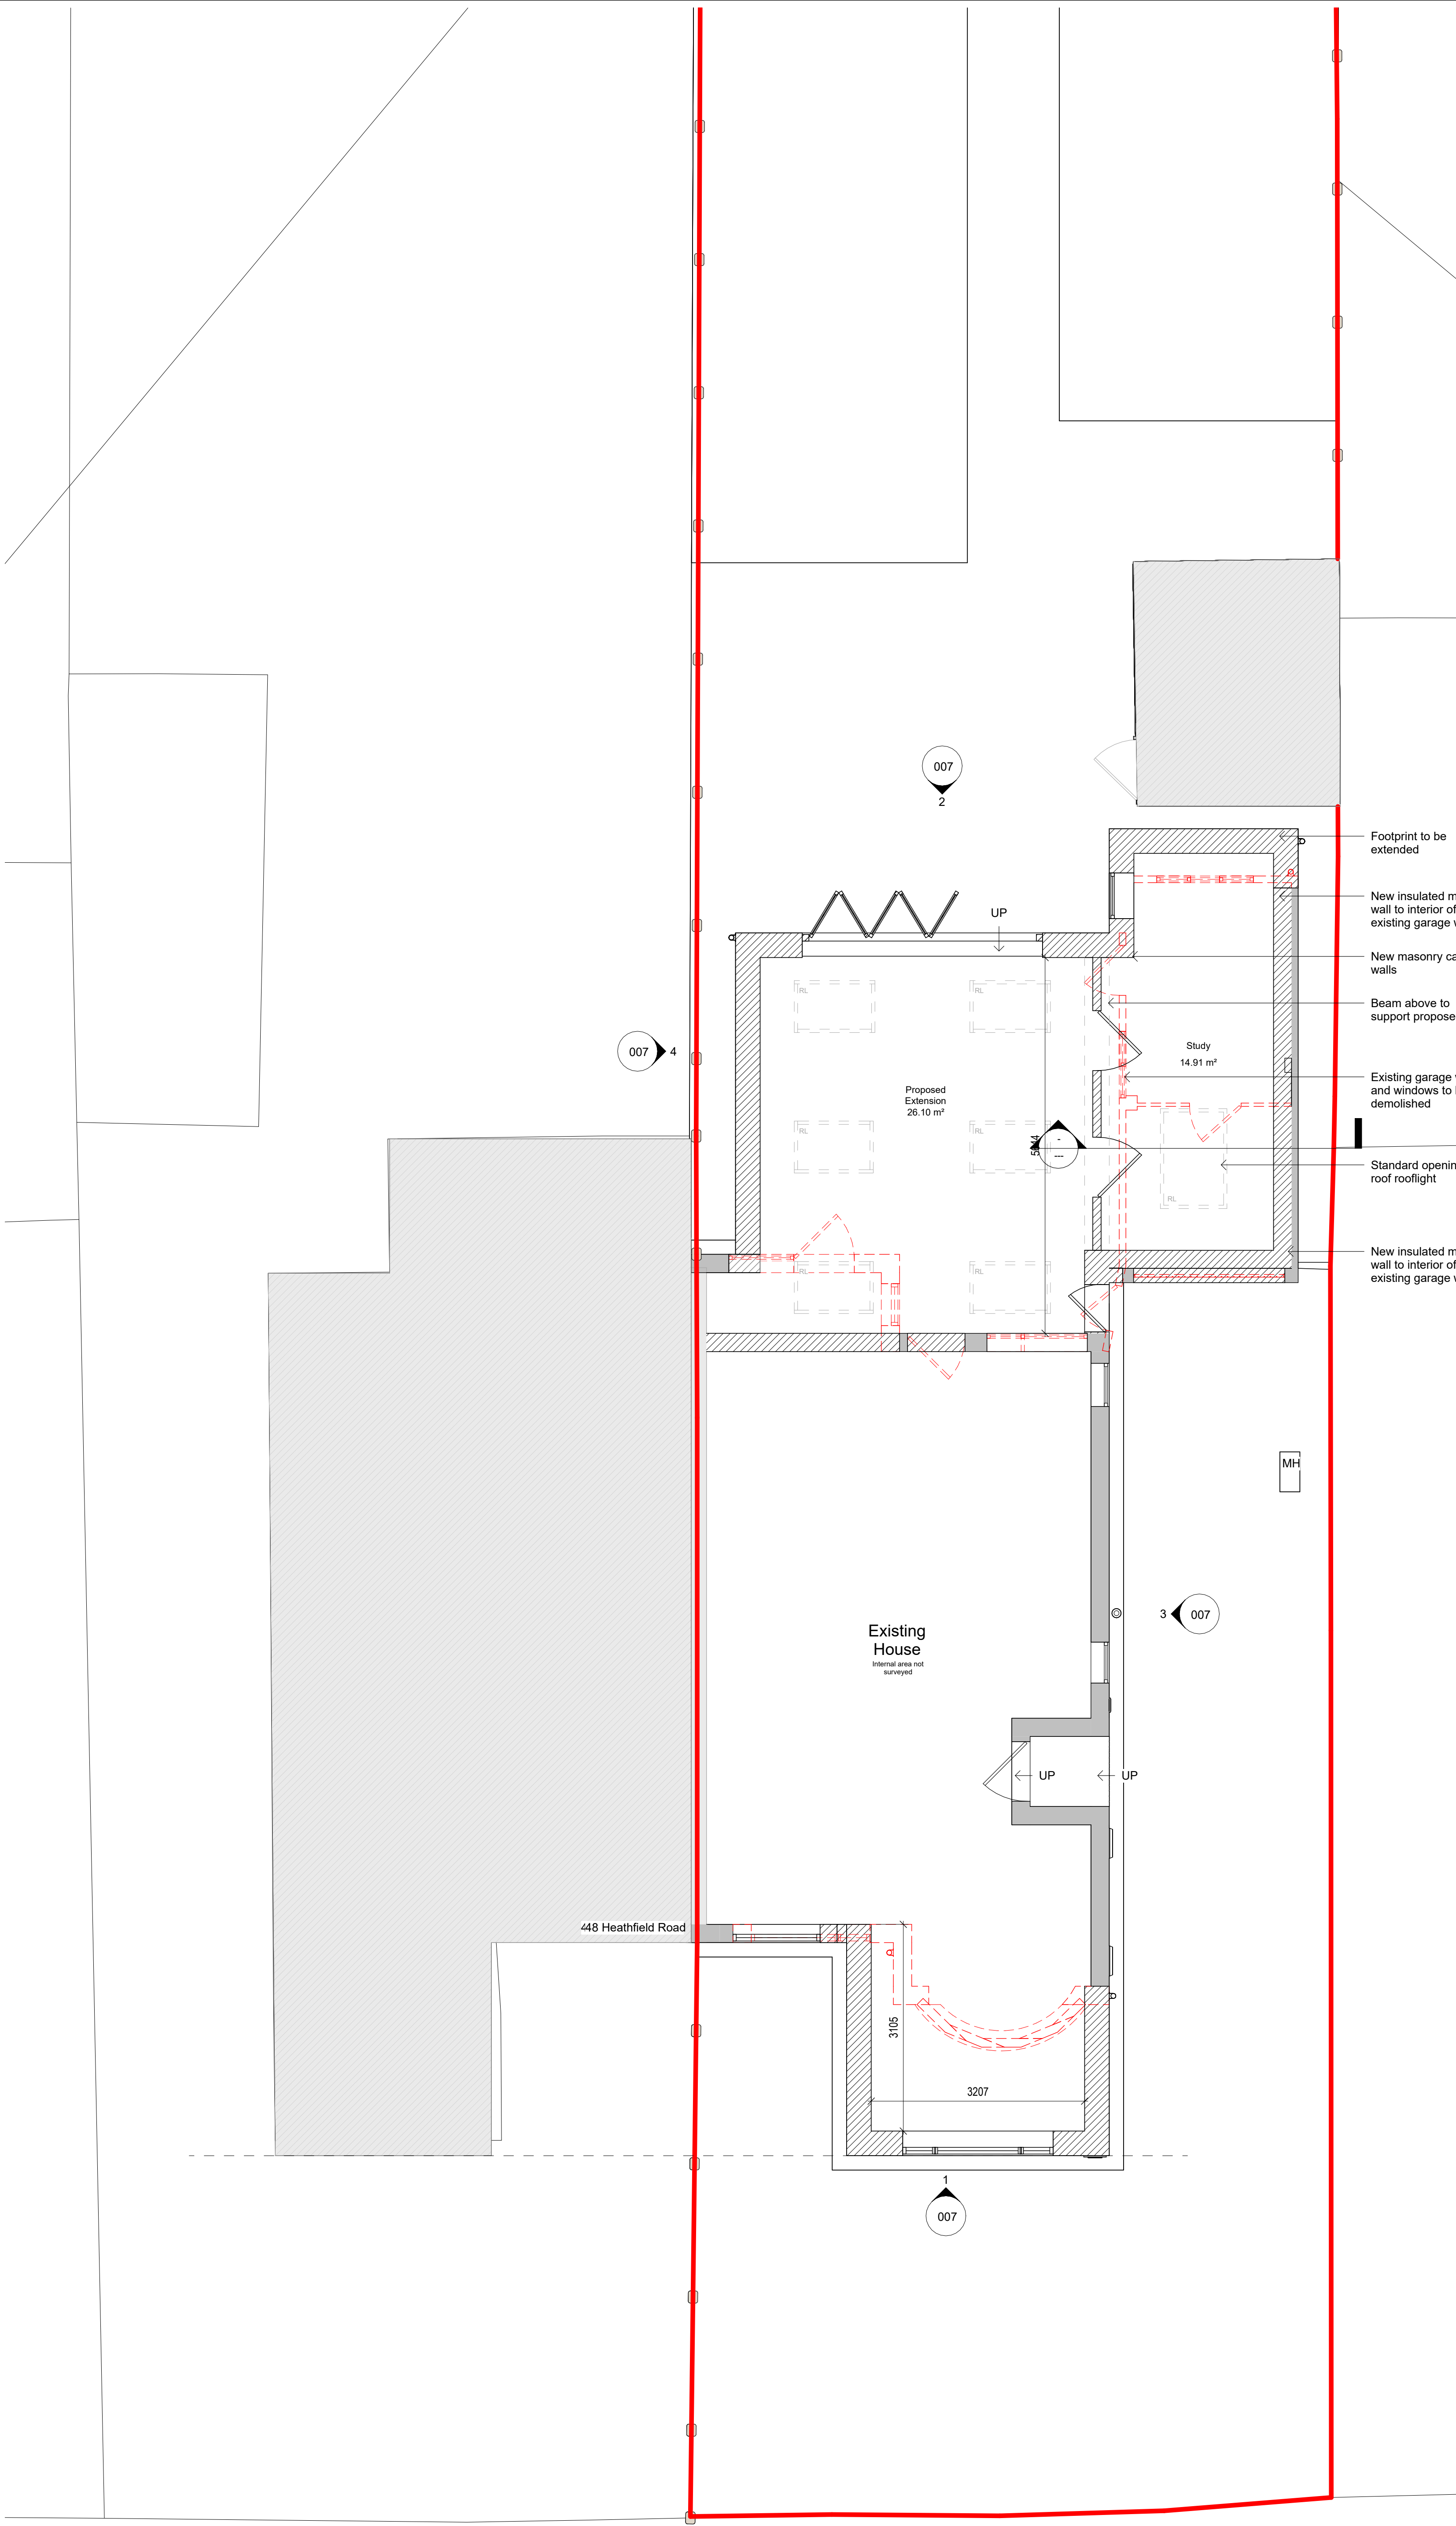

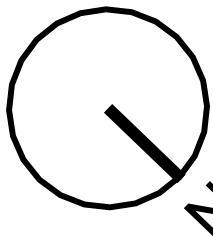

Ground Floor Demolition Plan as Proposed
1 : 50

GRAPHIC SCALE 1:50