



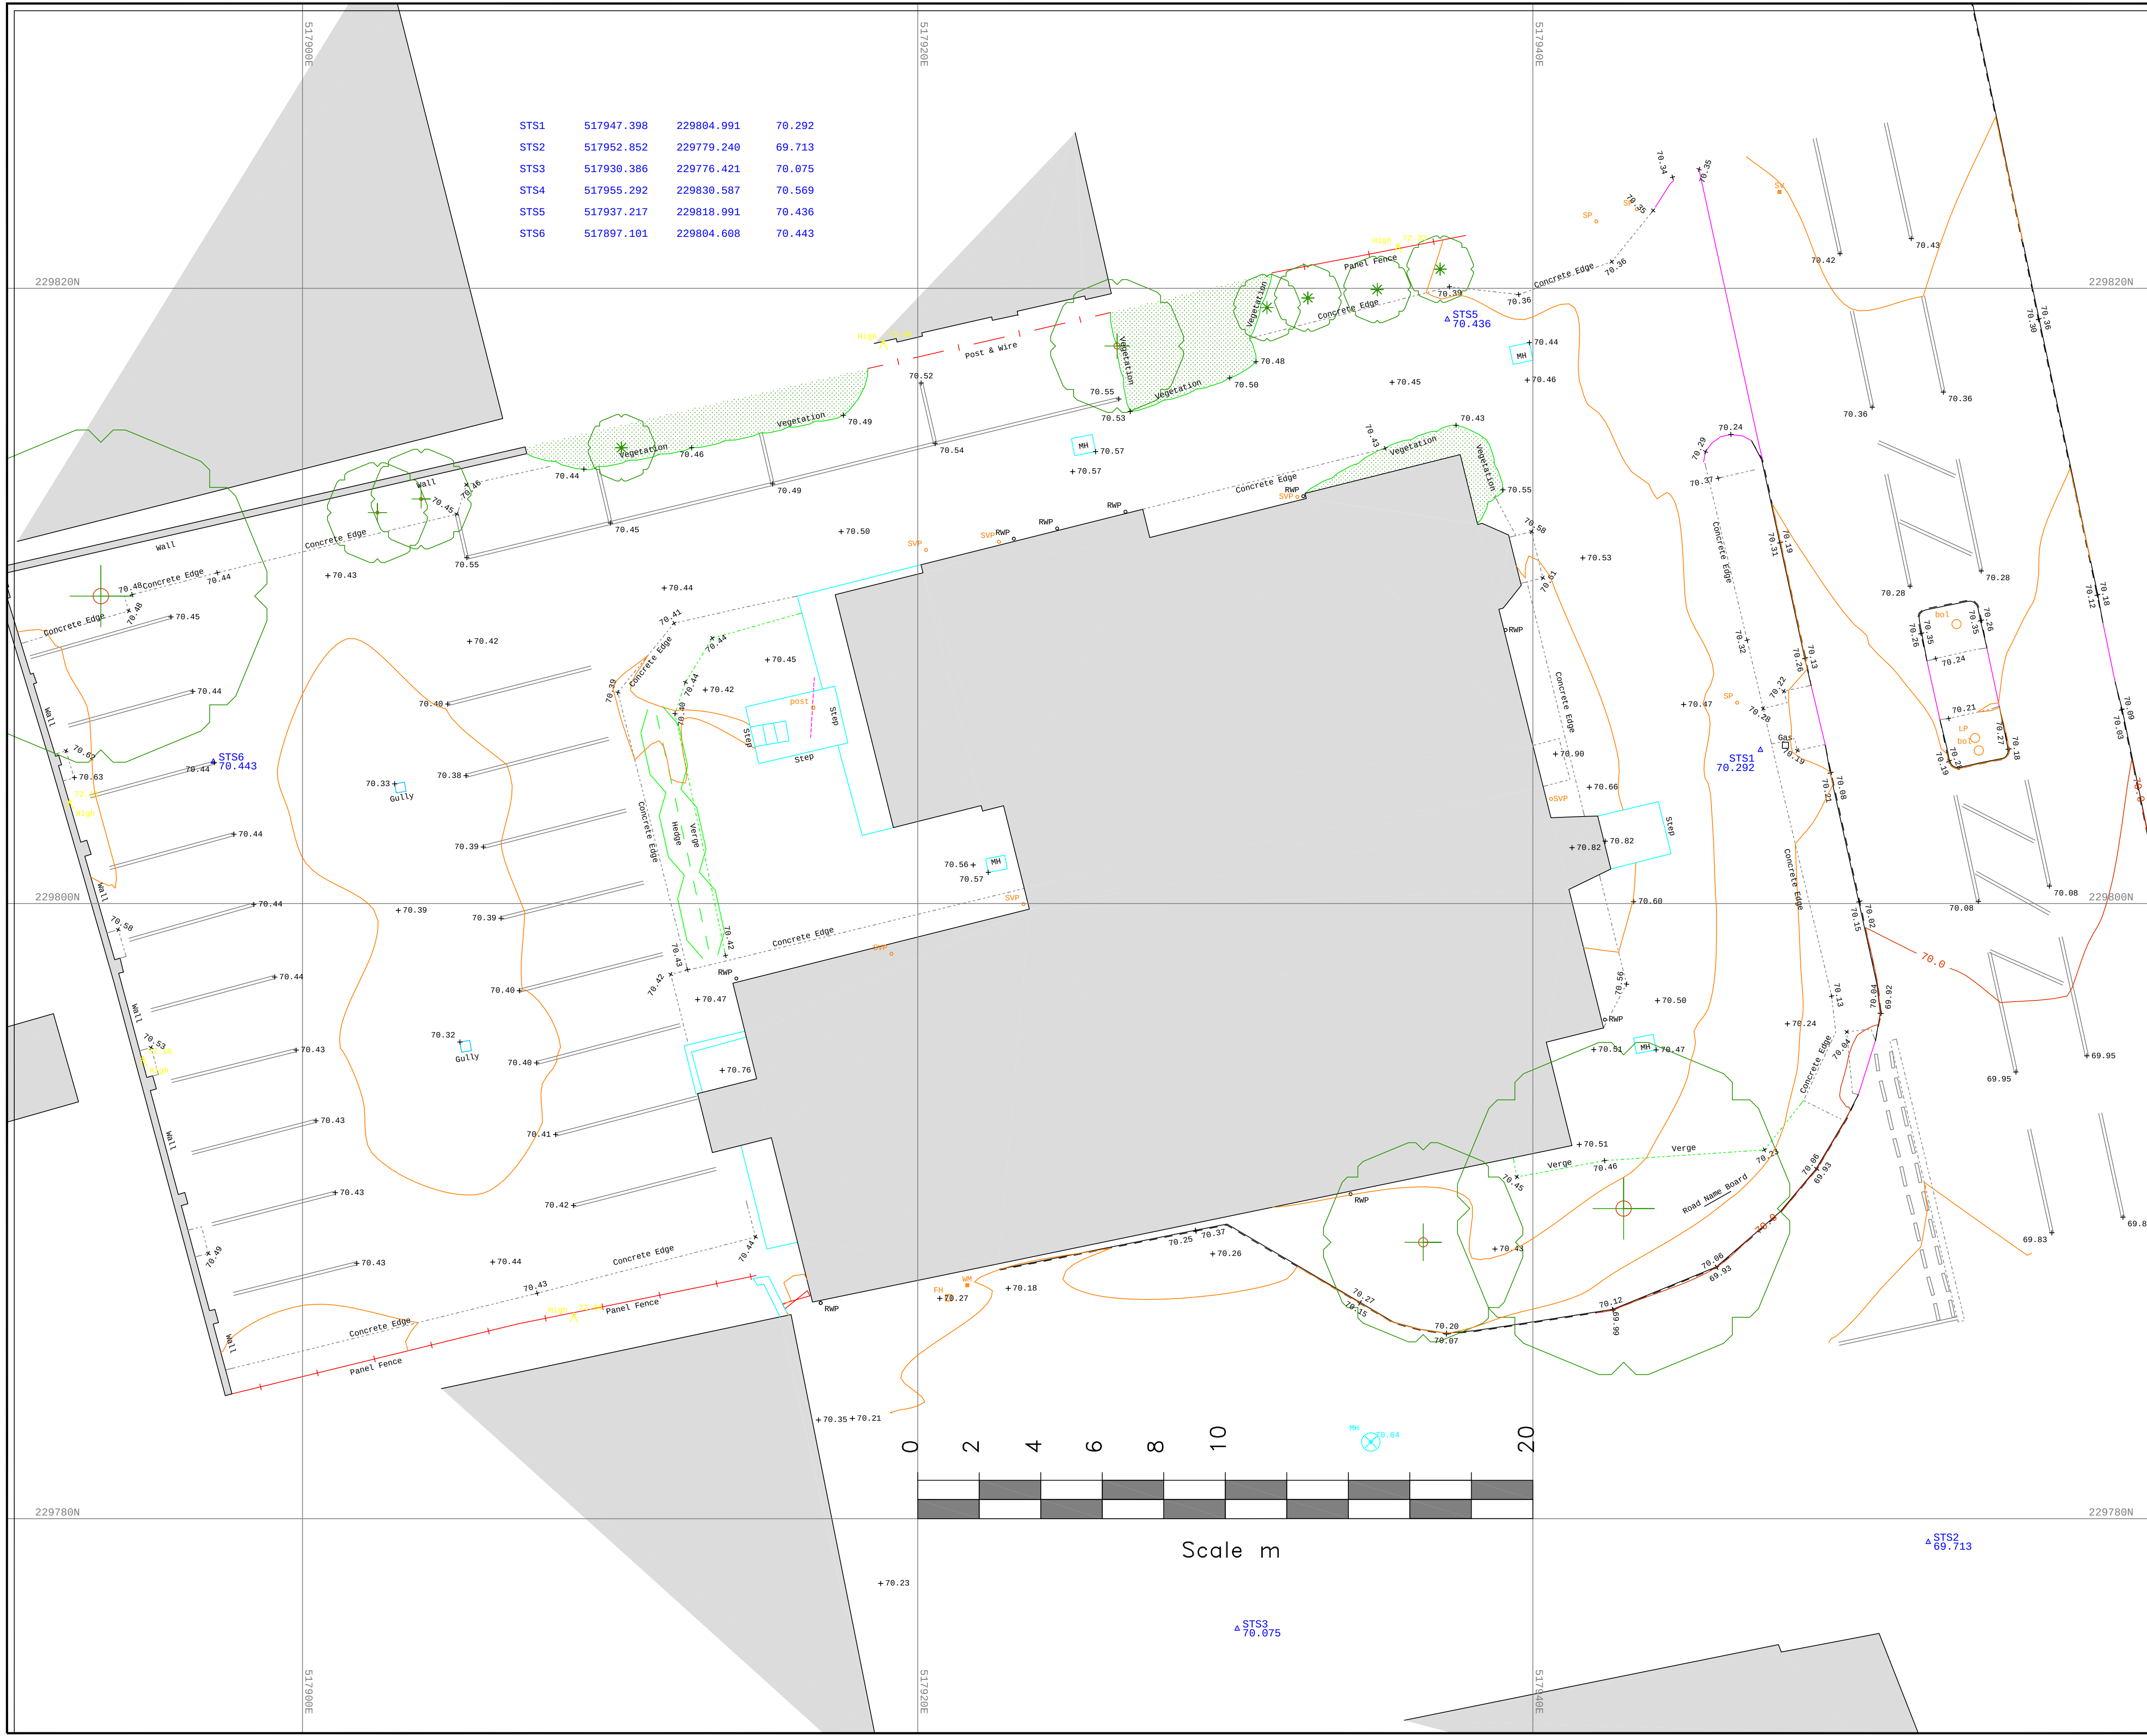

STS1	517947.398	229804.991	70.292
STS2	517952.852	229779.240	69.713
STS3	517930.386	229776.421	70.075
STS4	517955.292	229830.587	70.569
STS5	517937.217	229818.991	70.436
STS6	517897.101	229804.608	70.443

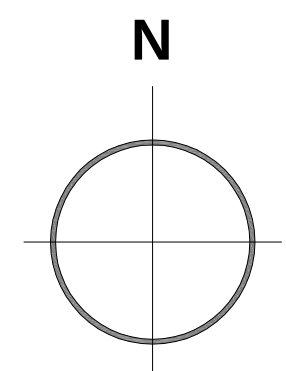

Notes :

This plan should only be used for its original purpose. SV Surveying Ltd accepts no responsibility for this plan if supplied to any other party other than the original client.

All dimensions / levels should be checked on site prior to design and construction.

Drainage information (where applicable) has been visually inspected from the surface and should be treated as approximate only.

Tree information (where applicable) has been surveyed from ground level and therefore should be treated as approximate only.

Contours are drawn at 0.2m intervals

The survey has been fixed to GPS OSGB 1936 using the active GPS network.

Legend:			
	Building Canopy / Overhang		Trig
	Buildings / Walls		Ridge
	Kerb line		Eave
	Concrete edge		Dpc Level
	Centre Line		Floor Level
	Barrier		Soft Level
	Hedge		Control Box
	Security Fence		Lamp Post
	Open Fence		Sign Post
	Overhead Powerline		Post
	Chambers		Flag Staff
	Survey Station & Name		Gas Marker
	Bench Mark		Electric Post
	Temporary Bench Mark		Telegraph Post
	Tree / Sapling		Pipe Invert
	Area Of Undergrowth		Gully
	Gate		Rodding Point
	Inspection chamber		Bt Cover
	Cover level		Cover Unknown
	Invert level		Electricity Cover
	Pipe invert (diameter)		Fire Hydrant
	Black Gully		Gas Cover
	Box		Stop Valve
	Manhole		TV Cover
			Water Meter
			Bellisha Beacon
			Bollard
			Bus Stop
			Earthing Rod
			Post Box
			Manhole
			Traffic Light
			Gas Valve
			Peg



LAND SURVEYS + COMPUTER MODELLING
BUILDING SURVEYS + SITE ENGINEERING

SV SURVEYING LTD
76B MARKET STREET
ASHBY-DE-LA-ZOUCH
LEICESTERSHIRE
LE65 1AP

Tel 01530 560837
Fax 01530 560123
Email: info@svsurveying.co.uk
www.svsurveying.co.uk

Project
**SEABROOK ARCHITECTS
THE FIRS HOTEL**

Drawing
**TOPOGRAPHIC
SITE SURVEY**

Scales 1:100	Drawn/Paper Size SF/A1
Survey Date 19/08/2024	Drawing No 24259-24-01
DO NOT SCALE	
(c) Copyright SV Surveying Ltd 2024.	