


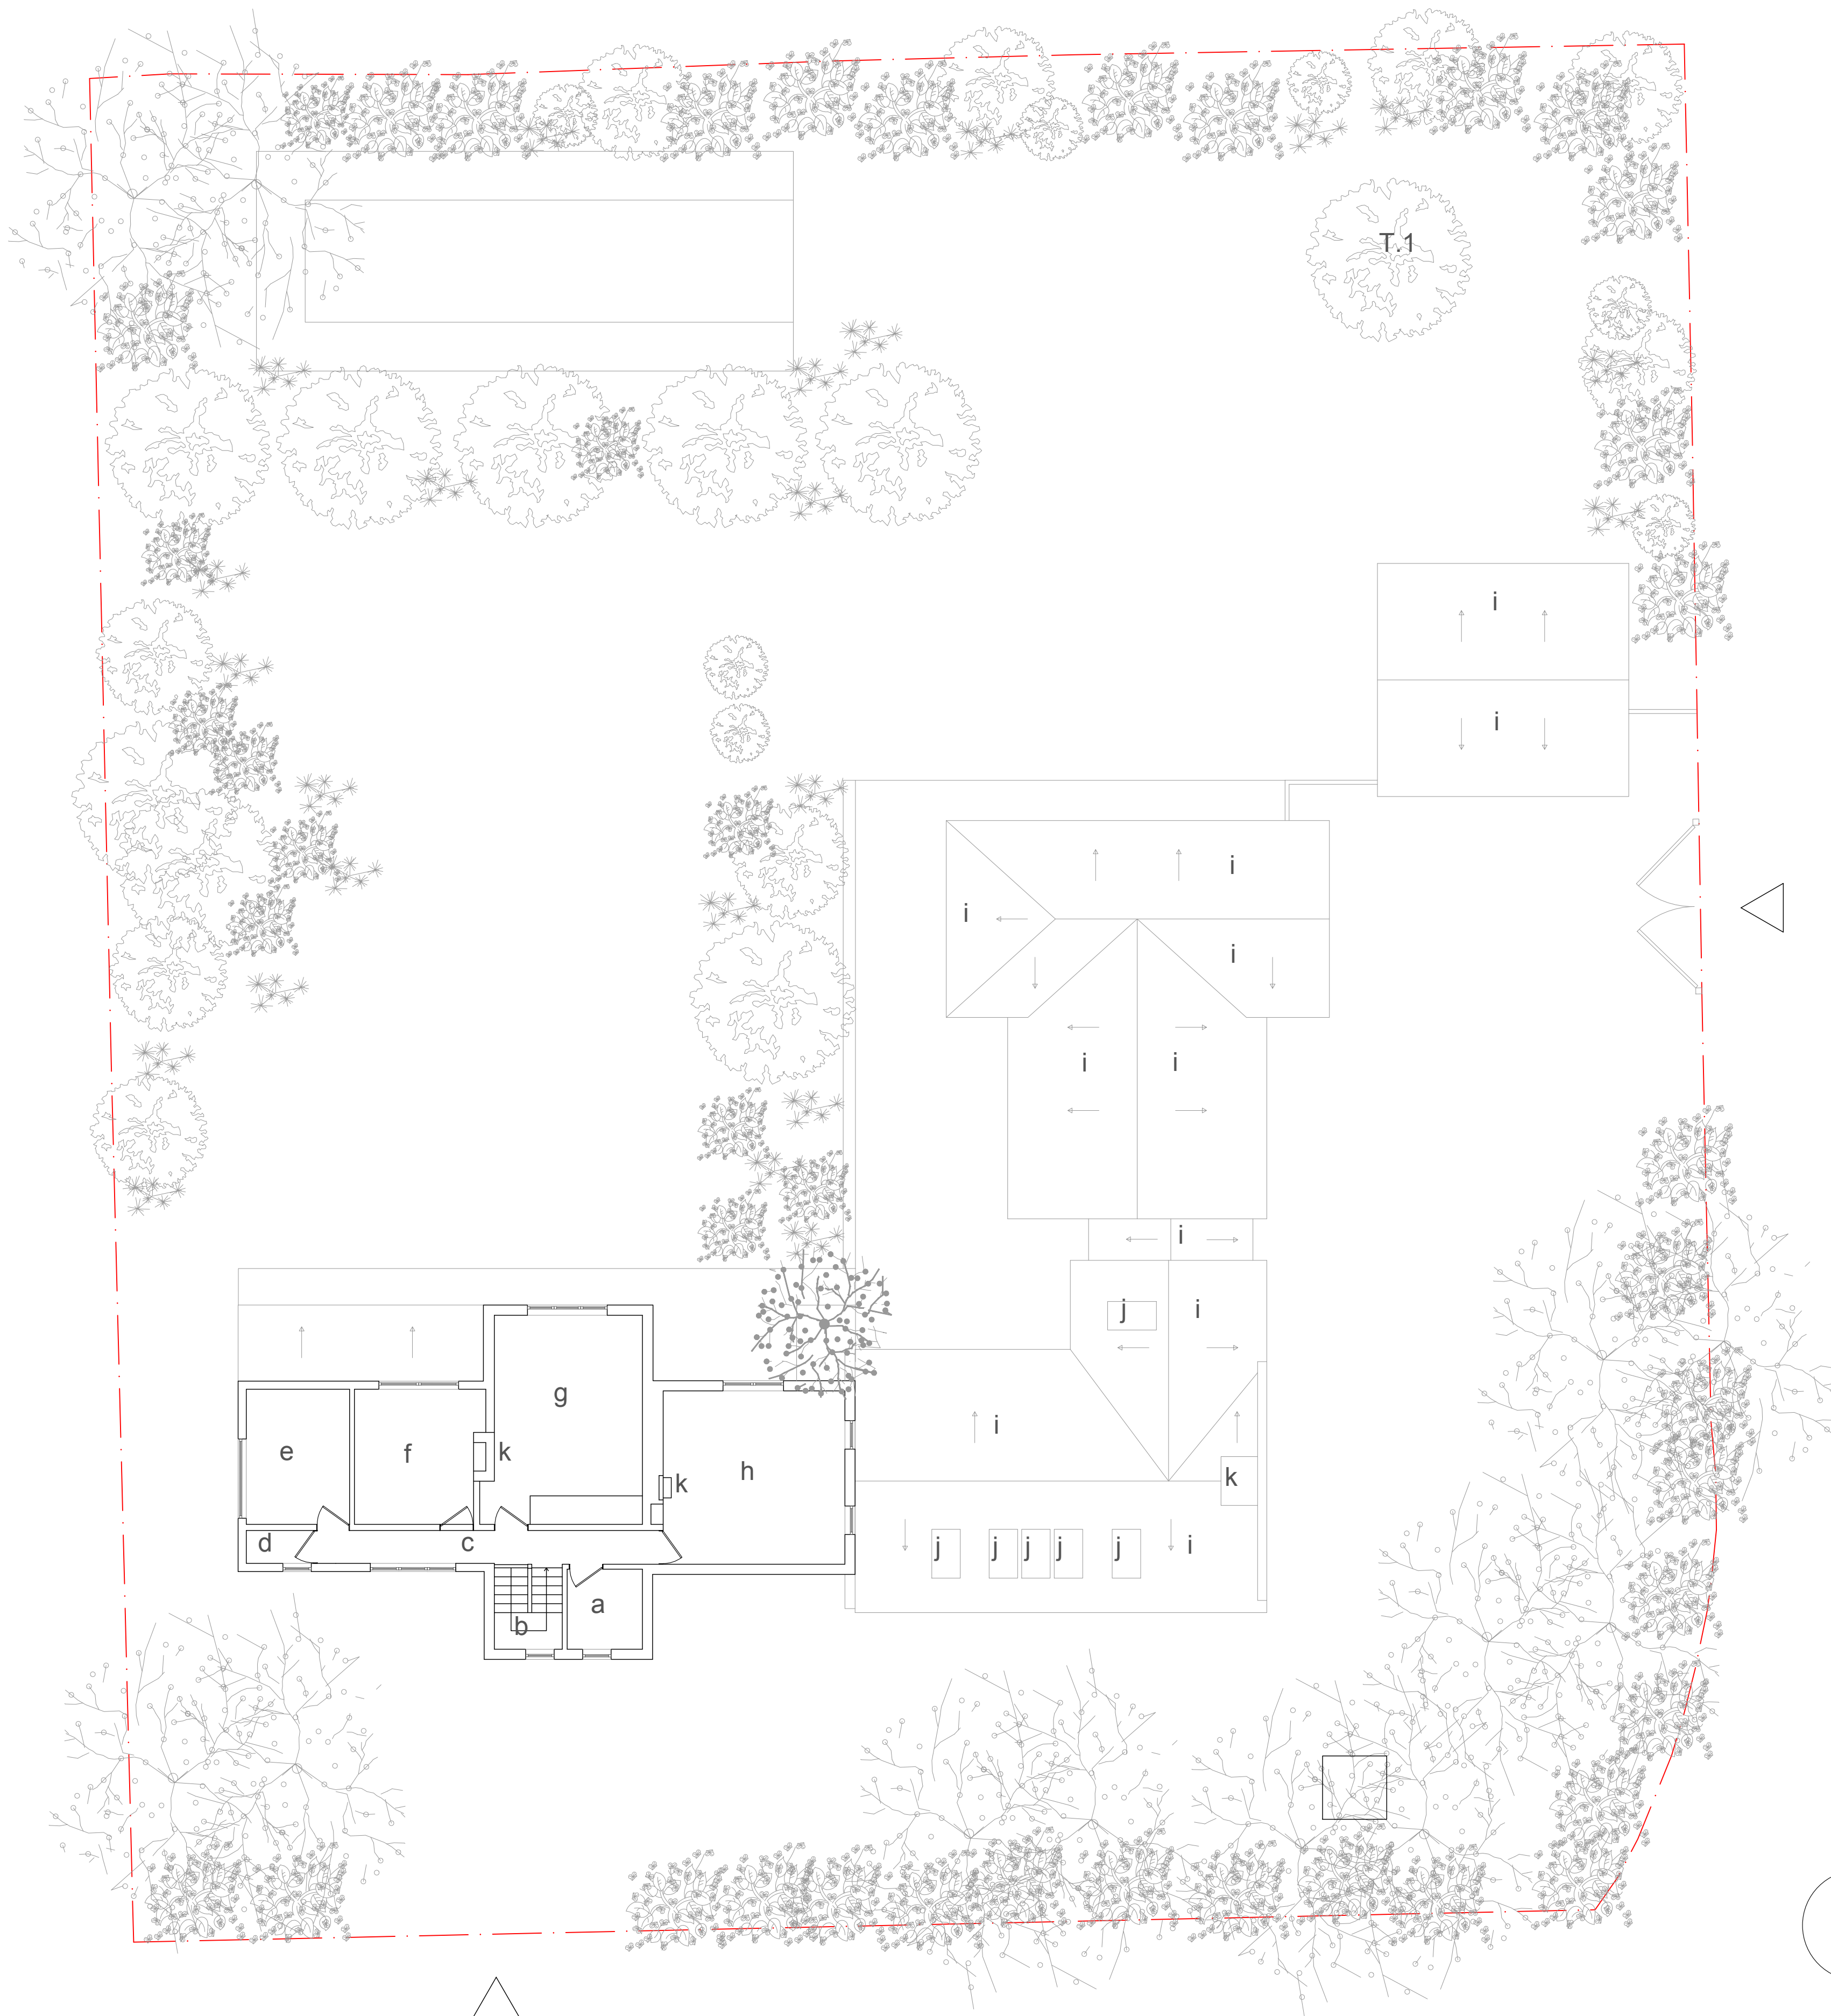

Notes:

- a. Shower room
- b. Staircase
- c. Landing
- d. Box room
- e. Bathroom
- f. Bedroom 2
- g. Bedroom 3
- h. Bedroom 4
- i. Pitched roof
- j. Rooflight
- k. Chimney

Note: This drawing is copyright.
Note: These layouts are preliminary until further surveys are undertaken.
Note: Scale and boundaries are indicative.
Note: Ownership boundary indicative based on OS data.
Note: Red dotted line is shown as site boundary.
Note: Elevation key plan not to scale.

Suite 4a, 30 Bancroft
Hitchin, SG5 1LE
01462 236866
michael@michaelcollinsarchitects.com
www.michaelcollinsarchitects.com

Michael Collins Architect LLP

1 Norton Road

Job No.
192 Existing First Floor
and Roof Plan

Stage 3
Status Planning

REVISION: Scale
1:100 @:A1

003