

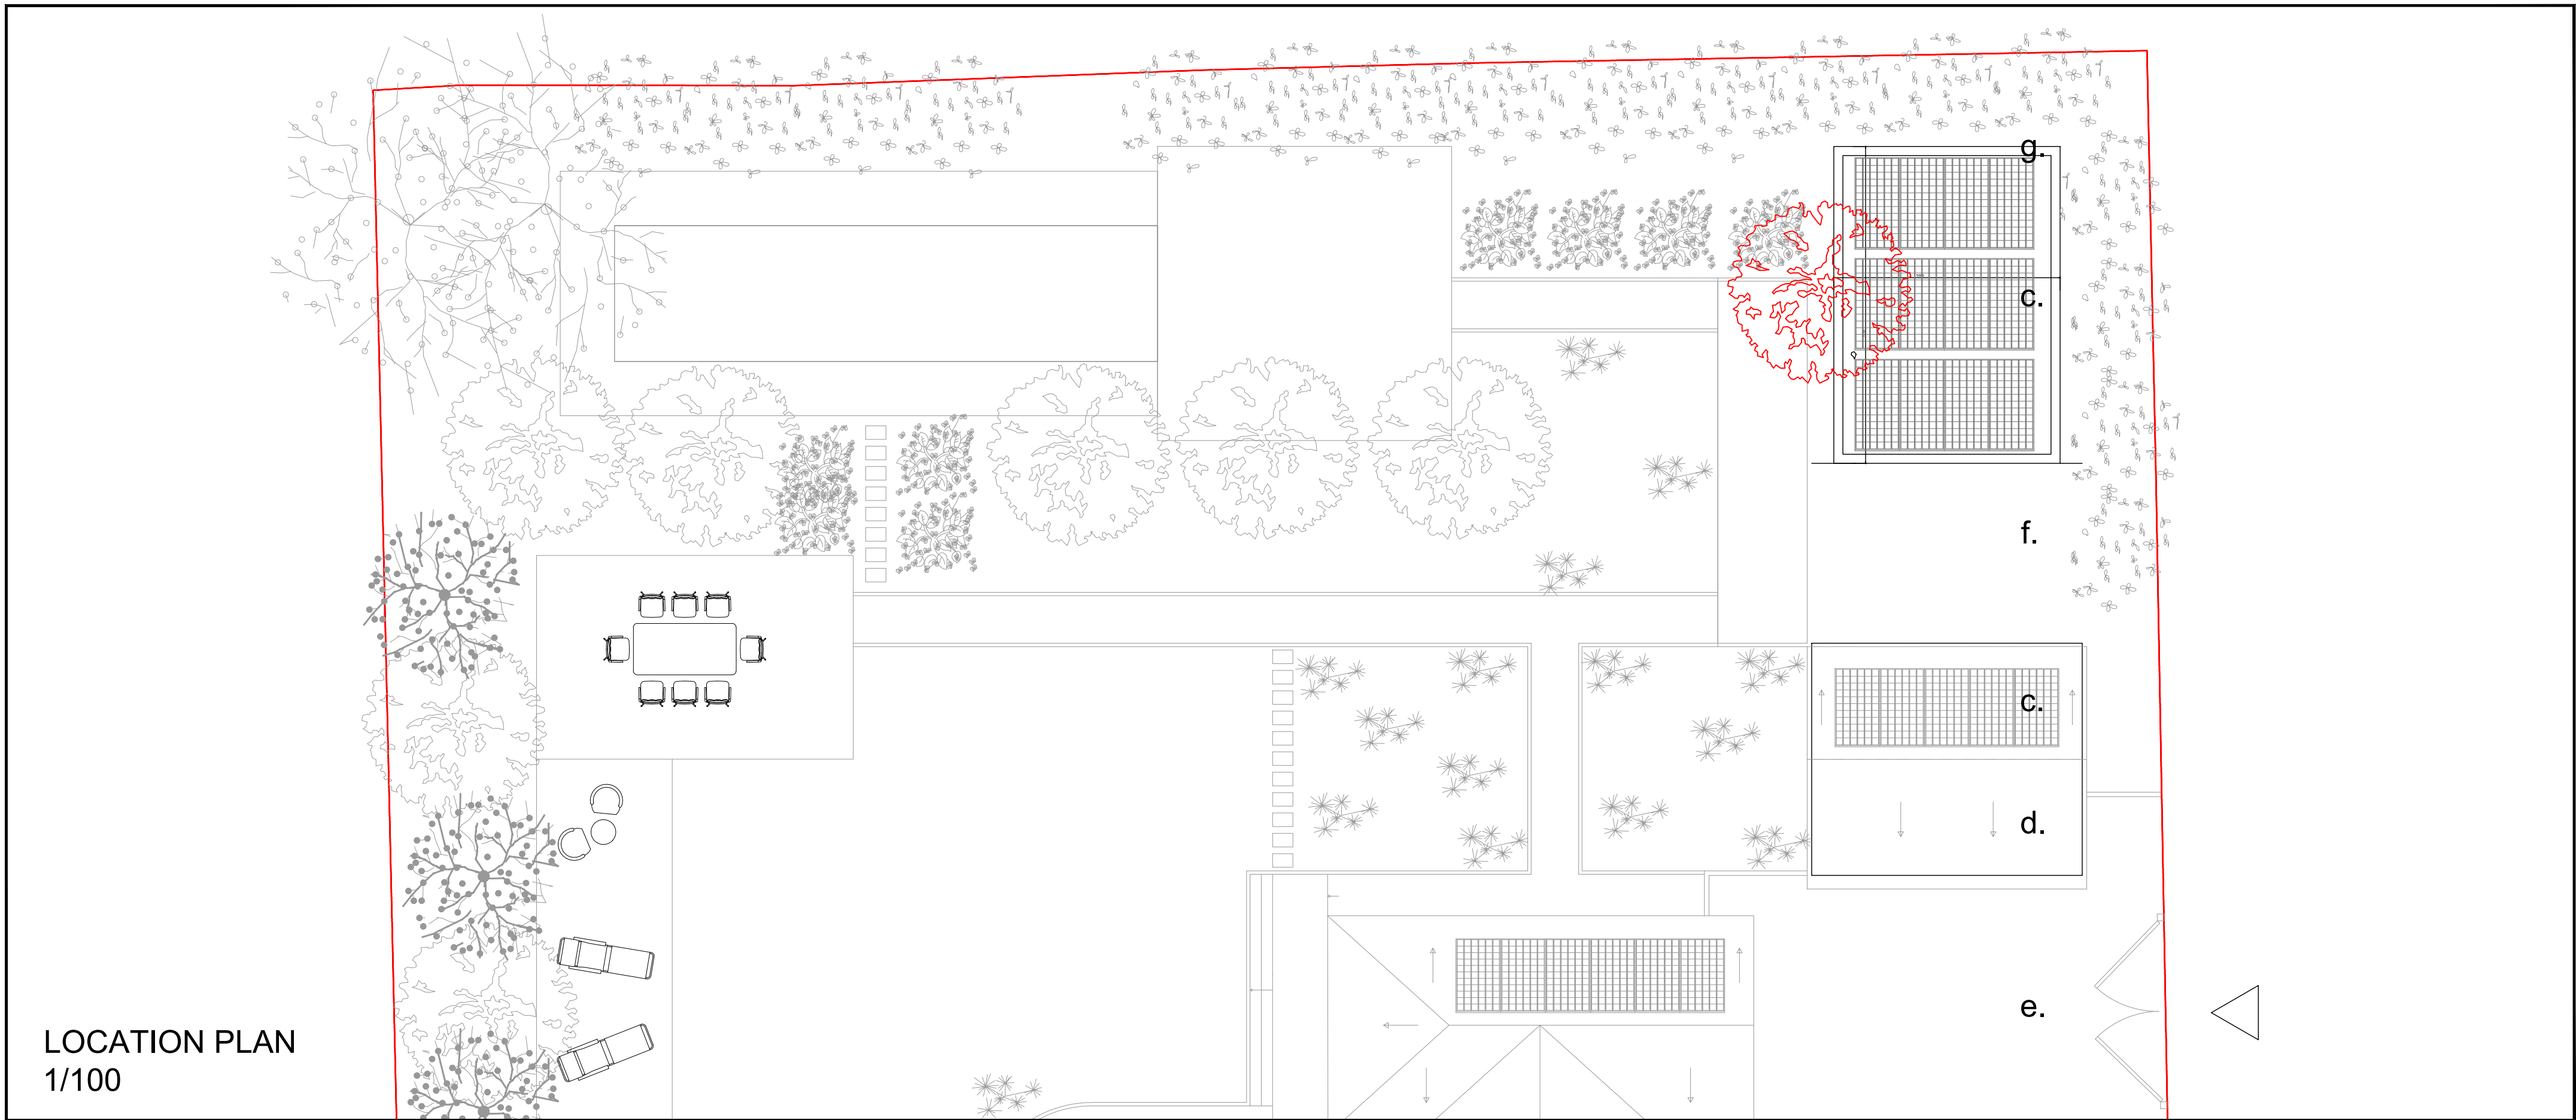



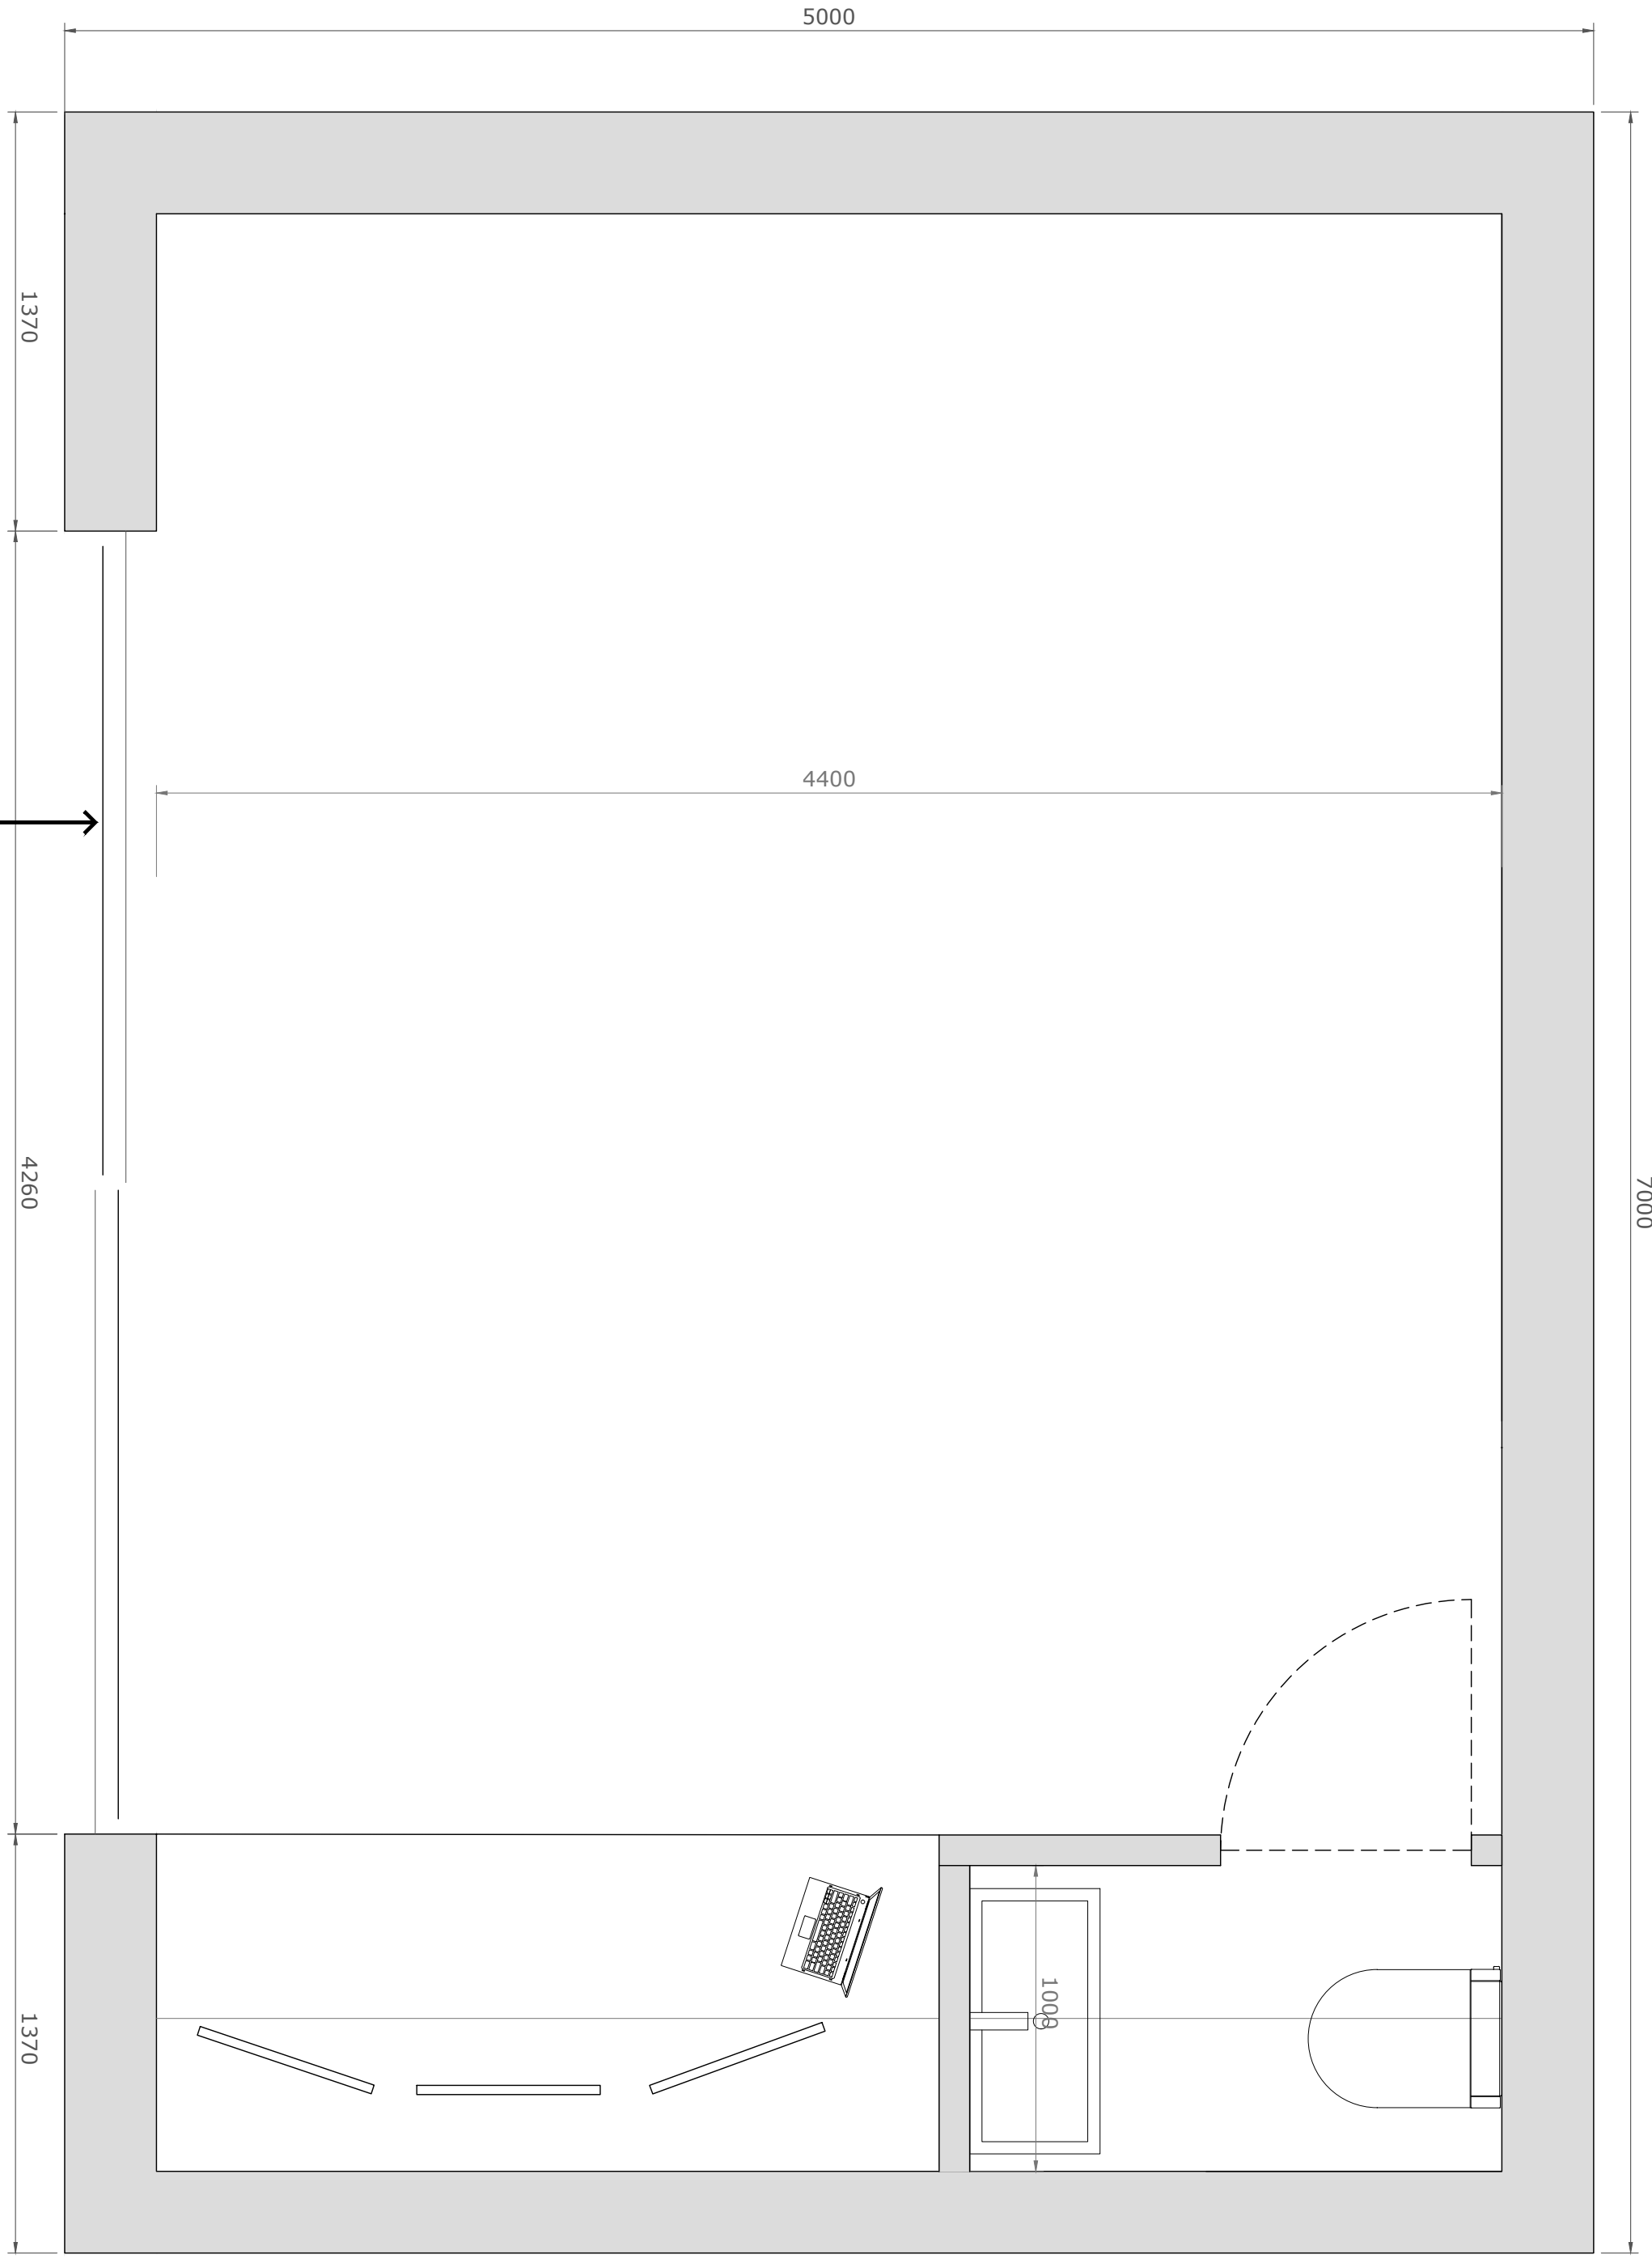


- Notes:
- a. UPVC french doors
 - b. Wood feather edge stained black cladding
 - c. PV panels on the single ply flat roof
 - d. Existing carport
 - e. Existing car entrance to the property
 - f. Clay tile - terrace
 - g. Parapet - reduced to 70mm with a membrane lapped over.

ISOMETRIC 1/50

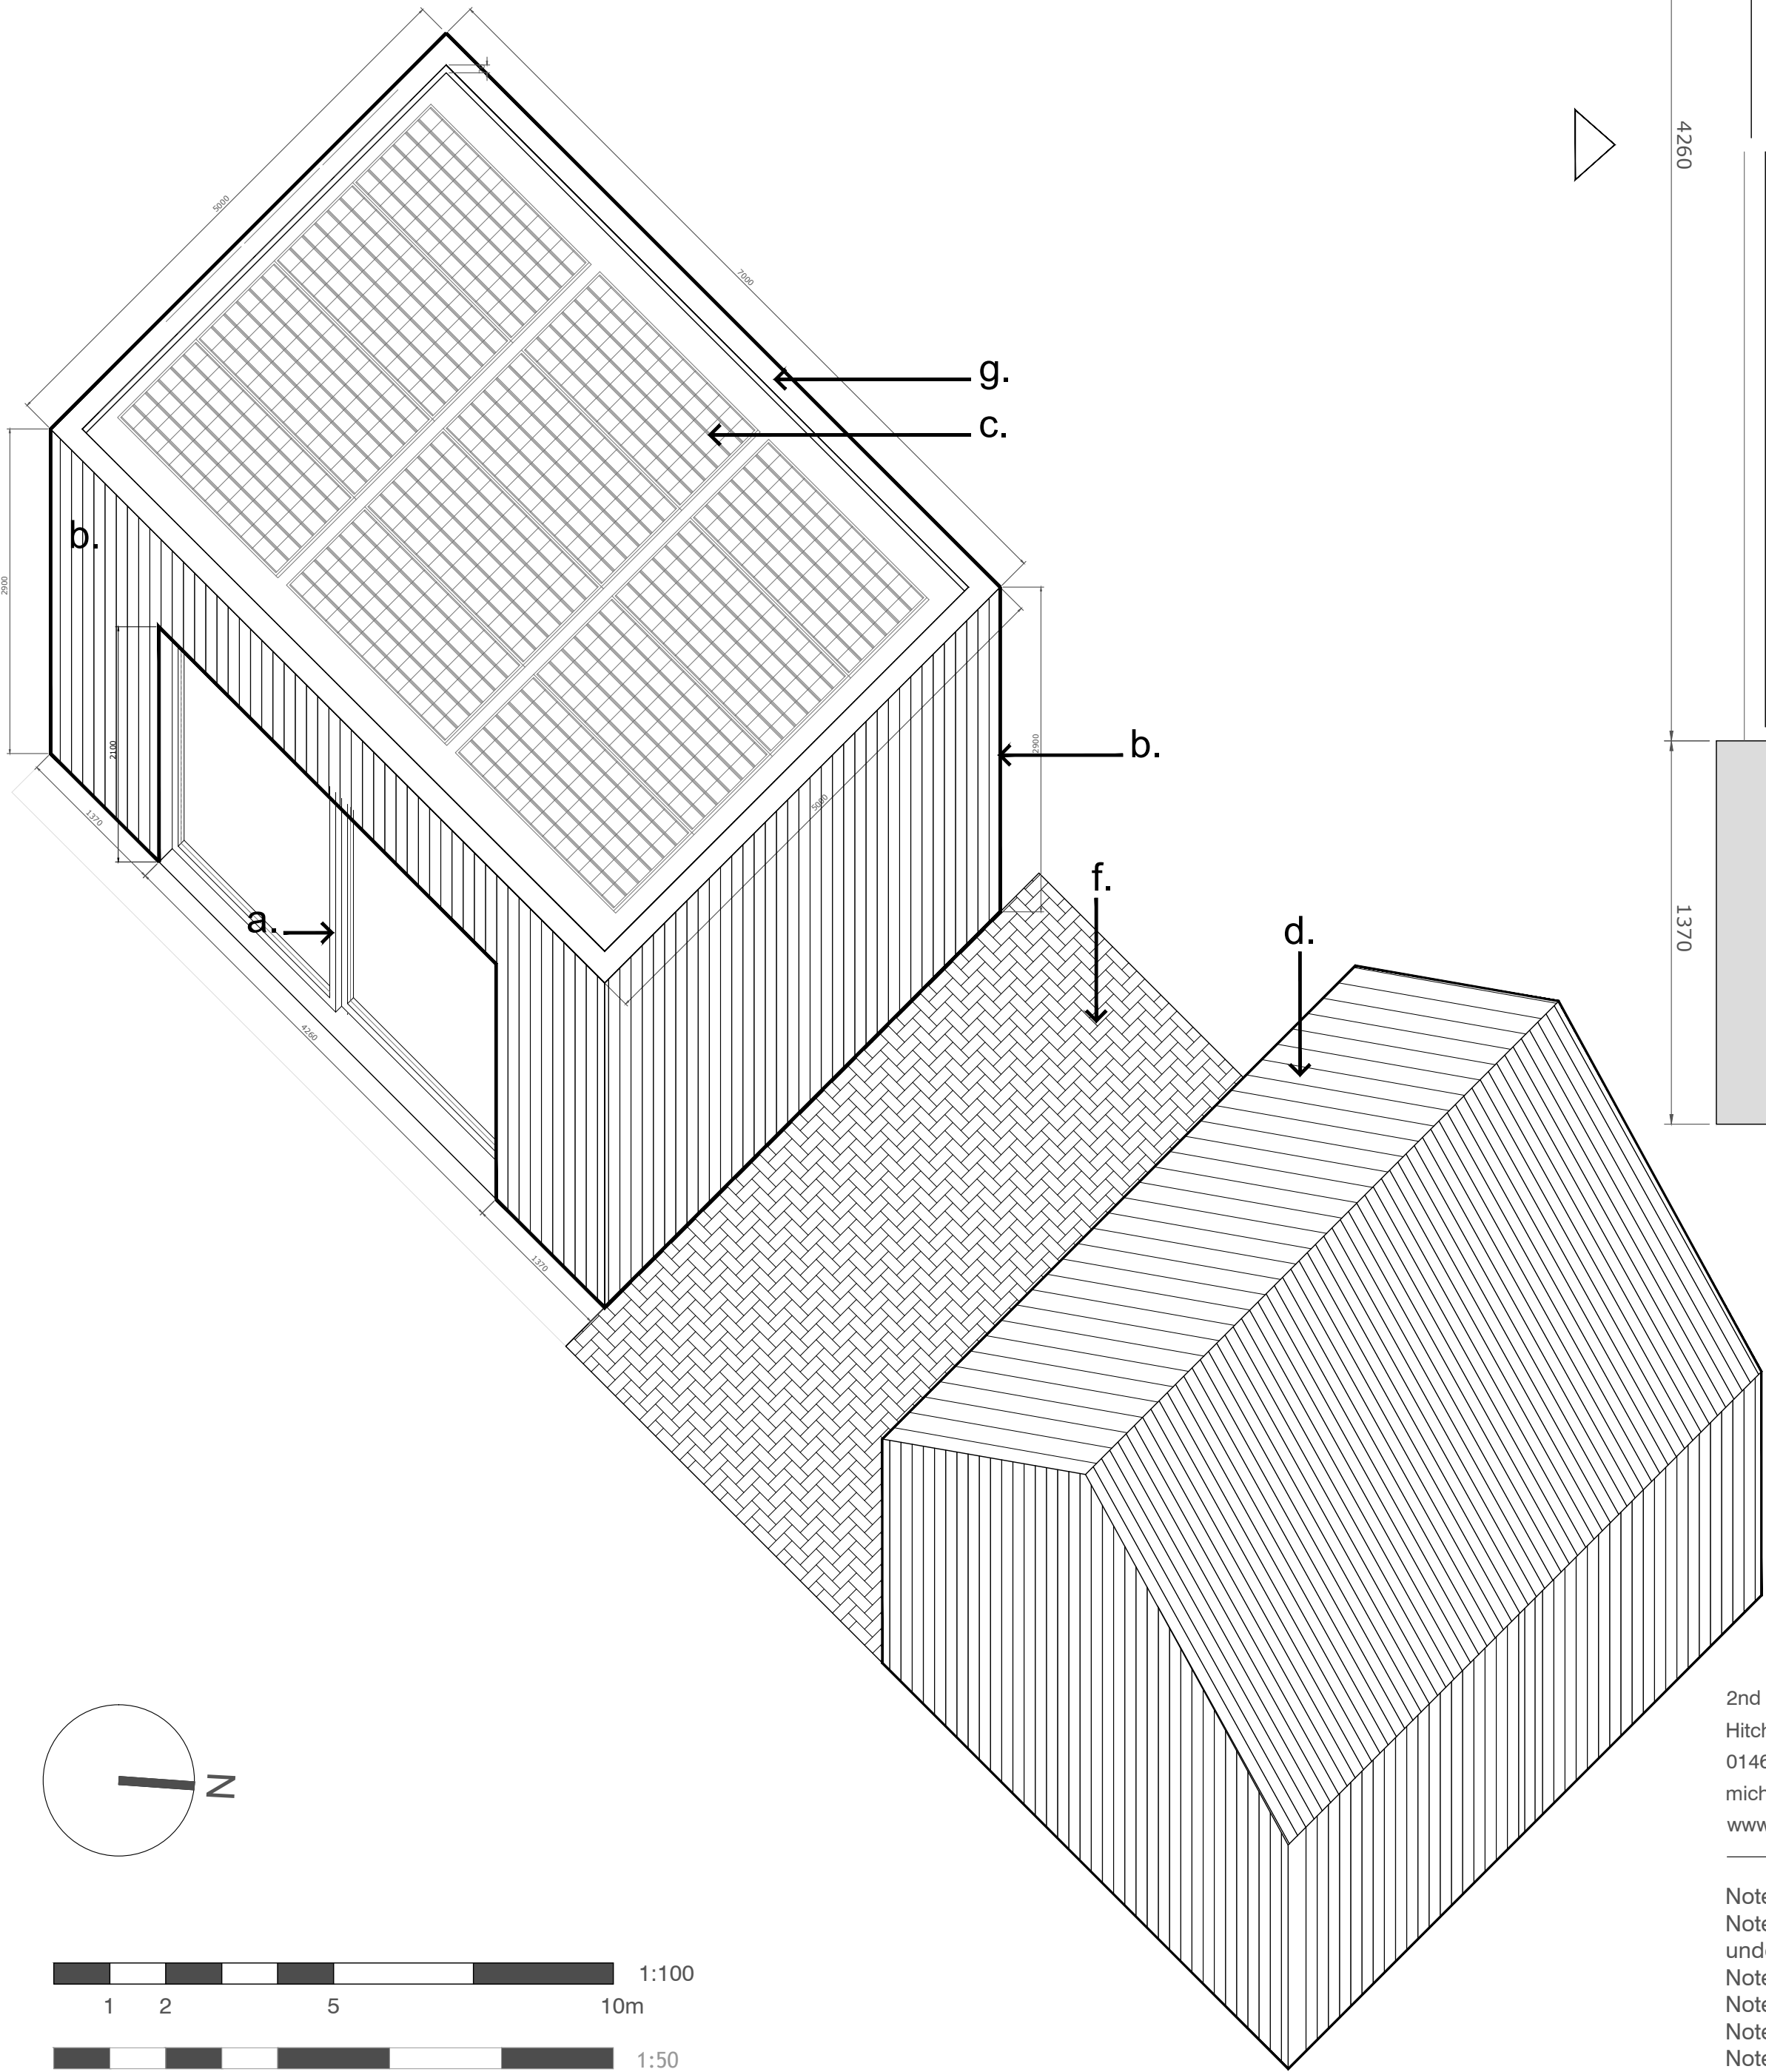

PLAN / LAYOUT 1/20

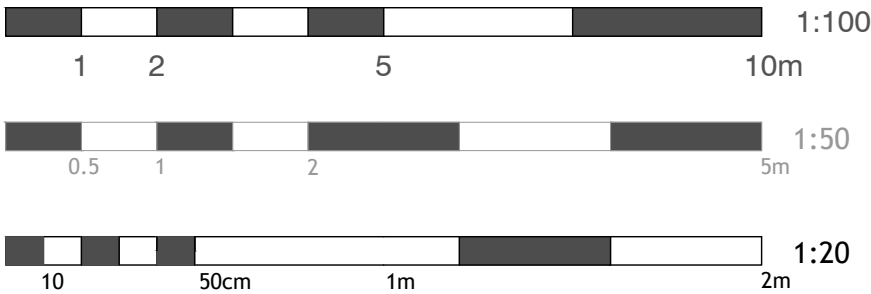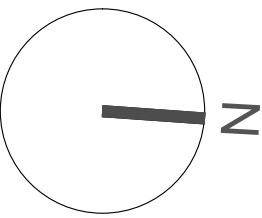

2nd floor, 99 Bancroft
Hitchin, SG5 1NQ
01462 236866
michael@michaelcollinsarchitects.com
www.michaelcollinsarchitects.com

Note: This drawing is copyright.
Note: These layouts are preliminary until further surveys are undertaken.
Note: Scale and boundaries are indicative.
Note: Ownership boundary indicative based on OS data.
Note: Red dotted line is shown as site boundary.
Note: Elevation key plan not to scale.

Michael Collins Architect LLP

1 Norton Road
Job No. 192 Garden studio Isometric

Stage: Stage 2
Status: Preliminary

REVISION: Scale
1:100 @:A1
1:50 @:A1
1:20 @:A1

025