

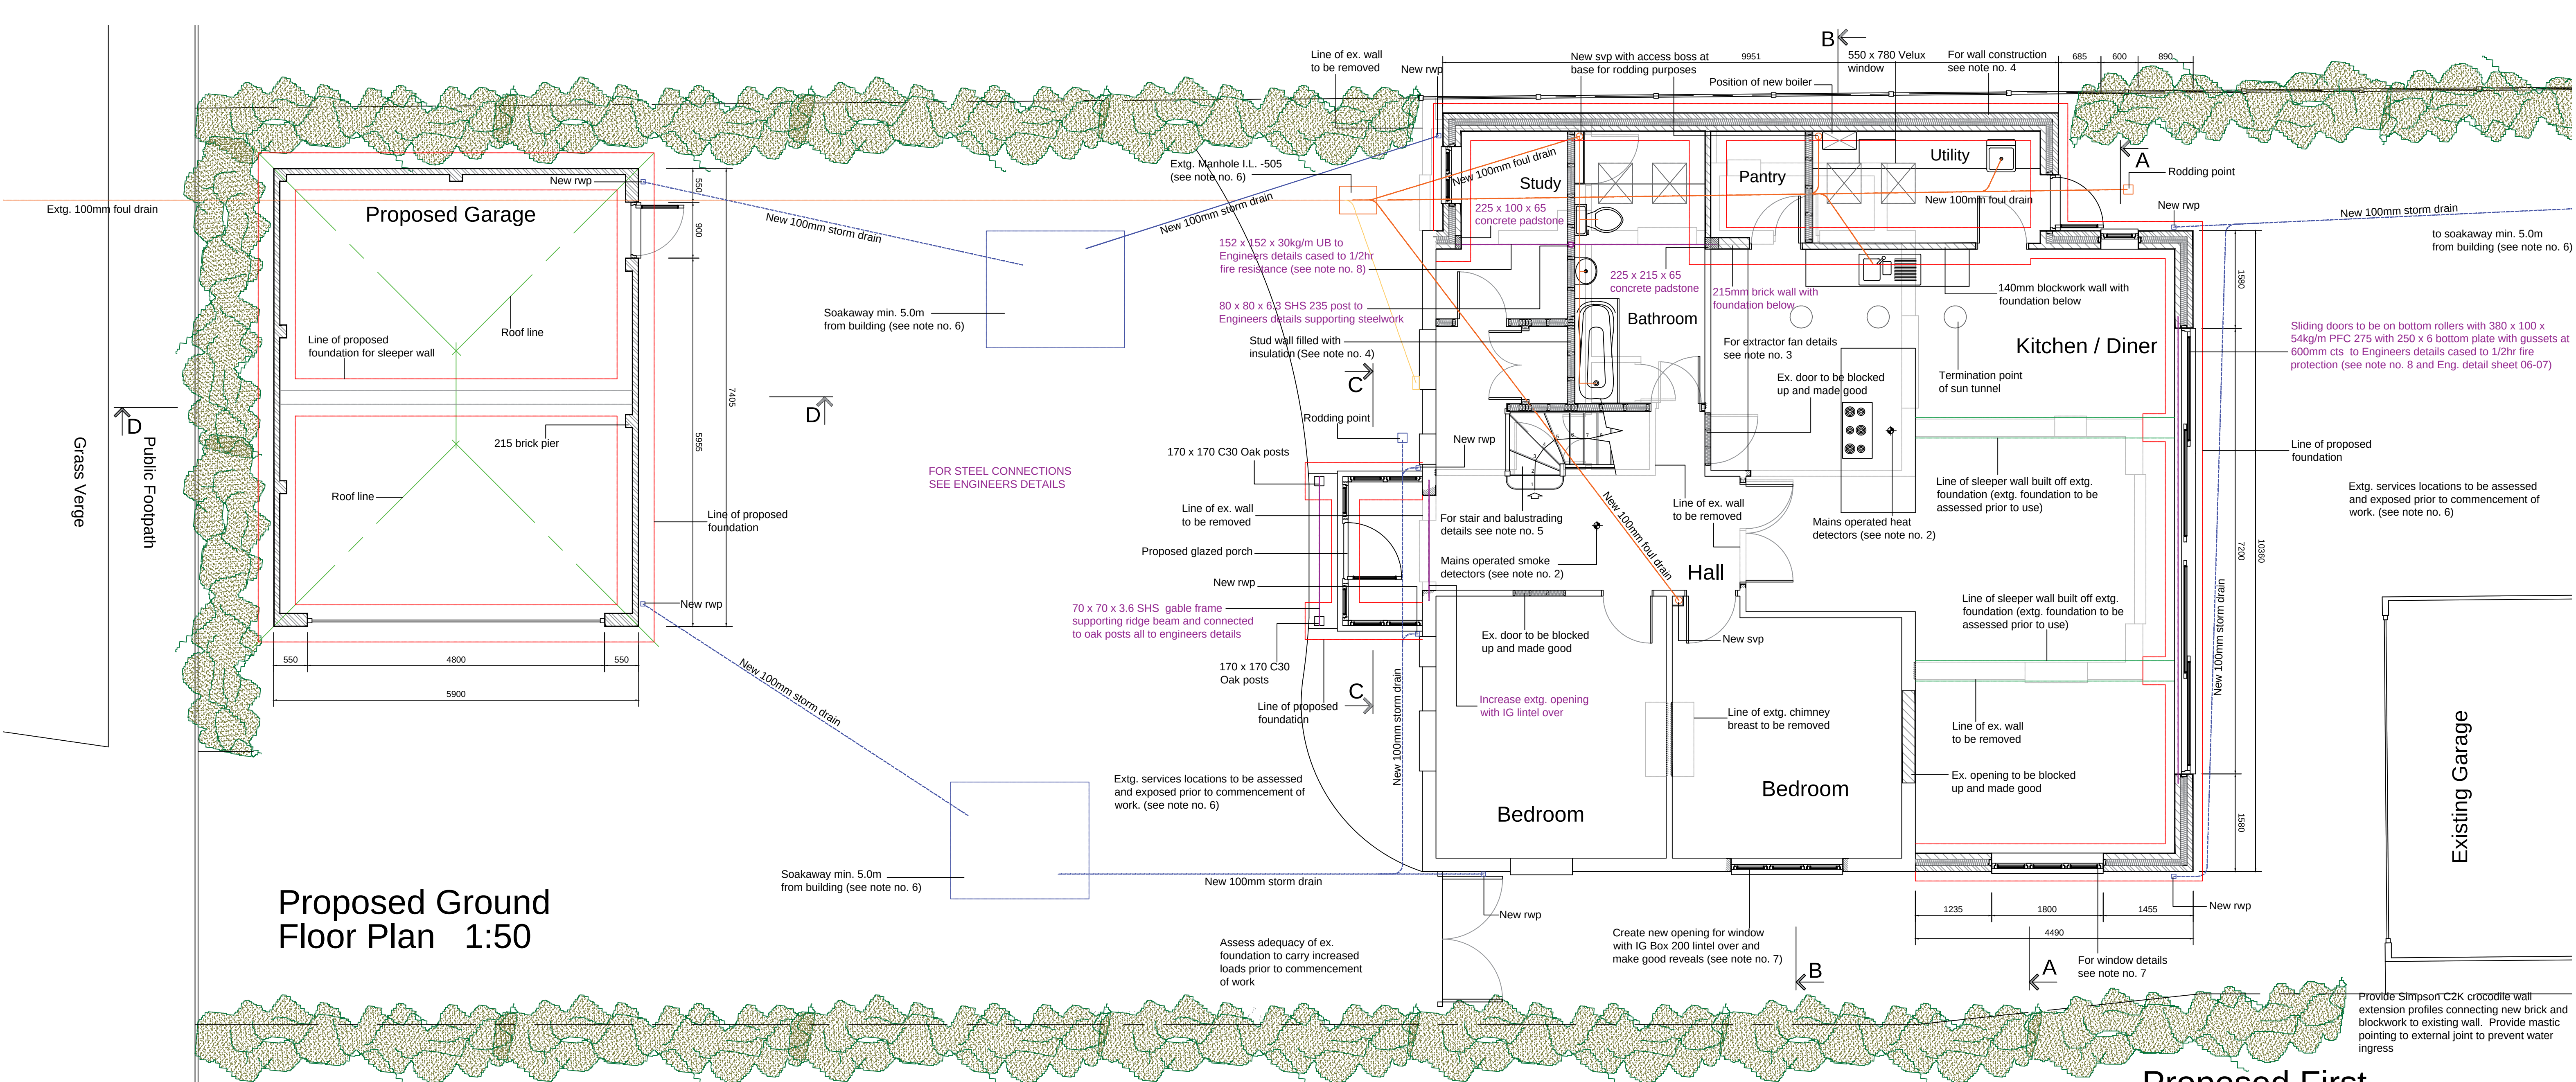


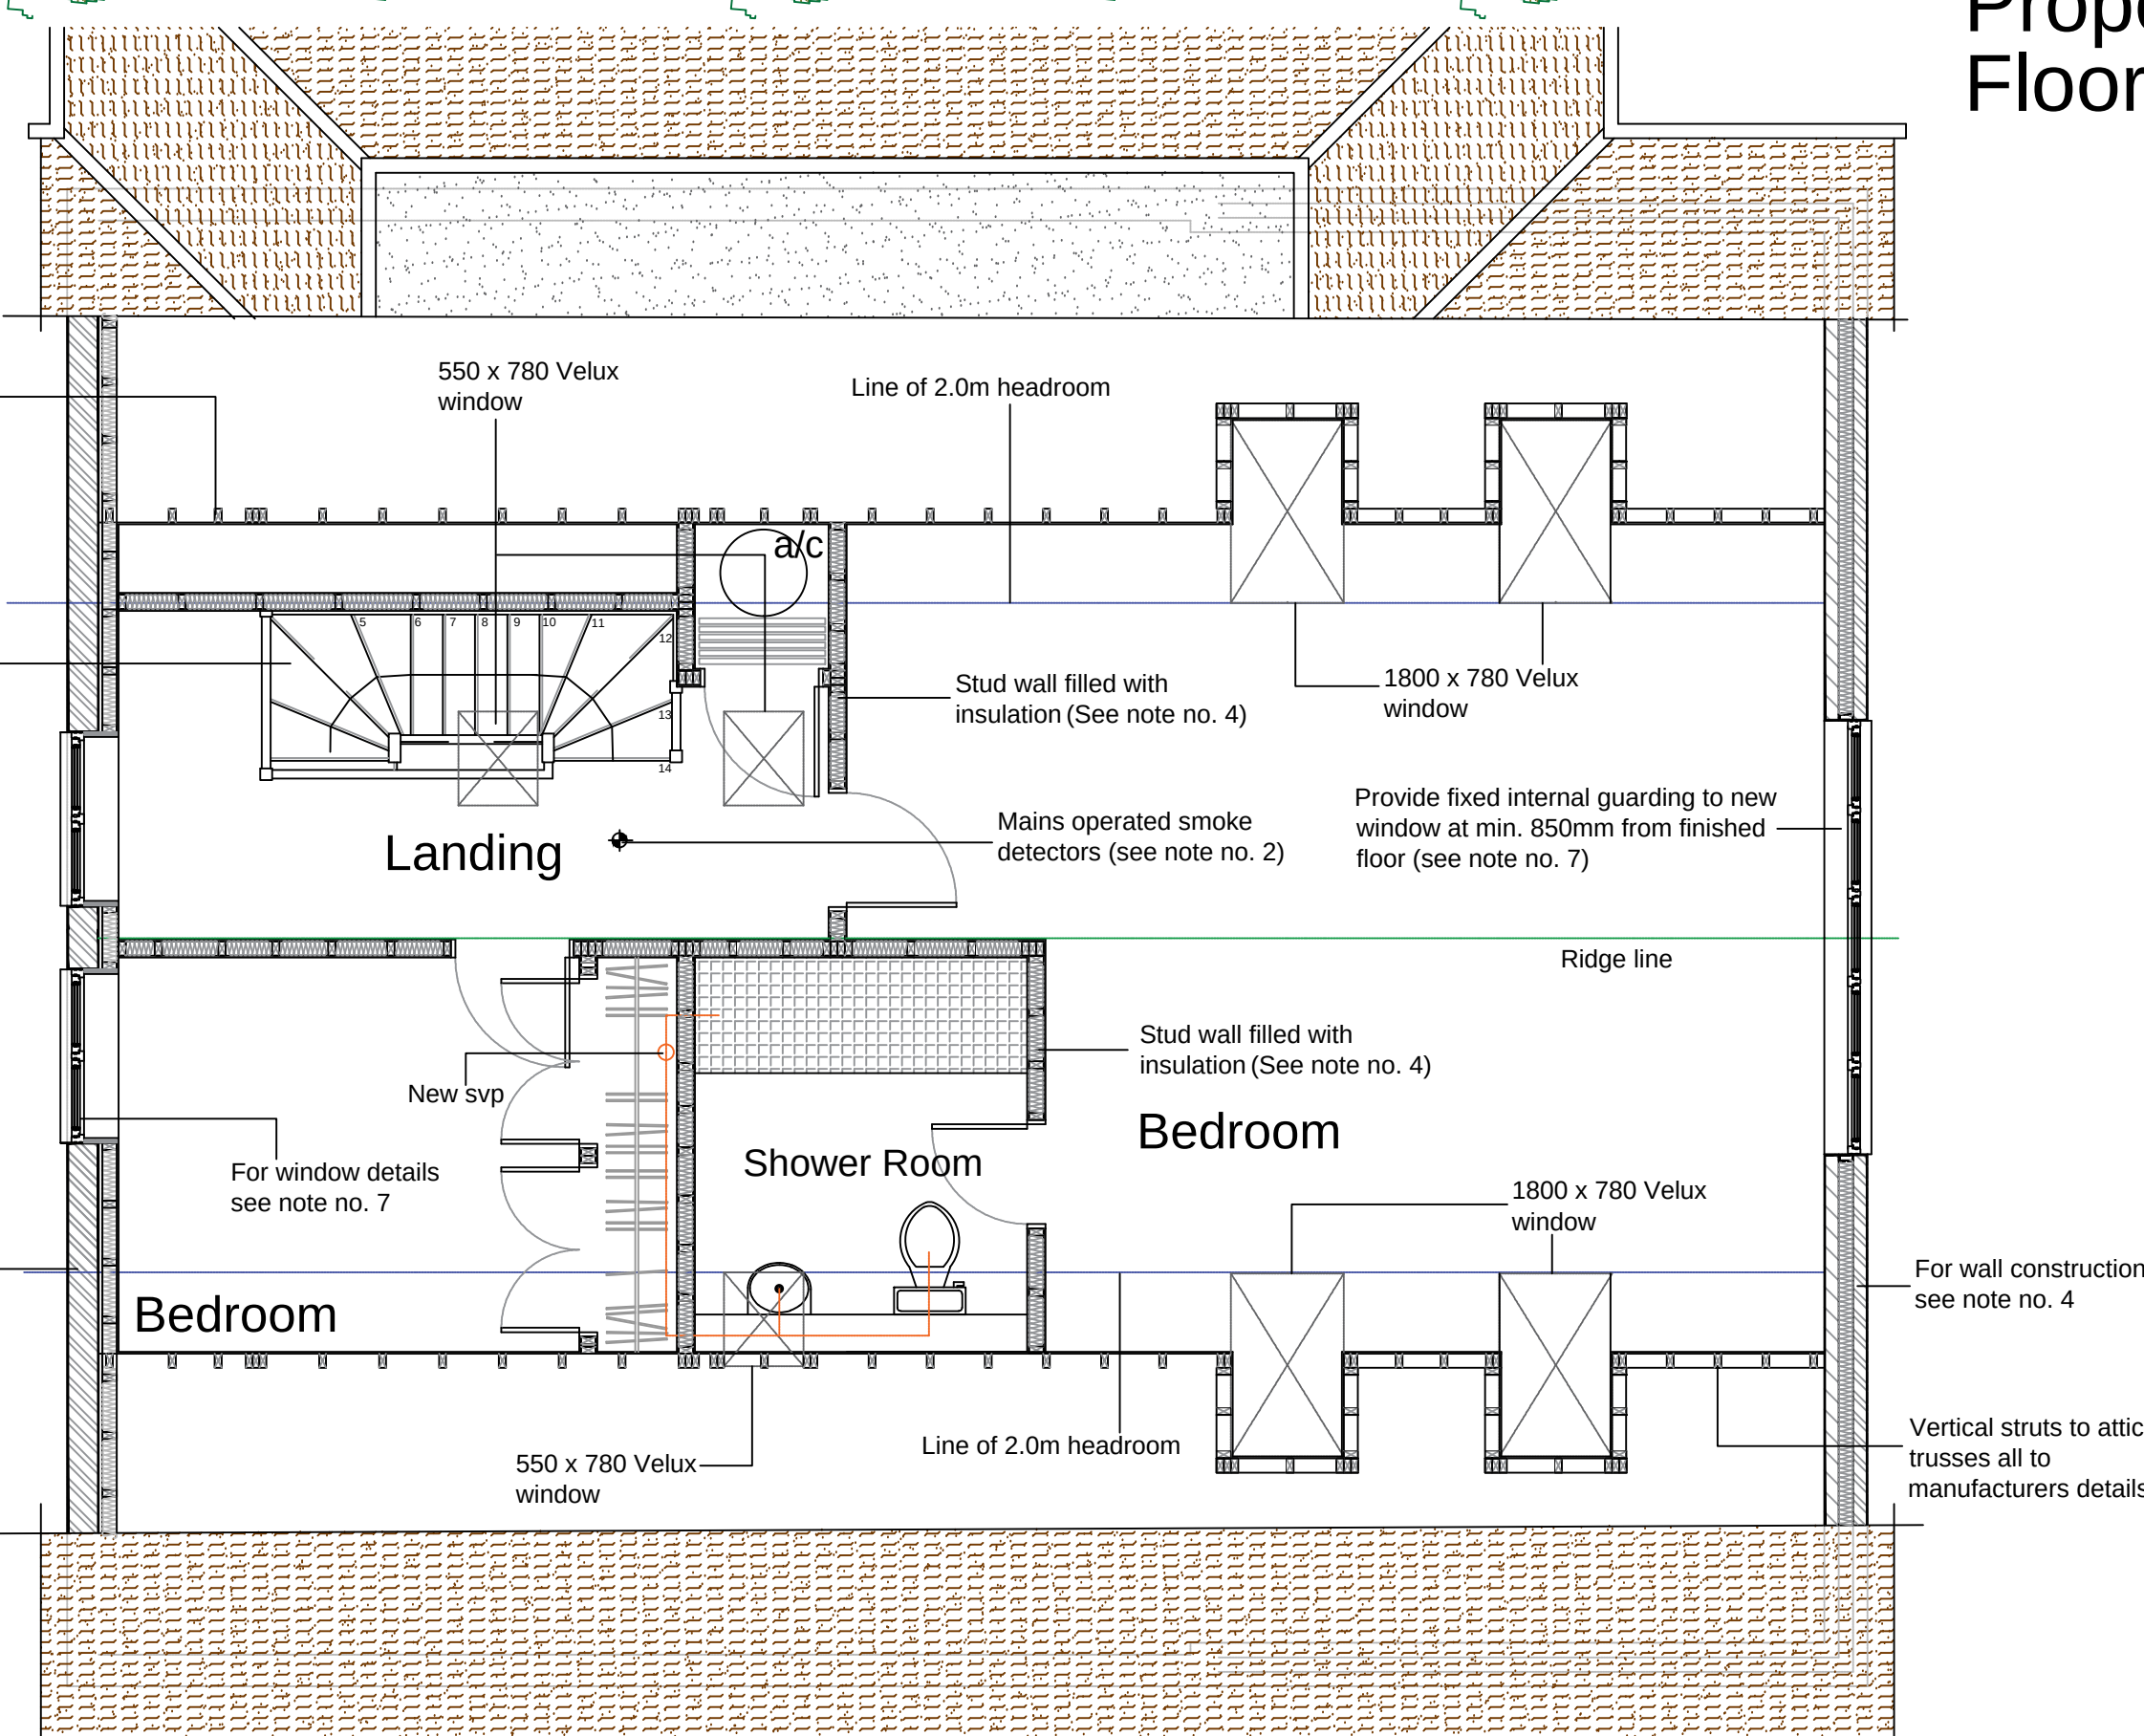

Proposed First Floor Plan 1:50

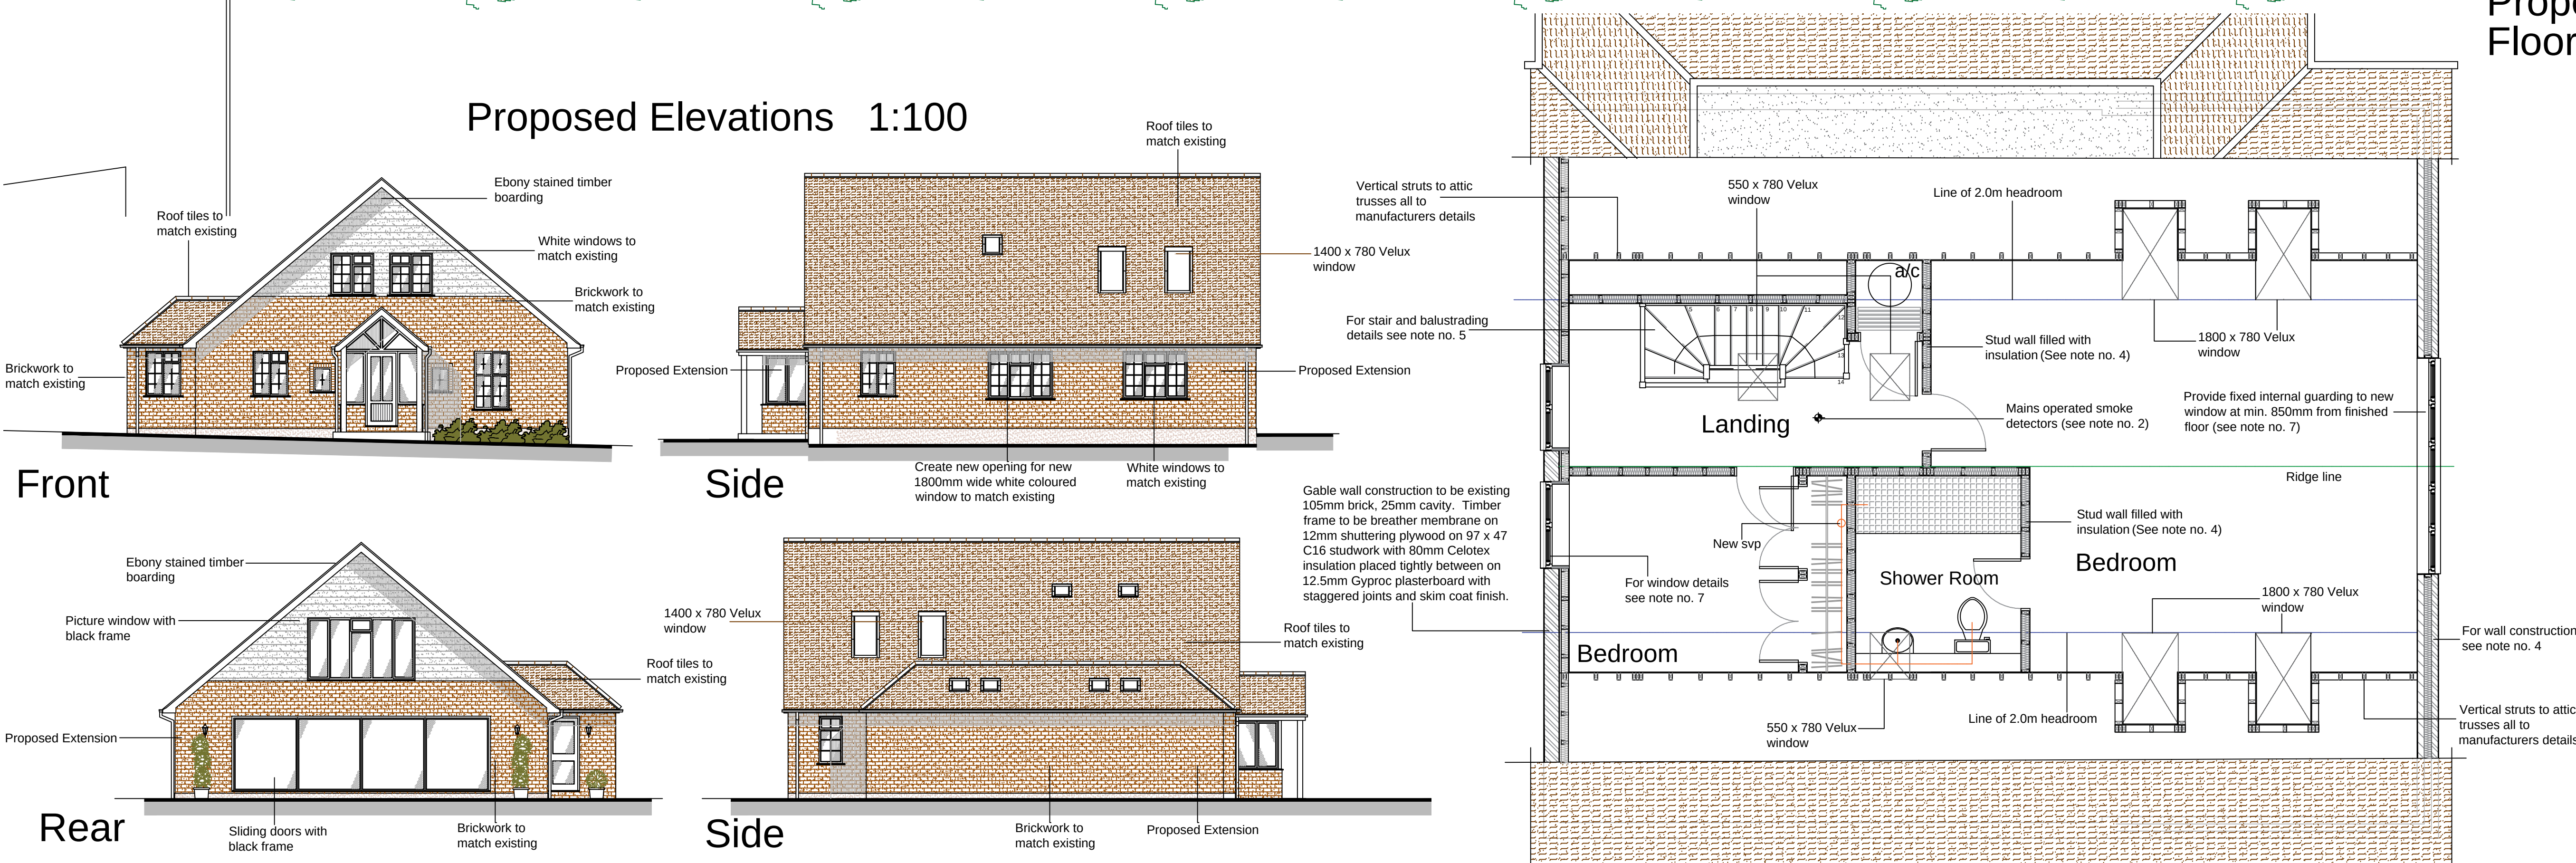

- E Steel Details Added
- D Building Control Details Added
- C Further Client Revisions
- B Client Revisions
- A Line of existing roof added to front elevation

Architech Limited
Architectural and Building Consultants
Tel. 01438 223102 / 07768 123899

Project
10 Oakfield Avenue, Knebworth, Hertfordshire

Title
Proposed Extension

Date	Scale	Status
June 2020	1:50 1:100	Planning
2020 / 21 / 01	E	A1