



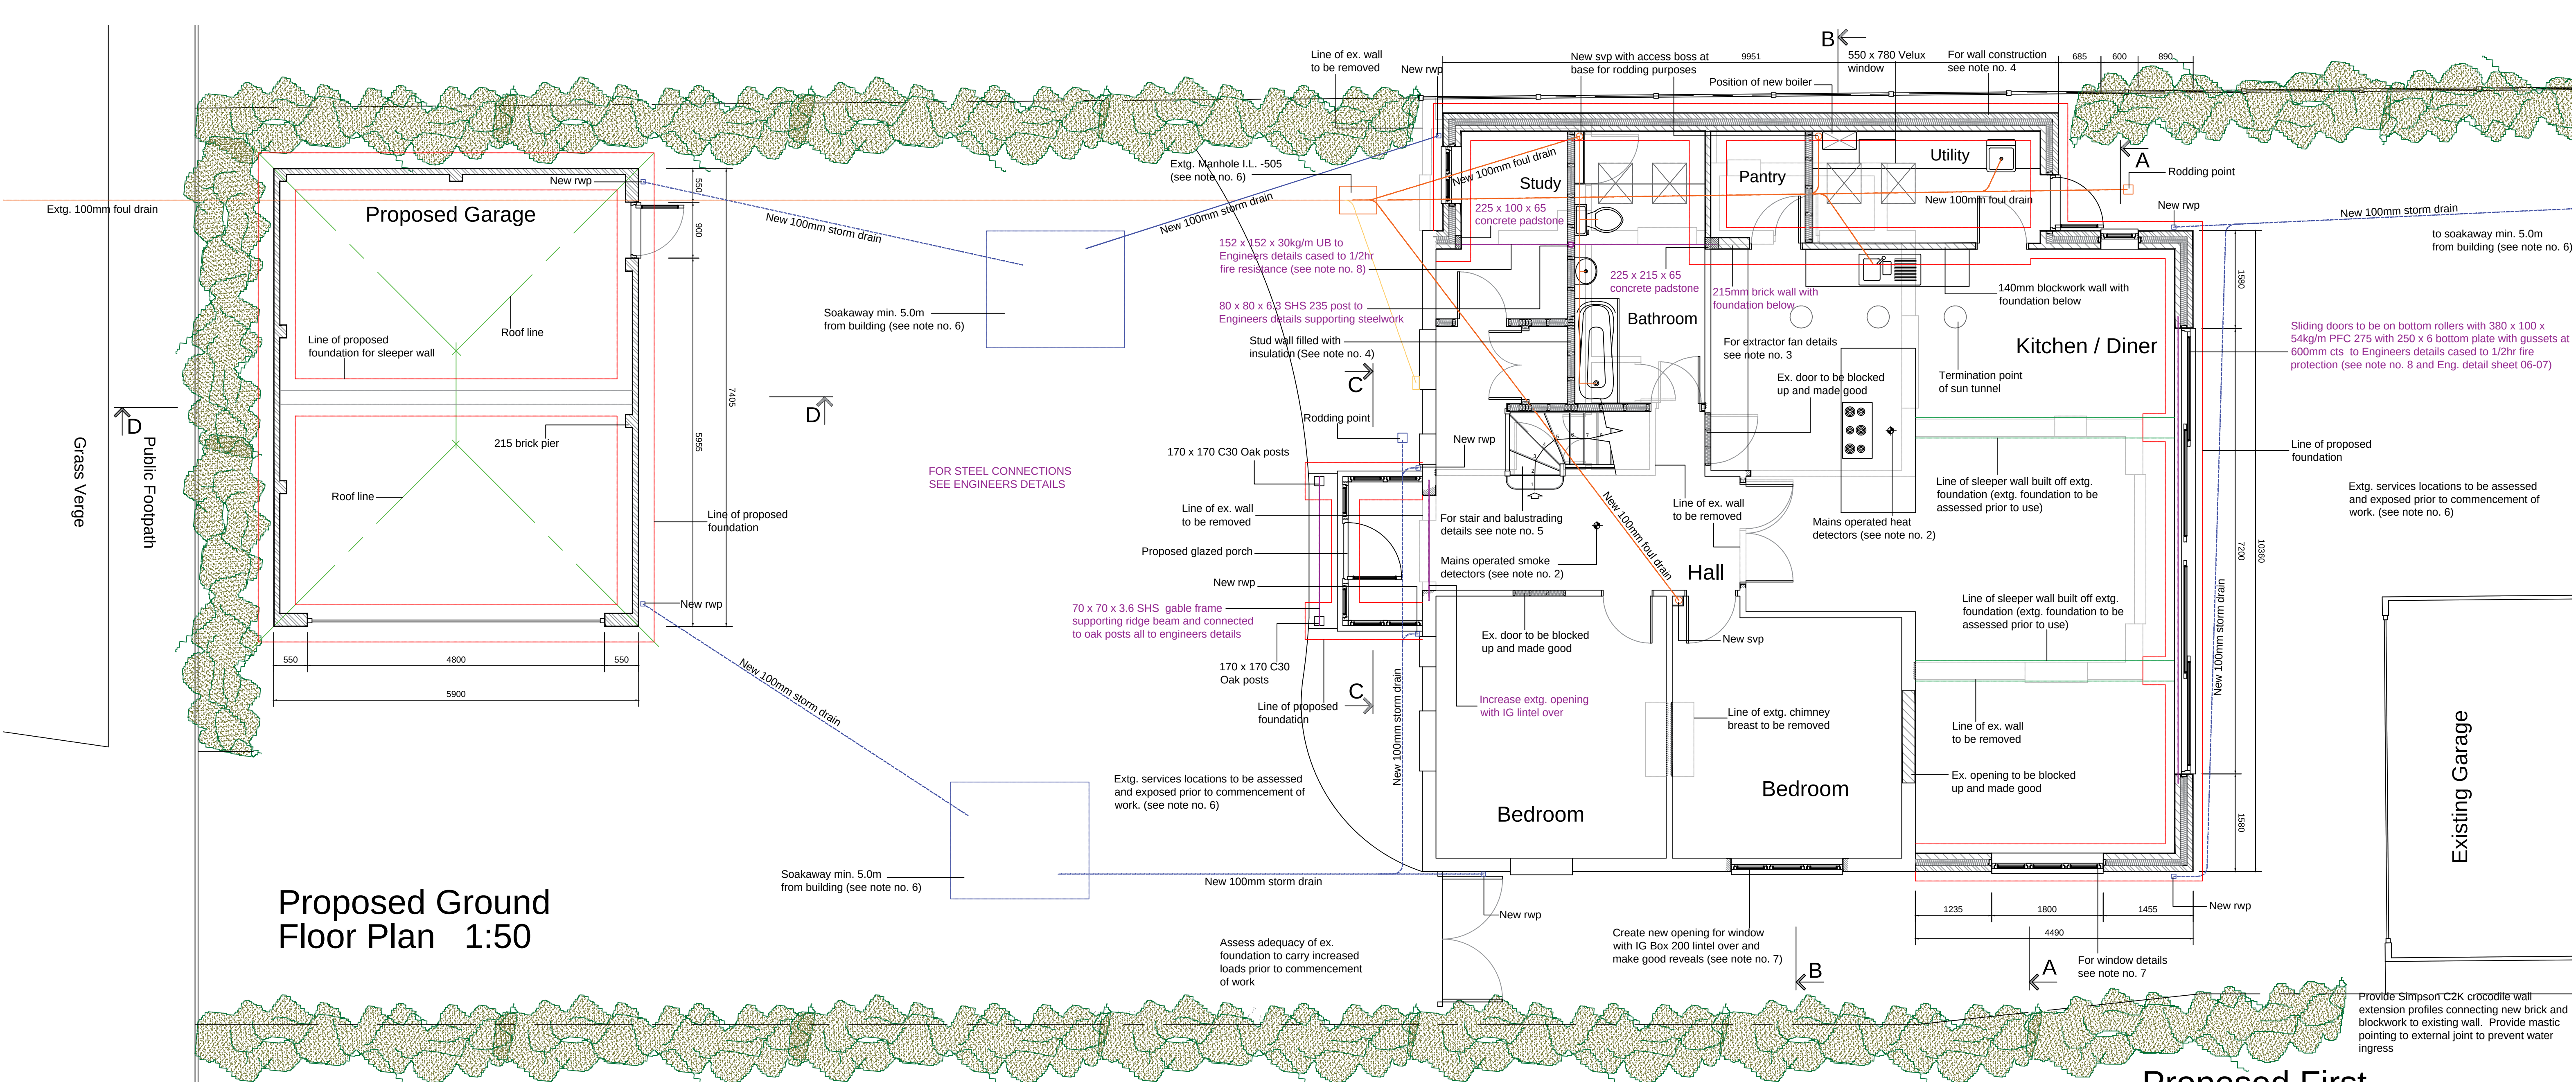

Proposed Ground Floor Plan 1:50

Proposed First Floor Plan 1:50

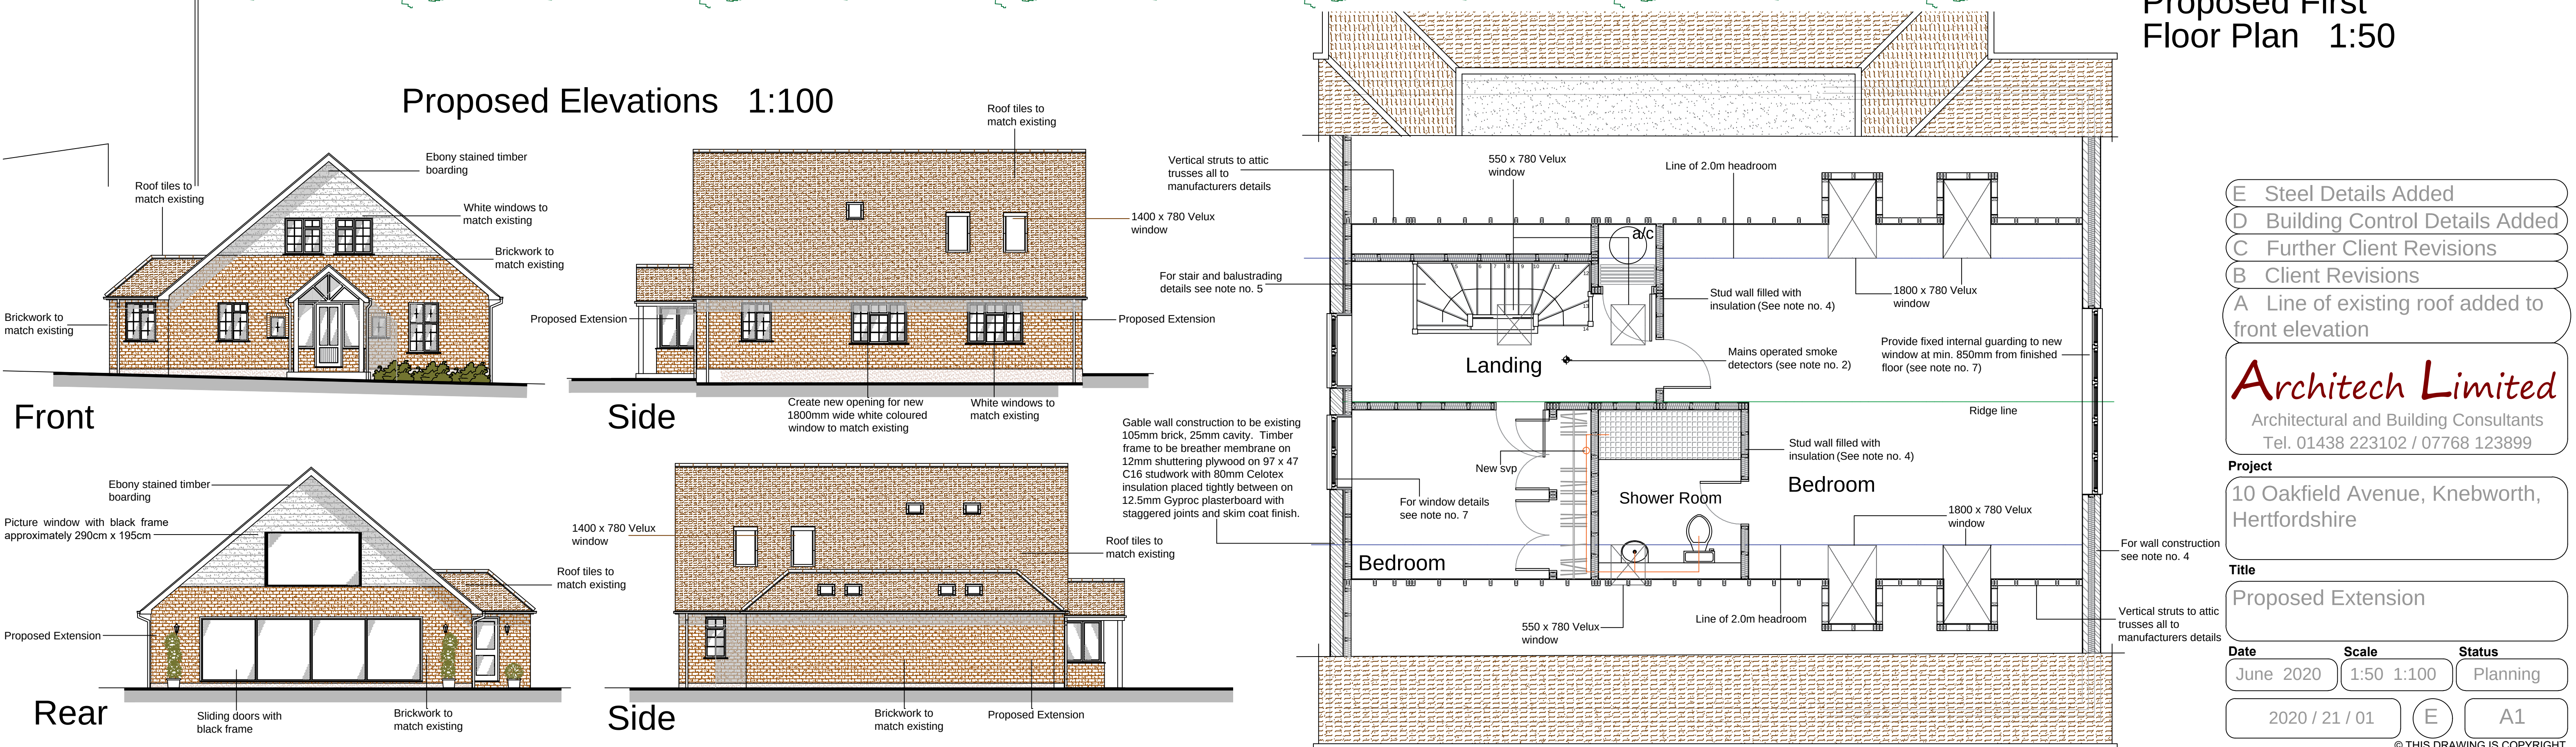

Proposed Elevations 1:100

- E Steel Details Added
- D Building Control Details Added
- C Further Client Revisions
- B Client Revisions
- A Line of existing roof added to front elevation

**Architech Limited**  
Architectural and Building Consultants  
Tel. 01438 223102 / 07768 123899

**Project**  
10 Oakfield Avenue, Knebworth, Hertfordshire

**Title**  
Proposed Extension

**Date** June 2020 **Scale** 1:50 1:100 **Status** Planning

2020 / 21 / 01 E A1