



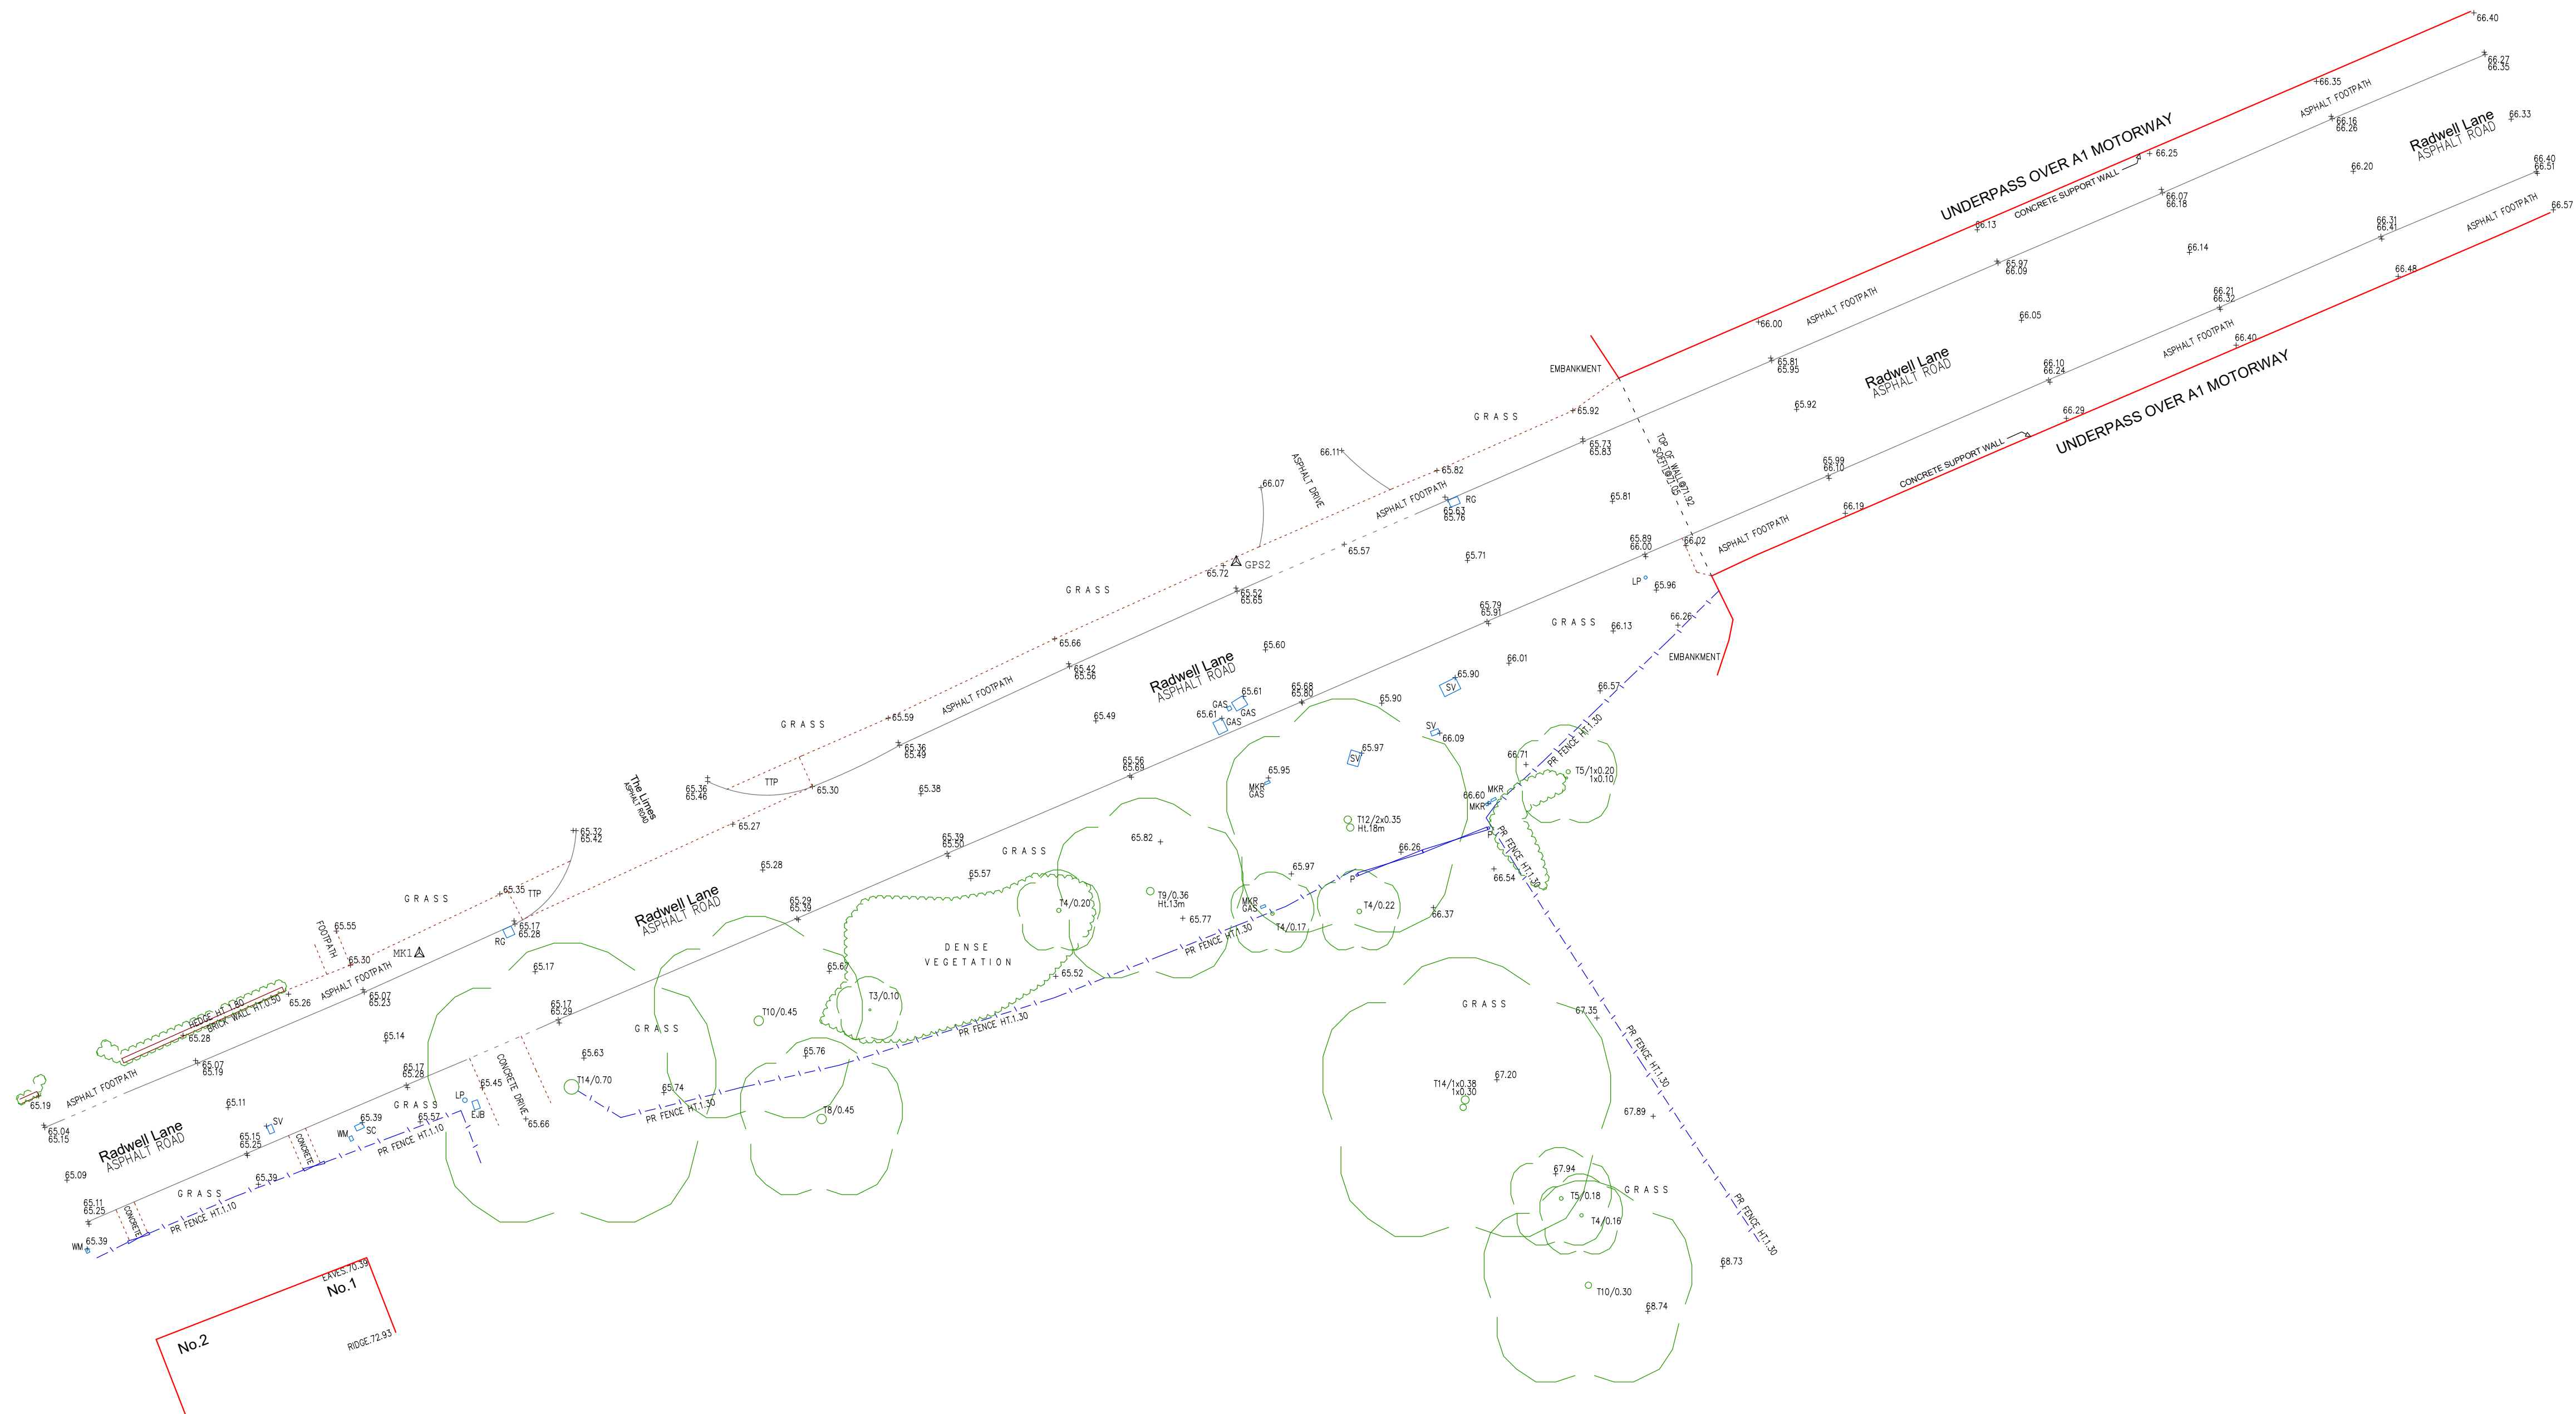

GPS1

STATION	EASTING	NORTHING	LEVEL
GPS2	3604.854	5983.634	65.724
MK1	3566.027	5965.030	65.272

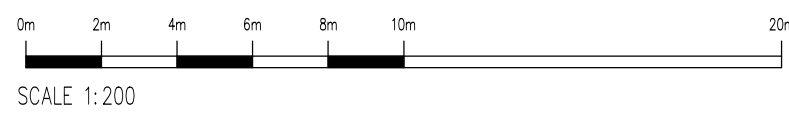

LEGEND

	Survey Station
	Level (cross indicates position)
	Kerb
	Drop Kerb
	Change of Surface
	Banking
	Hedge / Bush Canopy
	Gate
	Wall
	Fence
	Overhead Electricity Line
	Overhead Telephone Line
	Approx. Spread [m]/Approx. Trunk Dia. [m]

Notes:
Arbitrary grid used, AOD vertical datum used.

DRAINAGE AND SERVICE INFORMATION SHOWN ON THIS SURVEY HAS BEEN OBTAINED BY VISUAL INSPECTION ONLY. ALTHOUGH ALL POSSIBLE CARE HAS BEEN TAKEN TO ENSURE THAT DETAILS SHOWN ARE CORRECT, WE ARE UNABLE TO ACCEPT ANY RESPONSIBILITY FOR COSTS ARISING OUT OF ANY ERRORS OR OMISSIONS.

ABBREVIATIONS (Where applicable)

BG.....Box Gully	MKR.....Marker
BL.....Bollard	OB.....Open Boarded Fence
BP.....Boundary Post	P.....Post
BS.....Bus Stop	PCL.....Post & Chain Link Fence
BW.....Post & Barbed Wire Fence	PF.....Panel Fence
CB.....Close Boarded Fence	PR.....Post & Rail Fence
CI.....Corrugated Iron Fence	PW.....Post & Wire Fence
CP.....Chestnut Paling Fence	PWM.....Post & Wire Mesh Fence
CW.....Concrete Wall	RW.....Retaining Wall
CD.....Cable Duct	SF.....Security Fence
CL.....Cover Level	STW.....Stone Wall
CM.....Cable Marker	PM.....Parking Meter
CPS.....Concrete Paving Slabs	RE.....Rodding Eye
DP.....Down Pipe	RG.....Road Gully
ECB.....Electricity Control Box	RS.....Road Sign
ECP.....Electricity Cable Pit	RWP.....Rain Water Pipe
EJB.....Electricity Cable Junction Box	SC.....Stop Cock
EP.....Electricity Pole	SV.....Sluice Valve
ERP.....Earthing Point	T.....Tree
FB.....Flower Bed	TCB.....Telephone Call Box
FH.....Fire Hydrant	THL.....Threshold Level
FP.....Footpath	TIC.....Telephone Inspection Cover
G.....Gully	TJB.....Telephone Junction Box
GP.....Gate Post	TL.....Traffic Light
GV.....Gas Valve	TP.....Telephone Pole
H.....Hydrant	VP.....Vent Pipe
IC.....Inspection Cover	WL.....Water Level
IL.....Invert Level	WM.....Water Meter
IR.....Iron Railing Fence	WV.....Water Valve
KO.....Kerb Outlet	BKW.....Brick Wall
LP.....Lamp Post	BLW.....Block Wall
MH.....Manhole	

Estate Management Solutions and Surveying Services

Ipec House - Church Street - Baldock - SG7 5AF
Tel: 01462 894144 - Fax: 01462 894993
www.stanburys.com



Site and Building
Radwell Bury Farm, Radwellbury Lane, Radwell, Baldock, SG7 5ES
Topographical survey

Author	MK	Date	28/02/2024
Revision	TW	Date	28/02/2024
Scale	1:200 @A1 Plot	Sheet	A1