



THIS DRAWING AND SPECIFICATIONS ARE THE PROPERTY OF THE PERFORMANCE WINDOW GROUP. THEY ARE ISSUED IN STRICT CONFIDENCE AND SHALL NOT BE REPRODUCED, COPIED OR USED AS THE BASIS FOR MANUFACTURING WITHOUT WRITTEN PERMISSION.

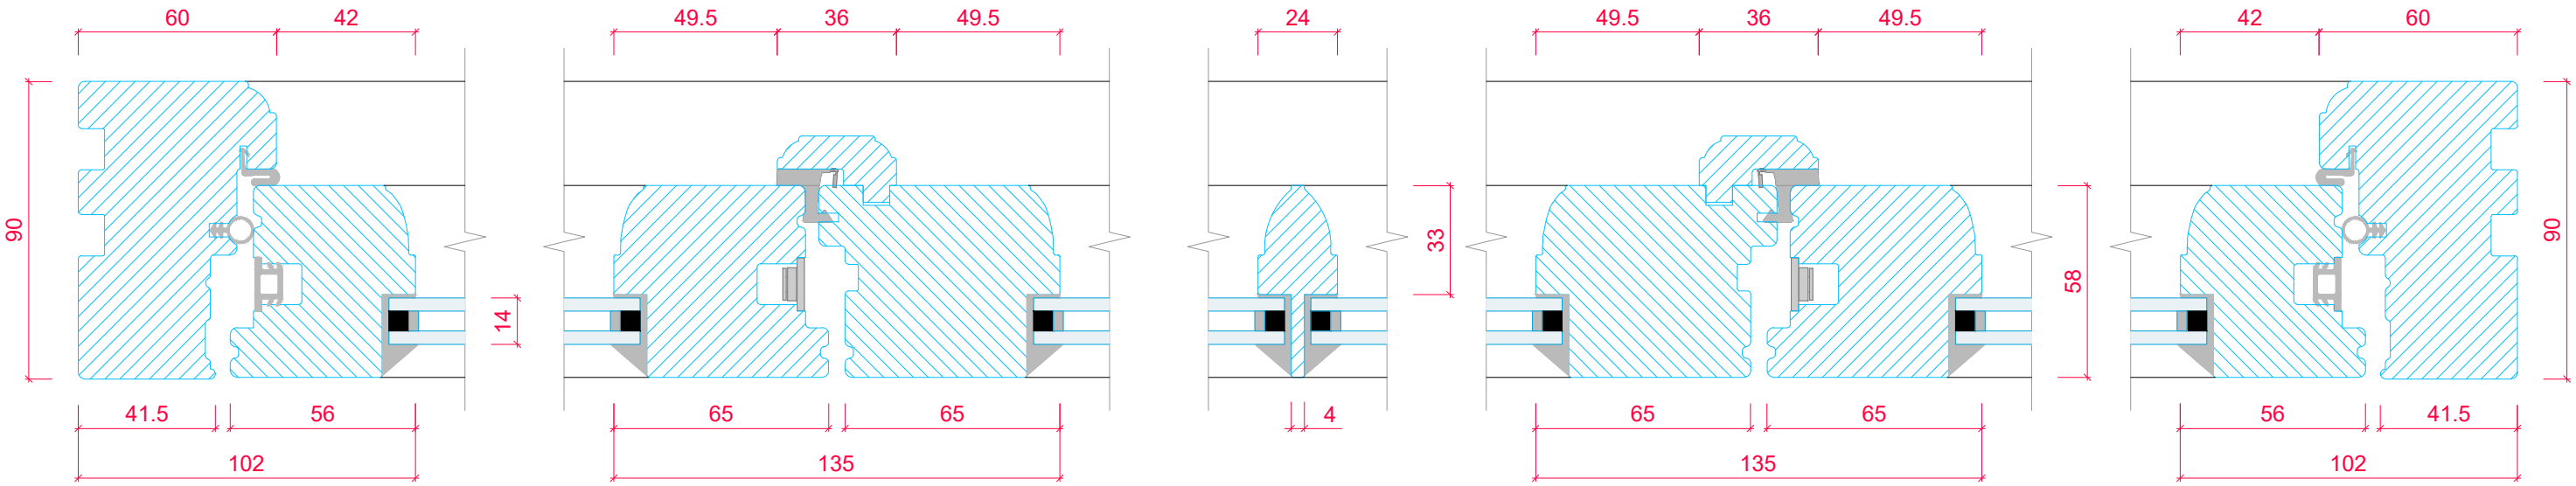

CASEMENT CROSS SECTION 'A-A'
(SCALE 1:2)

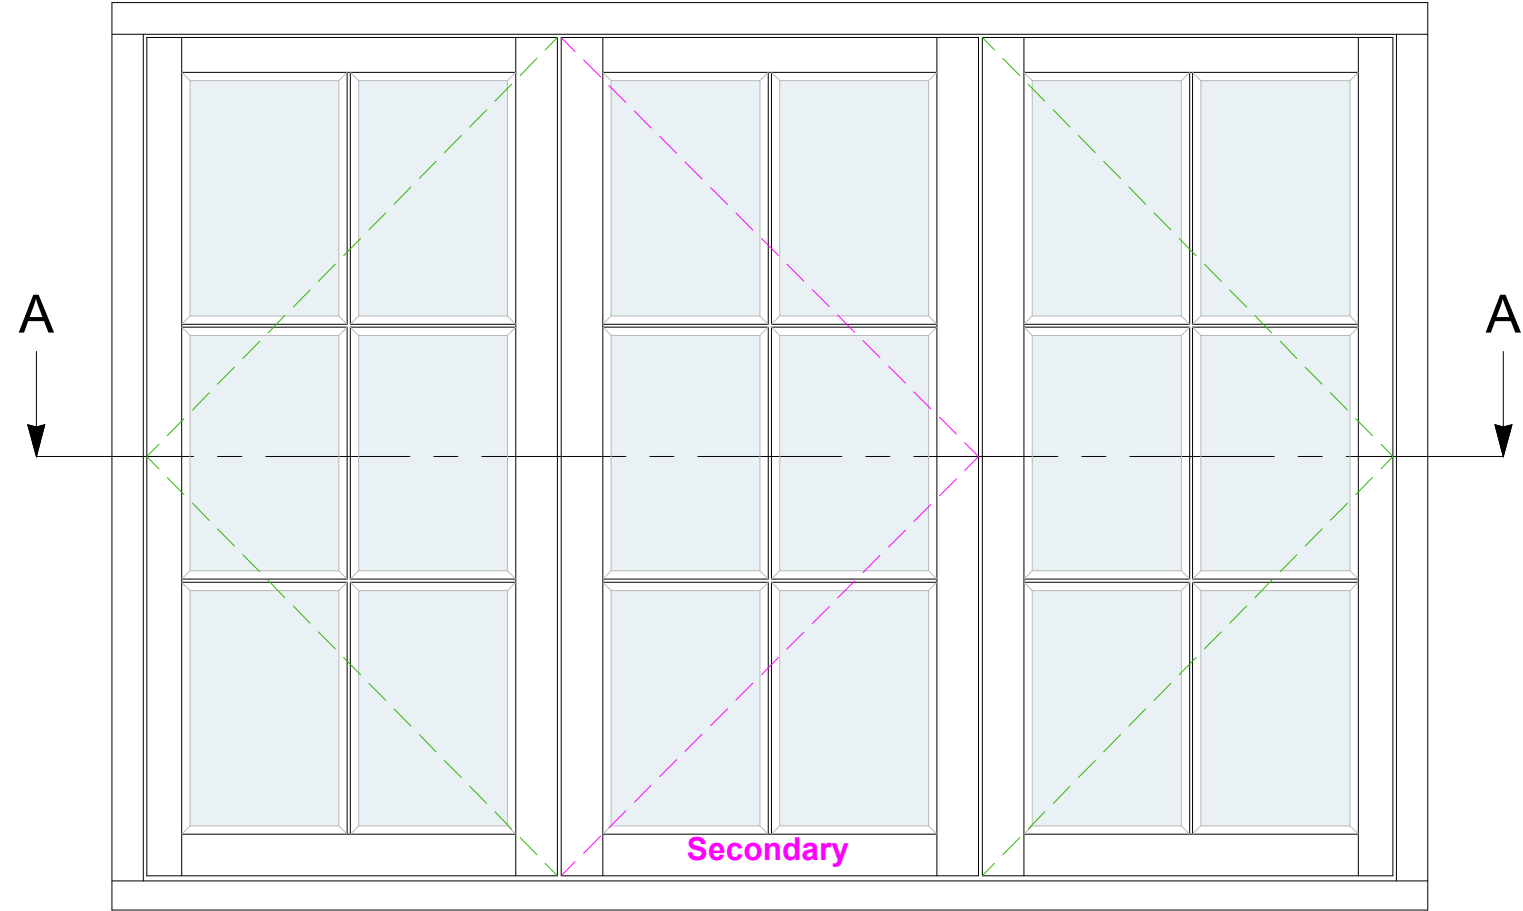

TYPICAL CASEMENT LAYOUT
(SCALE 1:10)

 TIMBER WINDOWS	PRODUCT RANGE:			
	COTTAGE CASEMENT (<i>Ovolo</i>) 14mm Double Glazed Unit			
	TITLE			
	TRIPLE OPENING HORIZONTAL SECTION DETAIL			
DRAWN BY:	LH	DATE DRAWN:	01/01/2025	SCALE:
				1:2 & 1:10@A3