
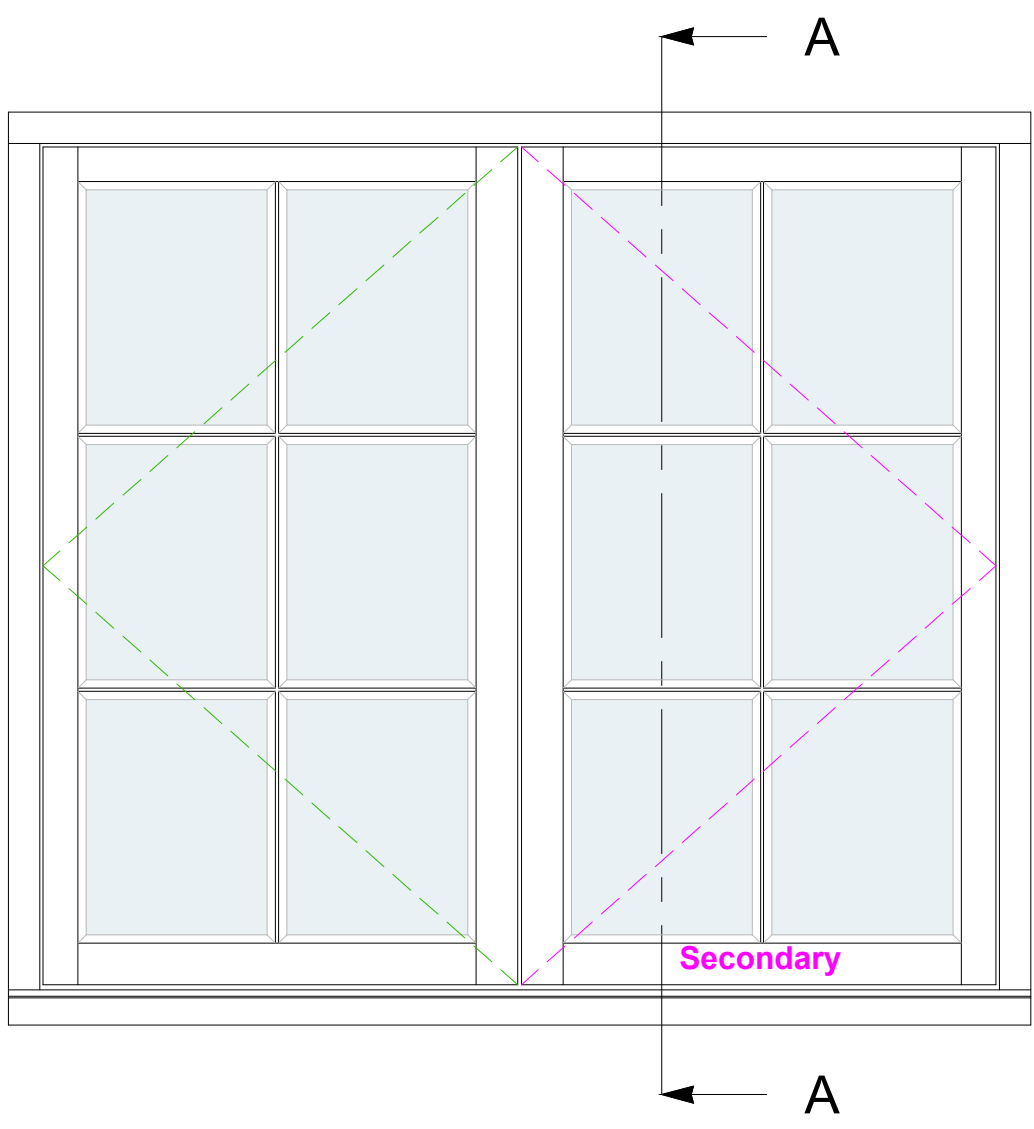
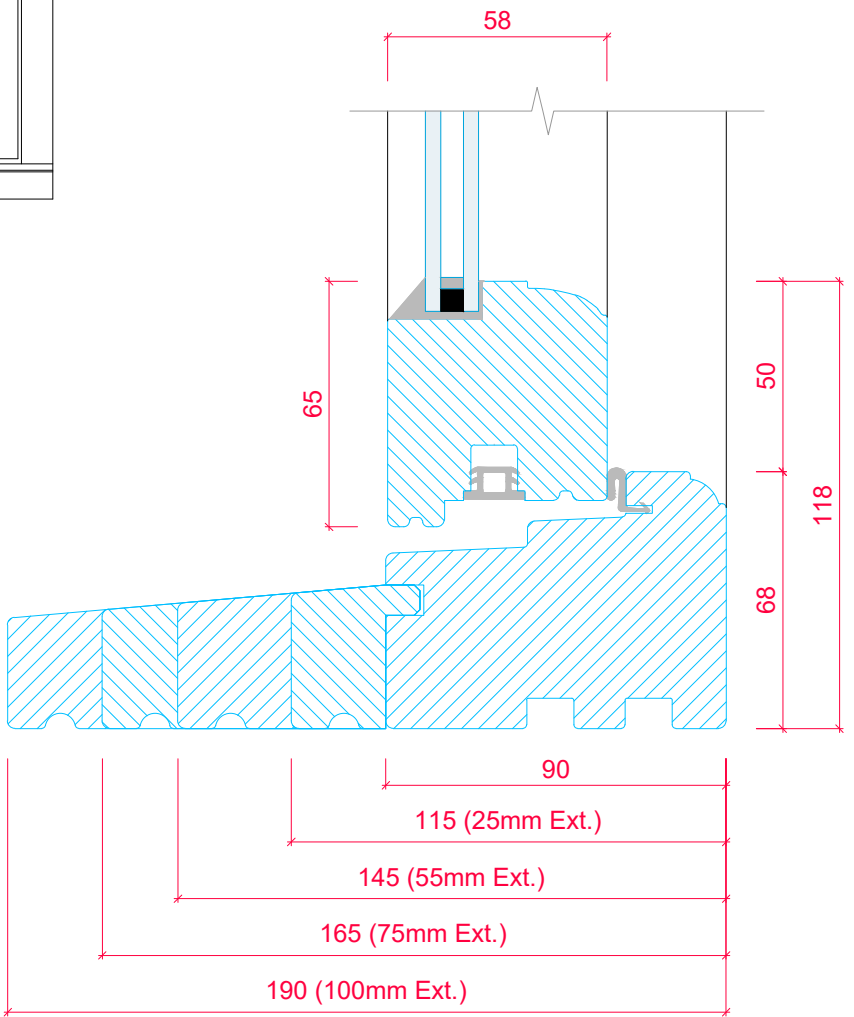
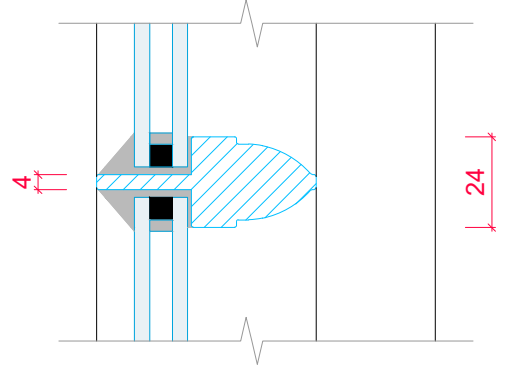
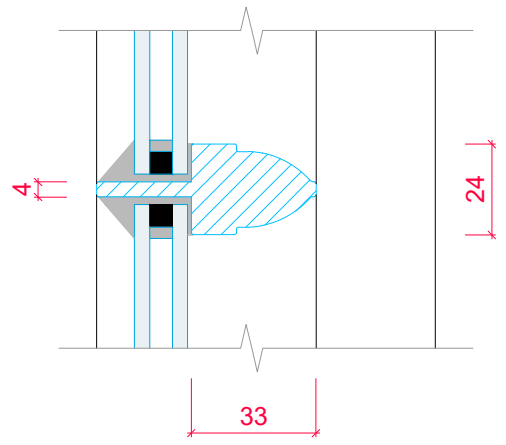


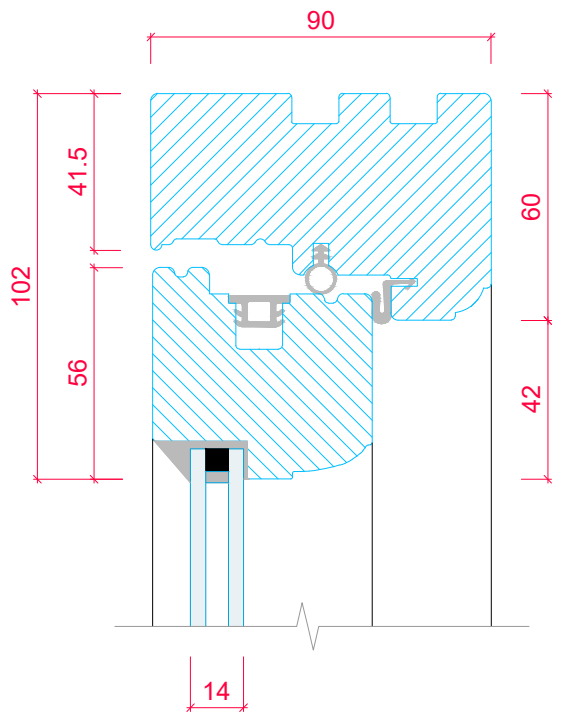

TYPICAL CASEMENT LAYOUT
with 25mm Cill Extension (115mm)
(SCALE 1:10)

CASEMENT CROSS SECTION 'A-A'
(SCALE 1:2)

	PRODUCT RANGE:				
	COTTAGE CASEMENT (<i>Ovolo</i>) 14mm Double Glazed Unit				
	TITLE				
	VERTICAL SECTION DETAIL - PLANT ON CILL EXTENSION OPTIONS				
DRAWN BY:	LH	DATE DRAWN:	01/01/2025	SCALE:	1:2 & 1:10@A3