


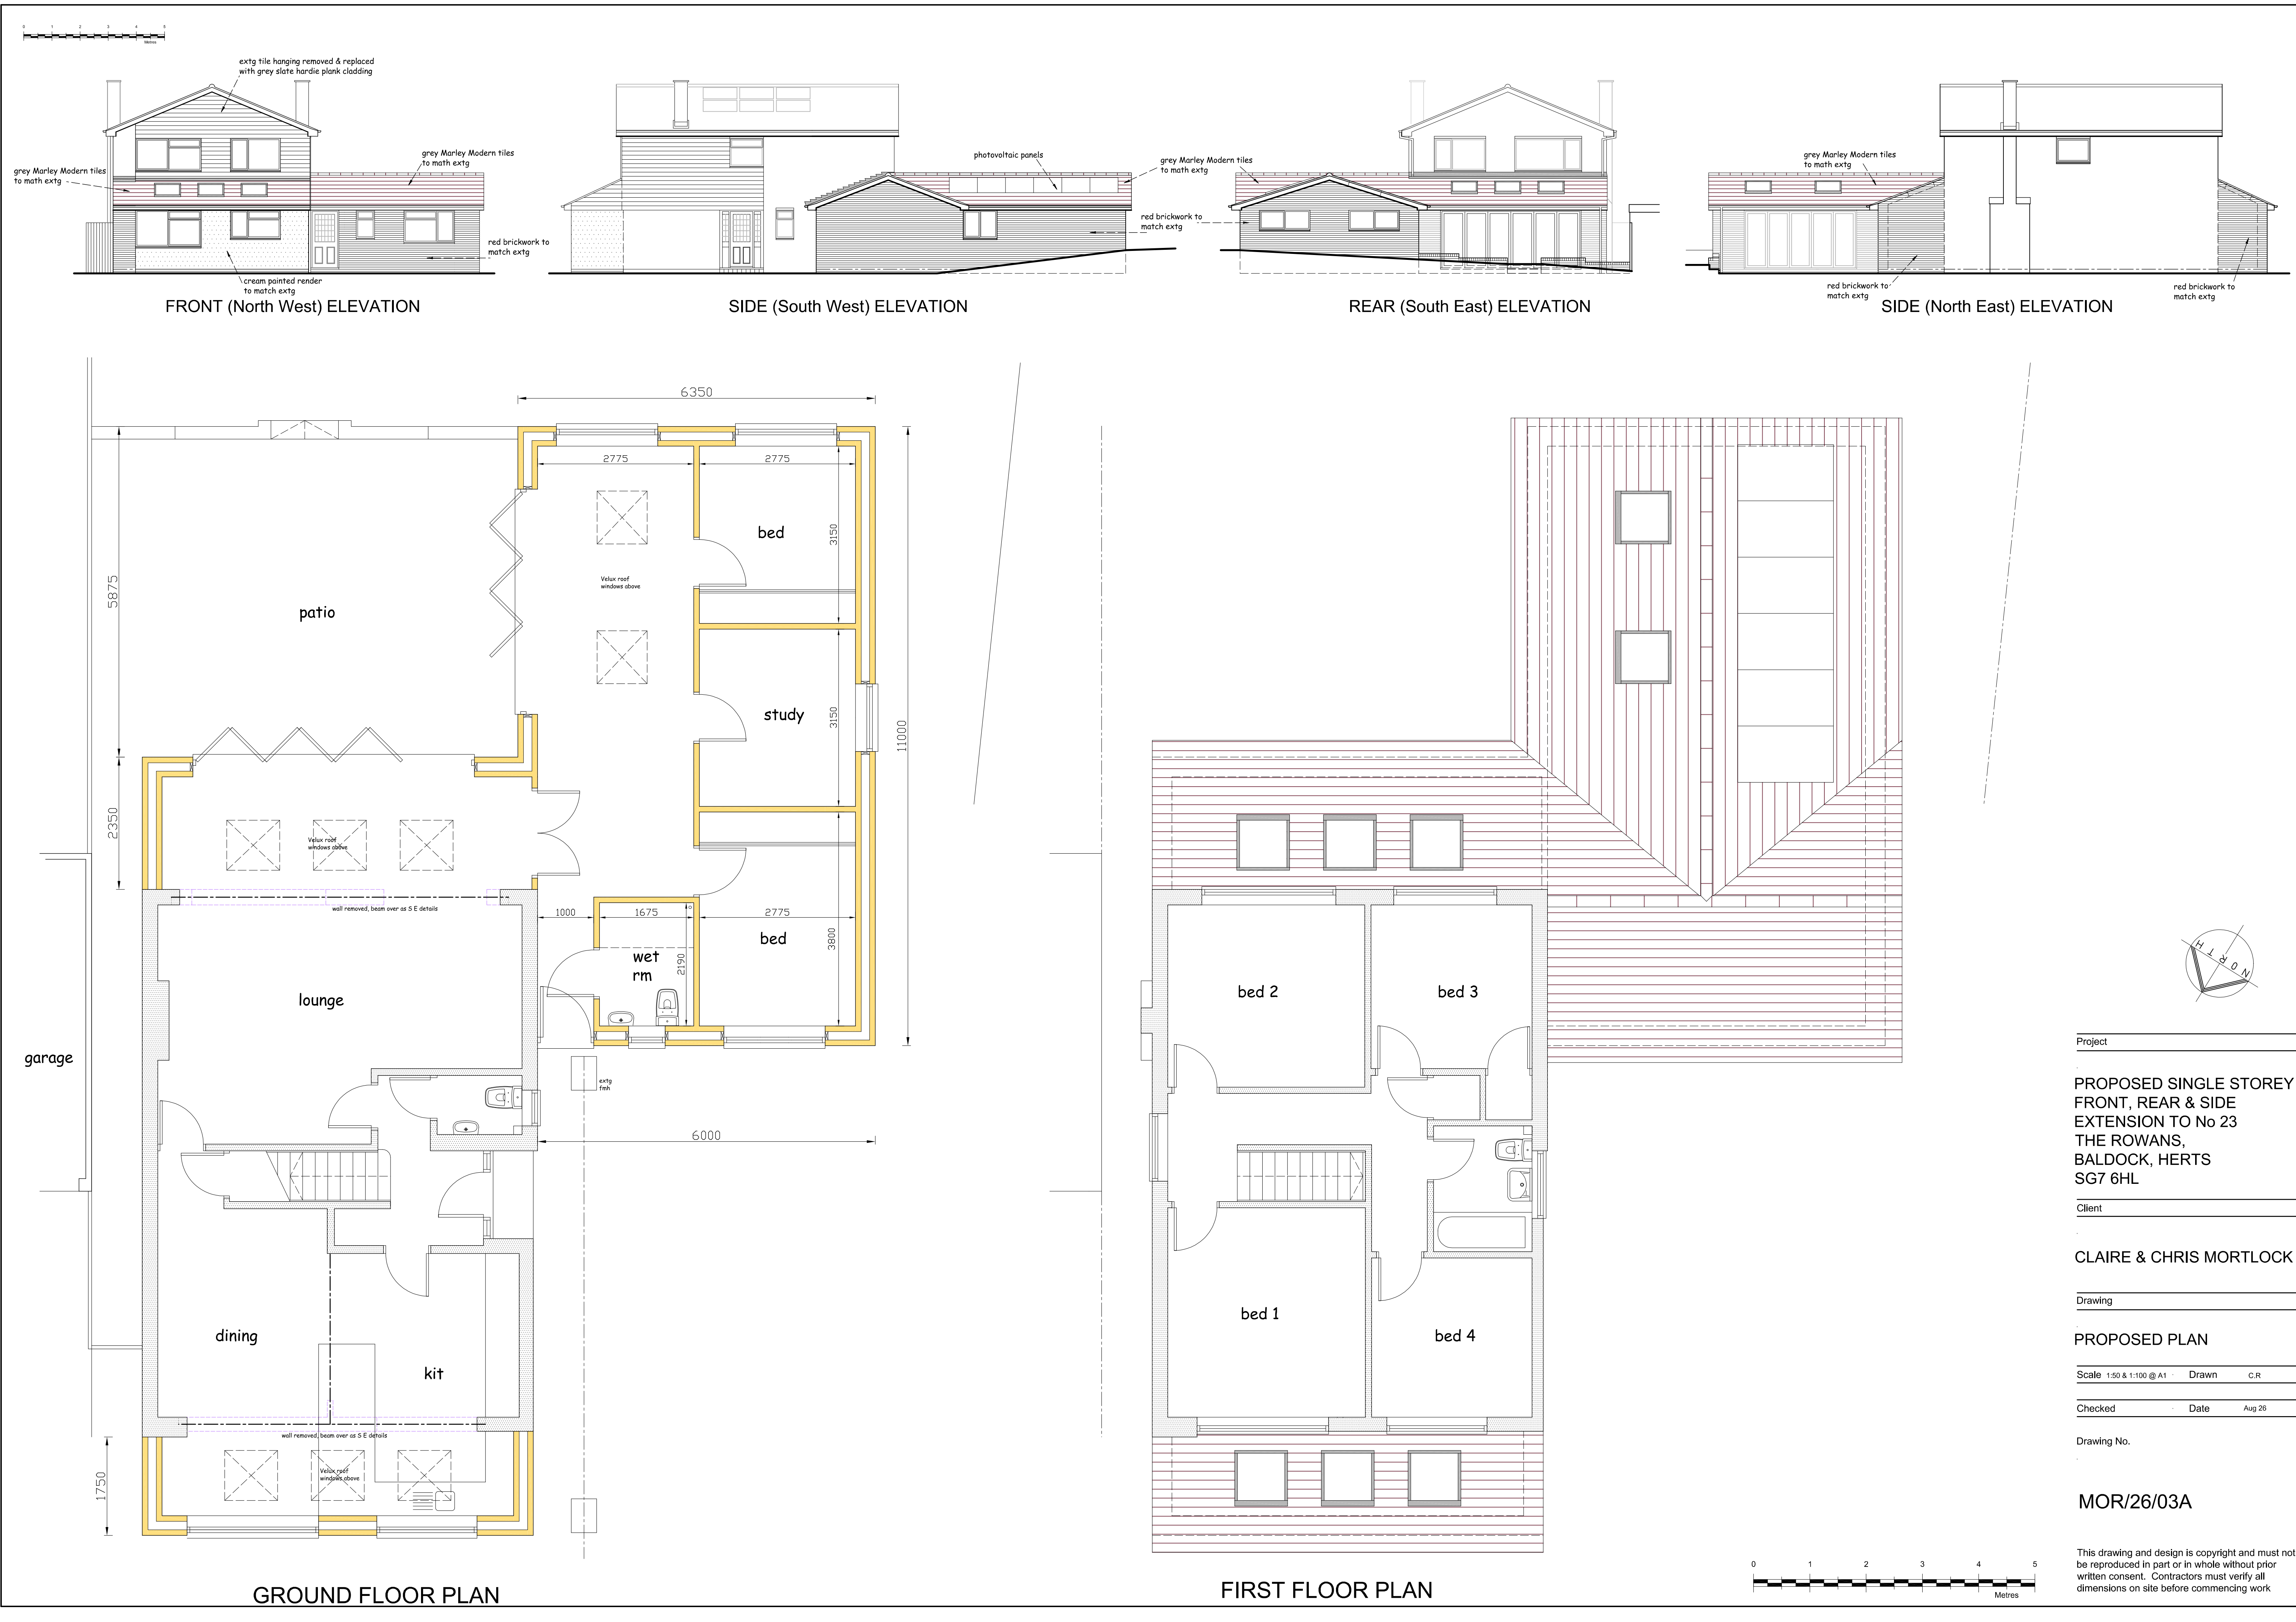

Project

PROPOSED SINGLE STOREY
FRONT, REAR & SIDE
EXTENSION TO No 23
THE ROWANS,
BALDOCK, HERTS
SG7 6HL

Client

CLAIRE & CHRIS MORTLOCK

Drawing

PROPOSED PLAN

Scale 1:50 & 1:100 @ A1 Drawn C.R.

Checked Date Aug 26

Drawing No.

MOR/26/03A

This drawing and design is copyright and must not be reproduced in part or in whole without prior written consent. Contractors must verify all dimensions on site before commencing work