

Appendix M – Transport Statement (Part 2)



Appendix B – Drawing Number 3732-01-D01 (Junction Visibility Splays)





This drawing is the copyright of AXIS P.E.D Limited and may not be loaned, copied or reproduced in any way - or used for any offer, quote, tender or construction purposes without written consent of the company to do so. Follow any figured dimensions - do not scale for construction purposes. If in doubt ask.

Reproduced by permission of Ordnance Survey on behalf of HMSO. © Crown copyright & database right 2024. All rights reserved. Ordnance Survey Licence number AL 100036678



revision: B desc: Revised Site Layout Rev F

date:111-10-24



0344 8700 007
axis.co.uk



Client

Brockwell Storage & Solar Ltd

Project

Sperberry Hill Solar Resubmission

Drawing Title

**Visibility Splays from Egress onto
Little Almshoe Lane**

Scale

1:1000 @A3

Date

August 2024

Dwg no

3732-01-D01

Status

--

Drawn Checked


DC DC

Rev


B

Appendix C – Drawing Numbers 3732-01- ATR01, 3732-01 ATR02 & 3732-01-ATR03 (Swept Path Analysis)



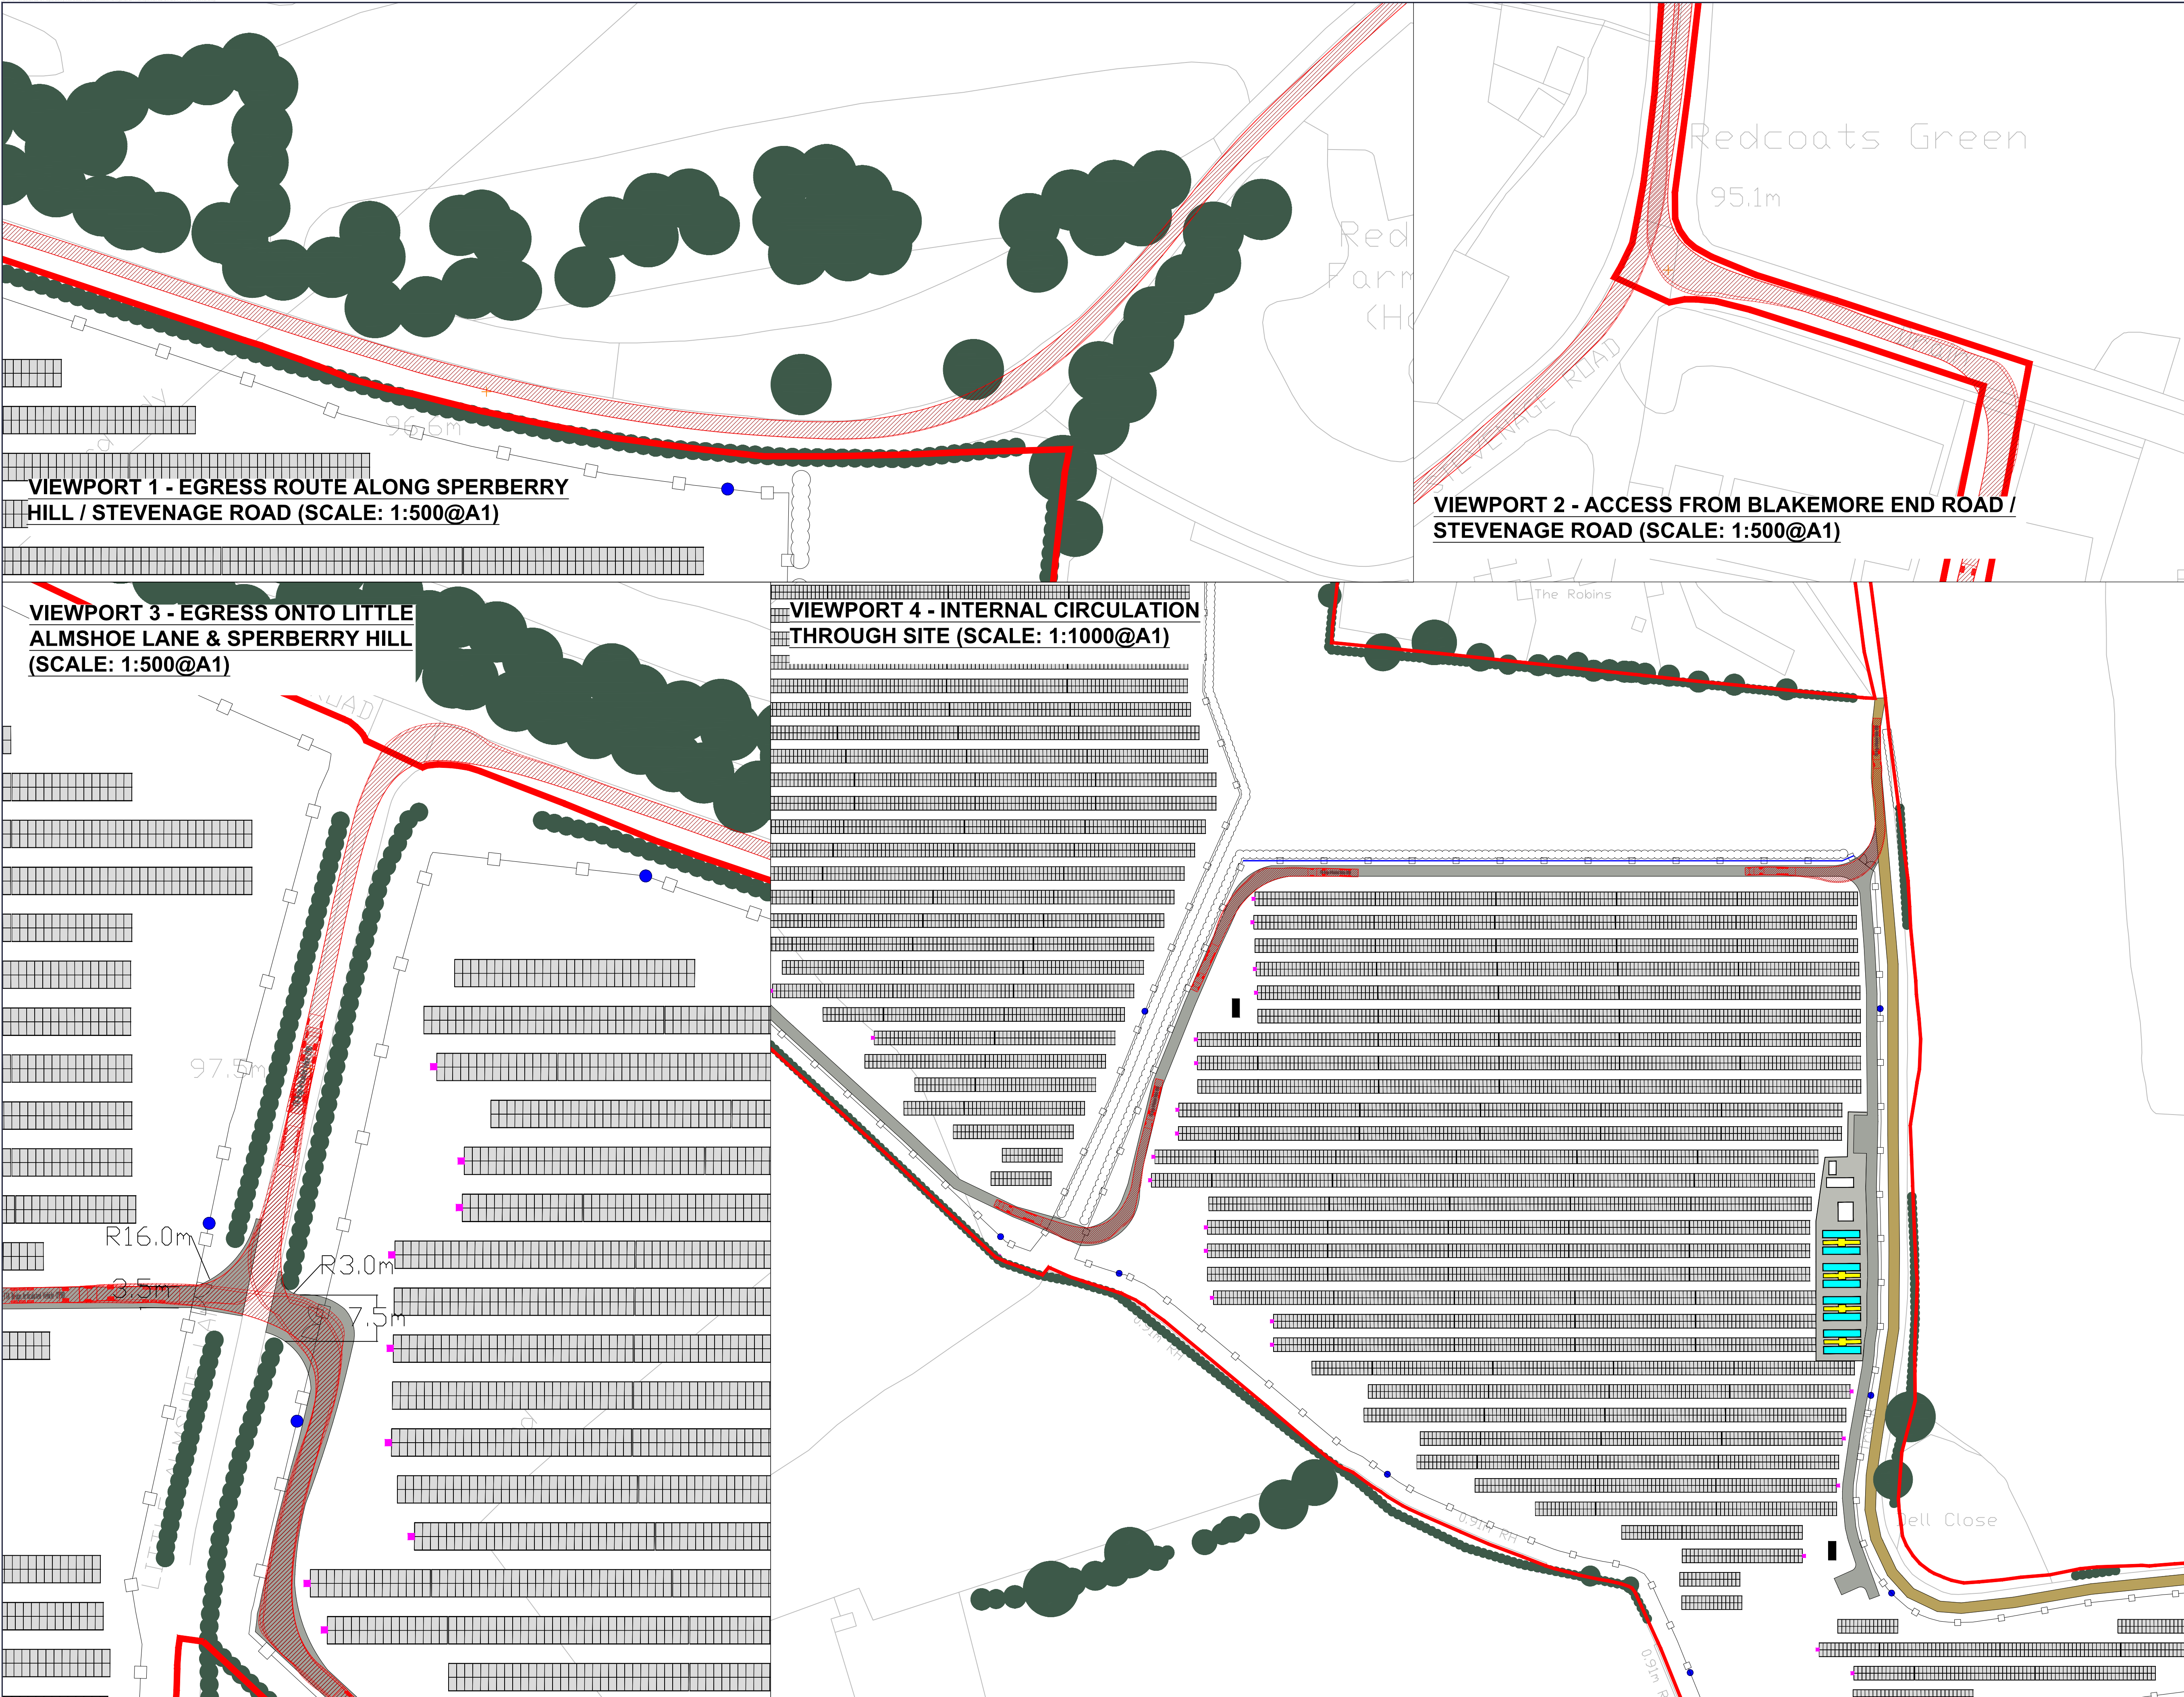

VEHICLE USED IN TRACKING:

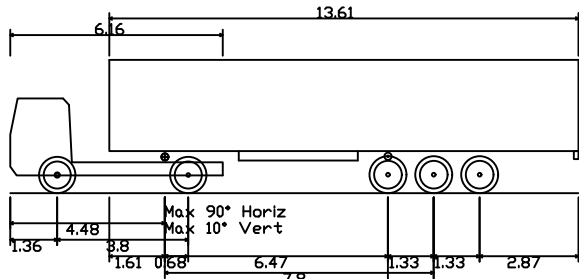

FTA Design Articulated Vehicle (1998)
Overall Length 16.48m
Overall Width 2.55m
Overall Body Height 3.87m
Min Body Ground Clearance 0.51m
Max Track Width 2.47m
Lock to lock time 3.00s
Kerb to Kerb Turning Radius 6.55m

0344 8700 007
axis.co.uk



Client
Brockwell Storage & Solar Ltd

Project
Sperberry Hill Solar Resubmission

Drawing Title
**Swept Path Assessment -
Construction Phase**

Scale
As Stated @ A1

Date
August 2024

Dwg no
3732-01-ATR01

Status

--

Drawn Checked


DC DC

Rev


B




VIEWPORT 1 - BLAKEMORE END ROAD ACCESS ROUTE
(OVERVIEW) (SCALE: 1:2000@A1)

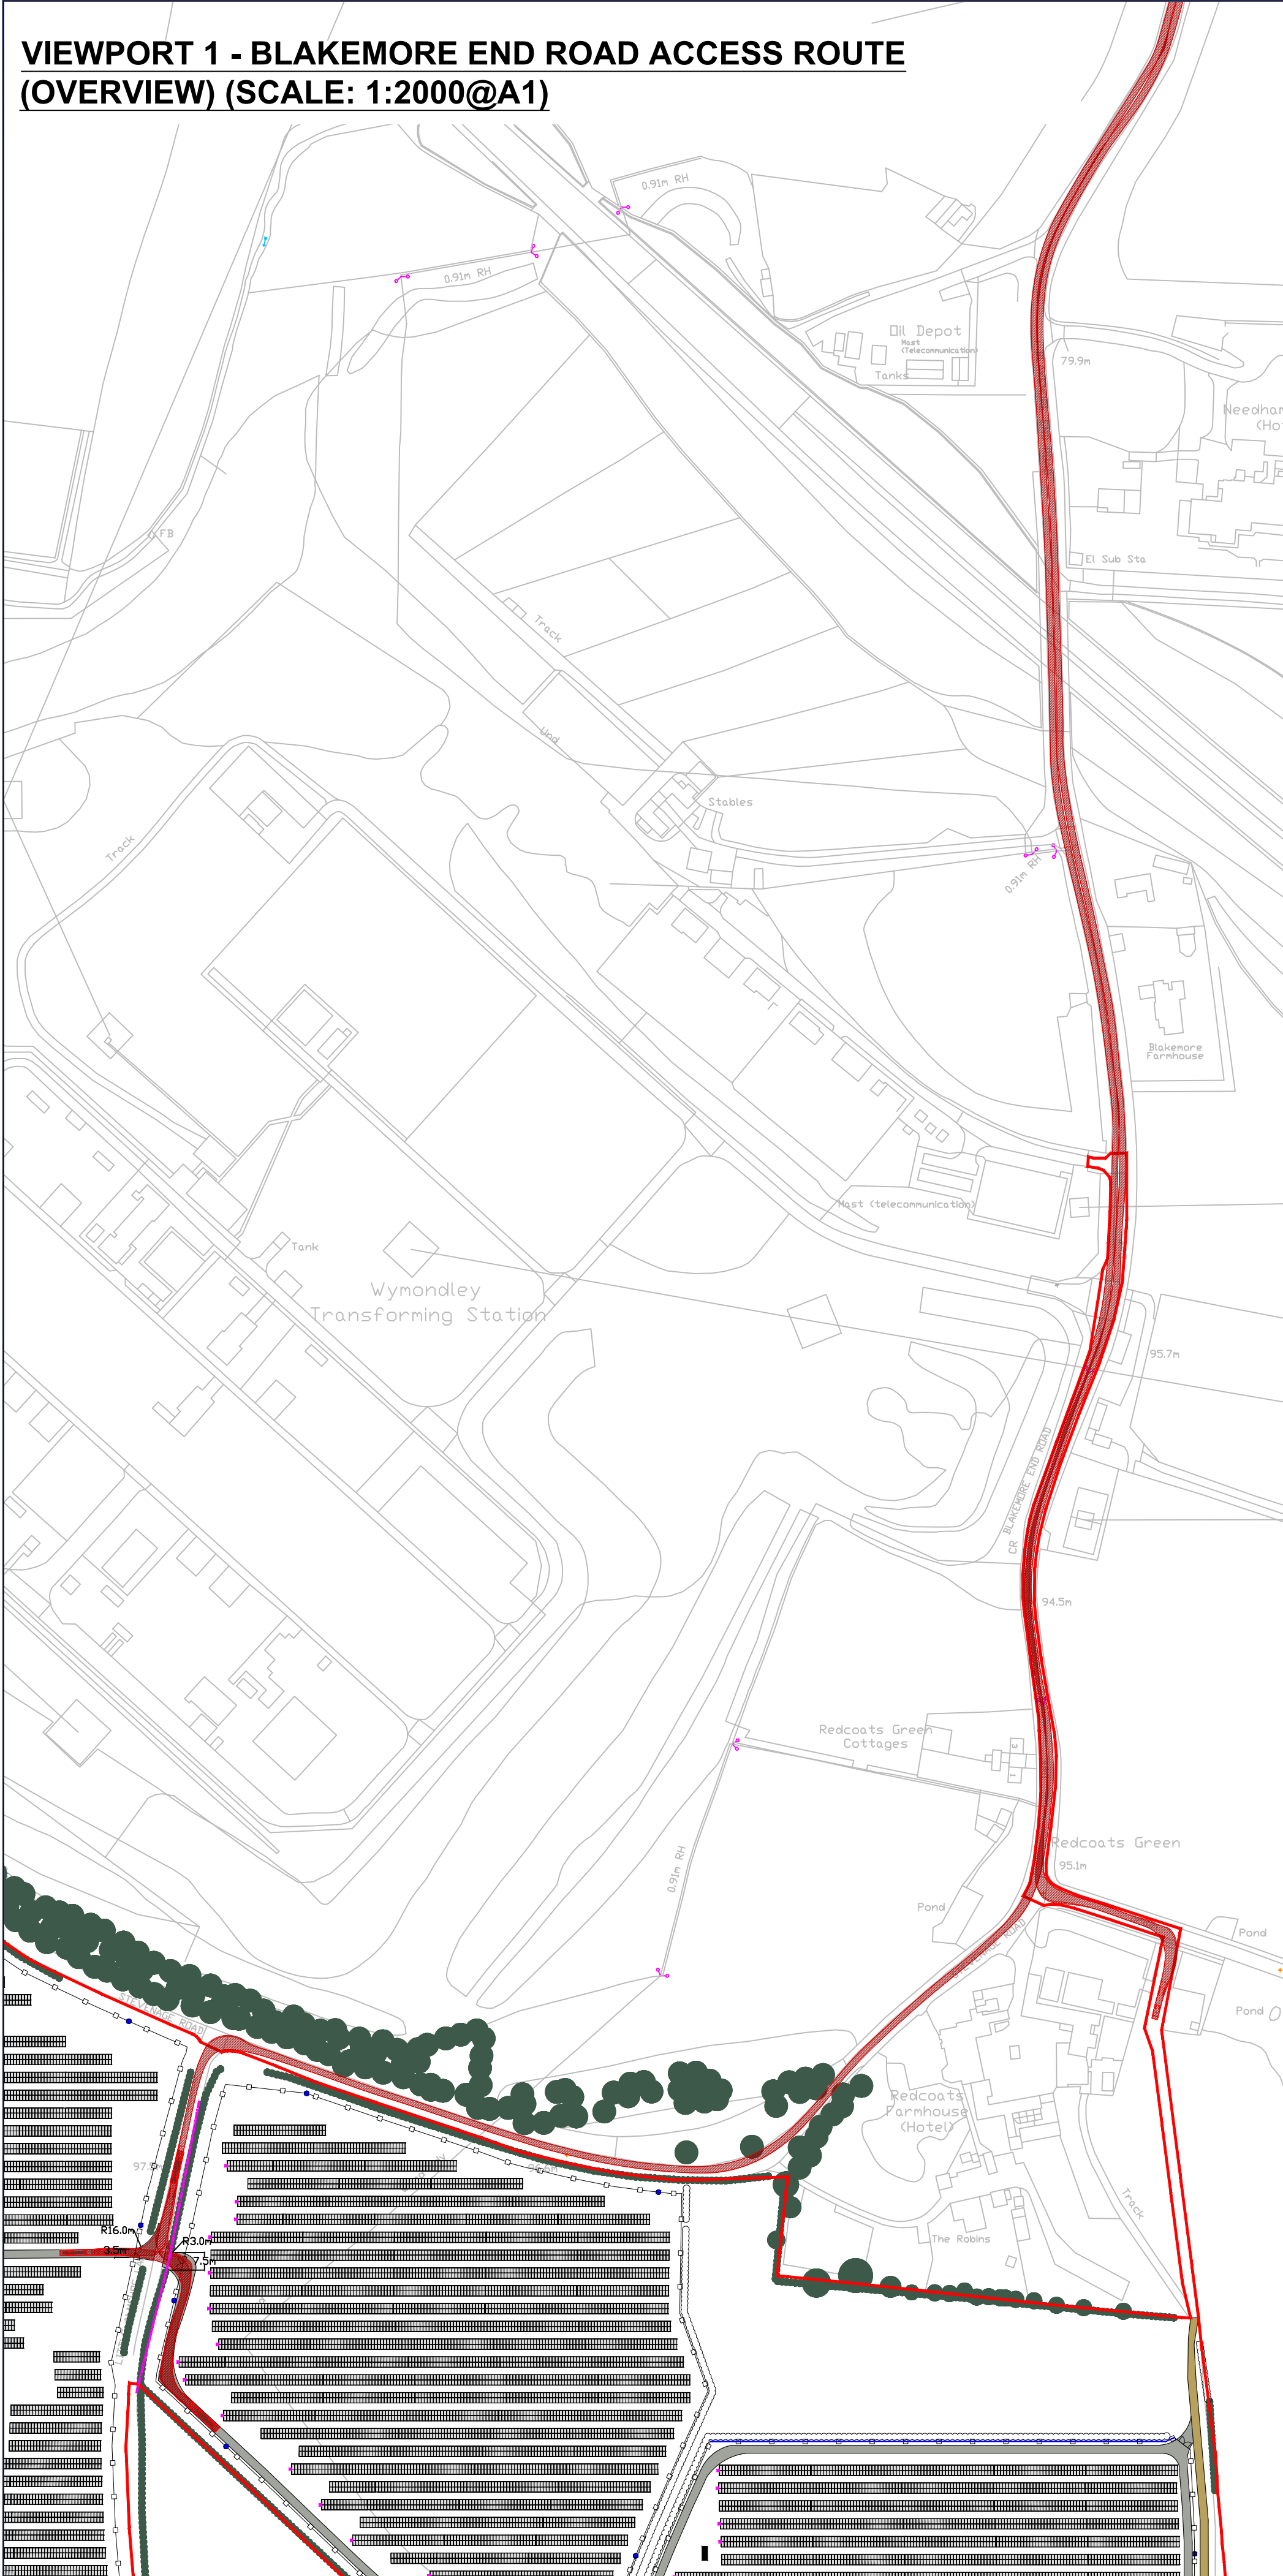


VIEWPORT 2 - BLAKEMORE END
ROAD ACCESS ROUTE (SOUTH)
(SCALE: 1:1000@A1)

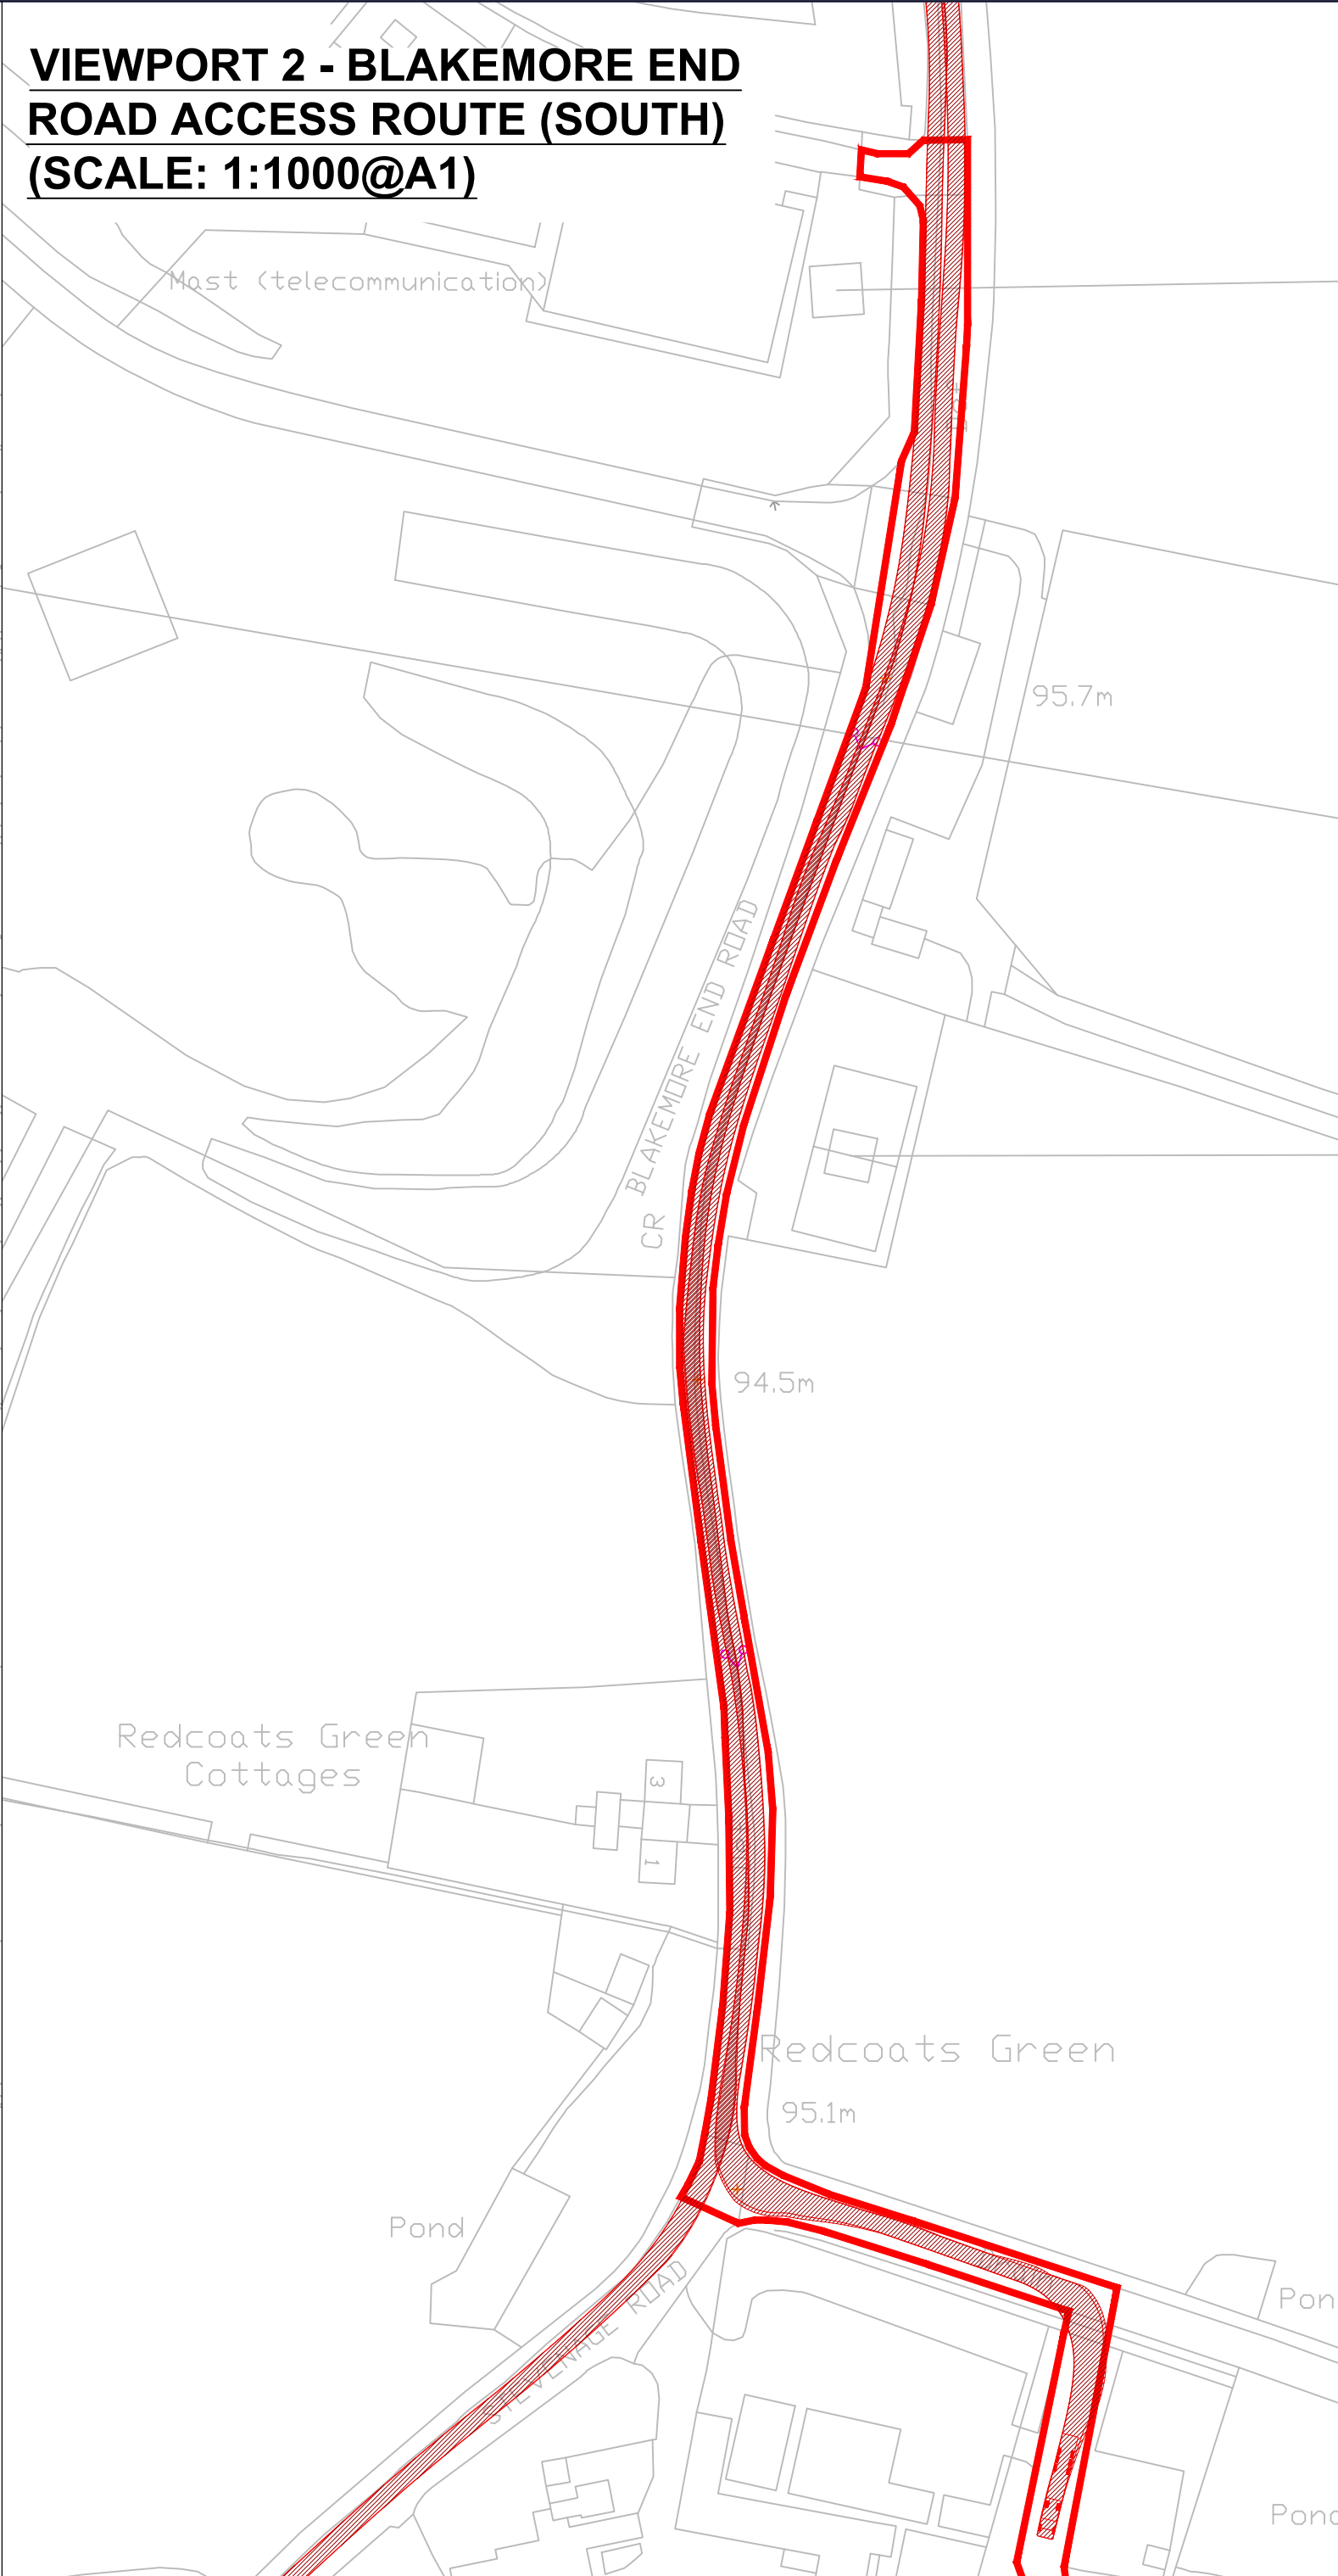


VIEWPORT 3 - BLAKEMORE END
ROAD ACCESS ROUTE (NORTH)
(SCALE: 1:1000@A1)

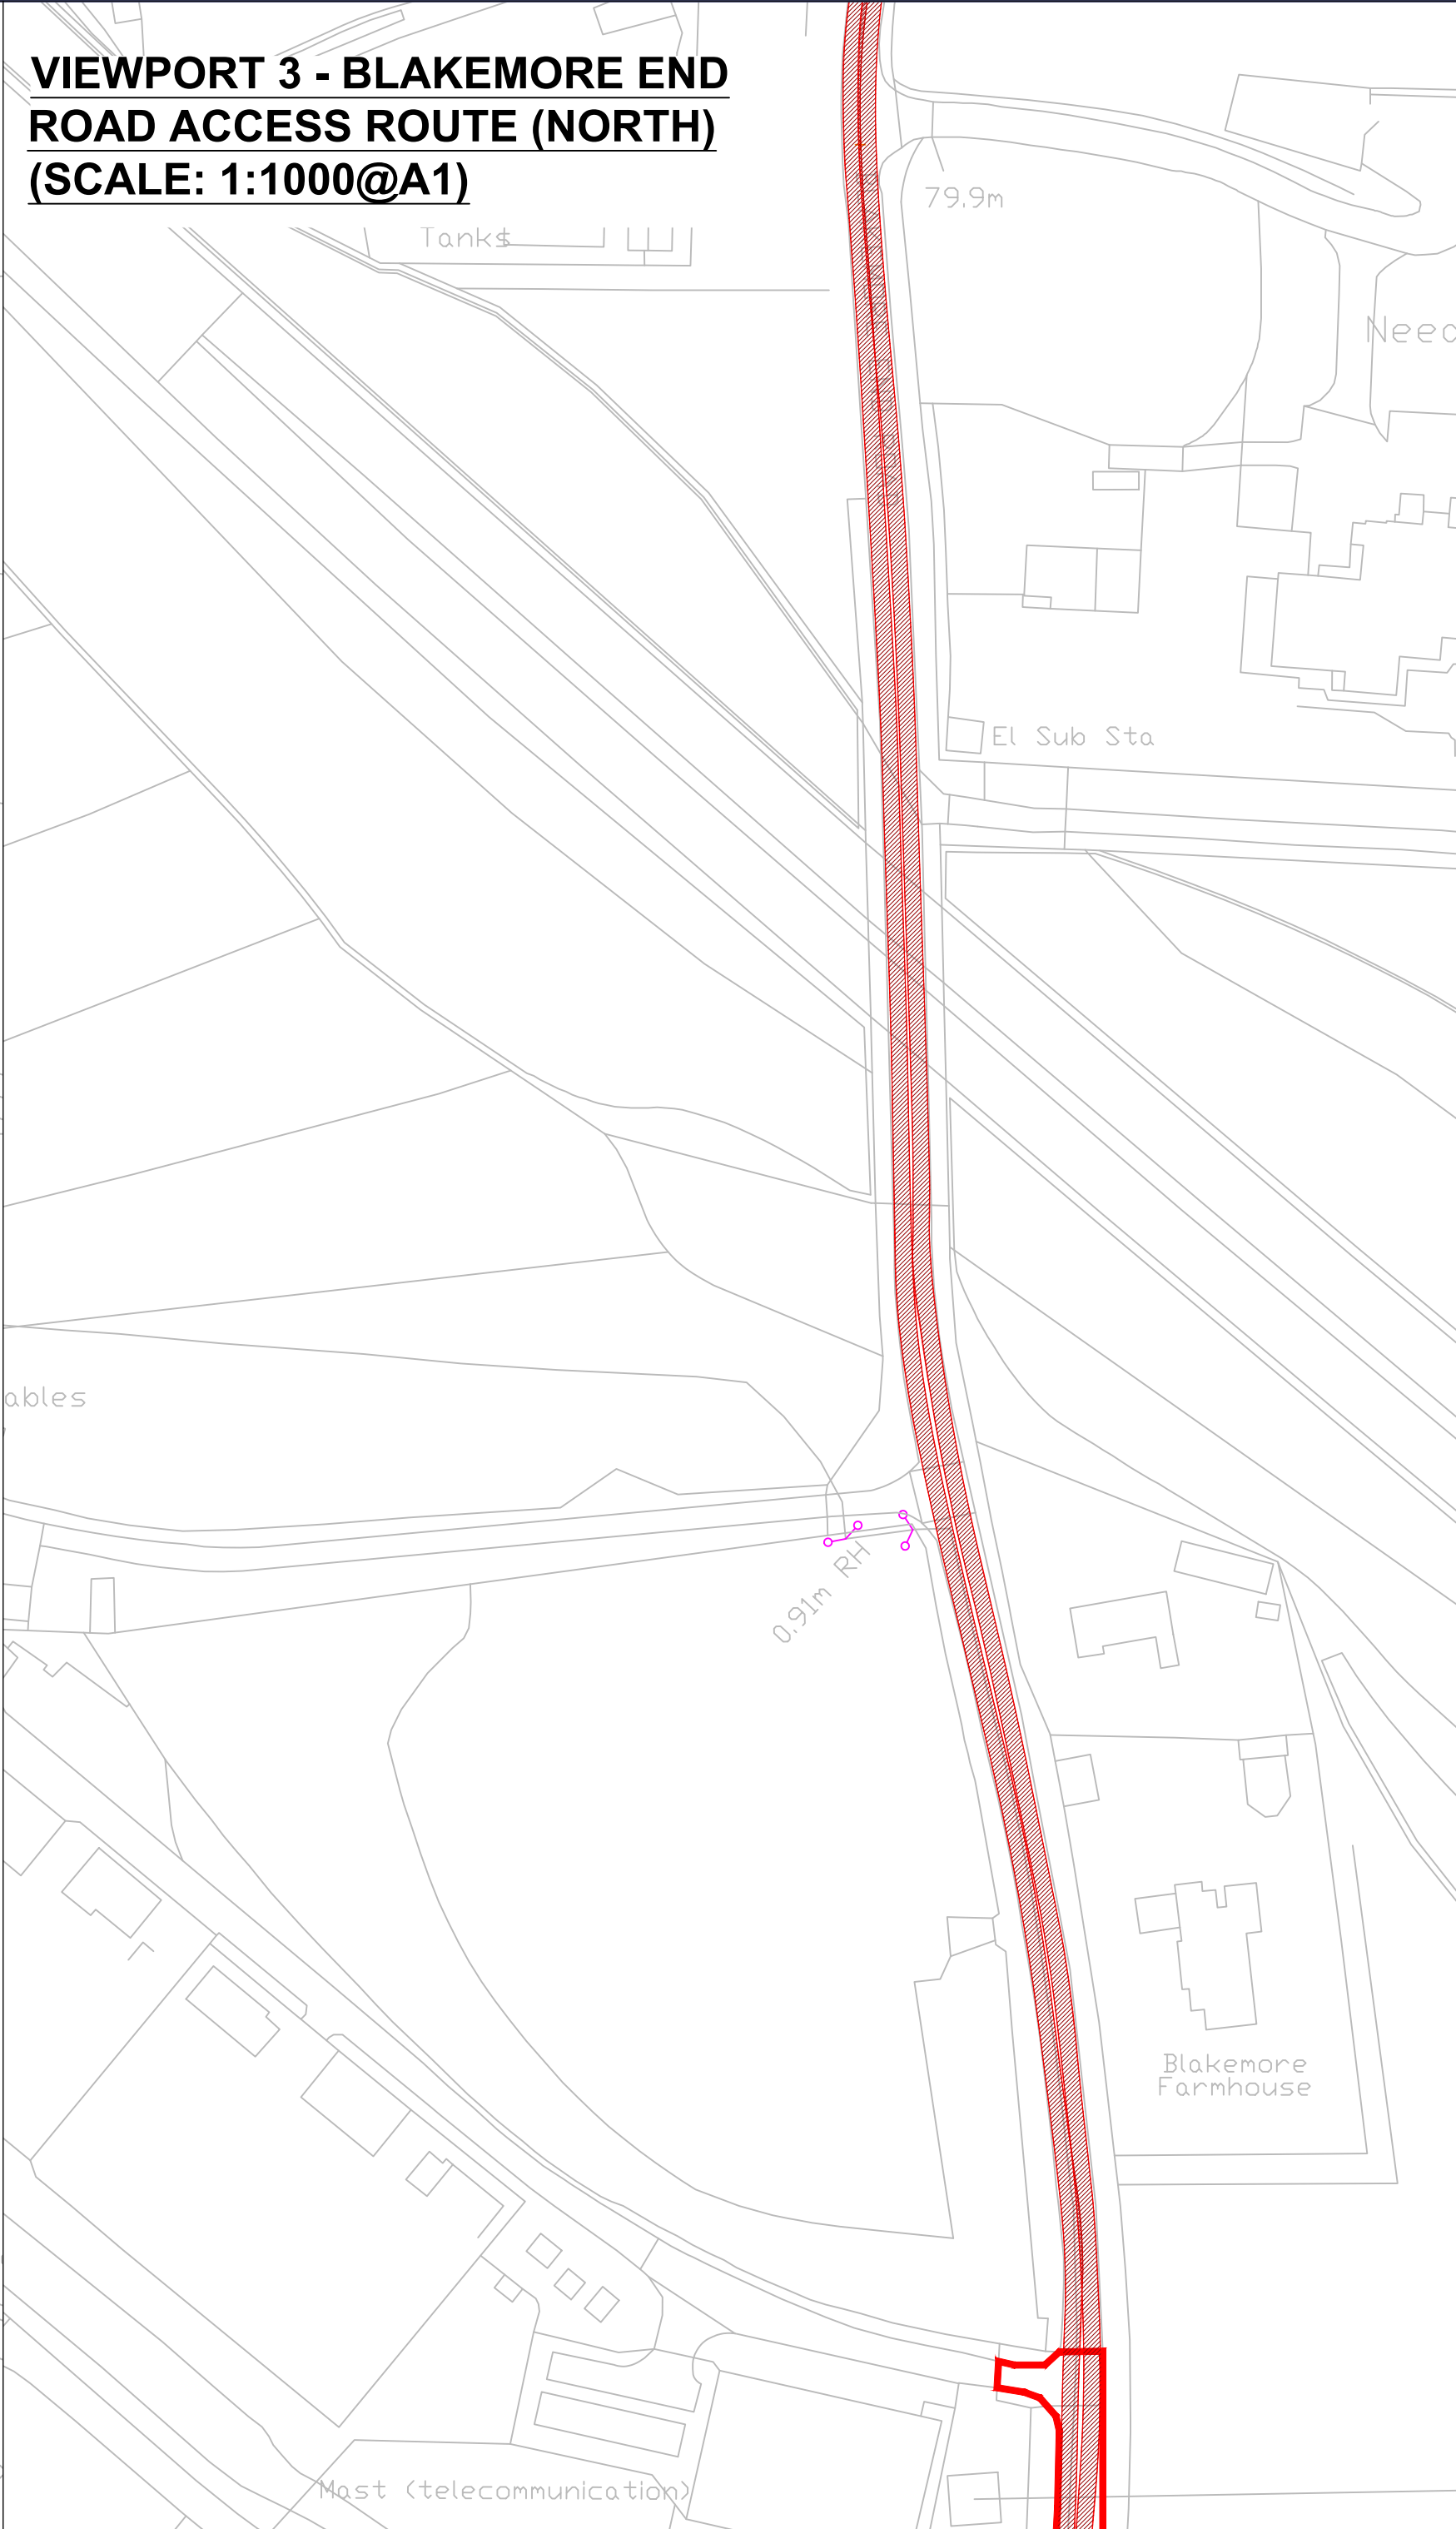

VIEWPORT 4 - SPERBERRY HILL / STEVENAGE ROAD EGRESS ROUTE
(SCALE: 1:1000@A1)




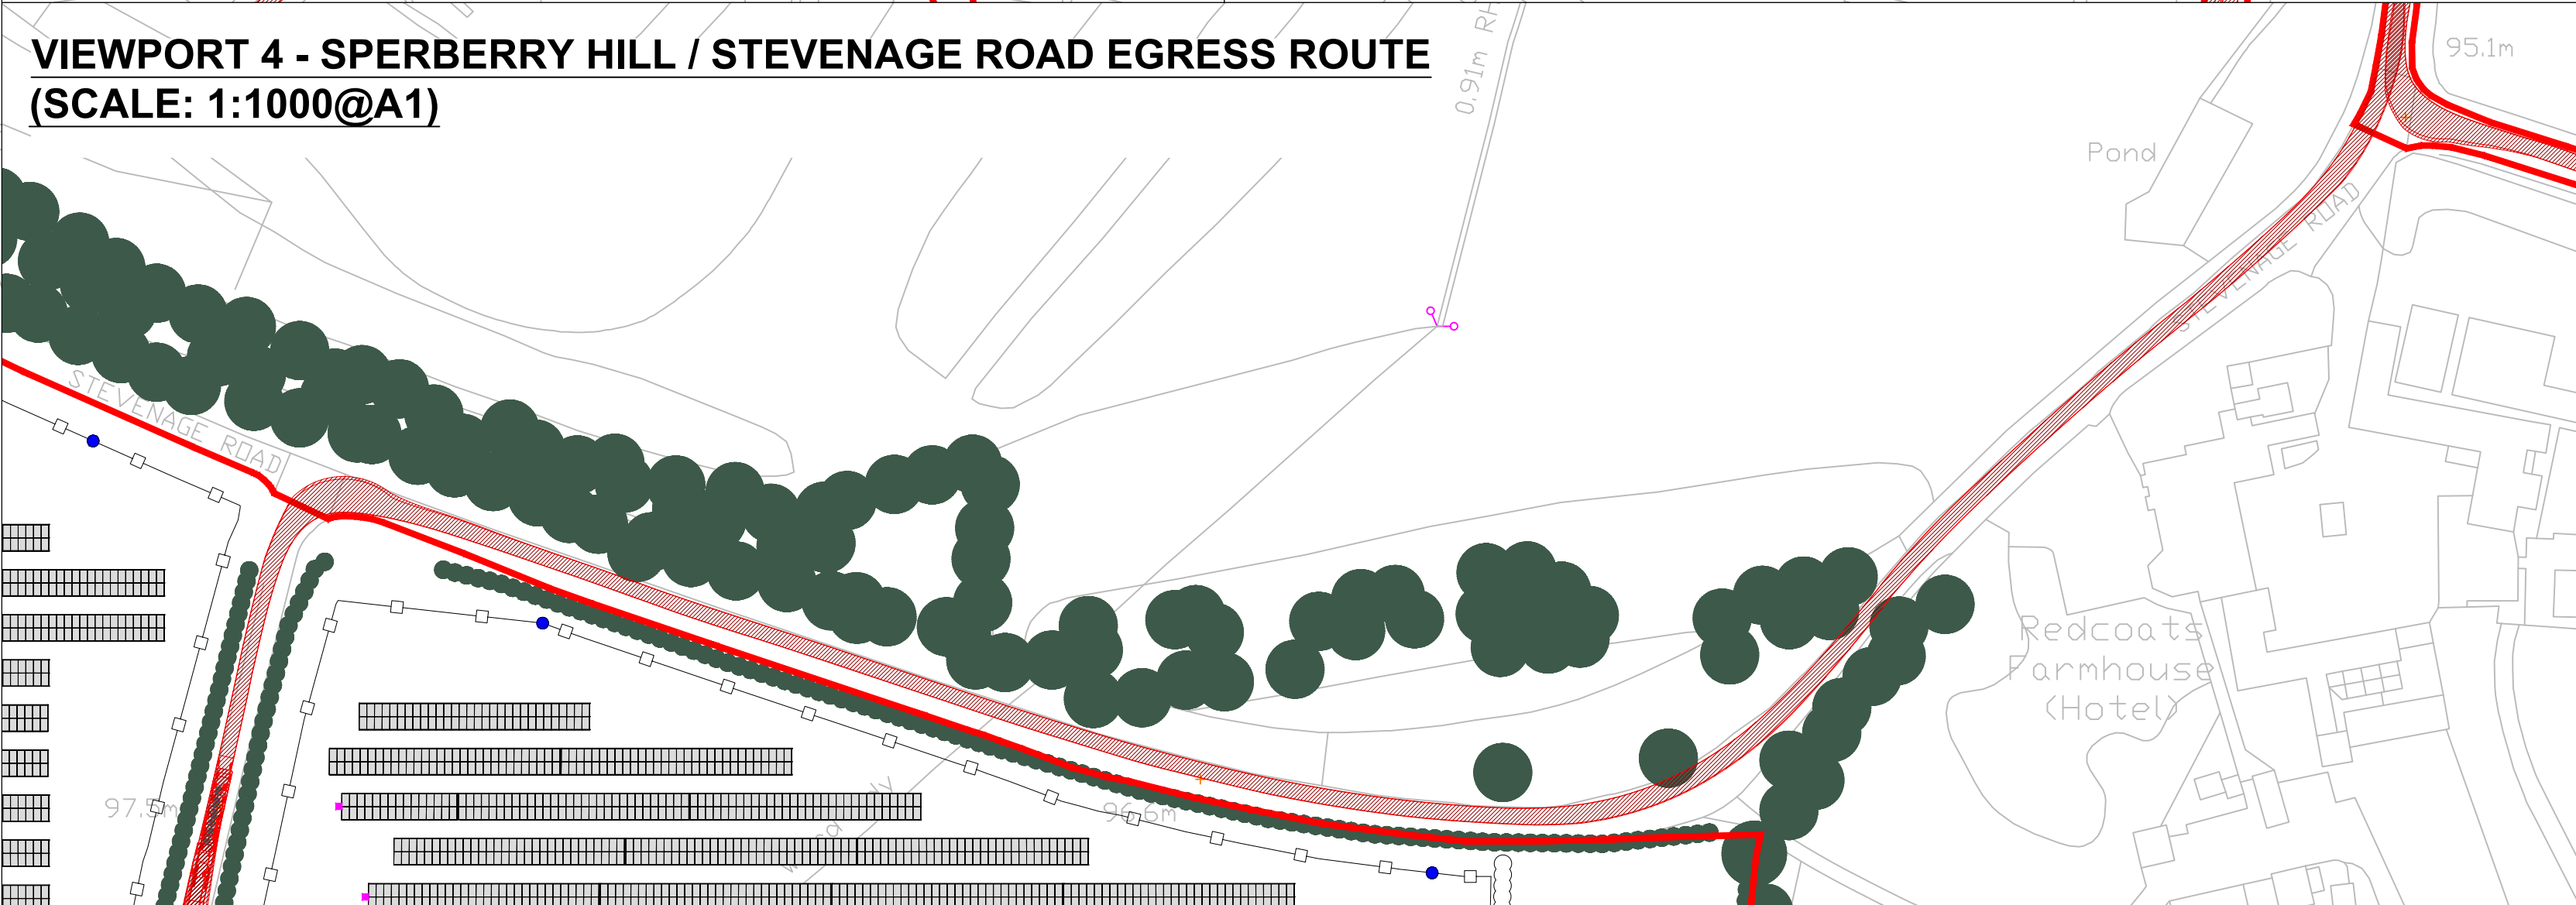


VEHICLE USED IN TRACKING:

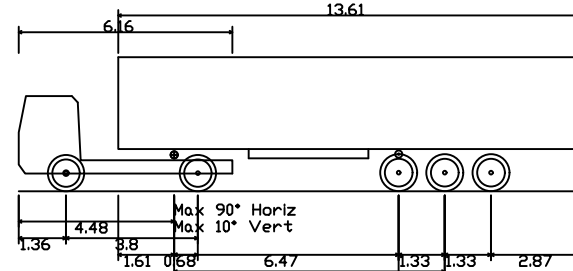


FTA Design Articulated Vehicle (1998)
Overall Length 12.480m
Overall Width 2.550m
Overall Body Height 3.270m
Min Body Ground Clearance 0.915m
Max Track Width 0.470m
Lock to lock time 3.005m
Kerb to Kerb Turning Radius 6.550m



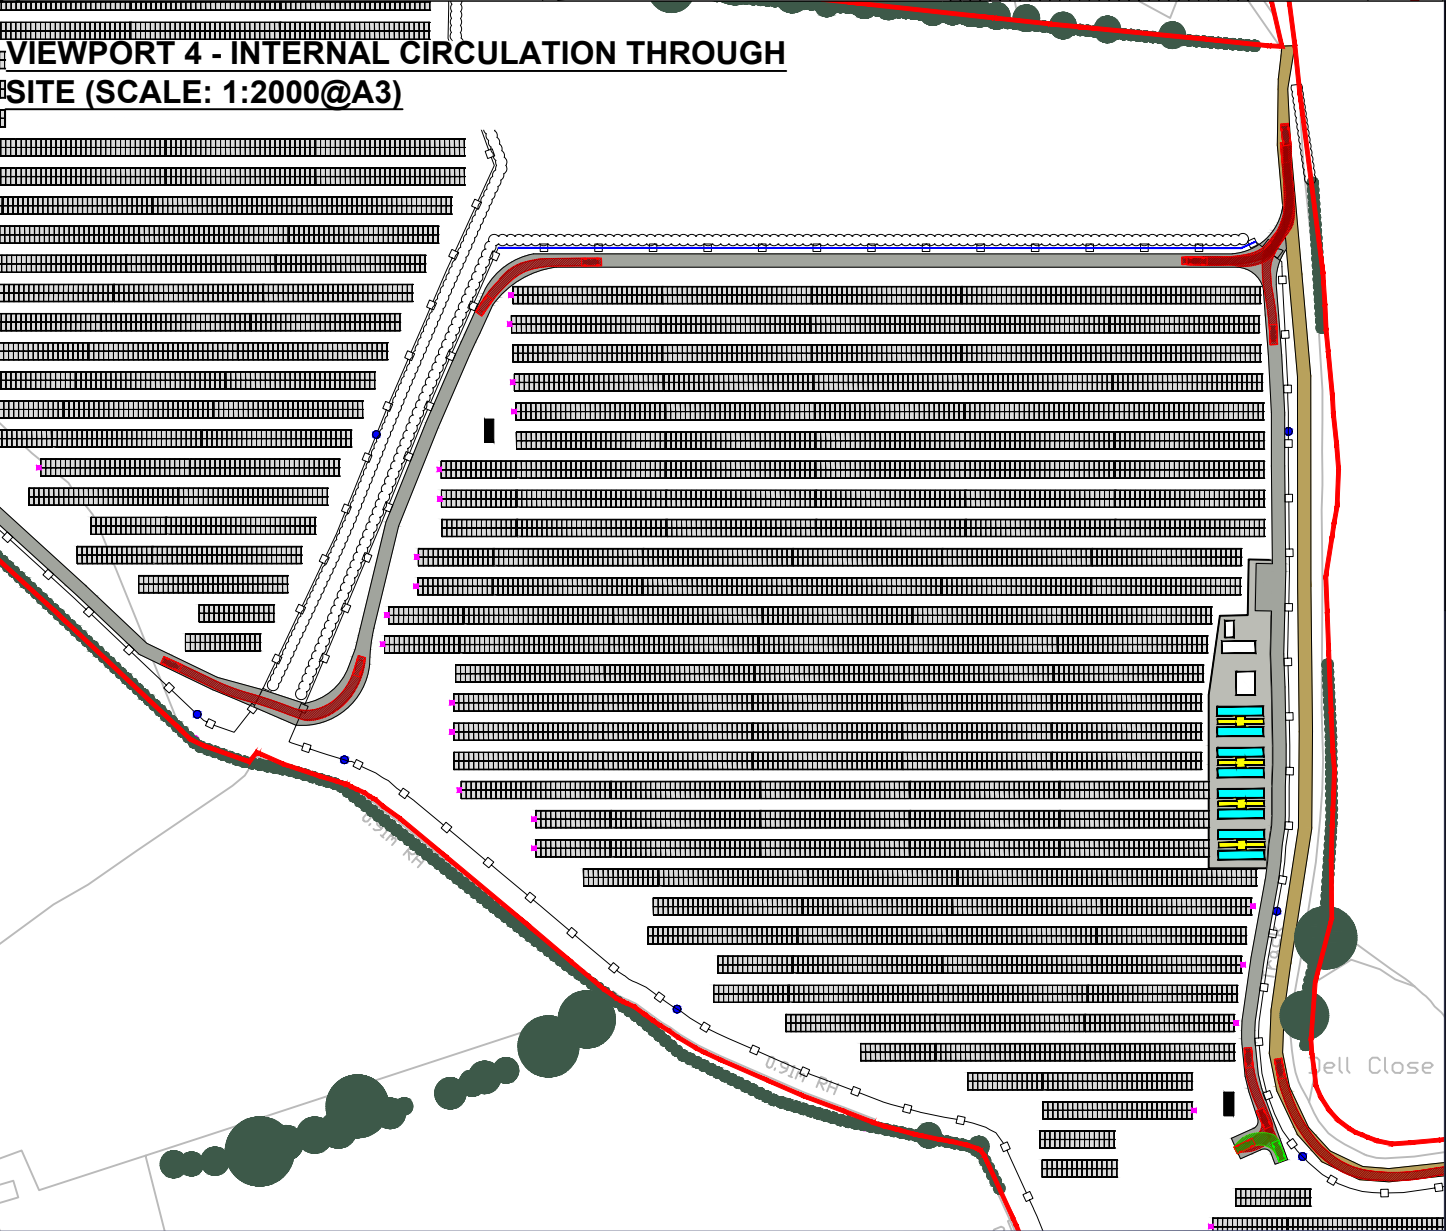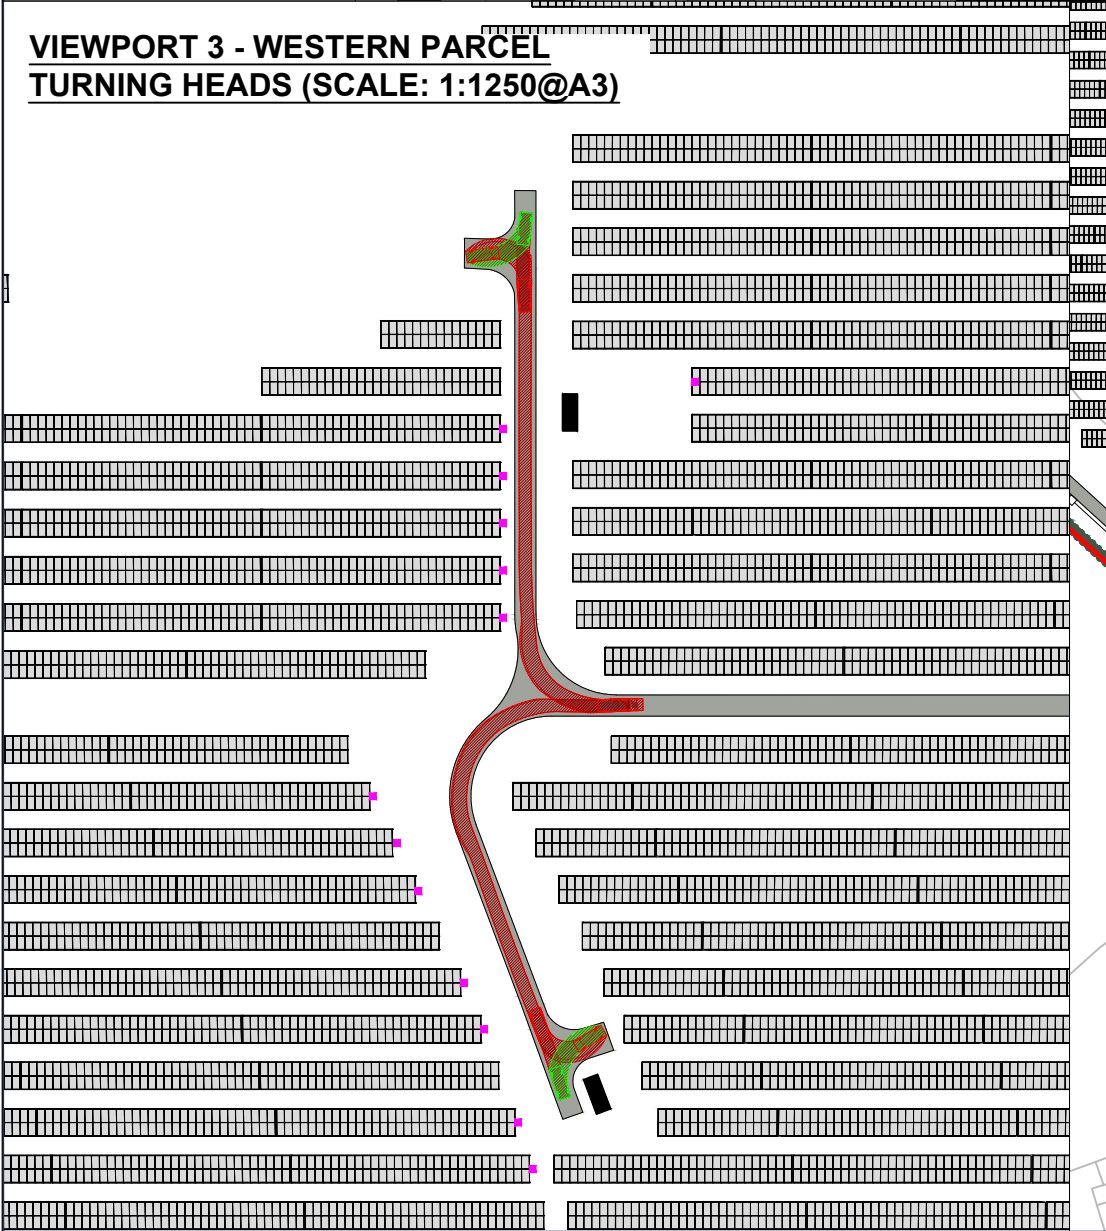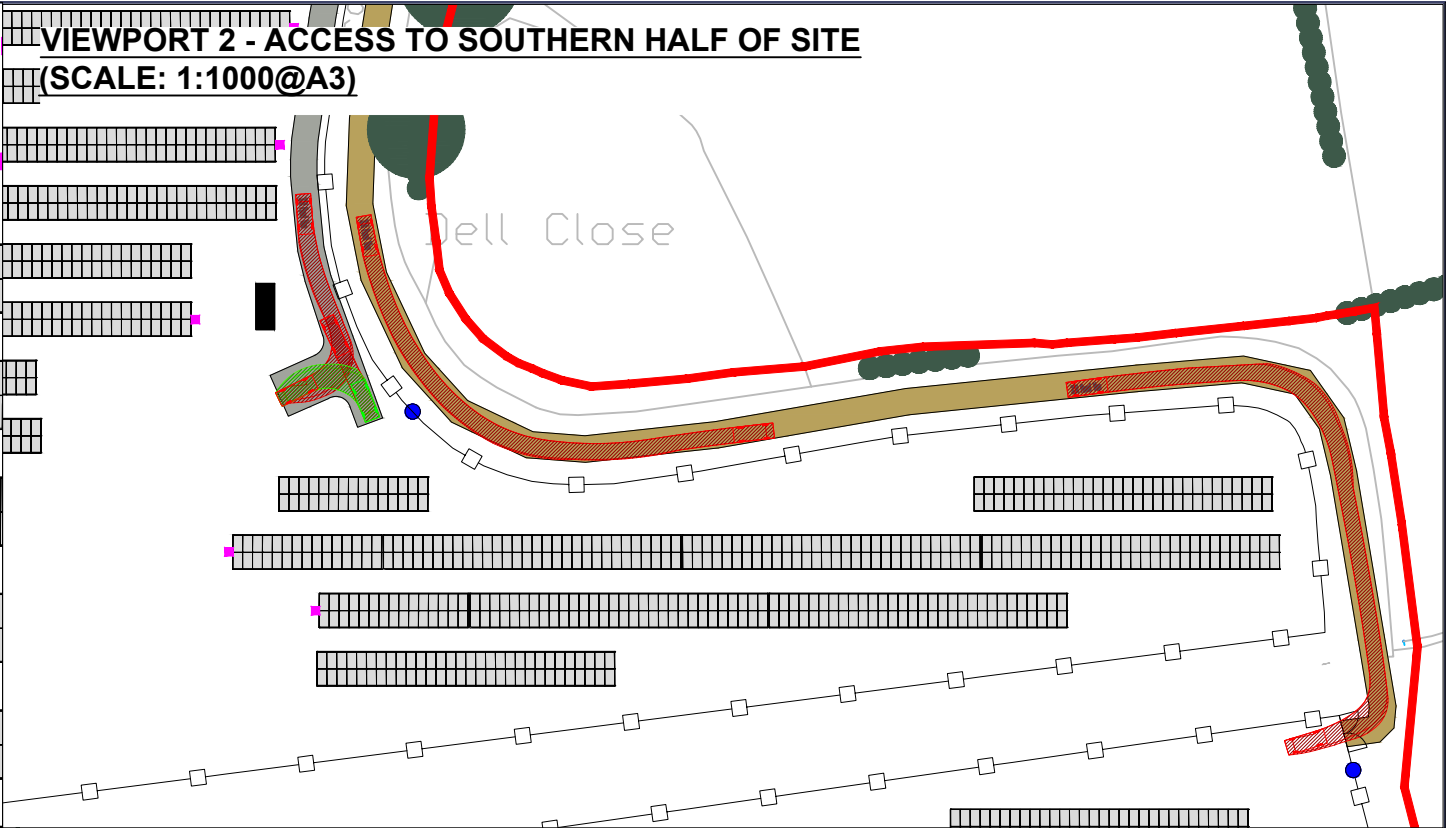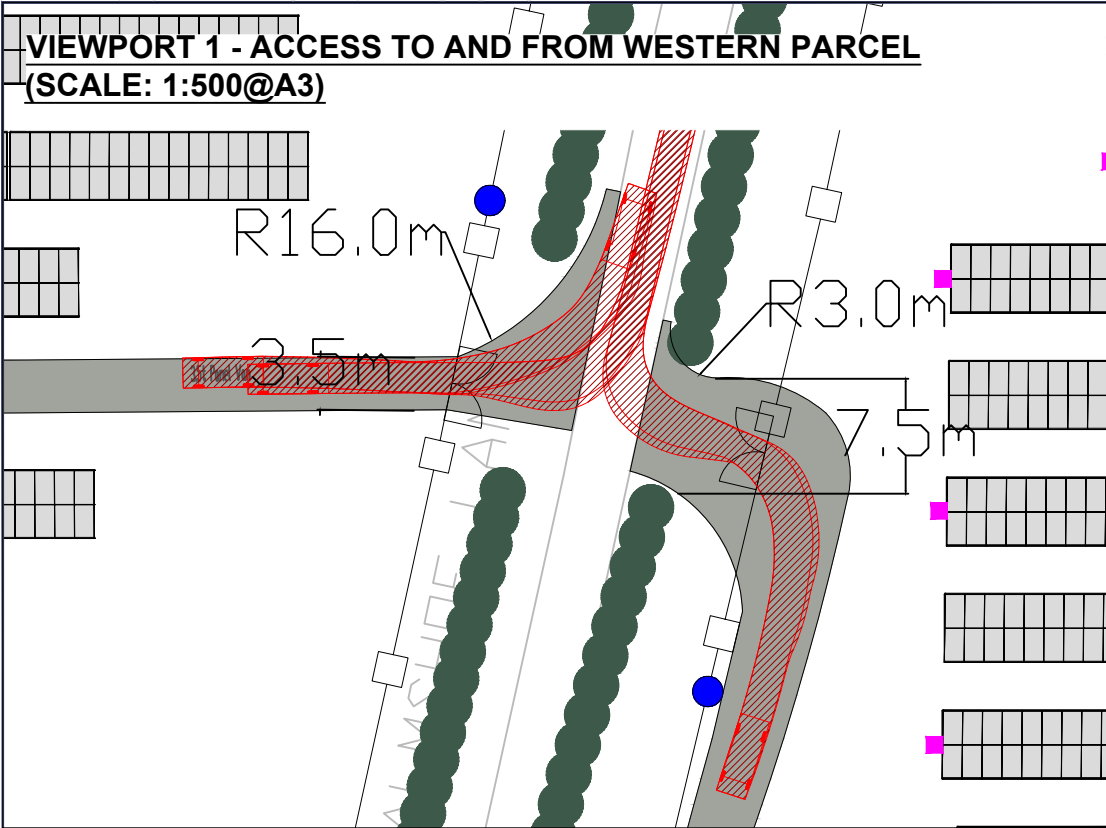

VEHICLE USED IN TRACKING:

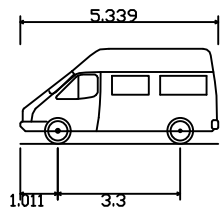

3.5t Panel Van
Overall Length
Overall Width
Overall Body Height
Min Body Ground Clearance
Track Width
Lock to lock time
Kerb to Kerb Turning Radius



Response	Percentage
Yes, it is a crisis	95%
No, it is not a crisis	5%

Mercury Traffic Surveys Ltd, Class Report

Report Id - CustomList-399

Site Name - AXI-HIT-01

Description - SOUTH OF SPERBERRY HILL, NORTH OF LITTLE ALMSHOLE LANE

Direction - North

11 July 2024

Time [--]	Date	Total	Cls 1	Cls 2	Cls 3	Cls 4	Cls 5	Cls 6	Cls 7	Cls 8	Cls 9	Cls 10	Cls 11	Cls 12	Mean	Vpp 85	SD
0000	11/07/20	1	0	1	0	0	0	0	0	0	0	0	0	0	30.7	-	-
0100	11/07/20	0	0	0	0	0	0	0	0	0	0	0	0	0	0	-	-
0200	11/07/20	0	0	0	0	0	0	0	0	0	0	0	0	0	0	-	-
0300	11/07/20	0	0	0	0	0	0	0	0	0	0	0	0	0	0	-	-
0400	11/07/20	1	0	1	0	0	0	0	0	0	0	0	0	0	31.4	-	-
0500	11/07/20	4	0	4	0	0	0	0	0	0	0	0	0	0	29.2	-	3.4
0600	11/07/20	16	1	13	0	2	0	0	0	0	0	0	0	0	32.2	37.4	5.1
0700	11/07/20	66	0	60	0	6	0	0	0	0	0	0	0	0	29.1	35.2	5.1
0800	11/07/20	102	2	93	0	7	0	0	0	0	0	0	0	0	28	33.6	5.7
0900	11/07/20	51	1	47	0	3	0	0	0	0	0	0	0	0	27.2	32.3	5
1000	11/07/20	35	2	28	1	4	0	0	0	0	0	0	0	0	27.7	32.6	6.1
1100	11/07/20	37	1	33	0	3	0	0	0	0	0	0	0	0	29	33.9	5.2
1200	11/07/20	33	1	28	0	4	0	0	0	0	0	0	0	0	29.4	34.9	6
1300	11/07/20	38	4	30	0	4	0	0	0	0	0	0	0	0	29.4	33.3	5.1
1400	11/07/20	33	2	27	1	3	0	0	0	0	0	0	0	0	27.6	33.7	6.9
1500	11/07/20	47	2	38	1	6	0	0	0	0	0	0	0	0	28.6	34.3	6
1600	11/07/20	79	0	70	0	8	1	0	0	0	0	0	0	0	28.7	33.7	4.4
1700	11/07/20	86	2	76	1	7	0	0	0	0	0	0	0	0	27.7	32.5	4.3
1800	11/07/20	38	0	36	0	2	0	0	0	0	0	0	0	0	29	33	3.9
1900	11/07/20	16	0	15	0	1	0	0	0	0	0	0	0	0	27.3	31.9	3.7
2000	11/07/20	11	0	10	0	1	0	0	0	0	0	0	0	0	28.6	36	4.9
2100	11/07/20	9	1	7	0	1	0	0	0	0	0	0	0	0	27.5	-	6.7
2200	11/07/20	6	1	5	0	0	0	0	0	0	0	0	0	0	28.9	-	7
2300	11/07/20	0	0	0	0	0	0	0	0	0	0	0	0	0	0	-	-
00-07	-	22	1	19	0	2	0	0	0	0	0	0	0	0	31.6	35.6	4.6
07-10	-	219	3	200	0	16	0	0	0	0	0	0	0	0	28.2	33.6	5.4
10-16	-	223	12	184	3	24	0	0	0	0	0	0	0	0	28.6	33.8	5.9
16-19	-	203	2	182	1	17	1	0	0	0	0	0	0	0	28.3	33	4.3
19-00	-	42	2	37	0	3	0	0	0	0	0	0	0	0	27.9	33.2	5.1
00-00	-	709	20	622	4	62	1	0	0	0	0	0	0	0	28.4	33.6	5.2

Mercury Traffic Surveys Ltd, Class Report

Report Id - CustomList-399

Site Name - AXI-HIT-01

Description - SOUTH OF SPERBERRY HILL, NORTH OF LITTLE ALMSHOLE LANE

Direction - North

12 July 2024

Time [--]	Date	Total	Cls 1	Cls 2	Cls 3	Cls 4	Cls 5	Cls 6	Cls 7	Cls 8	Cls 9	Cls 10	Cls 11	Cls 12	Mean	Vpp 85	SD
0000	12/07/20	0	0	0	0	0	0	0	0	0	0	0	0	0	-	-	-
0100	12/07/20	0	0	0	0	0	0	0	0	0	0	0	0	0	-	-	-
0200	12/07/20	0	0	0	0	0	0	0	0	0	0	0	0	0	-	-	-
0300	12/07/20	0	0	0	0	0	0	0	0	0	0	0	0	0	-	-	-
0400	12/07/20	1	0	1	0	0	0	0	0	0	0	0	0	0	31.9	-	-
0500	12/07/20	5	0	5	0	0	0	0	0	0	0	0	0	0	31.1	-	2.4
0600	12/07/20	16	1	14	0	1	0	0	0	0	0	0	0	0	31.3	34.9	3.6
0700	12/07/20	52	2	46	0	4	0	0	0	0	0	0	0	0	29.4	34	4.8
0800	12/07/20	71	1	65	0	5	0	0	0	0	0	0	0	0	28.5	33.6	4.9
0900	12/07/20	48	0	42	1	5	0	0	0	0	0	0	0	0	28.7	33	4.2
1000	12/07/20	28	1	20	0	6	1	0	0	0	0	0	0	0	28.8	33.3	4.2
1100	12/07/20	26	1	20	0	4	0	0	1	0	0	0	0	0	27.2	31.9	4.7
1200	12/07/20	45	8	29	0	8	0	0	0	0	0	0	0	0	26.2	31.8	6.6
1300	12/07/20	45	1	37	0	7	0	0	0	0	0	0	0	0	26.5	30.3	4.3
1400	12/07/20	74	3	60	1	10	0	0	0	0	0	0	0	0	27.4	32.9	5.3
1500	12/07/20	66	0	59	0	7	0	0	0	0	0	0	0	0	28.8	33.3	4.3
1600	12/07/20	88	2	70	0	16	0	0	0	0	0	0	0	0	29.4	33.8	4.5
1700	12/07/20	94	0	89	0	5	0	0	0	0	0	0	0	0	29.4	33.3	4.5
1800	12/07/20	48	2	39	0	7	0	0	0	0	0	0	0	0	27.6	32.1	5.4
1900	12/07/20	19	0	17	0	2	0	0	0	0	0	0	0	0	29.3	34.1	3.9
2000	12/07/20	17	1	16	0	0	0	0	0	0	0	0	0	0	27.8	35	5.4
2100	12/07/20	13	0	12	0	1	0	0	0	0	0	0	0	0	30.8	38.9	6.1
2200	12/07/20	10	1	9	0	0	0	0	0	0	0	0	0	0	31.3	-	4.2
2300	12/07/20	3	0	3	0	0	0	0	0	0	0	0	0	0	30.7	-	5.3
00-07	-	22	1	20	0	1	0	0	0	0	0	0	0	0	31.3	34.7	3.2
07-10	-	171	3	153	1	14	0	0	0	0	0	0	0	0	28.8	33.6	4.7
10-16	-	284	14	225	1	42	1	0	1	0	0	0	0	0	27.5	32.6	5.1
16-19	-	230	4	198	0	28	0	0	0	0	0	0	0	0	29	33.2	4.7
19-00	-	62	2	57	0	3	0	0	0	0	0	0	0	0	29.6	35.7	5
00-00	-	769	24	653	2	88	1	0	1	0	0	0	0	0	28.5	33.1	4.9

Mercury Traffic Surveys Ltd, Class Report

Report Id - CustomList-399

Site Name - AXI-HIT-01

Description - SOUTH OF SPERBERRY HILL, NORTH OF LITTLE ALMSHOLE LANE

Direction - North

15 July 2024

Time [--]	Date	Total	Cls 1	Cls 2	Cls 3	Cls 4	Cls 5	Cls 6	Cls 7	Cls 8	Cls 9	Cls 10	Cls 11	Cls 12	Mean	Vpp 85	SD
0000	15/07/20	1	0	1	0	0	0	0	0	0	0	0	0	0	25.9	-	-
0100	15/07/20	1	0	1	0	0	0	0	0	0	0	0	0	0	27.3	-	-
0200	15/07/20	0	0	0	0	0	0	0	0	0	0	0	0	0	-	-	-
0300	15/07/20	0	0	0	0	0	0	0	0	0	0	0	0	0	-	-	-
0400	15/07/20	0	0	0	0	0	0	0	0	0	0	0	0	0	-	-	-
0500	15/07/20	6	0	6	0	0	0	0	0	0	0	0	0	0	29.1	-	4.1
0600	15/07/20	19	1	16	0	2	0	0	0	0	0	0	0	0	31	35.5	3.5
0700	15/07/20	56	2	51	0	3	0	0	0	0	0	0	0	0	28.9	34	5.2
0800	15/07/20	78	3	70	0	4	0	1	0	0	0	0	0	0	27.9	32.7	5.2
0900	15/07/20	35	0	28	0	7	0	0	0	0	0	0	0	0	28.4	32.8	4.8
1000	15/07/20	21	0	19	0	2	0	0	0	0	0	0	0	0	28.7	32.7	5.6
1100	15/07/20	27	1	25	0	1	0	0	0	0	0	0	0	0	27.3	32	5.5
1200	15/07/20	37	3	31	0	2	1	0	0	0	0	0	0	0	27.5	34.4	6.5
1300	15/07/20	44	2	35	2	5	0	0	0	0	0	0	0	0	27.2	31	5.5
1400	15/07/20	25	1	22	0	2	0	0	0	0	0	0	0	0	28.6	32.8	4.8
1500	15/07/20	54	1	46	0	7	0	0	0	0	0	0	0	0	28.9	33.3	5.2
1600	15/07/20	66	1	58	0	7	0	0	0	0	0	0	0	0	28	32.5	4.6
1700	15/07/20	63	0	59	0	4	0	0	0	0	0	0	0	0	29.1	33.1	3.8
1800	15/07/20	38	1	36	0	1	0	0	0	0	0	0	0	0	30.2	34.2	4.2
1900	15/07/20	12	0	11	0	1	0	0	0	0	0	0	0	0	28.8	32.7	2.9
2000	15/07/20	14	0	14	0	0	0	0	0	0	0	0	0	0	24.9	27.8	3.4
2100	15/07/20	2	0	2	0	0	0	0	0	0	0	0	0	0	29	-	2.4
2200	15/07/20	1	0	1	0	0	0	0	0	0	0	0	0	0	27.5	-	-
2300	15/07/20	1	0	1	0	0	0	0	0	0	0	0	0	0	35.9	-	-
00-07	-	27	1	24	0	2	0	0	0	0	0	0	0	0	30.3	34.8	3.7
07-10	-	169	5	149	0	14	0	1	0	0	0	0	0	0	28.3	32.9	5.1
10-16	-	208	8	178	2	19	1	0	0	0	0	0	0	0	28	32.6	5.5
16-19	-	167	2	153	0	12	0	0	0	0	0	0	0	0	28.9	33.1	4.3
19-00	-	30	0	29	0	1	0	0	0	0	0	0	0	0	27.2	30.7	3.9
00-00	-	601	16	533	2	48	1	1	0	0	0	0	0	0	28.4	32.9	5

Mercury Traffic Surveys Ltd, Class Report

Report Id - CustomList-399

Site Name - AXI-HIT-01

Description - SOUTH OF SPERBERRY HILL, NORTH OF LITTLE ALMSHOLE LANE

Direction - North

16 July 2024

Time [--]	Date	Total	Cls 1	Cls 2	Cls 3	Cls 4	Cls 5	Cls 6	Cls 7	Cls 8	Cls 9	Cls 10	Cls 11	Cls 12	Mean	Vpp 85	SD
0000	16/07/20	0	0	0	0	0	0	0	0	0	0	0	0	0	-	-	-
0100	16/07/20	0	0	0	0	0	0	0	0	0	0	0	0	0	-	-	-
0200	16/07/20	0	0	0	0	0	0	0	0	0	0	0	0	0	-	-	-
0300	16/07/20	0	0	0	0	0	0	0	0	0	0	0	0	0	-	-	-
0400	16/07/20	0	0	0	0	0	0	0	0	0	0	0	0	0	-	-	-
0500	16/07/20	2	0	2	0	0	0	0	0	0	0	0	0	0	27.9	-	0.8
0600	16/07/20	17	2	12	0	3	0	0	0	0	0	0	0	0	30.8	36.5	5.2
0700	16/07/20	73	0	69	0	3	1	0	0	0	0	0	0	0	29.3	35.8	5.6
0800	16/07/20	92	0	85	1	5	0	0	0	1	0	0	0	0	28.3	32.9	5
0900	16/07/20	46	0	43	0	3	0	0	0	0	0	0	0	0	27.6	31.2	3.6
1000	16/07/20	22	0	18	0	3	0	0	0	1	0	0	0	0	27.9	32.9	5.3
1100	16/07/20	34	2	32	0	0	0	0	0	0	0	0	0	0	28.3	33.2	6.4
1200	16/07/20	35	0	31	0	4	0	0	0	0	0	0	0	0	26.5	30.3	4
1300	16/07/20	28	1	24	0	3	0	0	0	0	0	0	0	0	28.3	34.7	6.3
1400	16/07/20	38	2	31	0	5	0	0	0	0	0	0	0	0	26.9	31.4	4.8
1500	16/07/20	54	1	47	0	6	0	0	0	0	0	0	0	0	28.5	32.9	5.1
1600	16/07/20	93	0	79	0	14	0	0	0	0	0	0	0	0	29.2	33.7	4.4
1700	16/07/20	112	1	105	0	6	0	0	0	0	0	0	0	0	28.4	33.5	5.1
1800	16/07/20	51	0	47	0	4	0	0	0	0	0	0	0	0	30.2	35.7	6.2
1900	16/07/20	18	0	15	0	3	0	0	0	0	0	0	0	0	30.4	34.6	3.8
2000	16/07/20	11	0	11	0	0	0	0	0	0	0	0	0	0	27.2	35.5	6.4
2100	16/07/20	6	0	6	0	0	0	0	0	0	0	0	0	0	30.2	-	3.8
2200	16/07/20	7	1	5	0	1	0	0	0	0	0	0	0	0	27.8	-	7.1
2300	16/07/20	0	0	0	0	0	0	0	0	0	0	0	0	0	-	-	-
00-07	-	19	2	14	0	3	0	0	0	0	0	0	0	0	30.5	36.4	5
07-10	-	211	0	197	1	11	1	0	0	1	0	0	0	0	28.5	33.1	5
10-16	-	211	6	183	0	21	0	0	0	1	0	0	0	0	27.8	32.3	5.3
16-19	-	256	1	231	0	24	0	0	0	0	0	0	0	0	29.1	34.3	5.1
19-00	-	42	1	37	0	4	0	0	0	0	0	0	0	0	29.1	34.5	5.2
00-00	-	739	10	662	1	63	1	0	0	2	0	0	0	0	28.6	33.4	5.2

Mercury Traffic Surveys Ltd, Class Report

Report Id - CustomList-399

Site Name - AXI-HIT-01

Description - SOUTH OF SPERBERRY HILL, NORTH OF LITTLE ALMSHOLE LANE

Direction - North

17 July 2024

Time [--]	Date	Total	Cls 1	Cls 2	Cls 3	Cls 4	Cls 5	Cls 6	Cls 7	Cls 8	Cls 9	Cls 10	Cls 11	Cls 12	Mean	Vpp 85	SD
0000	17/07/20	1	0	1	0	0	0	0	0	0	0	0	0	0	26.5	-	-
0100	17/07/20	1	0	1	0	0	0	0	0	0	0	0	0	0	27.3	-	-
0200	17/07/20	0	0	0	0	0	0	0	0	0	0	0	0	0	-	-	-
0300	17/07/20	0	0	0	0	0	0	0	0	0	0	0	0	0	-	-	-
0400	17/07/20	1	0	1	0	0	0	0	0	0	0	0	0	0	29.4	-	-
0500	17/07/20	6	0	6	0	0	0	0	0	0	0	0	0	0	28.2	-	6.3
0600	17/07/20	16	3	11	0	2	0	0	0	0	0	0	0	0	31	34.9	5.9
0700	17/07/20	70	1	61	0	8	0	0	0	0	0	0	0	0	28.3	33	5.1
0800	17/07/20	102	1	95	0	6	0	0	0	0	0	0	0	0	27.2	32.2	4.8
0900	17/07/20	36	0	31	0	5	0	0	0	0	0	0	0	0	29.2	33.4	4.7
1000	17/07/20	30	2	26	0	2	0	0	0	0	0	0	0	0	28.8	34.6	6
1100	17/07/20	24	1	23	0	0	0	0	0	0	0	0	0	0	30	34.7	6
1200	17/07/20	32	5	24	0	3	0	0	0	0	0	0	0	0	27.1	32.7	7.2
1300	17/07/20	31	0	26	0	5	0	0	0	0	0	0	0	0	26.2	31.7	5.3
1400	17/07/20	32	1	27	0	4	0	0	0	0	0	0	0	0	29.7	35.6	5.2
1500	17/07/20	55	3	45	0	7	0	0	0	0	0	0	0	0	29.3	32.9	4
1600	17/07/20	100	4	83	0	13	0	0	0	0	0	0	0	0	28	32.6	5.9
1700	17/07/20	89	0	83	0	6	0	0	0	0	0	0	0	0	29.1	32.2	3.9
00-07	-	25	3	20	0	2	0	0	0	0	0	0	0	0	29.9	34	5.7
07-10	-	208	2	187	0	19	0	0	0	0	0	0	0	0	27.9	32.8	4.9
10-16	-	204	12	171	0	21	0	0	0	0	0	0	0	0	28.5	33.6	5.6
16-19	-	189	4	166	0	19	0	0	0	0	0	0	0	0	28.5	32.3	5.1
19-00	-	0	0	0	0	0	0	0	0	0	0	0	0	0	-	-	-
00-00	-	626	21	544	0	61	0	0	0	0	0	0	0	0	28.4	33	5.2

Mercury Traffic Surveys Ltd, Class Report

Report Id - CustomList-399

Site Name - AXI-HIT-01

Description - SOUTH OF SPERBERRY HILL, NORTH OF LITTLE ALMSHOLE LANE

Direction - South

11 July 2024

Time [--]	Date	Total	Cls 1	Cls 2	Cls 3	Cls 4	Cls 5	Cls 6	Cls 7	Cls 8	Cls 9	Cls 10	Cls 11	Cls 12	Mean	Vpp 85	SD
0000	11/07/20	0	0	0	0	0	0	0	0	0	0	0	0	0	-	-	-
0100	11/07/20	0	0	0	0	0	0	0	0	0	0	0	0	0	-	-	-
0200	11/07/20	0	0	0	0	0	0	0	0	0	0	0	0	0	-	-	-
0300	11/07/20	0	0	0	0	0	0	0	0	0	0	0	0	0	-	-	-
0400	11/07/20	0	0	0	0	0	0	0	0	0	0	0	0	0	-	-	-
0500	11/07/20	5	1	3	0	1	0	0	0	0	0	0	0	0	24.6	-	6.6
0600	11/07/20	16	1	13	0	2	0	0	0	0	0	0	0	0	28.2	32.2	3.2
0700	11/07/20	60	1	58	0	1	0	0	0	0	0	0	0	0	26.8	32	4.3
0800	11/07/20	69	1	59	0	9	0	0	0	0	0	0	0	0	27	31.9	4.6
0900	11/07/20	38	1	32	0	5	0	0	0	0	0	0	0	0	24.2	29.4	4.7
1000	11/07/20	22	3	18	0	1	0	0	0	0	0	0	0	0	25.9	32.5	6.2
1100	11/07/20	26	2	23	0	1	0	0	0	0	0	0	0	0	26	31.7	5.4
1200	11/07/20	22	3	19	0	0	0	0	0	0	0	0	0	0	24.3	28.5	6
1300	11/07/20	19	2	16	0	1	0	0	0	0	0	0	0	0	24.3	30.9	5.8
1400	11/07/20	30	2	26	0	2	0	0	0	0	0	0	0	0	26.2	31.8	4.7
1500	11/07/20	42	0	40	0	2	0	0	0	0	0	0	0	0	27.1	30.6	3.8
1600	11/07/20	62	1	56	0	5	0	0	0	0	0	0	0	0	26.7	31.7	4.3
1700	11/07/20	59	1	55	0	3	0	0	0	0	0	0	0	0	27.3	32.2	4.3
1800	11/07/20	38	6	30	1	1	0	0	0	0	0	0	0	0	24.5	29.9	4.9
1900	11/07/20	24	1	22	0	1	0	0	0	0	0	0	0	0	25.5	28.9	3.5
2000	11/07/20	14	0	13	0	1	0	0	0	0	0	0	0	0	26.9	30.3	2.8
2100	11/07/20	13	0	12	0	1	0	0	0	0	0	0	0	0	25.4	27.3	2.4
2200	11/07/20	6	0	6	0	0	0	0	0	0	0	0	0	0	29.3	-	3.6
2300	11/07/20	2	0	2	0	0	0	0	0	0	0	0	0	0	32.3	-	12.6
00-07	-	21	2	16	0	3	0	0	0	0	0	0	0	0	27.3	32	4.3
07-10	-	167	3	149	0	15	0	0	0	0	0	0	0	0	26.3	31.5	4.6
10-16	-	161	12	142	0	7	0	0	0	0	0	0	0	0	25.9	30.8	5.2
16-19	-	159	8	141	1	9	0	0	0	0	0	0	0	0	26.4	31.3	4.6
19-00	-	59	1	55	0	3	0	0	0	0	0	0	0	0	26.4	30.6	3.8
00-00	-	567	26	503	1	37	0	0	0	0	0	0	0	0	26.2	30.9	4.7

Mercury Traffic Surveys Ltd, Class Report

Report Id - CustomList-399

Site Name - AXI-HIT-01

Description - SOUTH OF SPERBERRY HILL, NORTH OF LITTLE ALMSHOLE LANE

Direction - South

12 July 2024

Time [--]	Date	Total	Cls 1	Cls 2	Cls 3	Cls 4	Cls 5	Cls 6	Cls 7	Cls 8	Cls 9	Cls 10	Cls 11	Cls 12	Mean	Vpp 85	SD
0000	12/07/20	0	0	0	0	0	0	0	0	0	0	0	0	0	-	-	-
0100	12/07/20	0	0	0	0	0	0	0	0	0	0	0	0	0	-	-	-
0200	12/07/20	0	0	0	0	0	0	0	0	0	0	0	0	0	-	-	-
0300	12/07/20	0	0	0	0	0	0	0	0	0	0	0	0	0	-	-	-
0400	12/07/20	0	0	0	0	0	0	0	0	0	0	0	0	0	-	-	-
0500	12/07/20	1	0	1	0	0	0	0	0	0	0	0	0	0	30.7	-	-
0600	12/07/20	17	1	13	0	3	0	0	0	0	0	0	0	0	28.3	33.9	5.2
0700	12/07/20	60	0	55	0	4	0	0	1	0	0	0	0	0	26.7	31.1	4.5
0800	12/07/20	49	1	42	1	5	0	0	0	0	0	0	0	0	25.6	30.7	4.9
0900	12/07/20	29	2	23	0	4	0	0	0	0	0	0	0	0	25.7	30.6	4.5
1000	12/07/20	31	0	26	0	5	0	0	0	0	0	0	0	0	27.2	30.9	3.5
1100	12/07/20	29	5	20	0	4	0	0	0	0	0	0	0	0	23.7	28.9	5.4
1200	12/07/20	31	2	26	0	3	0	0	0	0	0	0	0	0	25.5	30.1	4.2
1300	12/07/20	88	1	73	0	14	0	0	0	0	0	0	0	0	27.2	33.7	5.7
1400	12/07/20	69	3	60	0	5	1	0	0	0	0	0	0	0	25.3	30.9	5.2
1500	12/07/20	60	3	52	0	4	0	1	0	0	0	0	0	0	26.8	31	4.7
1600	12/07/20	53	2	50	0	1	0	0	0	0	0	0	0	0	26.4	29.8	4.4
1700	12/07/20	43	1	40	0	2	0	0	0	0	0	0	0	0	25.3	32.5	5.5
1800	12/07/20	36	1	34	0	1	0	0	0	0	0	0	0	0	24.9	29.1	4.6
1900	12/07/20	25	0	25	0	0	0	0	0	0	0	0	0	0	25.9	31.1	4.6
2000	12/07/20	7	0	7	0	0	0	0	0	0	0	0	0	0	24.5	-	4.7
2100	12/07/20	13	0	13	0	0	0	0	0	0	0	0	0	0	25.6	32.1	5.9
2200	12/07/20	14	0	14	0	0	0	0	0	0	0	0	0	0	26.4	30.3	3.2
2300	12/07/20	6	0	6	0	0	0	0	0	0	0	0	0	0	27.1	-	2.9
00-07	-	18	1	14	0	3	0	0	0	0	0	0	0	0	28.4	33.9	5.1
07-10	-	138	3	120	1	13	0	0	1	0	0	0	0	0	26.1	30.9	4.7
10-16	-	308	14	257	0	35	1	1	0	0	0	0	0	0	26.2	31.1	5.1
16-19	-	132	4	124	0	4	0	0	0	0	0	0	0	0	25.7	29.4	4.8
19-00	-	65	0	65	0	0	0	0	0	0	0	0	0	0	25.9	30.4	4.4
00-00	-	661	22	580	1	55	1	1	1	0	0	0	0	0	26.1	30.8	4.9

Mercury Traffic Surveys Ltd, Class Report

Report Id - CustomList-399

Site Name - AXI-HIT-01

Description - SOUTH OF SPERBERRY HILL, NORTH OF LITTLE ALMSHOLE LANE

Direction - South

15 July 2024

Time [--]	Date	Total	Cls 1	Cls 2	Cls 3	Cls 4	Cls 5	Cls 6	Cls 7	Cls 8	Cls 9	Cls 10	Cls 11	Cls 12	Mean	Vpp 85	SD
0000	15/07/20	0	0	0	0	0	0	0	0	0	0	0	0	0	-	-	-
0100	15/07/20	1	0	1	0	0	0	0	0	0	0	0	0	0	13.8	-	-
0200	15/07/20	1	0	1	0	0	0	0	0	0	0	0	0	0	28.7	-	-
0300	15/07/20	1	0	1	0	0	0	0	0	0	0	0	0	0	29.9	-	-
0400	15/07/20	0	0	0	0	0	0	0	0	0	0	0	0	0	-	-	-
0500	15/07/20	3	2	0	0	1	0	0	0	0	0	0	0	0	24.4	-	10.7
0600	15/07/20	16	2	12	0	2	0	0	0	0	0	0	0	0	27	30.6	4.9
0700	15/07/20	64	0	60	0	4	0	0	0	0	0	0	0	0	26.2	30.6	4.1
0800	15/07/20	55	0	50	0	5	0	0	0	0	0	0	0	0	27.9	32.5	4.3
0900	15/07/20	29	2	25	0	2	0	0	0	0	0	0	0	0	23.9	27.3	4
1000	15/07/20	27	5	21	0	1	0	0	0	0	0	0	0	0	22.3	27.6	6.2
1100	15/07/20	31	1	28	1	1	0	0	0	0	0	0	0	0	26.1	31.8	4.8
1200	15/07/20	33	1	29	0	3	0	0	0	0	0	0	0	0	26	29.8	4.2
1300	15/07/20	21	0	18	0	3	0	0	0	0	0	0	0	0	26	29.3	3.1
1400	15/07/20	21	0	18	0	3	0	0	0	0	0	0	0	0	27.7	32.2	4.2
1500	15/07/20	33	1	30	0	1	0	0	0	1	0	0	0	0	26.2	31.3	4.5
1600	15/07/20	47	3	40	1	3	0	0	0	0	0	0	0	0	25.9	30.3	5.4
1700	15/07/20	48	1	46	0	1	0	0	0	0	0	0	0	0	26.3	30.4	5.3
1800	15/07/20	23	1	21	0	1	0	0	0	0	0	0	0	0	26.7	30.1	3.3
1900	15/07/20	18	0	18	0	0	0	0	0	0	0	0	0	0	27.6	31.9	3.8
2000	15/07/20	15	1	14	0	0	0	0	0	0	0	0	0	0	25.6	30.2	5.1
2100	15/07/20	7	0	7	0	0	0	0	0	0	0	0	0	0	24	-	4.5
2200	15/07/20	7	1	5	1	0	0	0	0	0	0	0	0	0	27.2	-	2.5
2300	15/07/20	0	0	0	0	0	0	0	0	0	0	0	0	0	-	-	-
00-07	-	22	4	15	0	3	0	0	0	0	0	0	0	0	26.2	30.7	6.1
07-10	-	148	2	135	0	11	0	0	0	0	0	0	0	0	26.4	31	4.3
10-16	-	166	8	144	1	12	0	0	0	1	0	0	0	0	25.7	29.9	4.9
16-19	-	118	5	107	1	5	0	0	0	0	0	0	0	0	26.2	30.2	5
19-00	-	47	2	44	1	0	0	0	0	0	0	0	0	0	26.4	30.6	4.3
00-00	-	501	21	445	3	31	0	0	0	1	0	0	0	0	26.1	30.4	4.7

Mercury Traffic Surveys Ltd, Class Report

Report Id - CustomList-399

Site Name - AXI-HIT-01

Description - SOUTH OF SPERBERRY HILL, NORTH OF LITTLE ALMSHOLE LANE

Direction - South

16 July 2024

Time [--]	Date	Total	Cls 1	Cls 2	Cls 3	Cls 4	Cls 5	Cls 6	Cls 7	Cls 8	Cls 9	Cls 10	Cls 11	Cls 12	Mean	Vpp 85	SD
0000	16/07/20	2	0	2	0	0	0	0	0	0	0	0	0	0	27.4	-	4.5
0100	16/07/20	0	0	0	0	0	0	0	0	0	0	0	0	0	-	-	-
0200	16/07/20	0	0	0	0	0	0	0	0	0	0	0	0	0	-	-	-
0300	16/07/20	0	0	0	0	0	0	0	0	0	0	0	0	0	-	-	-
0400	16/07/20	0	0	0	0	0	0	0	0	0	0	0	0	0	-	-	-
0500	16/07/20	4	2	2	0	0	0	0	0	0	0	0	0	0	25.3	-	7.7
0600	16/07/20	18	0	16	0	2	0	0	0	0	0	0	0	0	28.7	34.3	4.5
0700	16/07/20	81	1	73	0	6	1	0	0	0	0	0	0	0	27	30.8	4.6
0800	16/07/20	67	0	59	0	7	0	0	0	1	0	0	0	0	26.5	30.6	5
0900	16/07/20	29	1	23	0	5	0	0	0	0	0	0	0	0	23.1	27.8	5
1000	16/07/20	23	0	20	0	3	0	0	0	0	0	0	0	0	25.3	30.7	3.9
1100	16/07/20	22	0	20	0	1	0	0	0	1	0	0	0	0	25	29.3	5
1200	16/07/20	31	0	28	0	3	0	0	0	0	0	0	0	0	25.7	30.4	4.4
1300	16/07/20	33	1	27	0	5	0	0	0	0	0	0	0	0	26.2	31.6	4.5
1400	16/07/20	35	0	30	0	5	0	0	0	0	0	0	0	0	26	30.9	4.5
1500	16/07/20	30	1	25	1	3	0	0	0	0	0	0	0	0	26.8	31.4	4.9
1600	16/07/20	46	1	40	0	4	1	0	0	0	0	0	0	0	26.6	32.5	5.3
1700	16/07/20	58	2	54	0	2	0	0	0	0	0	0	0	0	27.6	32.1	4.9
1800	16/07/20	34	1	31	1	1	0	0	0	0	0	0	0	0	24.8	29	5.6
1900	16/07/20	16	0	15	0	1	0	0	0	0	0	0	0	0	25.9	30.9	4.1
2000	16/07/20	19	1	18	0	0	0	0	0	0	0	0	0	0	25.2	31.8	4.9
2100	16/07/20	16	0	16	0	0	0	0	0	0	0	0	0	0	26.4	30.7	4.9
2200	16/07/20	6	0	5	0	1	0	0	0	0	0	0	0	0	28.4	-	3.2
2300	16/07/20	2	0	2	0	0	0	0	0	0	0	0	0	0	26.4	-	1.3
00-07	-	24	2	20	0	2	0	0	0	0	0	0	0	0	28	33	5
07-10	-	177	2	155	0	18	1	0	0	1	0	0	0	0	26.2	30.5	5
10-16	-	174	2	150	1	20	0	0	0	1	0	0	0	0	25.9	30.7	4.5
16-19	-	138	4	125	1	7	1	0	0	0	0	0	0	0	26.6	31.8	5.3
19-00	-	59	1	56	0	2	0	0	0	0	0	0	0	0	26.1	30.1	4.4
00-00	-	572	11	506	2	49	2	0	0	2	0	0	0	0	26.3	31	4.9

Mercury Traffic Surveys Ltd, Class Report

Report Id - CustomList-399

Site Name - AXI-HIT-01

Description - SOUTH OF SPERBERRY HILL, NORTH OF LITTLE ALMSHOLE LANE

Direction - South

17 July 2024

Time [--]	Date	Total	Cls 1	Cls 2	Cls 3	Cls 4	Cls 5	Cls 6	Cls 7	Cls 8	Cls 9	Cls 10	Cls 11	Cls 12	Mean	Vpp 85	SD
0000	17/07/20	0	0	0	0	0	0	0	0	0	0	0	0	0	-	-	-
0100	17/07/20	0	0	0	0	0	0	0	0	0	0	0	0	0	-	-	-
0200	17/07/20	1	0	1	0	0	0	0	0	0	0	0	0	0	29.1	-	-
0300	17/07/20	1	0	1	0	0	0	0	0	0	0	0	0	0	31.2	-	-
0400	17/07/20	1	0	1	0	0	0	0	0	0	0	0	0	0	31.2	-	-
0500	17/07/20	4	2	1	0	1	0	0	0	0	0	0	0	0	25.2	-	8.4
0600	17/07/20	12	1	10	0	1	0	0	0	0	0	0	0	0	27.6	32.7	5
0700	17/07/20	72	0	65	0	7	0	0	0	0	0	0	0	0	26.9	30.3	4
0800	17/07/20	82	1	68	0	11	0	1	1	0	0	0	0	0	26.5	31	5.1
0900	17/07/20	36	2	30	0	4	0	0	0	0	0	0	0	0	24.6	29.5	5.5
1000	17/07/20	30	4	23	0	2	1	0	0	0	0	0	0	0	23	28	5.4
1100	17/07/20	24	2	20	0	1	0	0	0	1	0	0	0	0	24.5	30.8	6.6
1200	17/07/20	22	2	19	0	1	0	0	0	0	0	0	0	0	25.9	29.8	4.5
1300	17/07/20	26	2	22	0	2	0	0	0	0	0	0	0	0	23.6	27.7	5.7
1400	17/07/20	22	3	17	0	2	0	0	0	0	0	0	0	0	23.4	27.8	4.9
1500	17/07/20	43	2	35	0	5	1	0	0	0	0	0	0	0	27.6	33.7	5
1600	17/07/20	60	4	53	1	2	0	0	0	0	0	0	0	0	26.3	31.2	5.1
1700	17/07/20	56	5	49	0	2	0	0	0	0	0	0	0	0	26.3	31.2	4.9
00-07	-	19	3	14	0	2	0	0	0	0	0	0	0	0	27.6	32.7	5.5
07-10	-	190	3	163	0	22	0	1	1	0	0	0	0	0	26.3	30.3	4.9
10-16	-	167	15	136	0	13	2	0	0	1	0	0	0	0	24.9	30.4	5.6
16-19	-	116	9	102	1	4	0	0	0	0	0	0	0	0	26.3	31.1	5
19-00	-	0	0	0	0	0	0	0	0	0	0	0	0	0	-	-	-
00-00	-	492	30	415	1	41	2	1	1	1	0	0	0	0	25.9	30.8	5.2

Mercury Traffic Surveys Ltd, Class Report

Report Id - CustomList-400

Site Name - AXI-HIT-02

Description - SPERBERRY HILL, WEST OF THE FARMHOUSE AT REDCOATS

Direction - East

11 July 2024

Time [--]	Date	Total	Cls 1	Cls 2	Cls 3	Cls 4	Cls 5	Cls 6	Cls 7	Cls 8	Cls 9	Cls 10	Cls 11	Cls 12	Mean	Vpp 85	SD
0000	11/07/20	1	0	1	0	0	0	0	0	0	0	0	0	0	20.4	-	-
0100	11/07/20	0	0	0	0	0	0	0	0	0	0	0	0	0	0	-	-
0200	11/07/20	0	0	0	0	0	0	0	0	0	0	0	0	0	0	-	-
0300	11/07/20	1	0	1	0	0	0	0	0	0	0	0	0	0	41.8	-	-
0400	11/07/20	2	0	2	0	0	0	0	0	0	0	0	0	0	35.4	-	0.6
0500	11/07/20	7	0	7	0	0	0	0	0	0	0	0	0	0	32.3	-	5
0600	11/07/20	38	1	35	0	2	0	0	0	0	0	0	0	0	34.7	41	5.9
0700	11/07/20	144	2	131	0	11	0	0	0	0	0	0	0	0	32.5	38.8	5.6
0800	11/07/20	233	1	216	1	14	0	1	0	0	0	0	0	0	32.5	37.4	4.8
0900	11/07/20	126	2	110	0	14	0	0	0	0	0	0	0	0	32.8	37.5	5.2
1000	11/07/20	76	3	60	2	10	0	0	0	1	0	0	0	0	30.6	35.6	5.4
1100	11/07/20	67	1	58	0	8	0	0	0	0	0	0	0	0	31.7	36.4	5.3
1200	11/07/20	69	1	55	0	13	0	0	0	0	0	0	0	0	31.6	37.4	6.3
1300	11/07/20	78	4	68	0	6	0	0	0	0	0	0	0	0	31.4	36.8	5
1400	11/07/20	73	3	61	1	7	0	0	0	1	0	0	0	0	31.7	37.1	5.2
1500	11/07/20	91	3	80	0	8	0	0	0	0	0	0	0	0	31.5	36.6	5.5
1600	11/07/20	148	0	134	1	13	0	0	0	0	0	0	0	0	30.7	35.8	5
1700	11/07/20	145	3	132	0	9	0	1	0	0	0	0	0	0	30.9	35.9	4.9
1800	11/07/20	92	1	85	0	6	0	0	0	0	0	0	0	0	32.1	37.3	5
1900	11/07/20	33	3	29	0	1	0	0	0	0	0	0	0	0	32.7	42	7.8
2000	11/07/20	27	1	24	0	2	0	0	0	0	0	0	0	0	32.3	38.9	5.7
2100	11/07/20	26	2	23	0	1	0	0	0	0	0	0	0	0	30.6	35.7	6.8
2200	11/07/20	10	1	9	0	0	0	0	0	0	0	0	0	0	32.7	-	6.7
2300	11/07/20	1	0	1	0	0	0	0	0	0	0	0	0	0	45.5	-	-
00-07	-	49	1	46	0	2	0	0	0	0	0	0	0	0	34.2	41	6
07-10	-	503	5	457	1	39	0	1	0	0	0	0	0	0	32.6	37.7	5.1
10-16	-	454	15	382	3	52	0	0	0	2	0	0	0	0	31.4	36.4	5.4
16-19	-	385	4	351	1	28	0	1	0	0	0	0	0	0	31.1	36.4	5
19-00	-	97	7	86	0	4	0	0	0	0	0	0	0	0	32.1	38.6	6.9
00-00	-	1488	32	1322	5	125	0	2	0	2	0	0	0	0	31.9	37.1	5.4

Mercury Traffic Surveys Ltd, Class Report

Report Id - CustomList-400

Site Name - AXI-HIT-02

Description - SPERBERRY HILL, WEST OF THE FARMHOUSE AT REDCOATS

Direction - East

12 July 2024

Time [--]	Date	Total	Cls 1	Cls 2	Cls 3	Cls 4	Cls 5	Cls 6	Cls 7	Cls 8	Cls 9	Cls 10	Cls 11	Cls 12	Mean	Vpp 85	SD
0000	12/07/20	3	1	2	0	0	0	0	0	0	0	0	0	0	37.2	-	1.2
0100	12/07/20	1	0	1	0	0	0	0	0	0	0	0	0	0	36.7	-	-
0200	12/07/20	2	0	2	0	0	0	0	0	0	0	0	0	0	30.1	-	0
0300	12/07/20	0	0	0	0	0	0	0	0	0	0	0	0	0	-	-	-
0400	12/07/20	2	0	2	0	0	0	0	0	0	0	0	0	0	34.5	-	0.6
0500	12/07/20	9	0	8	0	1	0	0	0	0	0	0	0	0	35.2	-	5.8
0600	12/07/20	30	1	27	0	2	0	0	0	0	0	0	0	0	34	37.5	5.1
0700	12/07/20	127	2	115	0	10	0	0	0	0	0	0	0	0	33.5	37.6	4.9
0800	12/07/20	177	1	159	1	16	0	0	0	0	0	0	0	0	32.3	37.2	5.1
0900	12/07/20	100	1	88	0	11	0	0	0	0	0	0	0	0	31.4	34.6	4.3
1000	12/07/20	68	1	56	0	9	1	0	0	0	1	0	0	0	30.7	35.1	4.6
1100	12/07/20	59	1	48	1	8	0	0	1	0	0	0	0	0	30.5	35.2	4.8
1200	12/07/20	93	7	72	0	14	0	0	0	0	0	0	0	0	30.8	36.2	5.7
1300	12/07/20	98	0	86	1	11	0	0	0	0	0	0	0	0	31.5	35.9	5
1400	12/07/20	136	3	113	2	17	0	0	0	1	0	0	0	0	31.1	36.4	5.3
1500	12/07/20	133	2	120	0	11	0	0	0	0	0	0	0	0	31.6	36.4	4.7
1600	12/07/20	169	2	146	0	21	0	0	0	0	0	0	0	0	31.4	36.5	5.1
1700	12/07/20	158	4	144	0	10	0	0	0	0	0	0	0	0	32.4	37.9	6
1800	12/07/20	94	2	87	0	5	0	0	0	0	0	0	0	0	32.5	36.5	5.1
1900	12/07/20	50	1	47	0	2	0	0	0	0	0	0	0	0	33.1	38.3	5.9
2000	12/07/20	34	4	29	0	1	0	0	0	0	0	0	0	0	31.5	38.6	6.2
2100	12/07/20	28	0	26	0	2	0	0	0	0	0	0	0	0	33.4	39.2	6.3
2200	12/07/20	28	2	25	0	1	0	0	0	0	0	0	0	0	30.9	36.5	6.4
2300	12/07/20	11	0	11	0	0	0	0	0	0	0	0	0	0	31.9	39	5.1
00-07	-	47	2	42	0	3	0	0	0	0	0	0	0	0	34.4	38.5	4.9
07-10	-	404	4	362	1	37	0	0	0	0	0	0	0	0	32.4	36.9	4.9
10-16	-	587	14	495	4	70	1	0	1	1	1	0	0	0	31.1	36.1	5
16-19	-	421	8	377	0	36	0	0	0	0	0	0	0	0	32	37.2	5.5
19-00	-	151	7	138	0	6	0	0	0	0	0	0	0	0	32.3	38.2	6.1
00-00	-	1610	35	1414	5	152	1	0	1	1	1	0	0	0	31.9	36.8	5.3

Mercury Traffic Surveys Ltd, Class Report

Report Id - CustomList-400

Site Name - AXI-HIT-02

Description - SPERBERRY HILL, WEST OF THE FARMHOUSE AT REDCOATS

Direction - East

15 July 2024

Time [--]	Date	Total	Cls 1	Cls 2	Cls 3	Cls 4	Cls 5	Cls 6	Cls 7	Cls 8	Cls 9	Cls 10	Cls 11	Cls 12	Mean	Vpp 85	SD
0000	15/07/20	2	0	2	0	0	0	0	0	0	0	0	0	0	32.9	-	1.9
0100	15/07/20	2	0	2	0	0	0	0	0	0	0	0	0	0	30.2	-	0.8
0200	15/07/20	1	0	1	0	0	0	0	0	0	0	0	0	0	33.1	-	-
0300	15/07/20	0	0	0	0	0	0	0	0	0	0	0	0	0	0	-	-
0400	15/07/20	0	0	0	0	0	0	0	0	0	0	0	0	0	0	-	-
0500	15/07/20	10	1	9	0	0	0	0	0	0	0	0	0	0	32.2	-	6.7
0600	15/07/20	38	3	31	0	4	0	0	0	0	0	0	0	0	33.4	38	4.4
0700	15/07/20	134	6	122	0	6	0	0	0	0	0	0	0	0	32.4	36.9	5
0800	15/07/20	192	6	177	0	9	0	0	0	0	0	0	0	0	31.6	36.1	5.1
0900	15/07/20	74	1	60	1	12	0	0	0	0	0	0	0	0	32.5	36.9	4.2
1000	15/07/20	58	0	50	0	8	0	0	0	0	0	0	0	0	32.1	37.4	5.2
1100	15/07/20	67	1	60	0	6	0	0	0	0	0	0	0	0	31.7	37.6	5.3
1200	15/07/20	71	5	59	1	6	0	0	0	0	0	0	0	0	30.5	37	6.4
1300	15/07/20	95	4	78	2	11	0	0	0	0	0	0	0	0	31.4	37.5	6
1400	15/07/20	70	1	62	0	7	0	0	0	0	0	0	0	0	32.4	35	4.9
1500	15/07/20	104	1	94	1	8	0	0	0	0	0	0	0	0	32.8	36.7	3.9
1600	15/07/20	125	1	109	1	14	0	0	0	0	0	0	0	0	31.6	36.7	4.9
1700	15/07/20	102	1	95	0	6	0	0	0	0	0	0	0	0	31.6	37.2	5.5
1800	15/07/20	65	2	61	0	2	0	0	0	0	0	0	0	0	31.3	36.2	5.6
1900	15/07/20	25	0	22	0	3	0	0	0	0	0	0	0	0	31.6	35	5.6
2000	15/07/20	25	0	25	0	0	0	0	0	0	0	0	0	0	30.9	38.1	4.7
2100	15/07/20	13	0	12	0	1	0	0	0	0	0	0	0	0	31.5	37.1	4.7
2200	15/07/20	7	0	7	0	0	0	0	0	0	0	0	0	0	35.3	-	7.7
2300	15/07/20	3	0	3	0	0	0	0	0	0	0	0	0	0	32.5	-	6.3
00-07	-	53	4	45	0	4	0	0	0	0	0	0	0	0	33	37.9	4.7
07-10	-	400	13	359	1	27	0	0	0	0	0	0	0	0	32	36.4	4.9
10-16	-	465	12	403	4	46	0	0	0	0	0	0	0	0	31.9	37	5.3
16-19	-	292	4	265	1	22	0	0	0	0	0	0	0	0	31.5	36.7	5.3
19-00	-	73	0	69	0	4	0	0	0	0	0	0	0	0	31.7	37.3	5.4
00-00	-	1283	33	1141	6	103	0	0	0	0	0	0	0	0	31.9	36.8	5.2

Mercury Traffic Surveys Ltd, Class Report

Report Id - CustomList-400

Site Name - AXI-HIT-02

Description - SPERBERRY HILL, WEST OF THE FARMHOUSE AT REDCOATS

Direction - East

16 July 2024

Time [--]	Date	Total	Cls 1	Cls 2	Cls 3	Cls 4	Cls 5	Cls 6	Cls 7	Cls 8	Cls 9	Cls 10	Cls 11	Cls 12	Mean	Vpp 85	SD
0000	16/07/20	2	0	2	0	0	0	0	0	0	0	0	0	0	32.5	-	1.5
0100	16/07/20	1	0	1	0	0	0	0	0	0	0	0	0	0	36.4	-	-
0200	16/07/20	0	0	0	0	0	0	0	0	0	0	0	0	0	-	-	-
0300	16/07/20	0	0	0	0	0	0	0	0	0	0	0	0	0	-	-	-
0400	16/07/20	0	0	0	0	0	0	0	0	0	0	0	0	0	-	-	-
0500	16/07/20	7	1	6	0	0	0	0	0	0	0	0	0	0	33	-	7.1
0600	16/07/20	35	2	30	0	3	0	0	0	0	0	0	0	0	34.2	39.2	4.1
0700	16/07/20	169	3	153	0	13	0	0	0	0	0	0	0	0	32.7	37	5.3
0800	16/07/20	229	1	214	1	12	1	0	0	0	0	0	0	0	32.7	37	4.8
0900	16/07/20	91	0	81	0	10	0	0	0	0	0	0	0	0	32.5	37.7	5
1000	16/07/20	56	0	51	0	4	0	0	0	1	0	0	0	0	31.7	36.6	5.2
1100	16/07/20	72	2	62	0	6	1	1	0	0	0	0	0	0	32.1	37	5.9
1200	16/07/20	81	1	72	0	8	0	0	0	0	0	0	0	0	32.5	38.4	5.7
1300	16/07/20	66	2	56	0	8	0	0	0	0	0	0	0	0	31.4	35	4.7
1400	16/07/20	70	2	59	0	9	0	0	0	0	0	0	0	0	31.8	38.7	6
1500	16/07/20	107	0	93	0	13	0	1	0	0	0	0	0	0	32.8	37.5	4.3
1600	16/07/20	149	0	129	0	20	0	0	0	0	0	0	0	0	31.8	36.9	4.4
1700	16/07/20	177	1	168	1	7	0	0	0	0	0	0	0	0	32.5	37.9	4.7
1800	16/07/20	92	0	86	0	6	0	0	0	0	0	0	0	0	34	38.8	5.9
1900	16/07/20	29	0	26	0	3	0	0	0	0	0	0	0	0	33.6	38.9	4.5
2000	16/07/20	25	0	25	0	0	0	0	0	0	0	0	0	0	33.2	39.7	5.4
2100	16/07/20	13	0	13	0	0	0	0	0	0	0	0	0	0	30.5	39.1	8.9
2200	16/07/20	15	1	12	0	2	0	0	0	0	0	0	0	0	33.7	45.4	10
2300	16/07/20	0	0	0	0	0	0	0	0	0	0	0	0	0	-	-	-
00-07	-	45	3	39	0	3	0	0	0	0	0	0	0	0	34	39.2	4.5
07-10	-	489	4	448	1	35	1	0	0	0	0	0	0	0	32.7	37.1	5
10-16	-	452	7	393	0	48	1	2	0	1	0	0	0	0	32.1	37.3	5.3
16-19	-	418	1	383	1	33	0	0	0	0	0	0	0	0	32.5	37.5	5
19-00	-	82	1	76	0	5	0	0	0	0	0	0	0	0	33	39.9	6.8
00-00	-	1486	16	1339	2	124	2	2	0	1	0	0	0	0	32.5	37.5	5.2

Mercury Traffic Surveys Ltd, Class Report

Report Id - CustomList-400

Site Name - AXI-HIT-02

Description - SPERBERRY HILL, WEST OF THE FARMHOUSE AT REDCOATS

Direction - East

17 July 2024

Time [--]	Date	Total	Cls 1	Cls 2	Cls 3	Cls 4	Cls 5	Cls 6	Cls 7	Cls 8	Cls 9	Cls 10	Cls 11	Cls 12	Mean	Vpp 85	SD
0000	17/07/20	4	0	4	0	0	0	0	0	0	0	0	0	0	33.3	-	3.4
0100	17/07/20	1	0	1	0	0	0	0	0	0	0	0	0	0	27	-	-
0200	17/07/20	3	0	3	0	0	0	0	0	0	0	0	0	0	33.8	-	8.2
0300	17/07/20	1	0	1	0	0	0	0	0	0	0	0	0	0	37.6	-	-
0400	17/07/20	3	0	2	1	0	0	0	0	0	0	0	0	0	28.6	-	1.2
0500	17/07/20	10	1	8	0	1	0	0	0	0	0	0	0	0	32.9	-	6
0600	17/07/20	40	4	34	0	2	0	0	0	0	0	0	0	0	34.9	42.8	7.1
0700	17/07/20	155	1	139	0	15	0	0	0	0	0	0	0	0	33.2	37.3	4.4
0800	17/07/20	235	4	218	0	13	0	0	0	0	0	0	0	0	32.1	37.2	5.2
0900	17/07/20	97	2	86	0	9	0	0	0	0	0	0	0	0	33.3	38.3	5
1000	17/07/20	70	2	60	0	7	1	0	0	0	0	0	0	0	32.2	38.3	5.3
1100	17/07/20	56	3	46	0	7	0	0	0	0	0	0	0	0	32.4	38.8	6.6
1200	17/07/20	62	7	51	0	4	0	0	0	0	0	0	0	0	32.3	38.2	8.1
1300	17/07/20	60	1	52	0	7	0	0	0	0	0	0	0	0	30.3	34.3	5.1
1400	17/07/20	71	1	56	0	13	0	0	0	0	0	1	0	0	32.1	37	5.4
1500	17/07/20	117	6	100	0	10	0	1	0	0	0	0	0	0	33	38.7	5.5
1600	17/07/20	159	6	131	0	22	0	0	0	0	0	0	0	0	32.1	38.1	6.2
1700	17/07/20	153	2	140	0	11	0	0	0	0	0	0	0	0	32.1	36.9	4.9
00-07	-	62	5	53	1	3	0	0	0	0	0	0	0	0	34	41.2	6.6
07-10	-	487	7	443	0	37	0	0	0	0	0	0	0	0	32.7	37.5	5
10-16	-	436	20	365	0	48	1	1	0	0	0	1	0	0	32.2	38.1	6
16-19	-	312	8	271	0	33	0	0	0	0	0	0	0	0	32.1	37.4	5.6
19-00	-	0	0	0	0	0	0	0	0	0	0	0	0	0	-	-	-
00-00	-	1297	40	1132	1	121	1	1	0	0	0	1	0	0	32.4	37.7	5.6

Mercury Traffic Surveys Ltd, Class Report

Report Id - CustomList-400

Site Name - AXI-HIT-02

Description - SPERBERRY HILL, WEST OF THE FARMHOUSE AT REDCOATS

Direction - West

11 July 2024

Time [--]	Date	Total	Cls 1	Cls 2	Cls 3	Cls 4	Cls 5	Cls 6	Cls 7	Cls 8	Cls 9	Cls 10	Cls 11	Cls 12	Mean	Vpp 85	SD
0000	11/07/20	1	0	1	0	0	0	0	0	0	0	0	0	0	17.4	-	-
0100	11/07/20	2	0	2	0	0	0	0	0	0	0	0	0	0	31.9	-	4.5
0200	11/07/20	1	0	1	0	0	0	0	0	0	0	0	0	0	37.6	-	-
0300	11/07/20	1	0	1	0	0	0	0	0	0	0	0	0	0	28.8	-	-
0400	11/07/20	1	0	1	0	0	0	0	0	0	0	0	0	0	40.7	-	-
0500	11/07/20	7	1	5	0	1	0	0	0	0	0	0	0	0	29.5	-	7.7
0600	11/07/20	31	1	25	0	5	0	0	0	0	0	0	0	0	33.5	37.3	4.8
0700	11/07/20	119	3	101	2	13	0	0	0	0	0	0	0	0	32	36.4	4.5
0800	11/07/20	160	1	138	1	20	0	0	0	0	0	0	0	0	32.7	36.4	4.6
0900	11/07/20	71	1	64	0	6	0	0	0	0	0	0	0	0	31.1	36.1	5.4
1000	11/07/20	61	3	51	1	6	0	0	0	0	0	0	0	0	31.2	35.9	5.9
1100	11/07/20	41	2	36	0	3	0	0	0	0	0	0	0	0	30.6	35.9	5.2
1200	11/07/20	67	3	55	0	8	0	0	1	0	0	0	0	0	30.2	35.2	5.7
1300	11/07/20	73	2	64	0	6	1	0	0	0	0	0	0	0	29.9	36.2	5.2
1400	11/07/20	72	1	60	0	11	0	0	0	0	0	0	0	0	31.2	35.7	4.7
1500	11/07/20	173	2	157	0	14	0	0	0	0	0	0	0	0	32.7	36.5	4.4
1600	11/07/20	296	1	276	1	17	0	0	0	0	0	1	0	0	31.2	35.3	5.1
1700	11/07/20	281	6	257	0	17	1	0	0	0	0	0	0	0	32.4	37	5.1
1800	11/07/20	111	9	97	1	4	0	0	0	0	0	0	0	0	30.9	36.6	5.7
1900	11/07/20	58	2	54	0	2	0	0	0	0	0	0	0	0	31	35.3	5.2
2000	11/07/20	35	1	33	0	1	0	0	0	0	0	0	0	0	31.3	35.9	5.1
2100	11/07/20	26	0	24	0	2	0	0	0	0	0	0	0	0	30.8	35.5	3.5
2200	11/07/20	18	0	18	0	0	0	0	0	0	0	0	0	0	33.4	38.1	5.8
2300	11/07/20	7	0	7	0	0	0	0	0	0	0	0	0	0	35.1	-	7.3
00-07	-	44	2	36	0	6	0	0	0	0	0	0	0	0	32.6	36.8	5.9
07-10	-	350	5	303	3	39	0	0	0	0	0	0	0	0	32.2	36.4	4.8
10-16	-	487	13	423	1	48	1	0	1	0	0	0	0	0	31.3	35.9	5.1
16-19	-	688	16	630	2	38	1	0	0	0	0	1	0	0	31.6	36.4	5.2
19-00	-	144	3	136	0	5	0	0	0	0	0	0	0	0	31.5	36.3	5.2
00-00	-	1713	39	1528	6	136	2	0	1	0	0	1	0	0	31.7	36.2	5.1

Mercury Traffic Surveys Ltd, Class Report

Report Id - CustomList-400

Site Name - AXI-HIT-02

Description - SPERBERRY HILL, WEST OF THE FARMHOUSE AT REDCOATS

Direction - West

12 July 2024

Time [--]	Date	Total	Cls 1	Cls 2	Cls 3	Cls 4	Cls 5	Cls 6	Cls 7	Cls 8	Cls 9	Cls 10	Cls 11	Cls 12	Mean	Vpp 85	SD
0000	12/07/20	2	0	2	0	0	0	0	0	0	0	0	0	0	38.4	-	3
0100	12/07/20	1	0	1	0	0	0	0	0	0	0	0	0	0	26.3	-	-
0200	12/07/20	0	0	0	0	0	0	0	0	0	0	0	0	0	-	-	-
0300	12/07/20	0	0	0	0	0	0	0	0	0	0	0	0	0	-	-	-
0400	12/07/20	2	0	1	0	1	0	0	0	0	0	0	0	0	36.3	-	1.2
0500	12/07/20	3	0	2	0	1	0	0	0	0	0	0	0	0	34.3	-	4
0600	12/07/20	33	1	24	0	8	0	0	0	0	0	0	0	0	35	40	5.1
0700	12/07/20	110	2	95	0	12	0	0	1	0	0	0	0	0	32.9	37.1	4.2
0800	12/07/20	112	1	99	1	10	0	0	0	1	0	0	0	0	32.3	38.1	6.2
0900	12/07/20	77	1	58	0	18	0	0	0	0	0	0	0	0	31.1	36	5.4
1000	12/07/20	48	0	44	0	4	0	0	0	0	0	0	0	0	32	36.7	4.2
1100	12/07/20	63	5	46	0	12	0	0	0	0	0	0	0	0	29.9	35.9	6.9
1200	12/07/20	83	4	68	0	11	0	0	0	0	0	0	0	0	30.1	35.4	5.9
1300	12/07/20	246	2	204	0	39	0	0	0	0	0	1	0	0	31	36.2	6
1400	12/07/20	200	4	178	1	17	0	0	0	0	0	0	0	0	31	36.3	6.2
1500	12/07/20	236	6	205	1	24	0	0	0	0	0	0	0	0	31.2	36.2	5.3
1600	12/07/20	218	3	202	0	13	0	0	0	0	0	0	0	0	31.7	36.1	5.3
1700	12/07/20	135	5	125	0	4	0	0	0	1	0	0	0	0	31.9	36.8	5.6
1800	12/07/20	80	1	76	0	3	0	0	0	0	0	0	0	0	31.4	35.8	5.8
1900	12/07/20	49	0	47	1	1	0	0	0	0	0	0	0	0	30.9	35.9	4.9
2000	12/07/20	35	2	30	0	3	0	0	0	0	0	0	0	0	33.3	39.2	5.4
2100	12/07/20	30	0	30	0	0	0	0	0	0	0	0	0	0	31.2	35.5	5.7
2200	12/07/20	38	3	35	0	0	0	0	0	0	0	0	0	0	29.2	34.1	5
2300	12/07/20	23	0	23	0	0	0	0	0	0	0	0	0	0	31.9	36.5	6.5
00-07	-	41	1	30	0	10	0	0	0	0	0	0	0	0	35	39.9	4.9
07-10	-	299	4	252	1	40	0	0	1	1	0	0	0	0	32.2	36.9	5.3
10-16	-	876	21	745	2	107	0	0	0	0	0	1	0	0	30.9	36.1	5.8
16-19	-	433	9	403	0	20	0	0	0	1	0	0	0	0	31.7	36.3	5.5
19-00	-	175	5	165	1	4	0	0	0	0	0	0	0	0	31.2	36.5	5.5
00-00	-	1824	40	1595	4	181	0	0	1	2	0	1	0	0	31.4	36.4	5.7

Mercury Traffic Surveys Ltd, Class Report

Report Id - CustomList-400

Site Name - AXI-HIT-02

Description - SPERBERRY HILL, WEST OF THE FARMHOUSE AT REDCOATS

Direction - West

15 July 2024

Time [--]	Date	Total	Cls 1	Cls 2	Cls 3	Cls 4	Cls 5	Cls 6	Cls 7	Cls 8	Cls 9	Cls 10	Cls 11	Cls 12	Mean	Vpp 85	SD
0000	15/07/20	4	0	4	0	0	0	0	0	0	0	0	0	0	29.7	-	8.2
0100	15/07/20	2	0	2	0	0	0	0	0	0	0	0	0	0	28.6	-	10.1
0200	15/07/20	2	0	2	0	0	0	0	0	0	0	0	0	0	31	-	1.1
0300	15/07/20	1	0	1	0	0	0	0	0	0	0	0	0	0	37.8	-	-
0400	15/07/20	0	0	0	0	0	0	0	0	0	0	0	0	0	-	-	-
0500	15/07/20	10	2	5	0	2	1	0	0	0	0	0	0	0	34.3	-	7.7
0600	15/07/20	28	2	21	0	5	0	0	0	0	0	0	0	0	33.4	38.8	5.7
0700	15/07/20	115	0	106	0	9	0	0	0	0	0	0	0	0	33.3	37.7	4.2
0800	15/07/20	120	2	104	0	14	0	0	0	0	0	0	0	0	33.7	38.5	4.9
0900	15/07/20	82	2	72	0	7	0	1	0	0	0	0	0	0	31.5	35.8	4.7
1000	15/07/20	74	5	60	0	8	0	1	0	0	0	0	0	0	30.6	35.3	6.2
1100	15/07/20	72	3	63	3	3	0	0	0	0	0	0	0	0	30.6	34.9	5.2
1200	15/07/20	67	4	58	0	5	0	0	0	0	0	0	0	0	31	37.2	6.4
1300	15/07/20	66	1	60	1	4	0	0	0	0	0	0	0	0	31.4	36	4.4
1400	15/07/20	71	1	65	0	5	0	0	0	0	0	0	0	0	33.2	37.5	4.6
1500	15/07/20	118	3	105	2	8	0	0	0	0	0	0	0	0	31.8	36.1	5.3
1600	15/07/20	216	3	199	1	13	0	0	0	0	0	0	0	0	31.6	36.2	4.6
1700	15/07/20	191	4	181	1	5	0	0	0	0	0	0	0	0	31.9	36.1	5
1800	15/07/20	82	3	76	0	3	0	0	0	0	0	0	0	0	32.7	39.9	6
1900	15/07/20	47	1	44	0	2	0	0	0	0	0	0	0	0	33	39.9	6.7
2000	15/07/20	27	0	27	0	0	0	0	0	0	0	0	0	0	30.3	34.4	4.6
2100	15/07/20	10	0	10	0	0	0	0	0	0	0	0	0	0	30.3	-	4.4
2200	15/07/20	9	1	7	1	0	0	0	0	0	0	0	0	0	30.7	-	3.5
2300	15/07/20	4	0	4	0	0	0	0	0	0	0	0	0	0	27.5	-	2.6
00-07	-	47	4	35	0	7	1	0	0	0	0	0	0	0	33.1	38.8	6.4
07-10	-	317	4	282	0	30	0	1	0	0	0	0	0	0	33	37.7	4.7
10-16	-	468	17	411	6	33	0	1	0	0	0	0	0	0	31.5	36.5	5.4
16-19	-	489	10	456	2	21	0	0	0	0	0	0	0	0	31.9	36.7	5
19-00	-	97	2	92	1	2	0	0	0	0	0	0	0	0	31.5	37.5	5.7
00-00	-	1418	37	1276	9	93	1	2	0	0	0	0	0	0	32	37	5.2

Mercury Traffic Surveys Ltd, Class Report

Report Id - CustomList-400

Site Name - AXI-HIT-02

Description - SPERBERRY HILL, WEST OF THE FARMHOUSE AT REDCOATS

Direction - West

16 July 2024

Time [--]	Date	Total	Cls 1	Cls 2	Cls 3	Cls 4	Cls 5	Cls 6	Cls 7	Cls 8	Cls 9	Cls 10	Cls 11	Cls 12	Mean	Vpp 85	SD
0000	16/07/20	4	0	4	0	0	0	0	0	0	0	0	0	0	32.7	-	7
0100	16/07/20	1	1	0	0	0	0	0	0	0	0	0	0	0	15.3	-	-
0200	16/07/20	0	0	0	0	0	0	0	0	0	0	0	0	0	-	-	-
0300	16/07/20	1	0	0	0	1	0	0	0	0	0	0	0	0	41.4	-	-
0400	16/07/20	0	0	0	0	0	0	0	0	0	0	0	0	0	-	-	-
0500	16/07/20	8	2	5	0	1	0	0	0	0	0	0	0	0	33.8	-	9.8
0600	16/07/20	35	0	29	0	5	1	0	0	0	0	0	0	0	35.1	39.9	4.7
0700	16/07/20	148	1	130	0	17	0	0	0	0	0	0	0	0	32.9	37	4.6
0800	16/07/20	162	0	144	0	17	0	0	1	0	0	0	0	0	32	37.4	4.9
0900	16/07/20	64	1	53	0	9	0	1	0	0	0	0	0	0	31.1	36.4	4.7
1000	16/07/20	63	0	56	0	7	0	0	0	0	0	0	0	0	31.3	37.1	5.4
1100	16/07/20	63	0	52	1	8	2	0	0	0	0	0	0	0	31.8	37.3	5.1
1200	16/07/20	65	0	60	0	5	0	0	0	0	0	0	0	0	32.2	37.6	4.8
1300	16/07/20	78	2	66	0	8	1	0	0	1	0	0	0	0	31.4	35.4	5.7
1400	16/07/20	95	0	85	0	10	0	0	0	0	0	0	0	0	32.3	36.6	4.5
1500	16/07/20	133	2	119	1	11	0	0	0	0	0	0	0	0	33.6	37.7	5.3
1600	16/07/20	258	2	236	0	20	0	0	0	0	0	0	0	0	32.9	37.4	4.8
1700	16/07/20	273	4	261	0	8	0	0	0	0	0	0	0	0	33.2	37.7	4.6
1800	16/07/20	119	3	112	0	3	0	0	0	1	0	0	0	0	30.8	36.2	6.2
1900	16/07/20	48	1	45	0	2	0	0	0	0	0	0	0	0	31.8	37.2	6
2000	16/07/20	45	1	42	0	2	0	0	0	0	0	0	0	0	31.7	36.1	5.8
2100	16/07/20	29	1	27	0	0	0	1	0	0	0	0	0	0	31.6	37.8	6.4
2200	16/07/20	13	1	11	0	1	0	0	0	0	0	0	0	0	35.8	37.3	7.1
2300	16/07/20	5	0	4	0	1	0	0	0	0	0	0	0	0	36.2	-	5.2
00-07	-	49	3	38	0	7	1	0	0	0	0	0	0	0	34.4	40.9	6.5
07-10	-	374	2	327	0	43	0	1	1	0	0	0	0	0	32.2	36.9	4.8
10-16	-	497	4	438	2	49	3	0	0	1	0	0	0	0	32.3	37.1	5.2
16-19	-	650	9	609	0	31	0	0	0	1	0	0	0	0	32.6	37.4	5.1
19-00	-	140	4	129	0	6	0	1	0	0	0	0	0	0	32.3	37.6	6.2
00-00	-	1710	22	1541	2	136	4	2	1	2	0	0	0	0	32.5	37.2	5.2

Mercury Traffic Surveys Ltd, Class Report

Report Id - CustomList-400

Site Name - AXI-HIT-02

Description - SPERBERRY HILL, WEST OF THE FARMHOUSE AT REDCOATS

Direction - West

17 July 2024

Time [--]	Date	Total	Cls 1	Cls 2	Cls 3	Cls 4	Cls 5	Cls 6	Cls 7	Cls 8	Cls 9	Cls 10	Cls 11	Cls 12	Mean	Vpp 85	SD
0000	17/07/20	1	0	1	0	0	0	0	0	0	0	0	0	0	36.6	-	-
0100	17/07/20	1	0	1	0	0	0	0	0	0	0	0	0	0	35.2	-	-
0200	17/07/20	1	0	1	0	0	0	0	0	0	0	0	0	0	33.6	-	-
0300	17/07/20	2	0	2	0	0	0	0	0	0	0	0	0	0	33	-	4.4
0400	17/07/20	1	0	1	0	0	0	0	0	0	0	0	0	0	40	-	-
0500	17/07/20	7	1	4	0	2	0	0	0	0	0	0	0	0	35.2	-	6.6
0600	17/07/20	27	1	20	0	6	0	0	0	0	0	0	0	0	35.8	40.1	6.6
0700	17/07/20	135	1	120	0	14	0	0	0	0	0	0	0	0	33.6	37.7	4.3
0800	17/07/20	156	2	128	0	23	1	0	2	0	0	0	0	0	33	38.1	5.2
0900	17/07/20	85	2	70	0	12	0	1	0	0	0	0	0	0	33	38.5	6.2
1000	17/07/20	59	4	49	0	6	0	0	0	0	0	0	0	0	29.8	36.7	6.3
1100	17/07/20	72	5	56	1	10	0	0	0	0	0	0	0	0	31.8	37.1	6
1200	17/07/20	61	4	52	0	5	0	0	0	0	0	0	0	0	31.9	38.3	6.9
1300	17/07/20	73	2	61	0	9	0	0	0	1	0	0	0	0	31.7	36.3	5.5
1400	17/07/20	78	5	59	0	13	1	0	0	0	0	0	0	0	31.7	39	8.7
1500	17/07/20	169	3	154	0	12	0	0	0	0	0	0	0	0	33.5	38.9	5.5
1600	17/07/20	278	5	258	0	15	0	0	0	0	0	0	0	0	32	36.9	6.2
1700	17/07/20	227	8	207	0	11	0	1	0	0	0	0	0	0	31.5	36.9	6.1
00-07	-	40	2	30	0	8	0	0	0	0	0	0	0	0	35.6	39.9	6.1
07-10	-	376	5	318	0	49	1	1	2	0	0	0	0	0	33.2	37.9	5.1
10-16	-	512	23	431	1	55	1	0	0	1	0	0	0	0	32.1	37.9	6.5
16-19	-	505	13	465	0	26	0	1	0	0	0	0	0	0	31.7	36.9	6.2
19-00	-	0	0	0	0	0	0	0	0	0	0	0	0	0	-	-	-
00-00	-	1433	43	1244	1	138	2	2	2	1	0	0	0	0	32.4	37.6	6.1

Mercury Traffic Surveys Ltd, Class Report

Report Id - CustomList-401

Site Name - AXI-HIT-03

Description - BLACKMORE END ROAD. NORTH OF STEVENAGE ROAD

Direction - North

11 July 2024

Time [--]	Date	Total	Cls 1	Cls 2	Cls 3	Cls 4	Cls 5	Cls 6	Cls 7	Cls 8	Cls 9	Cls 10	Cls 11	Cls 12	Mean	Vpp 85	SD
0000	11/07/20	3	0	3	0	0	0	0	0	0	0	0	0	0	27.4	-	6.4
0100	11/07/20	1	0	1	0	0	0	0	0	0	0	0	0	0	35	-	-
0200	11/07/20	0	0	0	0	0	0	0	0	0	0	0	0	0	-	-	-
0300	11/07/20	1	0	1	0	0	0	0	0	0	0	0	0	0	45.4	-	-
0400	11/07/20	3	0	3	0	0	0	0	0	0	0	0	0	0	29.8	-	6.2
0500	11/07/20	6	0	5	0	1	0	0	0	0	0	0	0	0	27.6	-	1.8
0600	11/07/20	19	1	16	0	2	0	0	0	0	0	0	0	0	26.7	31.9	4.9
0700	11/07/20	69	1	62	0	6	0	0	0	0	0	0	0	0	27.5	33.3	5.4
0800	11/07/20	113	2	106	0	5	0	0	0	0	0	0	0	0	27.1	31.3	4.8
0900	11/07/20	129	3	114	0	12	0	0	0	0	0	0	0	0	27.2	32.3	5.9
1000	11/07/20	116	2	100	2	11	0	0	0	1	0	0	0	0	27.5	31.9	4.6
1100	11/07/20	103	1	89	0	13	0	0	0	0	0	0	0	0	26.1	30.5	4.8
1200	11/07/20	65	0	58	0	7	0	0	0	0	0	0	0	0	26.1	30.9	5.2
1300	11/07/20	58	3	51	0	4	0	0	0	0	0	0	0	0	26	29.4	4.7
1400	11/07/20	76	4	66	1	5	0	0	0	0	0	0	0	0	25.6	30.3	5
1500	11/07/20	127	1	120	0	6	0	0	0	0	0	0	0	0	26.3	31	5.1
1600	11/07/20	198	3	179	1	14	0	1	0	0	0	0	0	0	27.9	32.2	3.9
1700	11/07/20	229	5	215	3	6	0	0	0	0	0	0	0	0	26.5	30.6	4.6
1800	11/07/20	99	4	93	0	2	0	0	0	0	0	0	0	0	27.7	32.2	4.6
1900	11/07/20	38	1	33	0	4	0	0	0	0	0	0	0	0	25.9	29.4	3.8
2000	11/07/20	27	0	27	0	0	0	0	0	0	0	0	0	0	25.8	32.6	7
2100	11/07/20	35	1	32	1	1	0	0	0	0	0	0	0	0	24.2	32.8	6.8
2200	11/07/20	15	1	13	0	1	0	0	0	0	0	0	0	0	28.1	35.9	6.1
2300	11/07/20	5	0	3	0	2	0	0	0	0	0	0	0	0	21.2	-	1.6
00-07	-	33	1	29	0	3	0	0	0	0	0	0	0	0	28	33.2	5.6
07-10	-	311	6	282	0	23	0	0	0	0	0	0	0	0	27.2	32	5.4
10-16	-	545	11	484	3	46	0	0	0	1	0	0	0	0	26.4	30.5	4.9
16-19	-	526	12	487	4	22	0	1	0	0	0	0	0	0	27.3	31.8	4.4
19-00	-	120	3	108	1	8	0	0	0	0	0	0	0	0	25.5	31.2	5.9
00-00	-	1535	33	1390	8	102	0	1	0	1	0	0	0	0	26.8	31.4	5

Mercury Traffic Surveys Ltd, Class Report

Report Id - CustomList-401

Site Name - AXI-HIT-03

Description - BLACKMORE END ROAD. NORTH OF STEVENAGE ROAD

Direction - North

12 July 2024

Time [--]	Date	Total	Cls 1	Cls 2	Cls 3	Cls 4	Cls 5	Cls 6	Cls 7	Cls 8	Cls 9	Cls 10	Cls 11	Cls 12	Mean	Vpp 85	SD
0000	12/07/20	8	1	7	0	0	0	0	0	0	0	0	0	0	33.6	-	9.7
0100	12/07/20	1	0	1	0	0	0	0	0	0	0	0	0	0	29.9	-	-
0200	12/07/20	0	0	0	0	0	0	0	0	0	0	0	0	0	-	-	-
0300	12/07/20	2	0	2	0	0	0	0	0	0	0	0	0	0	37.5	-	13.2
0400	12/07/20	1	0	1	0	0	0	0	0	0	0	0	0	0	28.1	-	-
0500	12/07/20	9	0	7	0	2	0	0	0	0	0	0	0	0	27.7	-	4.4
0600	12/07/20	16	1	13	0	2	0	0	0	0	0	0	0	0	26.9	32	4.4
0700	12/07/20	64	2	54	0	8	0	0	0	0	0	0	0	0	28.3	32.5	5.3
0800	12/07/20	83	0	74	0	8	1	0	0	0	0	0	0	0	27.5	31.4	4.1
0900	12/07/20	49	0	43	1	5	0	0	0	0	0	0	0	0	27.8	33.6	4.7
1000	12/07/20	61	1	45	0	14	0	0	0	0	1	0	0	0	24.7	29.7	4.1
1100	12/07/20	54	2	42	1	8	1	0	0	0	0	0	0	0	25	29.4	5.4
1200	12/07/20	73	9	53	1	9	1	0	0	0	0	0	0	0	24.2	29.8	5.4
1300	12/07/20	94	1	81	0	12	0	0	0	0	0	0	0	0	26.4	30.5	3.8
1400	12/07/20	138	4	123	0	10	0	0	0	1	0	0	0	0	25.9	30.6	4.8
1500	12/07/20	175	0	158	1	15	0	1	0	0	0	0	0	0	25.5	30.5	5.4
1600	12/07/20	202	3	185	0	14	0	0	0	0	0	0	0	0	25.9	30.1	4.4
1700	12/07/20	172	1	163	0	8	0	0	0	0	0	0	0	0	26.4	30.3	4.3
1800	12/07/20	104	3	96	0	5	0	0	0	0	0	0	0	0	25.7	29.6	4.6
1900	12/07/20	53	1	51	0	1	0	0	0	0	0	0	0	0	26.3	29.8	3.3
2000	12/07/20	47	1	42	0	4	0	0	0	0	0	0	0	0	24.6	30.3	4.8
2100	12/07/20	39	3	33	0	3	0	0	0	0	0	0	0	0	27.3	32.8	6
2200	12/07/20	30	1	28	0	0	0	1	0	0	0	0	0	0	22.5	29.3	5
2300	12/07/20	23	0	21	0	2	0	0	0	0	0	0	0	0	25.4	28.4	3.8
00-07	-	37	2	31	0	4	0	0	0	0	0	0	0	0	29.2	34.7	6.8
07-10	-	196	2	171	1	21	1	0	0	0	0	0	0	0	27.8	32.1	4.7
10-16	-	595	17	502	3	68	2	1	0	1	1	0	0	0	25.4	30.1	4.9
16-19	-	478	7	444	0	27	0	0	0	0	0	0	0	0	26	30.1	4.4
19-00	-	192	6	175	0	10	0	1	0	0	0	0	0	0	25.4	30.2	4.8
00-00	-	1498	34	1323	4	130	3	2	0	1	1	0	0	0	26	30.6	4.9

Mercury Traffic Surveys Ltd, Class Report

Report Id - CustomList-401

Site Name - AXI-HIT-03

Description - BLACKMORE END ROAD. NORTH OF STEVENAGE ROAD

Direction - North

15 July 2024

Time [--]	Date	Total	Cls 1	Cls 2	Cls 3	Cls 4	Cls 5	Cls 6	Cls 7	Cls 8	Cls 9	Cls 10	Cls 11	Cls 12	Mean	Vpp 85	SD
0000	15/07/20	6	0	6	0	0	0	0	0	0	0	0	0	0	29.1	-	3.6
0100	15/07/20	4	0	2	0	2	0	0	0	0	0	0	0	0	31.7	-	6.3
0200	15/07/20	1	0	1	0	0	0	0	0	0	0	0	0	0	29.1	-	-
0300	15/07/20	2	0	2	0	0	0	0	0	0	0	0	0	0	28.5	-	3.7
0400	15/07/20	0	0	0	0	0	0	0	0	0	0	0	0	0	-	-	-
0500	15/07/20	2	0	2	0	0	0	0	0	0	0	0	0	0	27.1	-	6.2
0600	15/07/20	14	1	11	0	2	0	0	0	0	0	0	0	0	28.8	33.4	3.3
0700	15/07/20	55	1	50	0	4	0	0	0	0	0	0	0	0	27.4	31	4.6
0800	15/07/20	90	3	85	0	2	0	0	0	0	0	0	0	0	27.7	32.8	4.2
0900	15/07/20	55	1	50	0	3	0	1	0	0	0	0	0	0	27.5	31.6	4.2
1000	15/07/20	50	1	44	0	5	0	0	0	0	0	0	0	0	25.6	30.1	4.4
1100	15/07/20	57	1	46	0	9	1	0	0	0	0	0	0	0	25.7	30.3	5.2
1200	15/07/20	60	1	54	0	5	0	0	0	0	0	0	0	0	26.1	31.6	5
1300	15/07/20	57	2	48	1	6	0	0	0	0	0	0	0	0	25.1	29.6	5
1400	15/07/20	72	1	63	0	7	0	1	0	0	0	0	0	0	26.7	29.4	4.5
1500	15/07/20	86	1	81	0	4	0	0	0	0	0	0	0	0	27.5	31.5	4.2
1600	15/07/20	156	2	142	1	11	0	0	0	0	0	0	0	0	28.4	32.4	4.1
1700	15/07/20	171	2	166	0	3	0	0	0	0	0	0	0	0	28.5	32.7	4
1800	15/07/20	91	2	86	0	3	0	0	0	0	0	0	0	0	27.7	32.4	4.3
1900	15/07/20	26	0	24	0	2	0	0	0	0	0	0	0	0	27.6	31.6	4.5
2000	15/07/20	16	0	16	0	0	0	0	0	0	0	0	0	0	24	27.2	3.8
2100	15/07/20	19	2	15	0	2	0	0	0	0	0	0	0	0	20.4	25.7	4.9
2200	15/07/20	13	0	12	0	1	0	0	0	0	0	0	0	0	26.7	37.8	8.1
2300	15/07/20	2	0	2	0	0	0	0	0	0	0	0	0	0	24	-	1.7
00-07	-	29	1	24	0	4	0	0	0	0	0	0	0	0	29.1	33.5	3.9
07-10	-	200	5	185	0	9	0	1	0	0	0	0	0	0	27.6	31.7	4.3
10-16	-	382	7	336	1	36	1	1	0	0	0	0	0	0	26.2	30.5	4.7
16-19	-	418	6	394	1	17	0	0	0	0	0	0	0	0	28.3	32.4	4.1
19-00	-	76	2	69	0	5	0	0	0	0	0	0	0	0	24.8	30.9	5.9
00-00	-	1105	21	1008	2	71	1	2	0	0	0	0	0	0	27.2	31.5	4.6

Mercury Traffic Surveys Ltd, Class Report

Report Id - CustomList-401

Site Name - AXI-HIT-03

Description - BLACKMORE END ROAD. NORTH OF STEVENAGE ROAD

Direction - North

16 July 2024

Time [--]	Date	Total	Cls 1	Cls 2	Cls 3	Cls 4	Cls 5	Cls 6	Cls 7	Cls 8	Cls 9	Cls 10	Cls 11	Cls 12	Mean	Vpp 85	SD
0000	16/07/20	3	0	3	0	0	0	0	0	0	0	0	0	0	33.8	-	7.1
0100	16/07/20	2	0	2	0	0	0	0	0	0	0	0	0	0	34.5	-	6.7
0200	16/07/20	0	0	0	0	0	0	0	0	0	0	0	0	0	-	-	-
0300	16/07/20	1	0	1	0	0	0	0	0	0	0	0	0	0	25.6	-	-
0400	16/07/20	0	0	0	0	0	0	0	0	0	0	0	0	0	-	-	-
0500	16/07/20	2	0	2	0	0	0	0	0	0	0	0	0	0	22.5	-	4.2
0600	16/07/20	16	2	12	0	2	0	0	0	0	0	0	0	0	29.5	34.5	3.9
0700	16/07/20	83	0	73	0	9	0	0	1	0	0	0	0	0	25	30.3	6.2
0800	16/07/20	88	1	79	2	5	0	0	0	1	0	0	0	0	25.8	30.9	5.5
0900	16/07/20	53	0	43	0	10	0	0	0	0	0	0	0	0	26.6	30.1	4.6
1000	16/07/20	33	0	24	0	6	1	0	0	2	0	0	0	0	24.7	29.8	4.9
1100	16/07/20	47	0	39	0	6	0	2	0	0	0	0	0	0	26.7	30.4	4.4
1200	16/07/20	55	0	48	1	6	0	0	0	0	0	0	0	0	26.4	31.2	5.5
1300	16/07/20	56	2	52	0	2	0	0	0	0	0	0	0	0	26.9	29.9	5.2
1400	16/07/20	88	2	75	0	11	0	0	0	0	0	0	0	0	27.1	32.4	5.3
1500	16/07/20	112	1	103	0	8	0	0	0	0	0	0	0	0	28.4	32.7	4.3
1600	16/07/20	219	1	200	1	17	0	0	0	0	0	0	0	0	28.3	32.1	4.2
1700	16/07/20	267	4	255	1	7	0	0	0	0	0	0	0	0	27.7	31.2	4.2
1800	16/07/20	112	1	108	0	3	0	0	0	0	0	0	0	0	28.1	32.8	5.2
1900	16/07/20	40	2	35	0	3	0	0	0	0	0	0	0	0	26.9	32.8	5.6
2000	16/07/20	21	0	20	0	1	0	0	0	0	0	0	0	0	28.5	33.4	4.2
2100	16/07/20	17	0	17	0	0	0	0	0	0	0	0	0	0	25.9	29.4	3
2200	16/07/20	17	0	15	0	2	0	0	0	0	0	0	0	0	29.7	34.8	7.3
2300	16/07/20	2	0	2	0	0	0	0	0	0	0	0	0	0	29.4	-	3.6
00-07	-	24	2	20	0	2	0	0	0	0	0	0	0	0	29.7	35.2	5.1
07-10	-	224	1	195	2	24	0	0	1	1	0	0	0	0	25.7	30.3	5.6
10-16	-	391	5	341	1	39	1	2	0	2	0	0	0	0	27.1	31.4	5
16-19	-	598	6	563	2	27	0	0	0	0	0	0	0	0	28	31.9	4.4
19-00	-	97	2	89	0	6	0	0	0	0	0	0	0	0	27.6	32.8	5.3
00-00	-	1334	16	1208	5	98	1	2	1	3	0	0	0	0	27.4	31.8	4.9

Mercury Traffic Surveys Ltd, Class Report

Report Id - CustomList-401

Site Name - AXI-HIT-03

Description - BLACKMORE END ROAD. NORTH OF STEVENAGE ROAD

Direction - North

17 July 2024

Time [--]	Date	Total	Cls 1	Cls 2	Cls 3	Cls 4	Cls 5	Cls 6	Cls 7	Cls 8	Cls 9	Cls 10	Cls 11	Cls 12	Mean	Vpp 85	SD
0000	17/07/20	2	0	2	0	0	0	0	0	0	0	0	0	0	37.2	-	4.8
0100	17/07/20	0	0	0	0	0	0	0	0	0	0	0	0	0	-	-	-
0200	17/07/20	1	0	1	0	0	0	0	0	0	0	0	0	0	31	-	-
0300	17/07/20	2	0	2	0	0	0	0	0	0	0	0	0	0	26.3	-	0.9
0400	17/07/20	2	0	1	1	0	0	0	0	0	0	0	0	0	22.6	-	0.9
0500	17/07/20	4	0	4	0	0	0	0	0	0	0	0	0	0	28.6	-	3.3
0600	17/07/20	22	3	16	0	3	0	0	0	0	0	0	0	0	28.6	31.9	3.8
0700	17/07/20	79	1	69	0	9	0	0	0	0	0	0	0	0	27.6	31.7	4.7
0800	17/07/20	92	3	79	0	8	2	0	0	0	0	0	0	0	25.8	30.5	5
0900	17/07/20	39	1	30	0	6	1	1	0	0	0	0	0	0	27.3	31.8	5.1
1000	17/07/20	29	2	22	1	4	0	0	0	0	0	0	0	0	27.7	33.2	5.4
1100	17/07/20	60	3	48	0	9	0	0	0	0	0	0	0	0	27.8	33.4	5
1200	17/07/20	56	4	48	0	3	0	1	0	0	0	0	0	0	27.3	33	6.3
1300	17/07/20	43	0	37	0	6	0	0	0	0	0	0	0	0	28.2	33.4	4.9
1400	17/07/20	78	1	69	0	8	0	0	0	0	0	0	0	0	27.8	32	4.1
1500	17/07/20	122	3	112	0	7	0	0	0	0	0	0	0	0	28.2	33.1	4.9
1600	17/07/20	225	6	203	1	14	0	0	0	0	0	1	0	0	27.8	32.2	5.1
1700	17/07/20	268	2	259	0	7	0	0	0	0	0	0	0	0	28.4	32.3	3.7
00-07	-	33	3	26	1	3	0	0	0	0	0	0	0	0	28.7	32.2	4.3
07-10	-	210	5	178	0	23	3	1	0	0	0	0	0	0	26.8	31.4	4.9
10-16	-	388	13	336	1	37	0	1	0	0	0	0	0	0	27.9	32.8	5
16-19	-	493	8	462	1	21	0	0	0	0	0	1	0	0	28.1	32.2	4.4
19-00	-	0	0	0	0	0	0	0	0	0	0	0	0	0	-	-	-
00-00	-	1124	29	1002	3	84	3	2	0	0	0	1	0	0	27.8	32.2	4.7

Mercury Traffic Surveys Ltd, Class Report

Report Id - CustomList-401

Site Name - AXI-HIT-03

Description - BLACKMORE END ROAD. NORTH OF STEVENAGE ROAD

Direction - South

11 July 2024

Time [--]	Date	Total	Cls 1	Cls 2	Cls 3	Cls 4	Cls 5	Cls 6	Cls 7	Cls 8	Cls 9	Cls 10	Cls 11	Cls 12	Mean	Vpp 85	SD
0000	11/07/20	1	0	1	0	0	0	0	0	0	0	0	0	0	30.6	-	-
0100	11/07/20	1	0	1	0	0	0	0	0	0	0	0	0	0	25.8	-	-
0200	11/07/20	0	0	0	0	0	0	0	0	0	0	0	0	0	-	-	-
0300	11/07/20	1	0	0	0	1	0	0	0	0	0	0	0	0	35.5	-	-
0400	11/07/20	1	0	0	0	1	0	0	0	0	0	0	0	0	46	-	-
0500	11/07/20	4	1	3	0	0	0	0	0	0	0	0	0	0	25.1	-	9.3
0600	11/07/20	40	2	37	0	1	0	0	0	0	0	0	0	0	31	35.9	4.9
0700	11/07/20	235	3	224	0	8	0	0	0	0	0	0	0	0	29.1	33.6	5.1
0800	11/07/20	306	2	288	0	15	1	0	0	0	0	0	0	0	26.4	31.2	5.2
0900	11/07/20	138	2	126	0	9	0	0	0	1	0	0	0	0	28.4	32.9	4.8
1000	11/07/20	105	1	92	1	11	0	0	0	0	0	0	0	0	28.4	33.6	5.1
1100	11/07/20	76	2	67	0	7	0	0	0	0	0	0	0	0	26.9	32	5.1
1200	11/07/20	67	0	61	0	6	0	0	0	0	0	0	0	0	27.8	33.4	5.4
1300	11/07/20	63	2	56	0	4	0	1	0	0	0	0	0	0	26.9	32.8	5.9
1400	11/07/20	72	3	59	0	10	0	0	0	0	0	0	0	0	27.3	32.4	5.2
1500	11/07/20	89	1	78	3	6	0	0	0	1	0	0	0	0	27.2	32.2	4.6
1600	11/07/20	89	2	80	0	7	0	0	0	0	0	0	0	0	28.7	33.3	4.4
1700	11/07/20	113	2	98	1	12	0	0	0	0	0	0	0	0	27.7	31.6	4.2
1800	11/07/20	74	5	67	0	2	0	0	0	0	0	0	0	0	27.2	33.1	5
1900	11/07/20	28	1	24	0	3	0	0	0	0	0	0	0	0	27.7	31.7	4.5
2000	11/07/20	29	1	27	0	1	0	0	0	0	0	0	0	0	26.2	32	6.1
2100	11/07/20	20	0	17	0	3	0	0	0	0	0	0	0	0	26.5	32.4	7.3
2200	11/07/20	18	0	14	0	4	0	0	0	0	0	0	0	0	30.4	36.6	5.2
2300	11/07/20	6	0	6	0	0	0	0	0	0	0	0	0	0	34.7	-	6.6
00-07	-	48	3	42	0	3	0	0	0	0	0	0	0	0	30.8	35.8	5.8
07-10	-	679	7	638	0	32	1	0	0	1	0	0	0	0	27.8	32.4	5.2
10-16	-	472	9	413	4	44	0	1	0	1	0	0	0	0	27.5	32.6	5.2
16-19	-	276	9	245	1	21	0	0	0	0	0	0	0	0	27.9	32.7	4.5
19-00	-	101	2	88	0	11	0	0	0	0	0	0	0	0	27.9	32.9	6.2
00-00	-	1576	30	1426	5	111	1	1	0	2	0	0	0	0	27.8	32.5	5.2

Mercury Traffic Surveys Ltd, Class Report

Report Id - CustomList-401

Site Name - AXI-HIT-03

Description - BLACKMORE END ROAD. NORTH OF STEVENAGE ROAD

Direction - South

12 July 2024

Time [--]	Date	Total	Cls 1	Cls 2	Cls 3	Cls 4	Cls 5	Cls 6	Cls 7	Cls 8	Cls 9	Cls 10	Cls 11	Cls 12	Mean	Vpp 85	SD
0000	12/07/20	4	0	4	0	0	0	0	0	0	0	0	0	0	25.9	-	12.9
0100	12/07/20	1	0	1	0	0	0	0	0	0	0	0	0	0	34.4	-	-
0200	12/07/20	0	0	0	0	0	0	0	0	0	0	0	0	0	-	-	-
0300	12/07/20	0	0	0	0	0	0	0	0	0	0	0	0	0	-	-	-
0400	12/07/20	1	0	0	0	1	0	0	0	0	0	0	0	0	20.3	-	-
0500	12/07/20	2	0	2	0	0	0	0	0	0	0	0	0	0	30.6	-	3.6
0600	12/07/20	46	2	43	0	1	0	0	0	0	0	0	0	0	31.8	36.9	5.5
0700	12/07/20	171	1	164	0	6	0	0	0	0	0	0	0	0	29.3	33.2	3.7
0800	12/07/20	219	2	205	0	12	0	0	0	0	0	0	0	0	28	32.4	4.2
0900	12/07/20	98	1	88	0	9	0	0	0	0	0	0	0	0	27.8	31.7	3.6
1000	12/07/20	62	1	52	0	8	0	0	1	0	0	0	0	0	26.4	30.5	4.4
1100	12/07/20	71	4	60	1	6	0	0	0	0	0	0	0	0	26.3	30.7	5.1
1200	12/07/20	77	5	62	2	8	0	0	0	0	0	0	0	0	26.1	30.5	5.2
1300	12/07/20	138	2	116	0	20	0	0	0	0	0	0	0	0	26.5	31.1	4.7
1400	12/07/20	148	0	131	1	16	0	0	0	0	0	0	0	0	26	30.4	4.3
1500	12/07/20	129	5	110	0	14	0	0	0	0	0	0	0	0	25.7	30.7	4.6
1600	12/07/20	118	1	108	0	9	0	0	0	0	0	0	0	0	25.6	29.8	4.6
1700	12/07/20	91	1	86	0	4	0	0	0	0	0	0	0	0	25.6	29.4	5.4
1800	12/07/20	84	0	81	0	3	0	0	0	0	0	0	0	0	25.9	30	4.5
1900	12/07/20	58	0	57	0	1	0	0	0	0	0	0	0	0	26.7	31	4.1
2000	12/07/20	50	1	46	0	3	0	0	0	0	0	0	0	0	24.6	29.6	4.9
2100	12/07/20	34	0	33	0	1	0	0	0	0	0	0	0	0	26.6	34.6	6.7
2200	12/07/20	68	0	66	0	2	0	0	0	0	0	0	0	0	24	27.6	3.8
2300	12/07/20	29	1	27	0	1	0	0	0	0	0	0	0	0	25.8	30.9	5
00-07	-	54	2	50	0	2	0	0	0	0	0	0	0	0	31.2	36.9	6.3
07-10	-	488	4	457	0	27	0	0	0	0	0	0	0	0	28.4	32.4	4
10-16	-	625	17	531	4	72	0	0	1	0	0	0	0	0	26.1	30.5	4.7
16-19	-	293	2	275	0	16	0	0	0	0	0	0	0	0	25.7	29.8	4.8
19-00	-	239	2	229	0	8	0	0	0	0	0	0	0	0	25.4	30.2	4.8
00-00	-	1699	27	1542	4	125	0	0	1	0	0	0	0	0	26.8	31.3	4.8

Mercury Traffic Surveys Ltd, Class Report

Report Id - CustomList-401

Site Name - AXI-HIT-03

Description - BLACKMORE END ROAD. NORTH OF STEVENAGE ROAD

Direction - South

15 July 2024

Time [--]	Date	Total	Cls 1	Cls 2	Cls 3	Cls 4	Cls 5	Cls 6	Cls 7	Cls 8	Cls 9	Cls 10	Cls 11	Cls 12	Mean	Vpp 85	SD
0000	15/07/20	6	0	4	0	2	0	0	0	0	0	0	0	0	32.5	-	5.9
0100	15/07/20	2	0	0	0	2	0	0	0	0	0	0	0	0	34.9	-	4.9
0200	15/07/20	2	0	2	0	0	0	0	0	0	0	0	0	0	32.3	-	15.7
0300	15/07/20	1	0	1	0	0	0	0	0	0	0	0	0	0	34.6	-	-
0400	15/07/20	0	0	0	0	0	0	0	0	0	0	0	0	0	-	-	-
0500	15/07/20	3	2	0	0	0	1	0	0	0	0	0	0	0	28.1	-	13.7
0600	15/07/20	39	2	34	0	3	0	0	0	0	0	0	0	0	29.4	33.9	4.9
0700	15/07/20	228	1	217	0	9	1	0	0	0	0	0	0	0	29.7	33.4	3.9
0800	15/07/20	277	2	261	0	14	0	0	0	0	0	0	0	0	27.9	31.4	3.7
0900	15/07/20	111	1	103	0	5	0	2	0	0	0	0	0	0	27.6	31	4.1
1000	15/07/20	88	3	69	1	12	2	1	0	0	0	0	0	0	25.5	29.6	5.1
1100	15/07/20	77	7	64	0	5	0	1	0	0	0	0	0	0	26.6	33	6
1200	15/07/20	69	1	60	0	7	0	0	0	1	0	0	0	0	27.3	32.4	5.1
1300	15/07/20	65	0	56	0	9	0	0	0	0	0	0	0	0	27.6	32.2	4.7
1400	15/07/20	48	0	44	0	4	0	0	0	0	0	0	0	0	29.4	33.1	3.7
1500	15/07/20	72	0	64	0	8	0	0	0	0	0	0	0	0	28.3	31.9	4.1
1600	15/07/20	97	2	87	1	7	0	0	0	0	0	0	0	0	28.4	32.6	4.6
1700	15/07/20	80	1	77	0	2	0	0	0	0	0	0	0	0	28.6	34	5.3
1800	15/07/20	39	0	37	0	2	0	0	0	0	0	0	0	0	29.7	34.2	4.4
1900	15/07/20	23	1	21	0	1	0	0	0	0	0	0	0	0	26.9	31.5	3.8
2000	15/07/20	18	0	18	0	0	0	0	0	0	0	0	0	0	25.5	31.2	4.4
2100	15/07/20	10	0	9	1	0	0	0	0	0	0	0	0	0	24	-	6.8
2200	15/07/20	5	0	3	1	1	0	0	0	0	0	0	0	0	19.8	-	6.7
2300	15/07/20	4	0	4	0	0	0	0	0	0	0	0	0	0	20.9	-	6.9
00-07	-	53	4	41	0	7	1	0	0	0	0	0	0	0	30.1	35.8	6
07-10	-	616	4	581	0	28	1	2	0	0	0	0	0	0	28.5	32	4
10-16	-	419	11	357	1	45	2	2	0	1	0	0	0	0	27.2	31.9	5.1
16-19	-	216	3	201	1	11	0	0	0	0	0	0	0	0	28.7	33.7	4.8
19-00	-	60	1	55	2	2	0	0	0	0	0	0	0	0	25	30.5	5.3
00-00	-	1364	23	1235	4	93	4	4	0	1	0	0	0	0	28.1	32.3	4.7

Mercury Traffic Surveys Ltd, Class Report

Report Id - CustomList-401

Site Name - AXI-HIT-03

Description - BLACKMORE END ROAD. NORTH OF STEVENAGE ROAD

Direction - South

16 July 2024

Time [--]	Date	Total	Cls 1	Cls 2	Cls 3	Cls 4	Cls 5	Cls 6	Cls 7	Cls 8	Cls 9	Cls 10	Cls 11	Cls 12	Mean	Vpp 85	SD
0000	16/07/20	1	0	1	0	0	0	0	0	0	0	0	0	0	30.2	-	-
0100	16/07/20	1	0	1	0	0	0	0	0	0	0	0	0	0	33.6	-	-
0200	16/07/20	1	0	1	0	0	0	0	0	0	0	0	0	0	21.7	-	-
0300	16/07/20	1	0	1	0	0	0	0	0	0	0	0	0	0	27.8	-	-
0400	16/07/20	1	0	1	0	0	0	0	0	0	0	0	0	0	31.8	-	-
0500	16/07/20	7	2	4	0	1	0	0	0	0	0	0	0	0	26.7	-	6
0600	16/07/20	49	0	47	0	2	0	0	0	0	0	0	0	0	28.1	32.1	3.9
0700	16/07/20	308	2	295	0	11	0	0	0	0	0	0	0	0	25.4	29.6	4
0800	16/07/20	375	3	352	2	15	1	0	1	1	0	0	0	0	24.4	28.4	4.1
0900	16/07/20	94	1	81	0	11	0	0	0	1	0	0	0	0	25.2	28.7	4.1
1000	16/07/20	59	0	50	0	7	2	0	0	0	0	0	0	0	25.6	30	4.8
1100	16/07/20	54	0	43	0	9	0	0	0	2	0	0	0	0	27.3	31.5	5.2
1200	16/07/20	71	0	61	0	8	1	0	0	0	1	0	0	0	27	31.4	4.5
1300	16/07/20	67	2	55	1	7	2	0	0	0	0	0	0	0	27	32	5.3
1400	16/07/20	57	0	54	0	3	0	0	0	0	0	0	0	0	28.3	32.3	5.3
1500	16/07/20	91	2	79	1	9	0	0	0	0	0	0	0	0	27.8	31	3.8
1600	16/07/20	90	1	78	2	9	0	0	0	0	0	0	0	0	28.2	33.2	5.3
1700	16/07/20	109	4	98	0	7	0	0	0	0	0	0	0	0	27.5	31.7	4.4
1800	16/07/20	54	1	48	1	4	0	0	0	0	0	0	0	0	26.2	30.6	5
1900	16/07/20	27	1	26	0	0	0	0	0	0	0	0	0	0	29.2	33.8	5.8
2000	16/07/20	22	0	22	0	0	0	0	0	0	0	0	0	0	29.4	36.4	5.9
2100	16/07/20	16	0	16	0	0	0	0	0	0	0	0	0	0	27.9	32.4	4
2200	16/07/20	5	0	3	0	2	0	0	0	0	0	0	0	0	30.3	-	3.5
2300	16/07/20	3	0	3	0	0	0	0	0	0	0	0	0	0	34.9	-	6.3
00-07	-	61	2	56	0	3	0	0	0	0	0	0	0	0	28	31.9	4.2
07-10	-	777	6	728	2	37	1	0	1	2	0	0	0	0	24.9	28.9	4.1
10-16	-	399	4	342	2	43	5	0	0	2	1	0	0	0	27.2	31.5	4.8
16-19	-	253	6	224	3	20	0	0	0	0	0	0	0	0	27.5	32	4.9
19-00	-	73	1	70	0	2	0	0	0	0	0	0	0	0	29.3	34.2	5.4
00-00	-	1563	19	1420	7	105	6	0	1	4	1	0	0	0	26.2	31	4.7

Mercury Traffic Surveys Ltd, Class Report

Report Id - CustomList-401

Site Name - AXI-HIT-03

Description - BLACKMORE END ROAD. NORTH OF STEVENAGE ROAD

Direction - South

17 July 2024

Time [--]	Date	Total	Cls 1	Cls 2	Cls 3	Cls 4	Cls 5	Cls 6	Cls 7	Cls 8	Cls 9	Cls 10	Cls 11	Cls 12	Mean	Vpp 85	SD
0000	17/07/20	1	0	1	0	0	0	0	0	0	0	0	0	0	37.4	-	-
0100	17/07/20	0	0	0	0	0	0	0	0	0	0	0	0	0	0	-	-
0200	17/07/20	0	0	0	0	0	0	0	0	0	0	0	0	0	0	-	-
0300	17/07/20	0	0	0	0	0	0	0	0	0	0	0	0	0	0	-	-
0400	17/07/20	1	0	1	0	0	0	0	0	0	0	0	0	0	30	-	-
0500	17/07/20	3	1	2	0	0	0	0	0	0	0	0	0	0	35.2	-	4.5
0600	17/07/20	48	1	46	0	1	0	0	0	0	0	0	0	0	31.1	36.1	5.7
0700	17/07/20	292	4	278	0	10	0	0	0	0	0	0	0	0	28.3	32.1	4
0800	17/07/20	411	3	376	0	27	2	0	2	0	0	1	0	0	26.3	31	5.1
0900	17/07/20	111	0	99	0	11	1	0	0	0	0	0	0	0	28.1	32	4.1
1000	17/07/20	65	2	56	1	6	0	0	0	0	0	0	0	0	28	31.9	4.7
1100	17/07/20	61	1	54	1	5	0	0	0	0	0	0	0	0	29.1	33	4.3
1200	17/07/20	73	6	61	0	5	0	0	1	0	0	0	0	0	27.1	31.4	5
1300	17/07/20	63	5	53	0	5	0	0	0	0	0	0	0	0	28.1	33	6
1400	17/07/20	72	5	58	1	8	0	0	0	0	0	0	0	0	27.7	31.5	5.5
1500	17/07/20	87	2	77	0	8	0	0	0	0	0	0	0	0	29.5	33.4	4.6
1600	17/07/20	86	1	74	0	11	0	0	0	0	0	0	0	0	29.2	33.1	4
1700	17/07/20	107	4	95	2	6	0	0	0	0	0	0	0	0	28.4	34	5.3
00-07	-	53	2	50	0	1	0	0	0	0	0	0	0	0	31.5	37.2	5.6
07-10	-	814	7	753	0	48	3	0	2	0	0	1	0	0	27.3	31.5	4.7
10-16	-	421	21	359	3	37	0	0	1	0	0	0	0	0	28.3	32.4	5.1
16-19	-	193	5	169	2	17	0	0	0	0	0	0	0	0	28.8	33.2	4.8
19-00	-	0	0	0	0	0	0	0	0	0	0	0	0	0	-	-	-
00-00	-	1481	35	1331	5	103	3	0	3	0	0	1	0	0	27.9	32.1	4.9

Mercury Traffic Surveys Ltd, Class Report

Report Id - CustomList-402

Site Name - AXI-HIT-04

Description - STEVENAGE ROAD, EAST OF BLAKEMORE END ROAD

Direction - East

11 July 2024

Time [--]	Date	Total	Cls 1	Cls 2	Cls 3	Cls 4	Cls 5	Cls 6	Cls 7	Cls 8	Cls 9	Cls 10	Cls 11	Cls 12	Mean	Vpp 85	SD
0000	11/07/20	1	0	1	0	0	0	0	0	0	0	0	0	0	21.9	-	-
0100	11/07/20	1	0	1	0	0	0	0	0	0	0	0	0	0	20	-	-
0200	11/07/20	0	0	0	0	0	0	0	0	0	0	0	0	0	-	-	-
0300	11/07/20	1	0	0	0	1	0	0	0	0	0	0	0	0	20.4	-	-
0400	11/07/20	3	0	2	0	1	0	0	0	0	0	0	0	0	25.2	-	1.5
0500	11/07/20	6	0	6	0	0	0	0	0	0	0	0	0	0	24.1	-	4.2
0600	11/07/20	56	1	54	0	1	0	0	0	0	0	0	0	0	22.2	26.2	3.8
0700	11/07/20	294	3	277	1	13	0	0	0	0	0	0	0	0	21.6	24.5	3
0800	11/07/20	416	1	394	0	20	1	0	0	0	0	0	0	0	21.2	24.5	3.2
0900	11/07/20	128	2	117	1	7	0	0	1	0	0	0	0	0	21	24.6	3.8
1000	11/07/20	40	1	33	0	5	1	0	0	0	0	0	0	0	18.6	22.4	4
1100	11/07/20	31	0	26	0	5	0	0	0	0	0	0	0	0	19	22.8	3.6
1200	11/07/20	82	1	66	0	15	0	0	0	0	0	0	0	0	20.2	24.6	4.1
1300	11/07/20	93	3	87	0	3	0	0	0	0	0	0	0	0	21.6	24.7	3.2
1400	11/07/20	105	2	90	1	11	0	0	0	1	0	0	0	0	20.6	24.1	3.7
1500	11/07/20	115	3	102	1	8	1	0	0	0	0	0	0	0	21	23.9	3.4
1600	11/07/20	153	1	134	1	17	0	0	0	0	0	0	0	0	21.3	24.5	3.2
1700	11/07/20	159	4	142	0	12	0	1	0	0	0	0	0	0	20.7	24	3.2
1800	11/07/20	110	2	102	0	5	1	0	0	0	0	0	0	0	21.8	25.3	3.3
1900	11/07/20	45	3	39	0	3	0	0	0	0	0	0	0	0	21.5	24.9	3.7
2000	11/07/20	43	1	39	0	3	0	0	0	0	0	0	0	0	21.9	26	3.5
2100	11/07/20	36	2	33	0	1	0	0	0	0	0	0	0	0	21.2	25.9	4.7
2200	11/07/20	26	0	23	0	3	0	0	0	0	0	0	0	0	21.4	27	3.9
2300	11/07/20	6	0	6	0	0	0	0	0	0	0	0	0	0	25	-	3.3
00-07	-	68	1	64	0	3	0	0	0	0	0	0	0	0	22.5	26.2	3.7
07-10	-	838	6	788	2	40	1	0	1	0	0	0	0	0	21.3	24.5	3.2
10-16	-	466	10	404	2	47	2	0	0	1	0	0	0	0	20.5	23.9	3.7
16-19	-	422	7	378	1	34	1	1	0	0	0	0	0	0	21.2	24.5	3.2
19-00	-	156	6	140	0	10	0	0	0	0	0	0	0	0	21.7	25.8	4
00-00	-	1950	30	1774	5	134	4	1	1	1	0	0	0	0	21.2	24.6	3.5

Mercury Traffic Surveys Ltd, Class Report

Report Id - CustomList-402

Site Name - AXI-HIT-04

Description - STEVENAGE ROAD, EAST OF BLAKEMORE END ROAD

Direction - East

12 July 2024

Time [--]	Date	Total	Cls 1	Cls 2	Cls 3	Cls 4	Cls 5	Cls 6	Cls 7	Cls 8	Cls 9	Cls 10	Cls 11	Cls 12	Mean	Vpp 85	SD
0000	12/07/20	6	0	6	0	0	0	0	0	0	0	0	0	0	19.8	-	4.9
0100	12/07/20	1	0	1	0	0	0	0	0	0	0	0	0	0	22.6	-	-
0200	12/07/20	2	0	2	0	0	0	0	0	0	0	0	0	0	21.9	-	4.6
0300	12/07/20	0	0	0	0	0	0	0	0	0	0	0	0	0	-	-	-
0400	12/07/20	3	0	2	0	1	0	0	0	0	0	0	0	0	21.7	-	5
0500	12/07/20	8	0	8	0	0	0	0	0	0	0	0	0	0	25.7	-	3
0600	12/07/20	58	1	55	0	2	0	0	0	0	0	0	0	0	21.5	24.6	3.1
0700	12/07/20	226	1	211	0	14	0	0	0	0	0	0	0	0	21.8	24.9	3
0800	12/07/20	306	4	279	1	22	0	0	0	0	0	0	0	0	21.1	24.6	3.1
0900	12/07/20	138	1	123	1	13	0	0	0	0	0	0	0	0	20.4	23	2.8
1000	12/07/20	83	1	71	0	10	0	0	1	0	0	0	0	0	20.1	22.9	2.8
1100	12/07/20	86	1	76	1	7	0	0	1	0	0	0	0	0	20.3	23.9	3.5
1200	12/07/20	108	2	93	2	11	0	0	0	0	0	0	0	0	21.1	24.1	3.1
1300	12/07/20	121	0	110	0	11	0	0	0	0	0	0	0	0	21.2	24	2.9
1400	12/07/20	139	2	121	1	14	0	0	0	1	0	0	0	0	20.9	23.5	2.7
1500	12/07/20	165	3	144	0	18	0	0	0	0	0	0	0	0	21.1	23.9	2.9
1600	12/07/20	168	0	146	0	22	0	0	0	0	0	0	0	0	21.7	25	3
1700	12/07/20	143	4	132	0	7	0	0	0	0	0	0	0	0	21	24.9	3.3
1800	12/07/20	120	0	117	0	3	0	0	0	0	0	0	0	0	20.6	23.5	2.6
1900	12/07/20	67	1	65	0	1	0	0	0	0	0	0	0	0	21	24.7	3.3
2000	12/07/20	60	4	56	0	0	0	0	0	0	0	0	0	0	19.8	23.5	3.5
2100	12/07/20	42	0	40	0	2	0	0	0	0	0	0	0	0	21.3	24.8	4
2200	12/07/20	74	1	71	0	2	0	0	0	0	0	0	0	0	19.9	23.8	3.9
2300	12/07/20	35	1	33	0	1	0	0	0	0	0	0	0	0	20	23.2	3
00-07	-	78	1	74	0	3	0	0	0	0	0	0	0	0	21.8	25.2	3.5
07-10	-	670	6	613	2	49	0	0	0	0	0	0	0	0	21.2	24.5	3.1
10-16	-	702	9	615	4	71	0	0	2	1	0	0	0	0	20.9	23.8	3
16-19	-	431	4	395	0	32	0	0	0	0	0	0	0	0	21.2	24.3	3
19-00	-	278	7	265	0	6	0	0	0	0	0	0	0	0	20.4	23.7	3.6
00-00	-	2159	27	1962	6	161	0	0	2	1	0	0	0	0	21	24.2	3.1

Mercury Traffic Surveys Ltd, Class Report

Report Id - CustomList-402

Site Name - AXI-HIT-04

Description - STEVENAGE ROAD, EAST OF BLAKEMORE END ROAD

Direction - East

15 July 2024

Time [--]	Date	Total	Cls 1	Cls 2	Cls 3	Cls 4	Cls 5	Cls 6	Cls 7	Cls 8	Cls 9	Cls 10	Cls 11	Cls 12	Mean	Vpp 85	SD
0000	15/07/20	6	0	4	0	2	0	0	0	0	0	0	0	0	21.2	-	3.8
0100	15/07/20	3	0	1	0	2	0	0	0	0	0	0	0	0	20.1	-	3.7
0200	15/07/20	3	0	3	0	0	0	0	0	0	0	0	0	0	17.9	-	6.5
0300	15/07/20	1	0	1	0	0	0	0	0	0	0	0	0	0	20	-	-
0400	15/07/20	0	0	0	0	0	0	0	0	0	0	0	0	0	-	-	-
0500	15/07/20	7	1	6	0	0	0	0	0	0	0	0	0	0	24.5	-	5.1
0600	15/07/20	61	2	54	0	5	0	0	0	0	0	0	0	0	21.9	25.5	3.1
0700	15/07/20	270	5	252	0	9	4	0	0	0	0	0	0	0	22	25.3	3
0800	15/07/20	370	5	350	1	12	2	0	0	0	0	0	0	0	21.5	24.5	2.8
0900	15/07/20	145	0	133	0	12	0	0	0	0	0	0	0	0	21.3	24.7	3.1
1000	15/07/20	96	0	84	1	10	1	0	0	0	0	0	0	0	20.4	23.9	3.3
1100	15/07/20	92	5	78	0	8	0	1	0	0	0	0	0	0	20.8	24.2	3.5
1200	15/07/20	97	4	80	1	10	1	0	1	0	0	0	0	0	20.7	24.2	3.6
1300	15/07/20	121	1	103	0	16	1	0	0	0	0	0	0	0	22.1	25.2	4.5
1400	15/07/20	81	0	75	0	6	0	0	0	0	0	0	0	0	22	25.1	3.2
1500	15/07/20	129	1	116	0	11	1	0	0	0	0	0	0	0	22.2	25.6	3.2
1600	15/07/20	134	0	122	1	11	0	0	0	0	0	0	0	0	22.4	25.5	3
1700	15/07/20	110	0	106	0	4	0	0	0	0	0	0	0	0	21.7	24.5	3.1
1800	15/07/20	82	1	79	0	2	0	0	0	0	0	0	0	0	22.7	25.7	2.8
1900	15/07/20	33	1	30	0	2	0	0	0	0	0	0	0	0	21.8	24.8	3.9
2000	15/07/20	33	0	33	0	0	0	0	0	0	0	0	0	0	21.6	25.1	3.2
2100	15/07/20	19	0	17	1	1	0	0	0	0	0	0	0	0	22	24.6	2.9
2200	15/07/20	8	0	8	0	0	0	0	0	0	0	0	0	0	21.9	-	2.5
2300	15/07/20	5	0	5	0	0	0	0	0	0	0	0	0	0	21.3	-	5.7
00-07	-	81	3	69	0	9	0	0	0	0	0	0	0	0	21.9	25.5	3.6
07-10	-	785	10	735	1	33	6	0	0	0	0	0	0	0	21.6	24.8	3
10-16	-	616	11	536	2	61	4	1	1	0	0	0	0	0	21.4	24.9	3.7
16-19	-	326	1	307	1	17	0	0	0	0	0	0	0	0	22.2	25.3	3
19-00	-	98	1	93	1	3	0	0	0	0	0	0	0	0	21.8	24.9	3.4
00-00	-	1906	26	1740	5	123	10	1	1	0	0	0	0	0	21.7	24.9	3.3

Mercury Traffic Surveys Ltd, Class Report

Report Id - CustomList-402

Site Name - AXI-HIT-04

Description - STEVENAGE ROAD, EAST OF BLAKEMORE END ROAD

Direction - East

16 July 2024

Time [--]	Date	Total	Cls 1	Cls 2	Cls 3	Cls 4	Cls 5	Cls 6	Cls 7	Cls 8	Cls 9	Cls 10	Cls 11	Cls 12	Mean	Vpp 85	SD
0000	16/07/20	2	0	2	0	0	0	0	0	0	0	0	0	0	25.9	-	2.1
0100	16/07/20	1	0	1	0	0	0	0	0	0	0	0	0	0	24.6	-	-
0200	16/07/20	1	0	1	0	0	0	0	0	0	0	0	0	0	19.9	-	-
0300	16/07/20	1	0	1	0	0	0	0	0	0	0	0	0	0	22.9	-	-
0400	16/07/20	1	0	1	0	0	0	0	0	0	0	0	0	0	21.6	-	-
0500	16/07/20	10	1	8	0	1	0	0	0	0	0	0	0	0	23.1	-	3.2
0600	16/07/20	59	0	57	0	2	0	0	0	0	0	0	0	0	22.4	25.8	3.4
0700	16/07/20	360	4	341	0	13	1	0	0	0	1	0	0	0	21.9	25.3	3.1
0800	16/07/20	472	3	448	2	17	1	0	1	0	0	0	0	0	21.6	24.9	3.1
0900	16/07/20	150	1	136	0	12	0	0	1	0	0	0	0	0	22.3	25.1	3.1
1000	16/07/20	81	0	73	1	6	1	0	0	0	0	0	0	0	21.2	24.7	3.4
1100	16/07/20	84	1	70	1	10	0	0	0	2	0	0	0	0	21.8	25.1	3.4
1200	16/07/20	118	1	103	0	12	1	0	0	0	1	0	0	0	22	25.6	3.5
1300	16/07/20	90	1	76	1	11	1	0	0	0	0	0	0	0	21.6	25.1	3.3
1400	16/07/20	84	0	75	0	9	0	0	0	0	0	0	0	0	22.2	25.8	3.4
1500	16/07/20	133	0	117	0	16	0	0	0	0	0	0	0	0	22.2	24.6	3
1600	16/07/20	159	0	141	1	17	0	0	0	0	0	0	0	0	22.4	25.3	3.1
1700	16/07/20	165	1	156	0	7	1	0	0	0	0	0	0	0	22.3	25.3	3.1
1800	16/07/20	89	1	82	0	6	0	0	0	0	0	0	0	0	22.4	25.5	3
1900	16/07/20	30	1	27	0	2	0	0	0	0	0	0	0	0	22.7	26.5	4
2000	16/07/20	37	0	37	0	0	0	0	0	0	0	0	0	0	21.4	24.2	3.2
2100	16/07/20	21	0	21	0	0	0	0	0	0	0	0	0	0	22.6	26.8	4.6
2200	16/07/20	17	1	15	0	1	0	0	0	0	0	0	0	0	22	27.1	4
2300	16/07/20	3	0	3	0	0	0	0	0	0	0	0	0	0	22.1	-	3.4
00-07	-	75	1	71	0	3	0	0	0	0	0	0	0	0	22.6	25.9	3.3
07-10	-	982	8	925	2	42	2	0	2	0	1	0	0	0	21.8	25.1	3.1
10-16	-	590	3	514	3	64	3	0	0	2	1	0	0	0	21.9	25.1	3.3
16-19	-	413	2	379	1	30	1	0	0	0	0	0	0	0	22.4	25.3	3.1
19-00	-	108	2	103	0	3	0	0	0	0	0	0	0	0	22.1	25.5	3.8
00-00	-	2168	16	1992	6	142	6	0	2	2	2	0	0	0	22	25.2	3.2

Mercury Traffic Surveys Ltd, Class Report

Report Id - CustomList-402

Site Name - AXI-HIT-04

Description - STEVENAGE ROAD, EAST OF BLAKEMORE END ROAD

Direction - East

17 July 2024

Time [--]	Date	Total	Cls 1	Cls 2	Cls 3	Cls 4	Cls 5	Cls 6	Cls 7	Cls 8	Cls 9	Cls 10	Cls 11	Cls 12	Mean	Vpp 85	SD
0000	17/07/20	4	0	4	0	0	0	0	0	0	0	0	0	0	19.8	-	8.6
0100	17/07/20	1	0	1	0	0	0	0	0	0	0	0	0	0	21.2	-	-
0200	17/07/20	2	0	2	0	0	0	0	0	0	0	0	0	0	18	-	2.7
0300	17/07/20	1	0	1	0	0	0	0	0	0	0	0	0	0	17.6	-	-
0400	17/07/20	3	0	3	0	0	0	0	0	0	0	0	0	0	21.8	-	3.6
0500	17/07/20	9	1	7	0	1	0	0	0	0	0	0	0	0	21.8	-	4.9
0600	17/07/20	62	1	60	0	1	0	0	0	0	0	0	0	0	23.5	27.4	3.8
0700	17/07/20	331	4	311	1	15	0	0	0	0	0	0	0	0	22.1	25.2	2.9
0800	17/07/20	484	3	452	1	26	2	0	0	0	0	0	0	0	21.8	25.2	2.9
0900	17/07/20	165	1	149	0	15	0	0	0	0	0	0	0	0	22.1	25.3	3
1000	17/07/20	99	1	88	1	9	0	0	0	0	0	0	0	0	22.1	25.6	3.3
1100	17/07/20	73	1	67	0	5	0	0	0	0	0	0	0	0	21.5	25	3.7
1200	17/07/20	81	5	66	0	7	2	0	1	0	0	0	0	0	21.9	25.4	3.6
1300	17/07/20	84	3	73	1	7	0	0	0	0	0	0	0	0	21.2	25	3.2
1400	17/07/20	107	2	90	1	13	0	1	0	0	0	0	0	0	21.6	24.8	3.3
1500	17/07/20	135	5	122	0	8	0	0	0	0	0	0	0	0	22.2	24.7	3.3
1600	17/07/20	169	3	147	0	19	0	0	0	0	0	0	0	0	21.8	25.2	3.4
1700	17/07/20	164	2	149	1	11	0	0	0	1	0	0	0	0	22.2	25.6	2.9
00-07	-	82	2	78	0	2	0	0	0	0	0	0	0	0	22.9	27	4.3
07-10	-	980	8	912	2	56	2	0	0	0	0	0	0	0	21.9	25.2	2.9
10-16	-	579	17	506	3	49	2	1	1	0	0	0	0	0	21.8	25.1	3.4
16-19	-	333	5	296	1	30	0	0	0	1	0	0	0	0	22	25.3	3.2
19-00	-	0	0	0	0	0	0	0	0	0	0	0	0	0	-	-	-
00-00	-	1974	32	1792	6	137	4	1	1	1	0	0	0	0	21.9	25.2	3.2

Mercury Traffic Surveys Ltd, Class Report

Report Id - CustomList-402

Site Name - AXI-HIT-04

Description - STEVENAGE ROAD, EAST OF BLAKEMORE END ROAD

Direction - West

11 July 2024

Time [--]	Date	Total	Cls 1	Cls 2	Cls 3	Cls 4	Cls 5	Cls 6	Cls 7	Cls 8	Cls 9	Cls 10	Cls 11	Cls 12	Mean	Vpp 85	SD
0000	11/07/20	3	0	3	0	0	0	0	0	0	0	0	0	0	22.3	-	6.3
0100	11/07/20	3	0	3	0	0	0	0	0	0	0	0	0	0	27.3	-	0.9
0200	11/07/20	1	0	1	0	0	0	0	0	0	0	0	0	0	24.9	-	-
0300	11/07/20	1	0	1	0	0	0	0	0	0	0	0	0	0	24.8	-	-
0400	11/07/20	4	0	3	0	1	0	0	0	0	0	0	0	0	24	-	1.7
0500	11/07/20	9	0	7	0	2	0	0	0	0	0	0	0	0	24.8	-	2.6
0600	11/07/20	31	0	26	0	5	0	0	0	0	0	0	0	0	25.7	29.4	3.4
0700	11/07/20	110	2	89	2	17	0	0	0	0	0	0	0	0	22.8	25.8	3.3
0800	11/07/20	152	0	136	1	15	0	0	0	0	0	0	0	0	21.7	24.9	3.4
0900	11/07/20	56	1	46	0	8	1	0	0	0	0	0	0	0	20.5	24.4	4.7
1000	11/07/20	38	1	31	0	6	0	0	0	0	0	0	0	0	21	24.2	3.5
1100	11/07/20	35	0	30	0	5	0	0	0	0	0	0	0	0	19.8	23.3	3.9
1200	11/07/20	89	3	72	0	12	0	1	1	0	0	0	0	0	20.3	24.3	3.9
1300	11/07/20	91	3	80	0	7	1	0	0	0	0	0	0	0	20.9	24.7	4.1
1400	11/07/20	100	4	81	0	14	1	0	0	0	0	0	0	0	22.1	26	4.3
1500	11/07/20	223	2	202	0	19	0	0	0	0	0	0	0	0	21.3	25.4	4.1
1600	11/07/20	409	4	373	0	27	2	1	1	1	0	0	0	0	19.7	23.3	3.9
1700	11/07/20	413	7	380	2	21	1	1	0	1	0	0	0	0	19.4	23.5	4.3
1800	11/07/20	168	10	148	1	8	0	0	0	0	0	1	0	0	21.1	24.9	4.1
1900	11/07/20	78	2	72	0	4	0	0	0	0	0	0	0	0	22.5	26.4	3.6
2000	11/07/20	50	1	47	0	2	0	0	0	0	0	0	0	0	22.8	26.2	3.5
2100	11/07/20	40	1	38	0	1	0	0	0	0	0	0	0	0	20.7	24.7	4.4
2200	11/07/20	20	0	20	0	0	0	0	0	0	0	0	0	0	24	28	3.7
2300	11/07/20	8	0	6	0	2	0	0	0	0	0	0	0	0	19.8	-	7.4
00-07	-	52	0	44	0	8	0	0	0	0	0	0	0	0	25.3	28.4	3.2
07-10	-	318	3	271	3	40	1	0	0	0	0	0	0	0	21.9	25.5	3.7
10-16	-	576	13	496	0	63	2	1	1	0	0	0	0	0	21.1	25.1	4.1
16-19	-	990	21	901	3	56	3	2	1	2	0	1	0	0	19.8	23.7	4.2
19-00	-	196	4	183	0	9	0	0	0	0	0	0	0	0	22.3	26	4.1
00-00	-	2132	41	1895	6	176	6	3	2	2	0	1	0	0	20.8	24.9	4.2

Mercury Traffic Surveys Ltd, Class Report

Report Id - CustomList-402

Site Name - AXI-HIT-04

Description - STEVENAGE ROAD, EAST OF BLAKEMORE END ROAD

Direction - West

12 July 2024

Time [--]	Date	Total	Cls 1	Cls 2	Cls 3	Cls 4	Cls 5	Cls 6	Cls 7	Cls 8	Cls 9	Cls 10	Cls 11	Cls 12	Mean	Vpp 85	SD
0000	12/07/20	3	0	2	0	1	0	0	0	0	0	0	0	0	22.2	-	4.2
0100	12/07/20	1	0	1	0	0	0	0	0	0	0	0	0	0	20.2	-	-
0200	12/07/20	0	0	0	0	0	0	0	0	0	0	0	0	0	-	-	-
0300	12/07/20	2	0	2	0	0	0	0	0	0	0	0	0	0	29.5	-	9.3
0400	12/07/20	4	0	2	0	1	0	0	1	0	0	0	0	0	23.1	-	2.7
0500	12/07/20	8	0	7	0	1	0	0	0	0	0	0	0	0	23.3	-	3.3
0600	12/07/20	36	0	24	0	11	0	0	1	0	0	0	0	0	24.1	27.9	4
0700	12/07/20	104	2	82	0	18	2	0	0	0	0	0	0	0	22.8	26.1	3.1
0800	12/07/20	112	1	96	0	15	0	0	0	0	0	0	0	0	22.1	25.7	4
0900	12/07/20	68	0	49	1	18	0	0	0	0	0	0	0	0	21.4	25.7	4.5
1000	12/07/20	64	0	52	0	11	1	0	0	0	0	0	0	0	20.5	24.3	4
1100	12/07/20	82	3	61	0	17	0	0	0	1	0	0	0	0	20.3	24.4	4.2
1200	12/07/20	103	4	87	1	10	1	0	0	0	0	0	0	0	20.3	24.7	3.9
1300	12/07/20	237	2	190	1	42	0	2	0	0	0	0	0	0	20.4	24.2	3.8
1400	12/07/20	189	4	168	0	17	0	0	0	0	0	0	0	0	20.4	24.2	3.7
1500	12/07/20	311	2	275	0	31	0	3	0	0	0	0	0	0	19.3	23.4	4.4
1600	12/07/20	307	3	286	0	16	2	0	0	0	0	0	0	0	19.5	23.5	4.2
1700	12/07/20	198	4	181	2	11	0	0	0	0	0	0	0	0	20.7	24.1	3.5
1800	12/07/20	130	1	125	0	4	0	0	0	0	0	0	0	0	20.7	24.4	3.4
1900	12/07/20	65	2	61	0	1	1	0	0	0	0	0	0	0	21.7	25	3.5
2000	12/07/20	55	2	48	0	5	0	0	0	0	0	0	0	0	20.3	25	3.7
2100	12/07/20	39	1	35	0	3	0	0	0	0	0	0	0	0	21.2	24	3.5
2200	12/07/20	40	0	38	0	1	0	0	0	0	0	1	0	0	19.8	24.1	3.8
2300	12/07/20	33	0	32	0	1	0	0	0	0	0	0	0	0	21.9	25.2	3.3
00-07	-	54	0	38	0	14	0	0	2	0	0	0	0	0	23.9	27.6	4
07-10	-	284	3	227	1	51	2	0	0	0	0	0	0	0	22.2	25.8	3.9
10-16	-	986	15	833	2	128	2	5	0	1	0	0	0	0	20	23.8	4
16-19	-	635	8	592	2	31	2	0	0	0	0	0	0	0	20.1	23.7	3.9
19-00	-	232	5	214	0	11	1	0	0	0	0	1	0	0	21	24.5	3.6
00-00	-	2191	31	1904	5	235	7	5	2	1	0	1	0	0	20.5	24.5	4

Mercury Traffic Surveys Ltd, Class Report

Report Id - CustomList-402

Site Name - AXI-HIT-04

Description - STEVENAGE ROAD, EAST OF BLAKEMORE END ROAD

Direction - West

15 July 2024

Time [--]	Date	Total	Cls 1	Cls 2	Cls 3	Cls 4	Cls 5	Cls 6	Cls 7	Cls 8	Cls 9	Cls 10	Cls 11	Cls 12	Mean	Vpp 85	SD
0000	15/07/20	8	0	8	0	0	0	0	0	0	0	0	0	0	22.8	-	3.6
0100	15/07/20	5	0	3	0	2	0	0	0	0	0	0	0	0	25	-	4.7
0200	15/07/20	3	0	3	0	0	0	0	0	0	0	0	0	0	23.9	-	2.2
0300	15/07/20	3	0	3	0	0	0	0	0	0	0	0	0	0	22.4	-	2.4
0400	15/07/20	0	0	0	0	0	0	0	0	0	0	0	0	0	-	-	-
0500	15/07/20	7	0	5	0	2	0	0	0	0	0	0	0	0	26.8	-	1.9
0600	15/07/20	32	0	26	0	6	0	0	0	0	0	0	0	0	24.8	27.7	2.9
0700	15/07/20	84	0	74	0	10	0	0	0	0	0	0	0	0	22.5	25.8	3.4
0800	15/07/20	122	1	112	0	9	0	0	0	0	0	0	0	0	22.2	25	3.1
0900	15/07/20	96	1	86	0	9	0	0	0	0	0	0	0	0	22.5	25.4	3.2
1000	15/07/20	81	2	72	0	7	0	0	0	0	0	0	0	0	21.3	25	4.3
1100	15/07/20	82	1	70	2	8	0	1	0	0	0	0	0	0	21.7	24.4	3
1200	15/07/20	90	3	77	0	10	0	0	0	0	0	0	0	0	22.3	25.5	3.4
1300	15/07/20	92	1	80	1	10	0	0	0	0	0	0	0	0	21.3	24.9	5.4
1400	15/07/20	102	1	89	0	11	0	1	0	0	0	0	0	0	22.9	26.7	3.8
1500	15/07/20	154	4	137	1	12	0	0	0	0	0	0	0	0	22.2	25.4	3.3
1600	15/07/20	281	1	259	1	19	0	0	0	1	0	0	0	0	21.6	25.2	3.6
1700	15/07/20	298	5	286	0	7	0	0	0	0	0	0	0	0	21.5	24.9	3.6
1800	15/07/20	143	3	135	0	5	0	0	0	0	0	0	0	0	22	25.9	3.6
1900	15/07/20	61	1	58	0	2	0	0	0	0	0	0	0	0	23.8	26.9	3.1
2000	15/07/20	27	0	27	0	0	0	0	0	0	0	0	0	0	22.2	27.3	4.1
2100	15/07/20	18	2	14	0	2	0	0	0	0	0	0	0	0	20	24.8	3.7
2200	15/07/20	11	1	10	0	0	0	0	0	0	0	0	0	0	23.1	25.2	1.6
2300	15/07/20	2	0	2	0	0	0	0	0	0	0	0	0	0	17.3	-	0.6
00-07	-	58	0	48	0	10	0	0	0	0	0	0	0	0	24.6	27.9	3.2
07-10	-	302	2	272	0	28	0	0	0	0	0	0	0	0	22.4	25.3	3.2
10-16	-	601	12	525	4	58	0	2	0	0	0	0	0	0	22	25.5	3.9
16-19	-	722	9	680	1	31	0	0	0	1	0	0	0	0	21.7	25.2	3.6
19-00	-	119	4	111	0	4	0	0	0	0	0	0	0	0	22.7	26.4	3.6
00-00	-	1802	27	1636	5	131	0	2	0	1	0	0	0	0	22.1	25.4	3.7

Mercury Traffic Surveys Ltd, Class Report

Report Id - CustomList-402

Site Name - AXI-HIT-04

Description - STEVENAGE ROAD, EAST OF BLAKEMORE END ROAD

Direction - West

16 July 2024

Time [--]	Date	Total	Cls 1	Cls 2	Cls 3	Cls 4	Cls 5	Cls 6	Cls 7	Cls 8	Cls 9	Cls 10	Cls 11	Cls 12	Mean	Vpp 85	SD
0000	16/07/20	2	0	2	0	0	0	0	0	0	0	0	0	0	22.6	-	1.7
0100	16/07/20	2	1	1	0	0	0	0	0	0	0	0	0	0	22.5	-	11.4
0200	16/07/20	0	0	0	0	0	0	0	0	0	0	0	0	0	-	-	-
0300	16/07/20	2	0	1	0	1	0	0	0	0	0	0	0	0	26.2	-	5.2
0400	16/07/20	0	0	0	0	0	0	0	0	0	0	0	0	0	-	-	-
0500	16/07/20	7	0	6	0	1	0	0	0	0	0	0	0	0	24.5	-	6.3
0600	16/07/20	30	0	22	0	7	1	0	0	0	0	0	0	0	26.4	28.5	2.8
0700	16/07/20	117	0	95	1	19	0	1	0	1	0	0	0	0	21.9	26	3.9
0800	16/07/20	129	1	111	0	14	0	1	0	2	0	0	0	0	22	25.4	3.3
0900	16/07/20	76	0	65	0	10	0	1	0	0	0	0	0	0	22.2	26	3.2
1000	16/07/20	69	1	58	0	9	0	0	0	1	0	0	0	0	22.8	27	3.6
1100	16/07/20	73	0	59	0	11	2	0	0	1	0	0	0	0	22.5	25.7	3.1
1200	16/07/20	92	0	81	0	9	0	0	0	2	0	0	0	0	22	25.7	3.7
1300	16/07/20	91	0	81	0	7	1	0	0	1	1	0	0	0	22.7	26.4	3.3
1400	16/07/20	129	0	112	0	17	0	0	0	0	0	0	0	0	22.9	26	3.3
1500	16/07/20	181	1	162	0	17	1	0	0	0	0	0	0	0	22.3	25.9	4.1
1600	16/07/20	397	2	367	0	27	1	0	0	0	0	0	0	0	20.6	24.6	4.3
1700	16/07/20	436	5	409	0	19	0	2	0	1	0	0	0	0	20.1	24.5	4.7
1800	16/07/20	176	3	167	0	5	0	0	0	1	0	0	0	0	21.9	26.1	3.9
1900	16/07/20	66	3	58	0	4	1	0	0	0	0	0	0	0	22.2	26.4	4.1
2000	16/07/20	47	1	43	0	3	0	0	0	0	0	0	0	0	23.8	26.9	3.1
2100	16/07/20	33	1	32	0	0	0	0	0	0	0	0	0	0	23.6	27.2	3.4
2200	16/07/20	22	1	21	0	0	0	0	0	0	0	0	0	0	23.7	26.6	3.5
2300	16/07/20	6	0	5	0	1	0	0	0	0	0	0	0	0	25.1	-	3.2
00-07	-	43	1	32	0	9	1	0	0	0	0	0	0	0	25.7	29	4
07-10	-	322	1	271	1	43	0	3	0	3	0	0	0	0	22	25.6	3.5
10-16	-	635	2	553	0	70	4	0	0	5	1	0	0	0	22.5	25.9	3.6
16-19	-	1009	10	943	0	51	1	2	0	2	0	0	0	0	20.6	24.8	4.4
19-00	-	174	6	159	0	8	1	0	0	0	0	0	0	0	23.2	26.7	3.7
00-00	-	2183	20	1958	1	181	7	5	0	10	1	0	0	0	21.7	25.7	4.2

Mercury Traffic Surveys Ltd, Class Report

Report Id - CustomList-402

Site Name - AXI-HIT-04

Description - STEVENAGE ROAD, EAST OF BLAKEMORE END ROAD

Direction - West

17 July 2024

Time [--]	Date	Total	Cls 1	Cls 2	Cls 3	Cls 4	Cls 5	Cls 6	Cls 7	Cls 8	Cls 9	Cls 10	Cls 11	Cls 12	Mean	Vpp 85	SD
0000	17/07/20	0	0	0	0	0	0	0	0	0	0	0	0	0	-	-	-
0100	17/07/20	1	0	1	0	0	0	0	0	0	0	0	0	0	29.8	-	-
0200	17/07/20	1	0	1	0	0	0	0	0	0	0	0	0	0	24.4	-	-
0300	17/07/20	4	0	4	0	0	0	0	0	0	0	0	0	0	24.3	-	3.6
0400	17/07/20	2	0	2	0	0	0	0	0	0	0	0	0	0	29.1	-	3.2
0500	17/07/20	7	0	5	0	2	0	0	0	0	0	0	0	0	25.2	-	2.1
0600	17/07/20	29	0	20	0	9	0	0	0	0	0	0	0	0	24.4	27.5	3
0700	17/07/20	118	3	95	0	19	0	1	0	0	0	0	0	0	22.2	25.9	3.2
0800	17/07/20	117	1	99	1	16	0	0	0	0	0	0	0	0	21.7	25.4	3.2
0900	17/07/20	84	4	66	0	14	0	0	0	0	0	0	0	0	22.7	27	4.3
1000	17/07/20	56	2	49	0	5	0	0	0	0	0	0	0	0	23.3	26.3	3.6
1100	17/07/20	92	5	72	0	14	0	0	0	1	0	0	0	0	22.4	26.8	4
1200	17/07/20	73	1	63	0	9	0	0	0	0	0	0	0	0	22.8	26.7	3.2
1300	17/07/20	78	2	62	0	14	0	0	0	0	0	0	0	0	23	27	3.9
1400	17/07/20	106	5	90	0	11	0	0	0	0	0	0	0	0	21.8	25.7	3.5
1500	17/07/20	223	3	208	0	12	0	0	0	0	0	0	0	0	21.6	25.5	4.5
1600	17/07/20	404	6	373	0	23	0	1	0	1	0	0	0	0	20.8	24.9	4.1
1700	17/07/20	404	6	377	2	17	0	1	0	0	0	1	0	0	20.6	24.9	4.3
00-07	-	44	0	33	0	11	0	0	0	0	0	0	0	0	24.8	28.4	3.1
07-10	-	319	8	260	1	49	0	1	0	0	0	0	0	0	22.2	25.9	3.5
10-16	-	628	18	544	0	65	0	0	0	1	0	0	0	0	22.2	26.3	4
16-19	-	808	12	750	2	40	0	2	0	1	0	1	0	0	20.7	24.8	4.2
19-00	-	0	0	0	0	0	0	0	0	0	0	0	0	0	-	-	-
00-00	-	1799	38	1587	3	165	0	3	0	2	0	1	0	0	21.6	25.7	4.1