



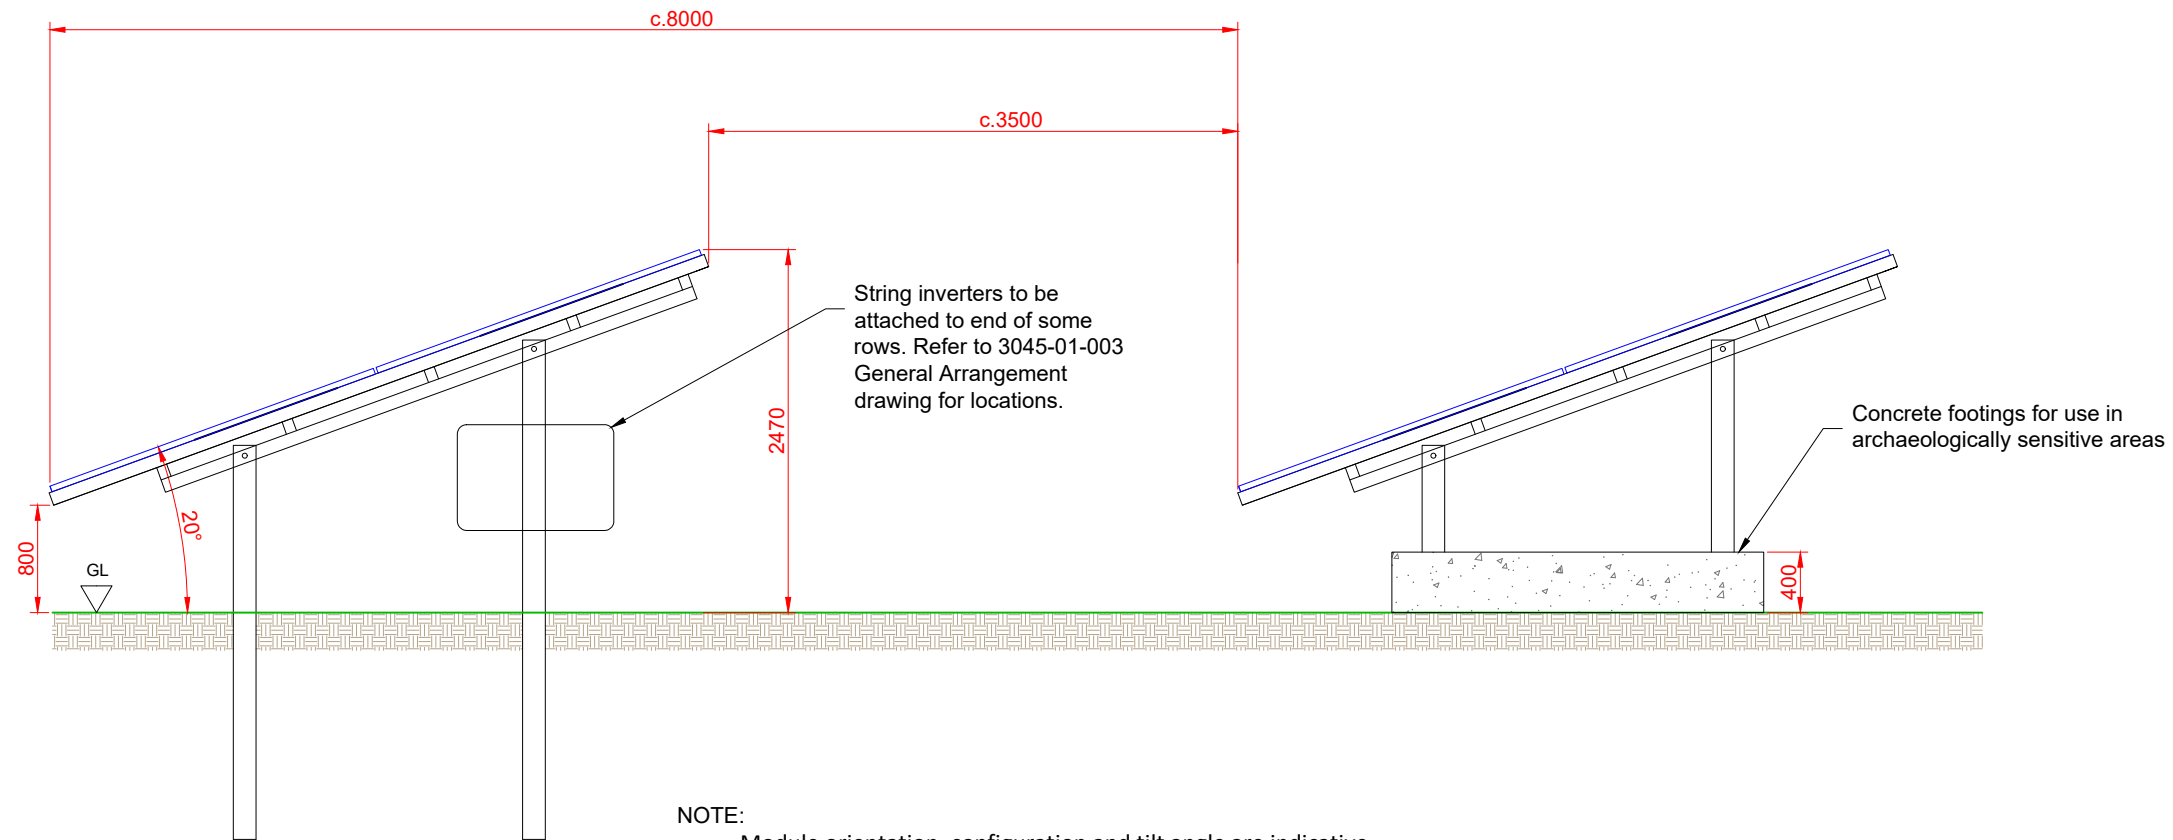


NOTE:
Module orientation, configuration and tilt angle are indicative only and may vary at the detailed technical design stage, but will not exceed the overall height detailed in this planning application.

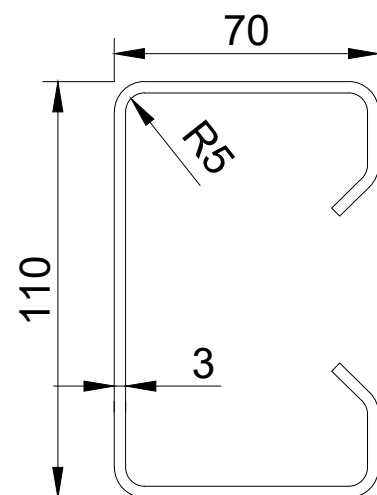

Ram Driven Posts (Scale 1:2)

Steel sheet with trapezoidal shape, ram driven into the ground with defined depth. This item affords soil examinations and eventually loading tests to evaluate the transferable forces.

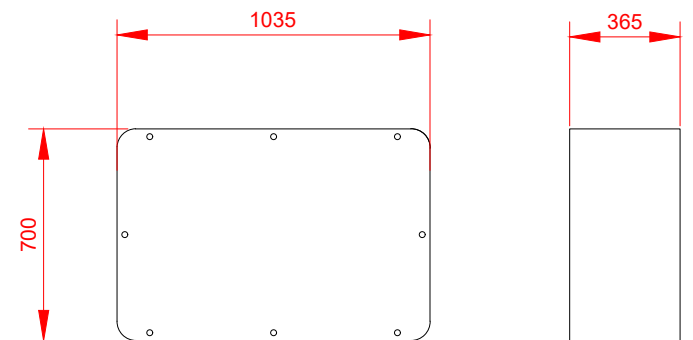

String Inverter (1:25)

Front Elevation

Side Elevation

