


The Highfield School

Creation of an Artificial Grass Pitch



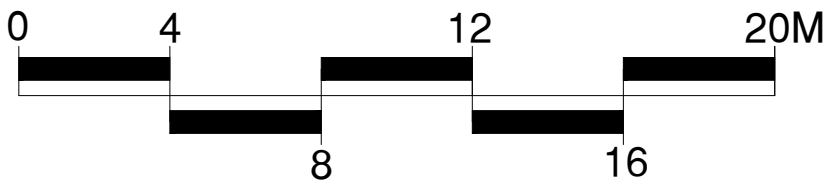


CONSULTANTS
Surfacing Standards LTD
Office 2, Enterprise House,
Aston Road, Loughborough, LE15 9NY
01530 400170

1. DO NOT SCALE FROM DRAWING UNLESS FOR PLANNING PURPOSES ONLY. ALL DIMENSIONS TO BE CHECKED ON SITE PRIOR TO COMMENCEMENT OF WORKS.

2. THIS DRAWING IS COPYRIGHT TO SURFACING STANDARDS LTD.

3. ALL PERSONNEL SHOULD BE AWARE OF THE HEALTH AND SAFETY PLAN WHICH IS RETAINED IN THE SITE MANAGERS OFFICE.


- Artificial Turf Playing Area
- Hard Standing Areas - Respect Spectator Area, Goal Storage Areas, PCC Edgings
- 500mm High Infill Containment Barrier Installed To 4.5m
- High Ball Stop Fence Around 3G Football Turf And Goal Storage Areas
- 200mm High Infill Containment Barrier Installed To 4.5m / 2.0m / 1.2m High Ball Stop Fencing Along Spectator Area
- Other Fencing (4.5m High) With No Infill Containment Barriers
- Decontamination Units To All Gated Entrances

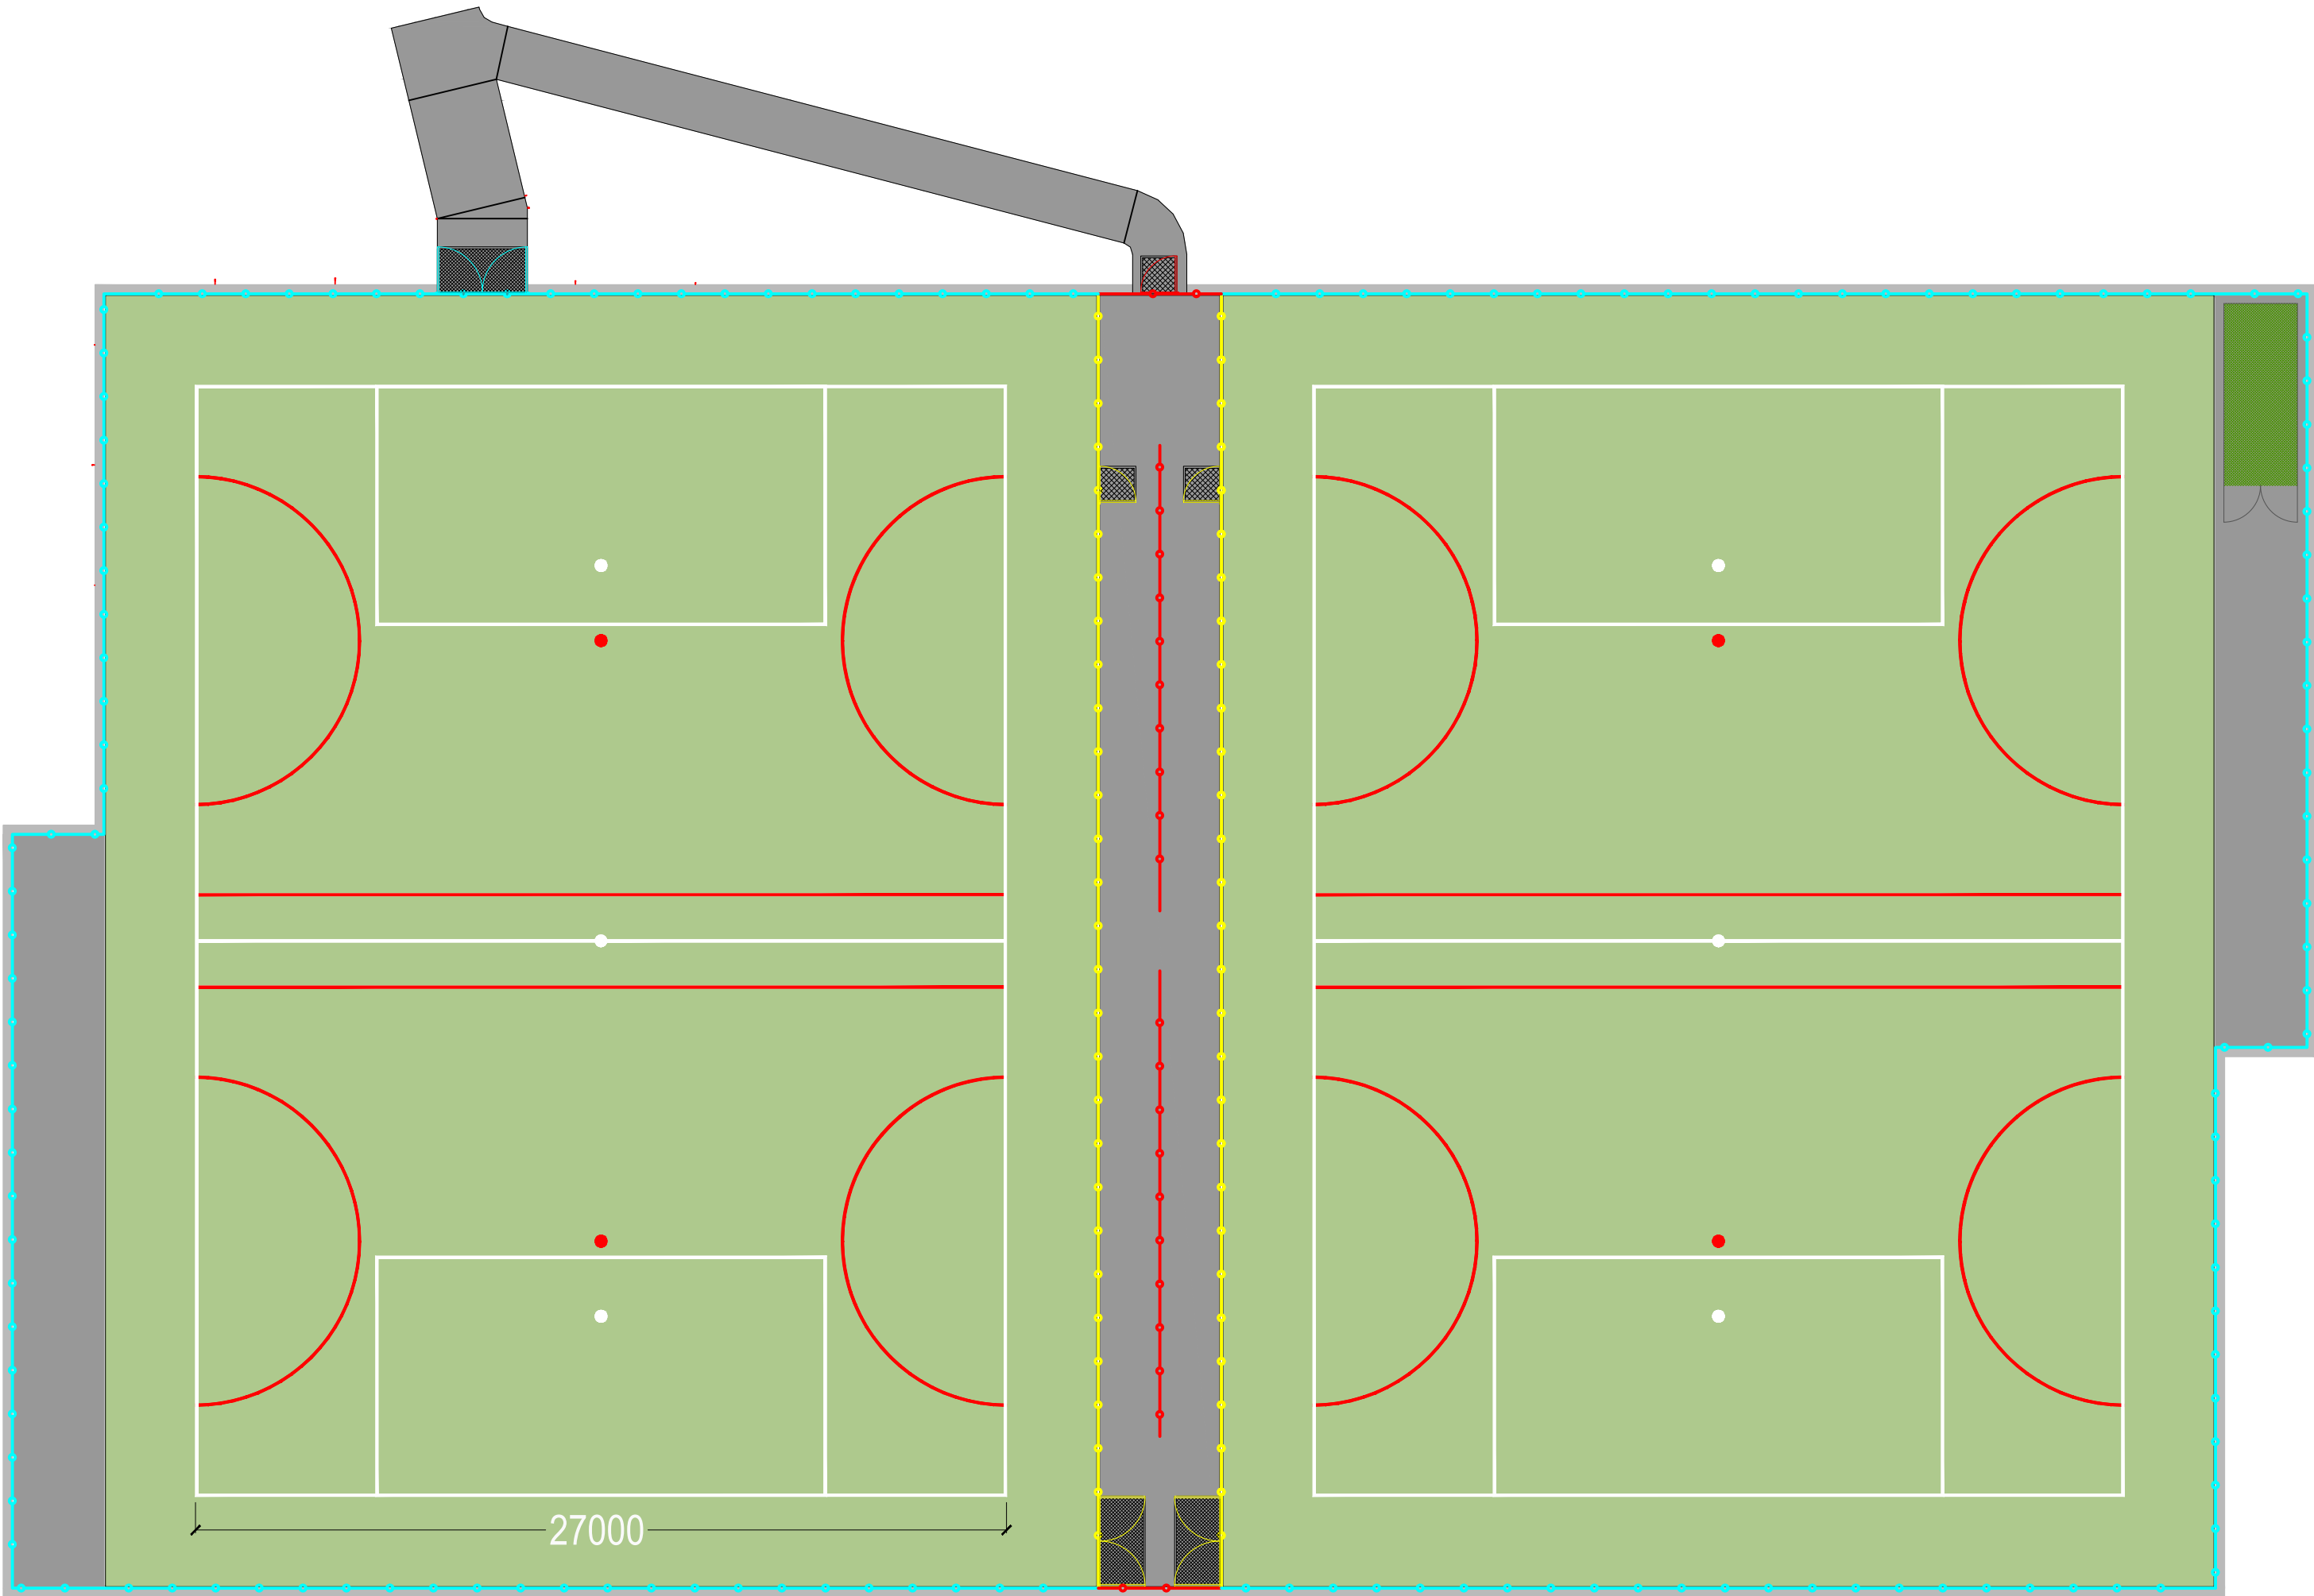

00	PLANNING ISSUE	ME	WB	30/05/25
REV	DESCRIPTION	REV	CK	DATE



Surfacing Standards Limited
SPORTS PITCH CONSULTANTS

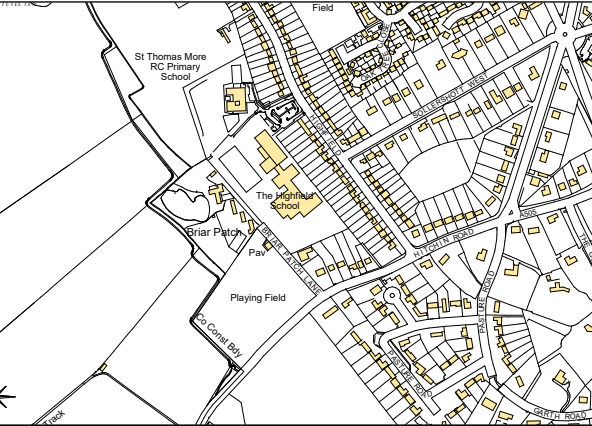

AUTHOR
ME

TITLE
The Highfield School
Creation of an Artificial Grass Pitch
Infill Containment Measures

PROJECT	SCALE	SIZE
SSL3394	1:200	A1
DRAWING No	REVISION	
09	00	