
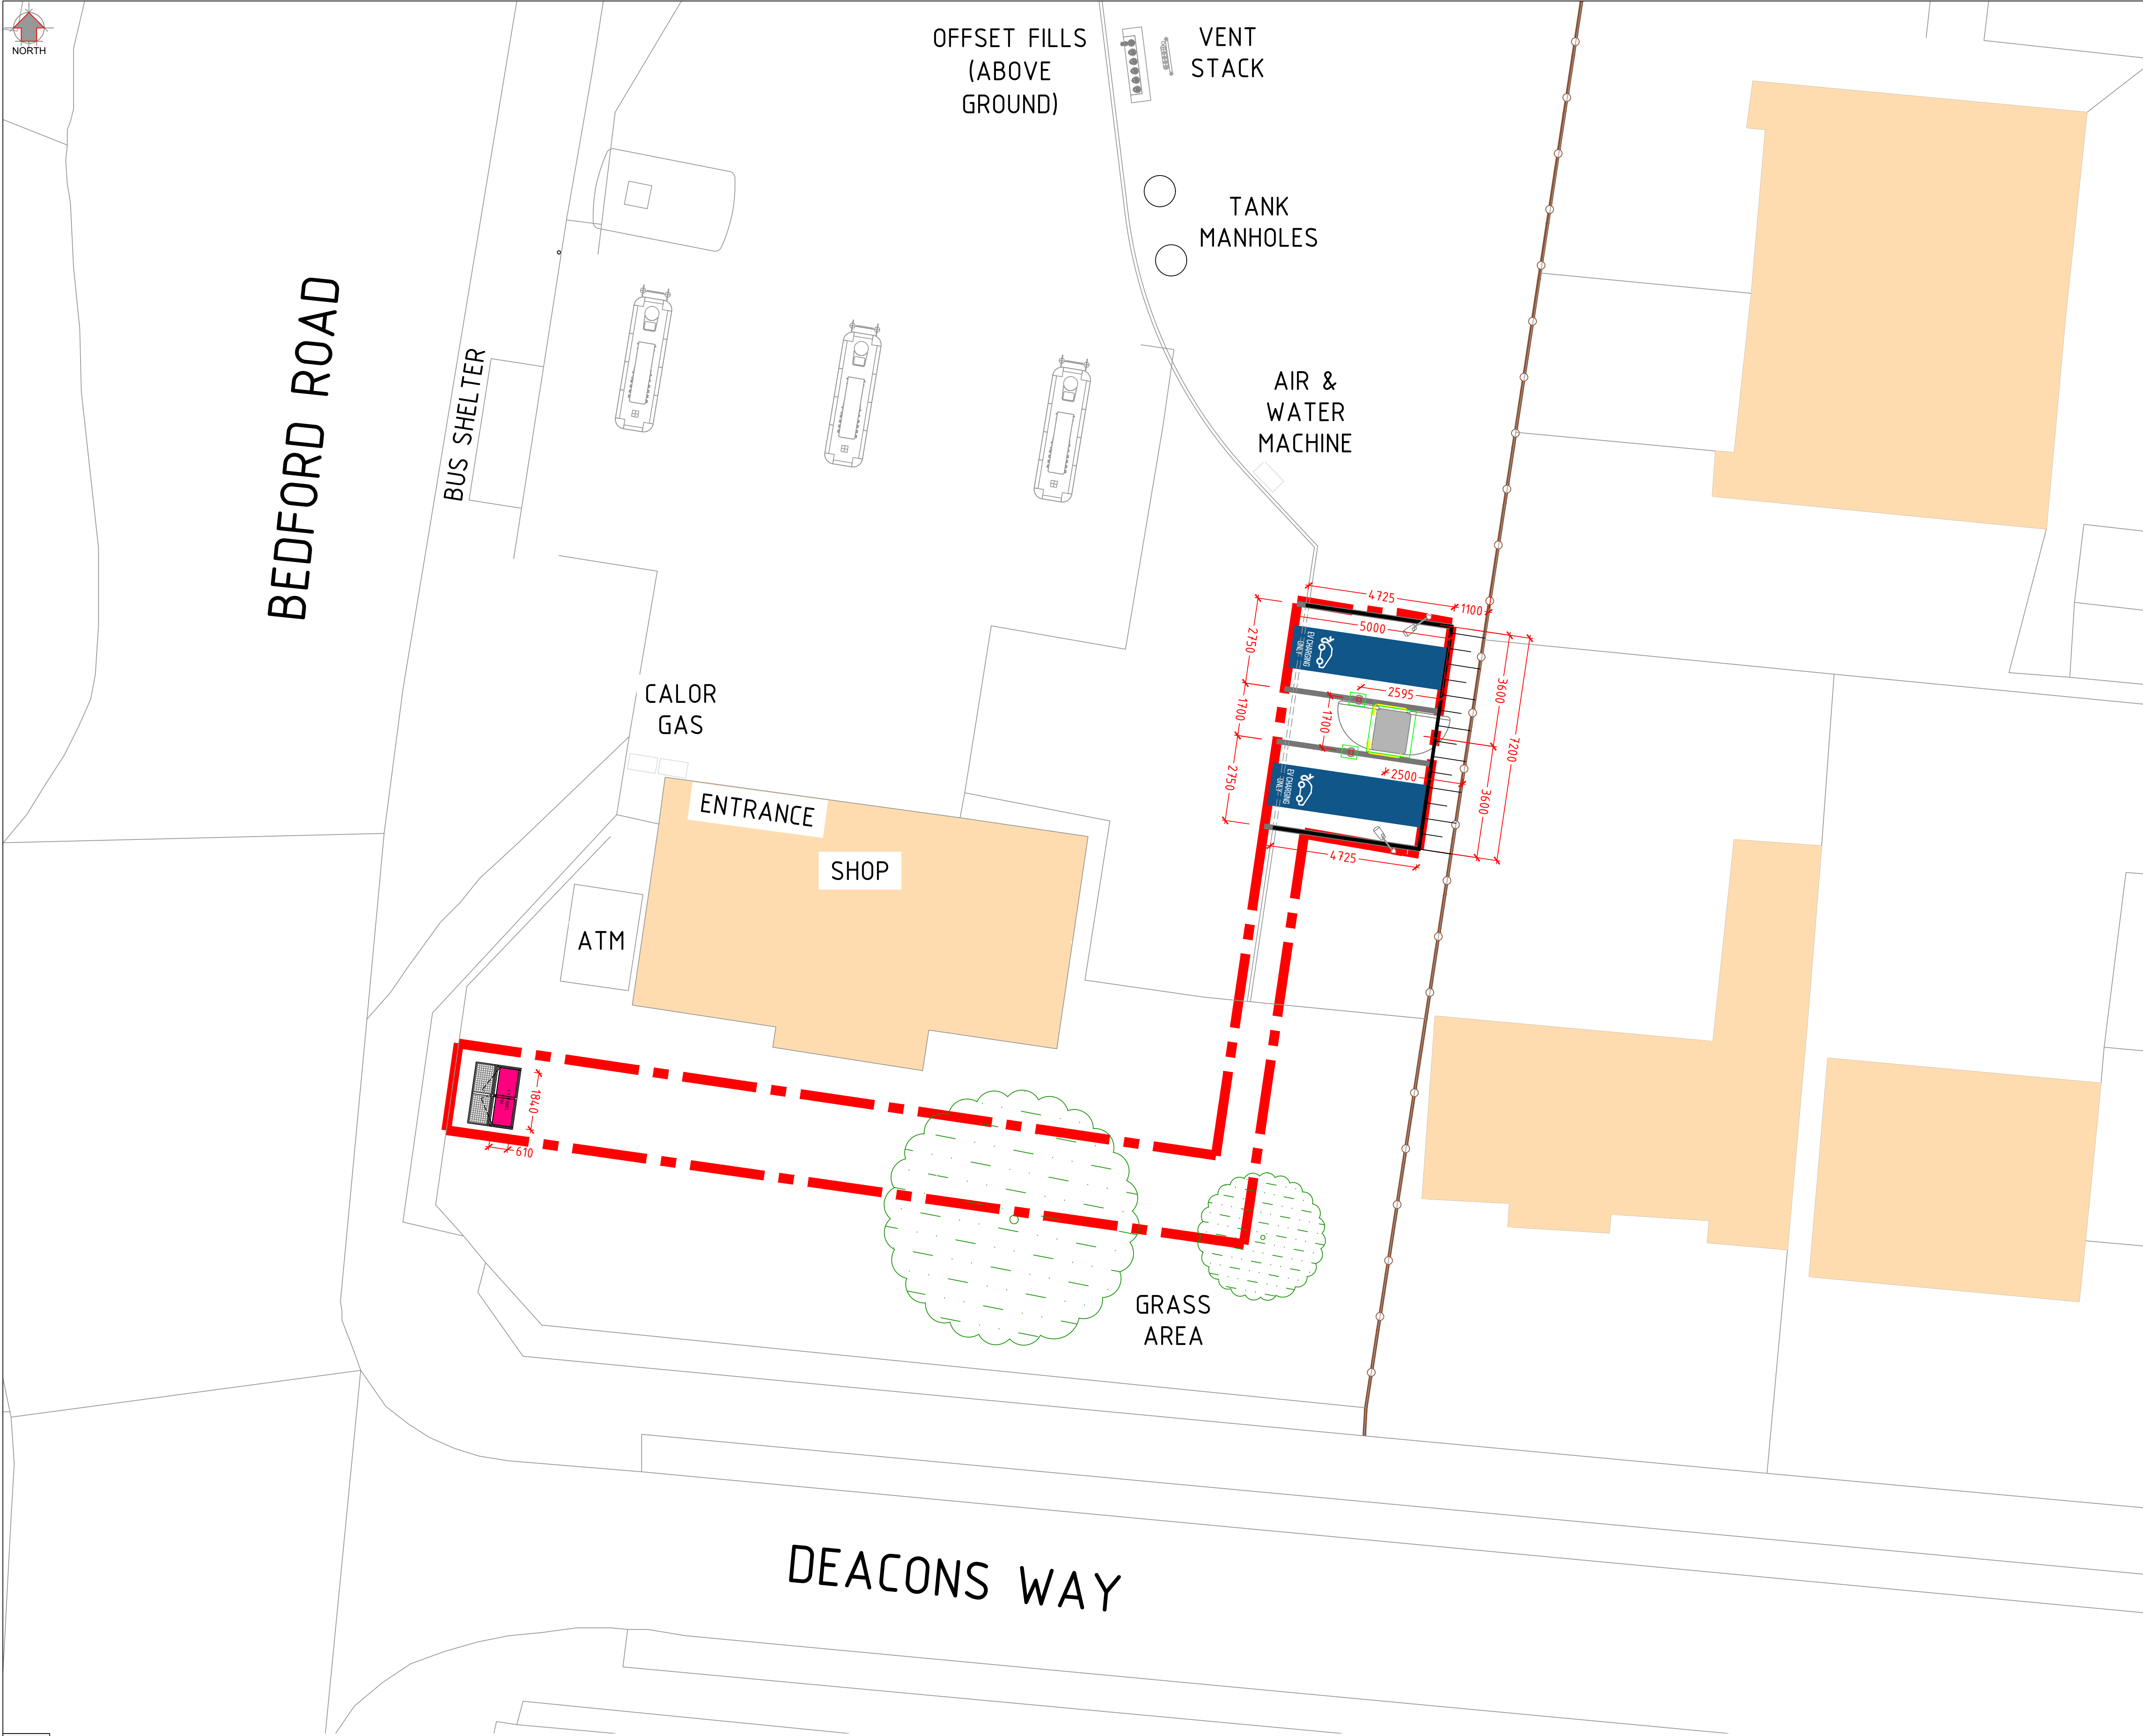
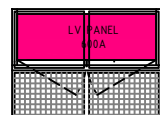


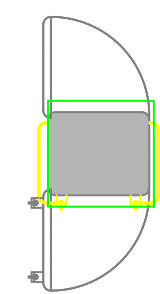

SCHEDULE / LEGEND

DENOTES LV PILLAR ENCLOSURE

DENOTES CHARGER

DENOTES LIGHTING COLUMN

KEY PLAN:

AREA OF WORKS - 124m²

REVISION

Driving New Energies

14 Hayhill Industrial Estate
Barrow upon Soar
Leicestershire
LE12 8LD.
Phone: +44 (0) 1162 437 476
COPYRIGHT of TSG UK Solutions Ltd.
All right reserved. Details of this
drawing must not be reproduced or
copied without prior written consent.
All dimensions to be checked on site.

Client



Site Name

WESTMILL SERVICE STATION
BEDFORD ROAD, HITCHIN, SG5 2UG,

Drawing Title

EXISTING SITE LAYOUT & DIMENSIONS