


Proposed Design Section Elevation A-B - Scale 1:50

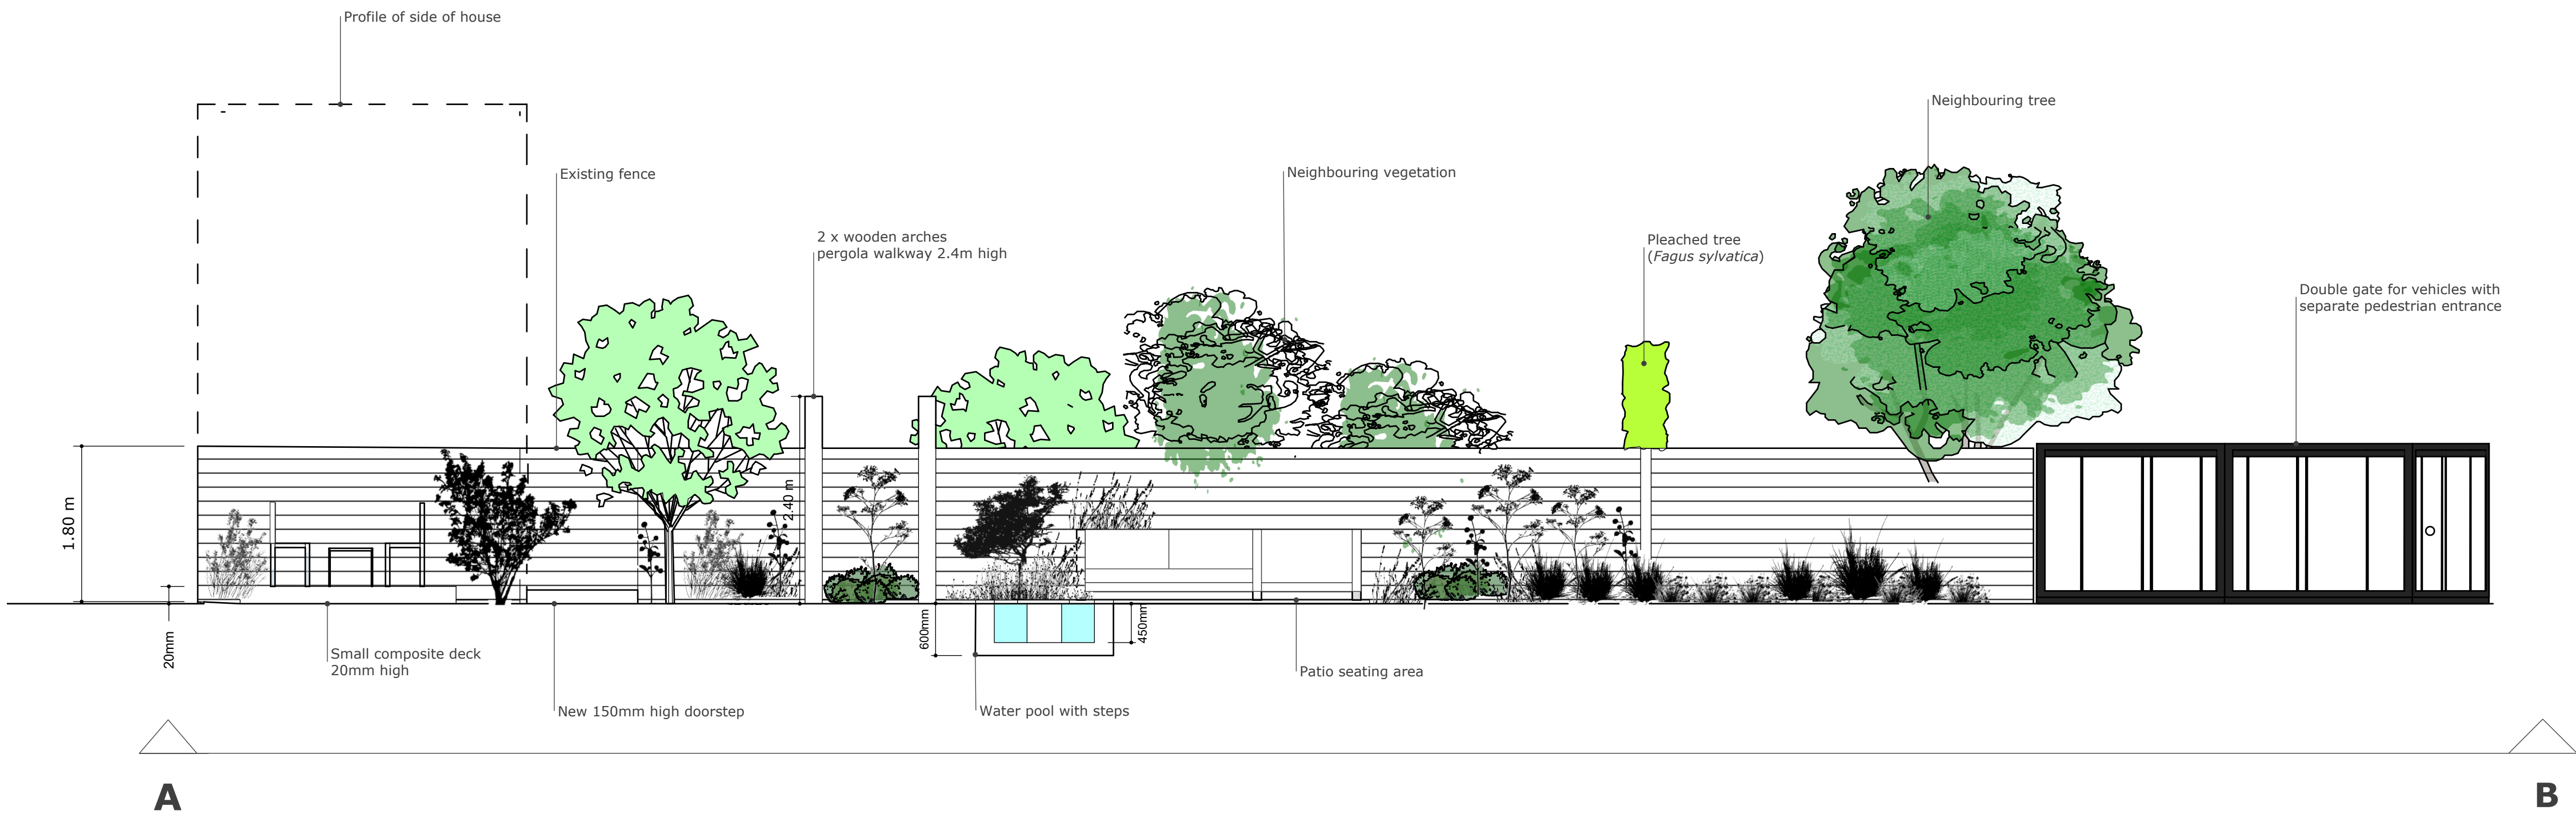

Existing Elevation photographs

