


Proposed Design Section Elevation C-D - Scale 1:50

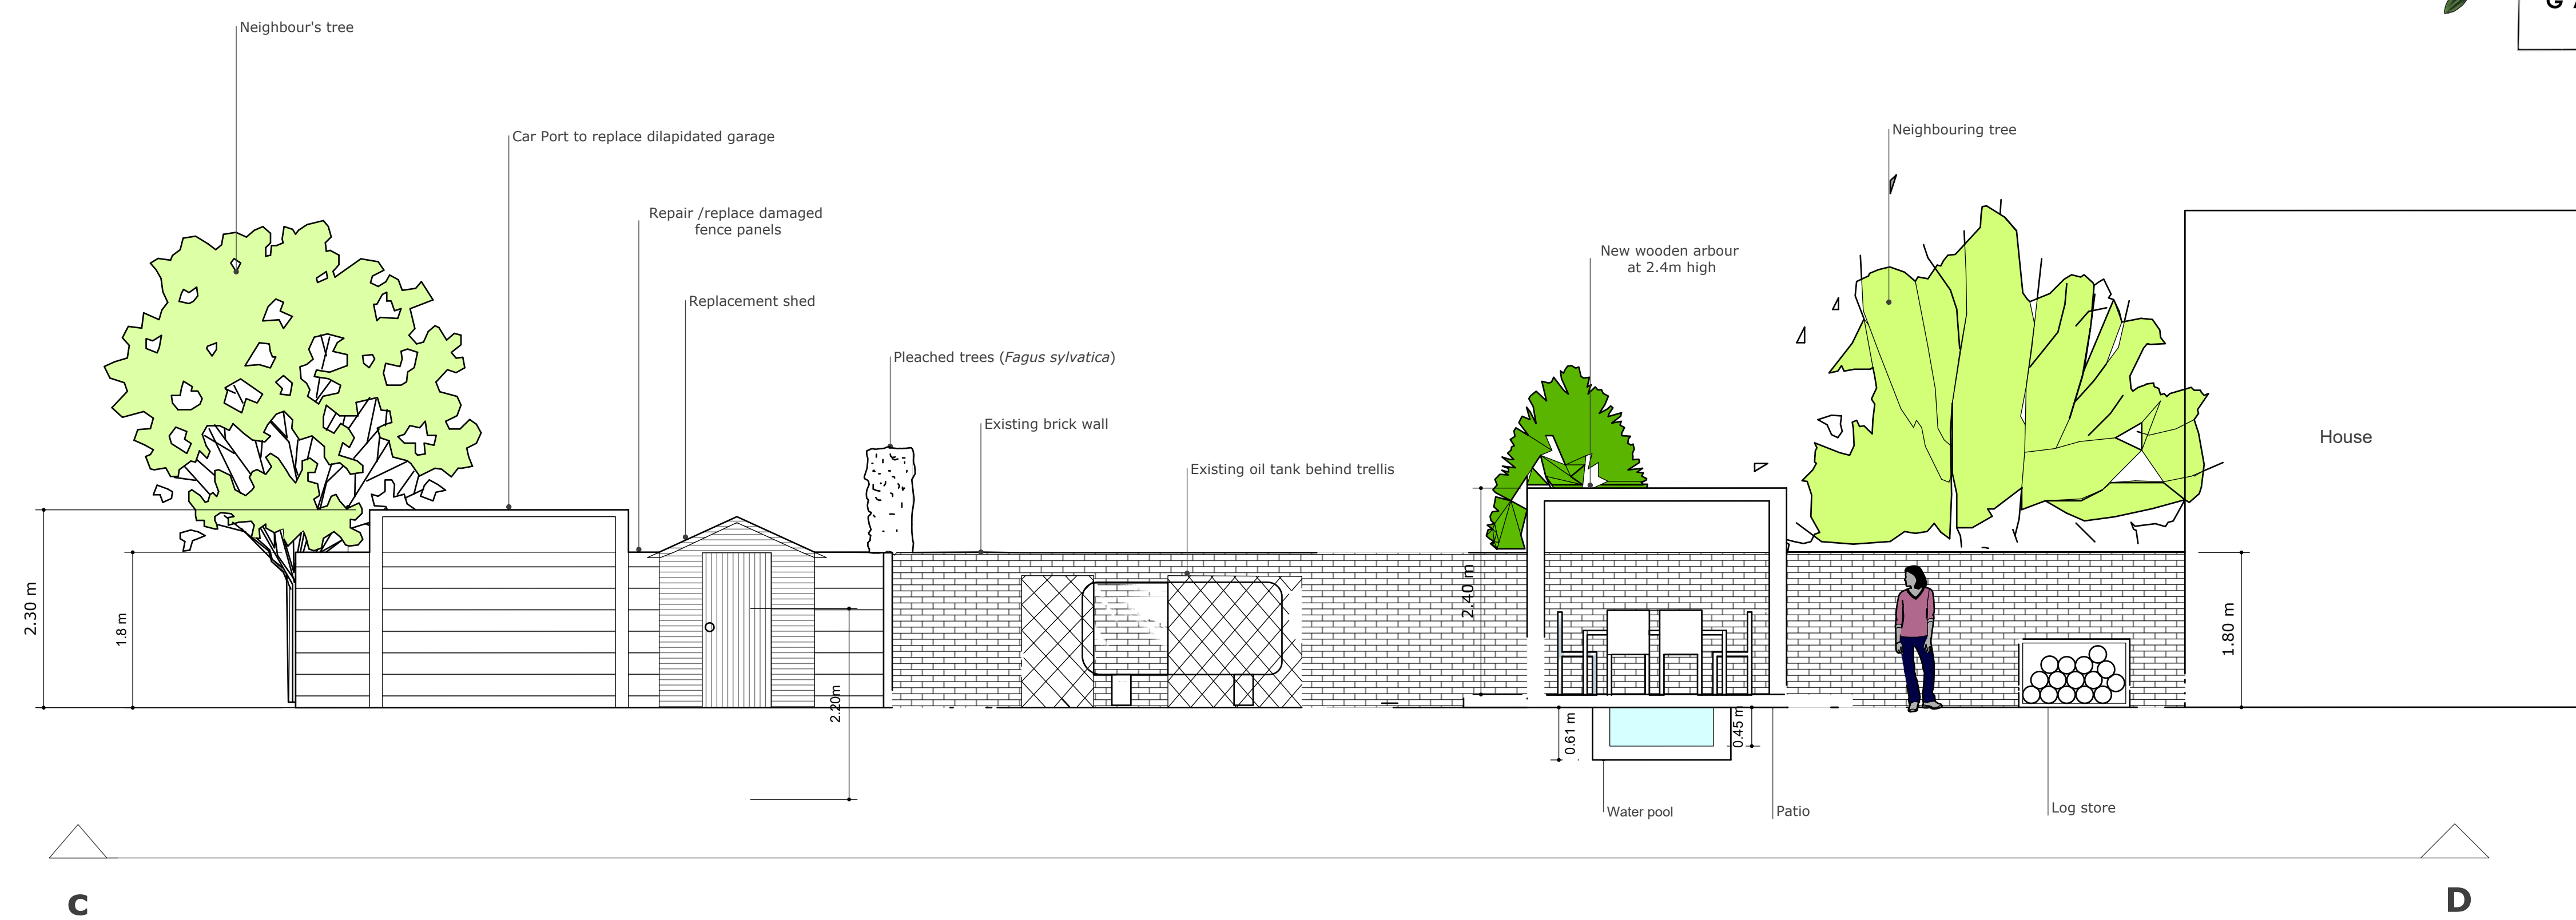

Existing Elevation photographs

