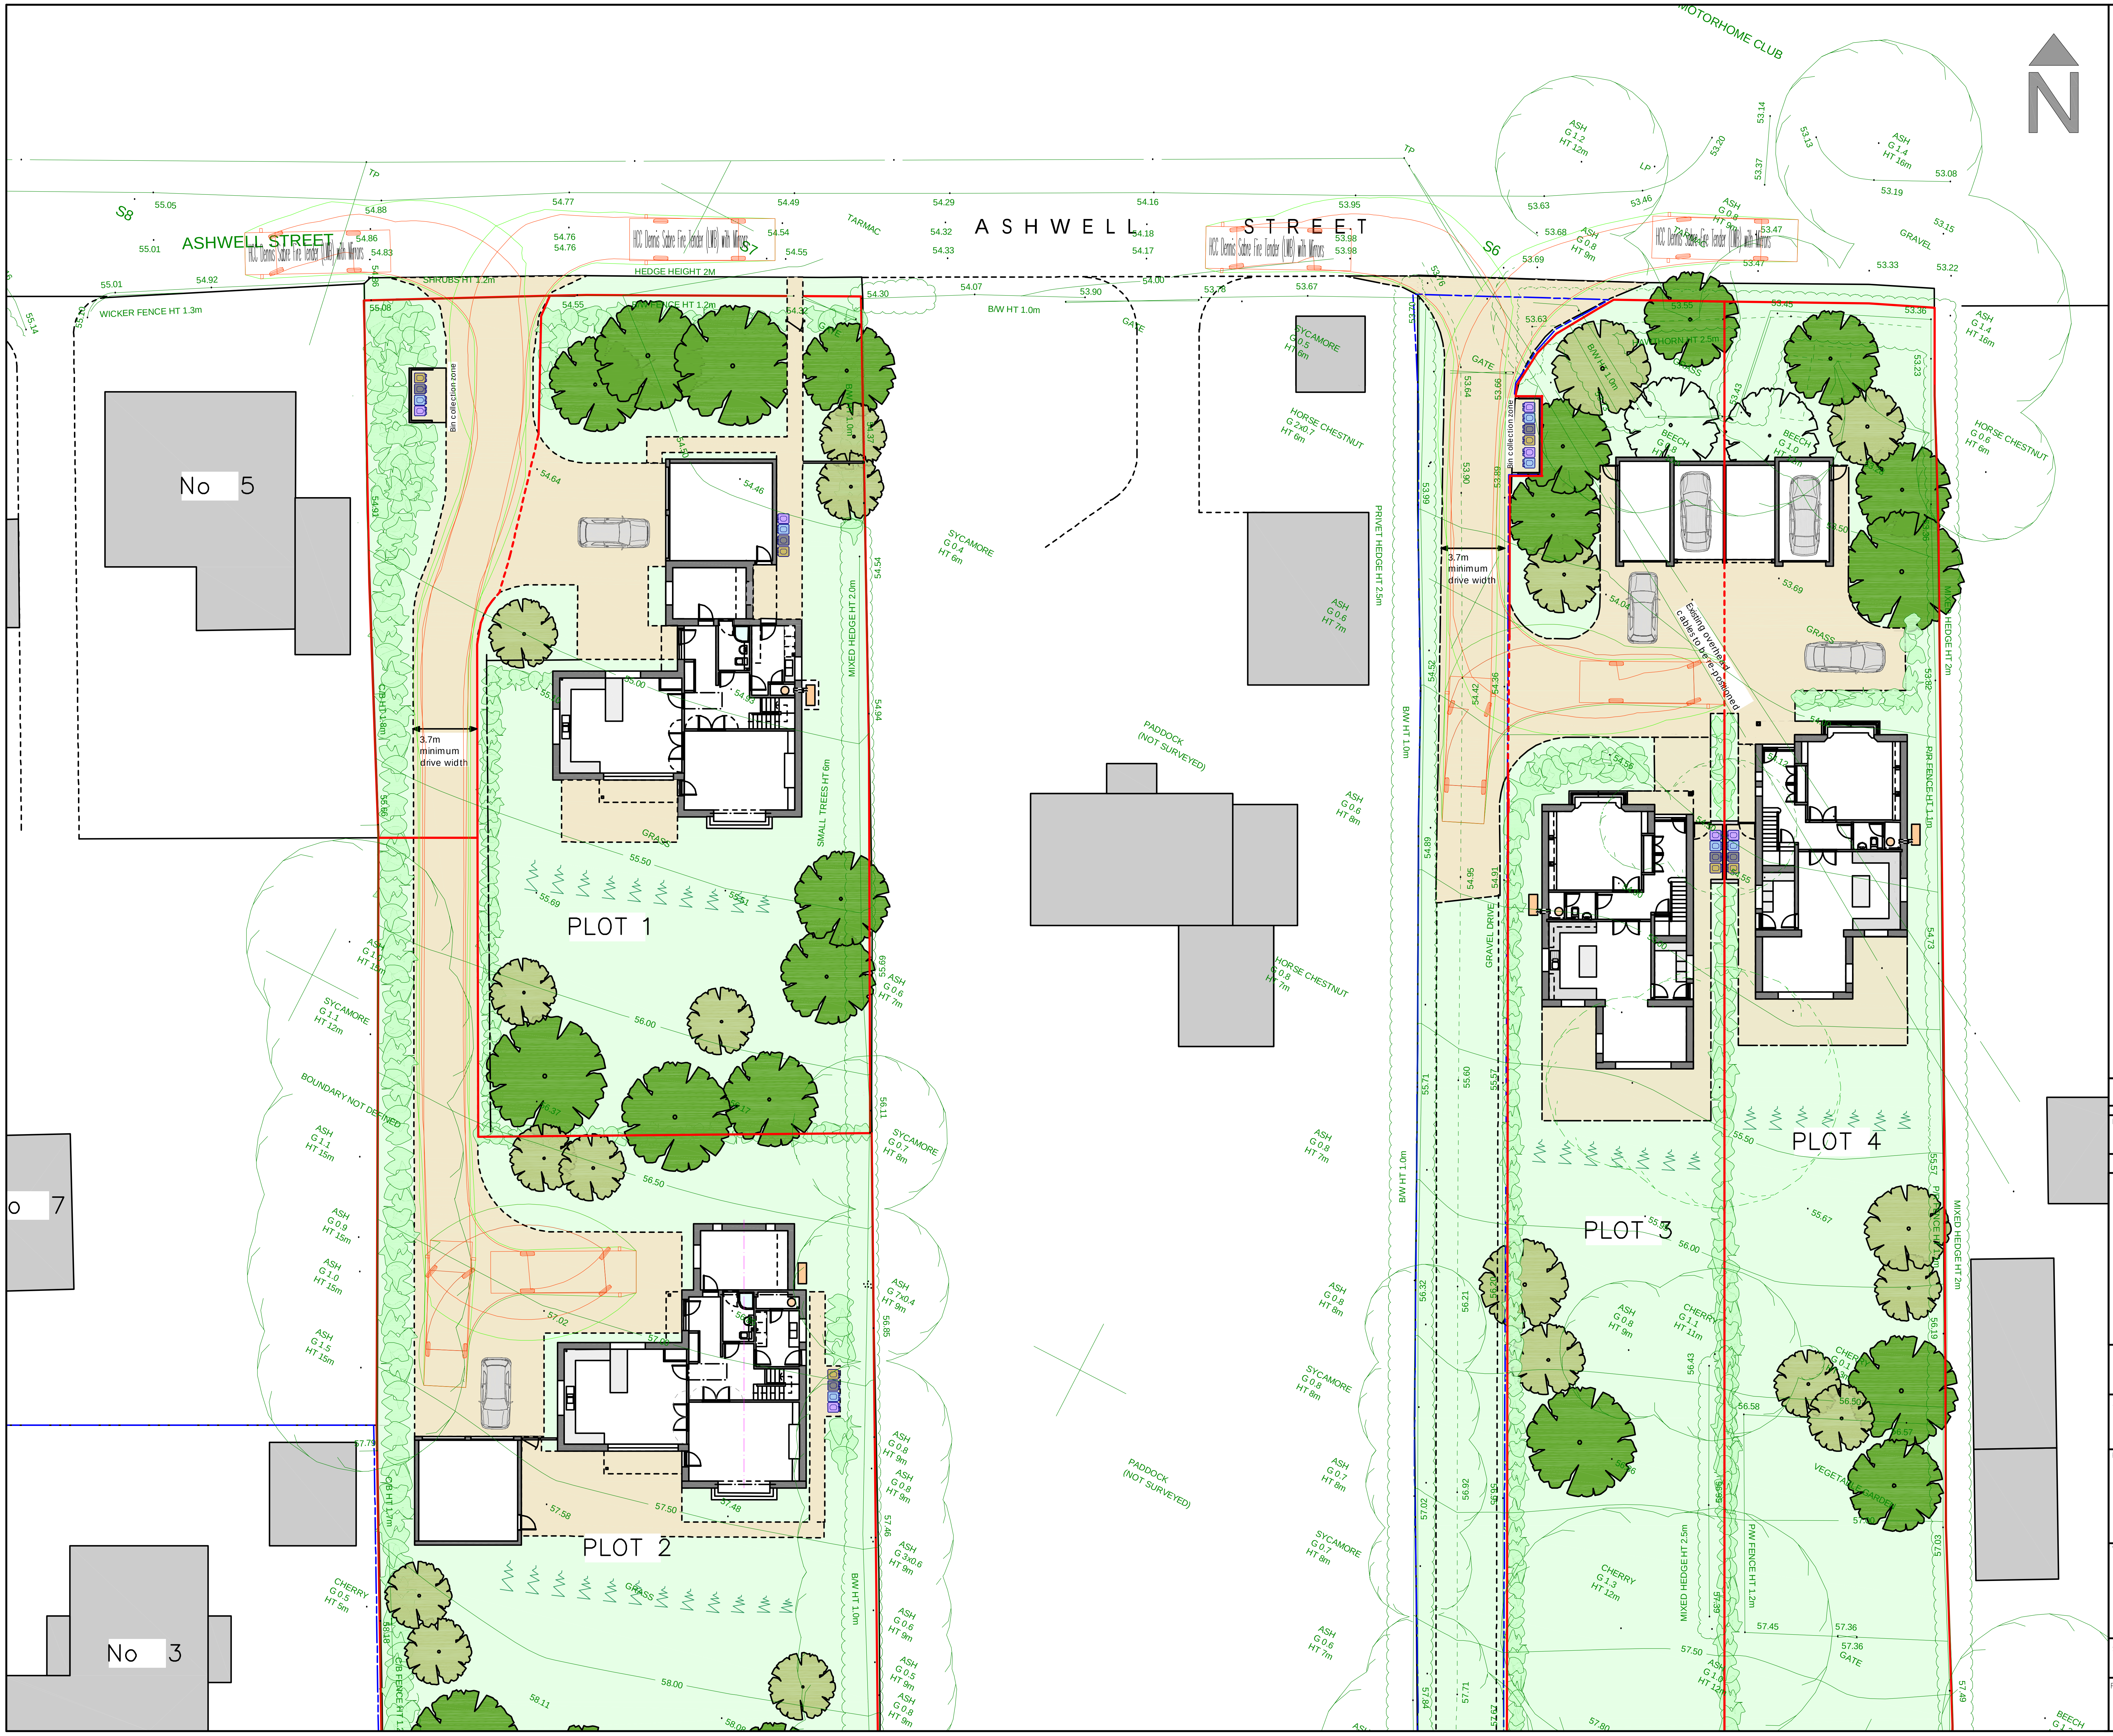

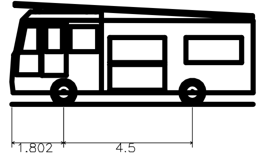

HCC Dennis Sabre Fire Tender (LWB)	with Mirrors
Overall Length	8.420m
Overall Width	2.430m
Overall Body Height	3.512m
Min Body Ground Clearance	0.397m
Track Width	2.380m
Lock to lock time	5.00s
Kerb to Kerb Turning Radius	7.400m

REV	DATE	BY	DESCRIPTION	CHK	APD

DRAWING STATUS:

Ordnance Survey (c) Crown Copyright 2018. All rights reserved. Licence number 100022432

EAS

1st Floor Millers House, Roydon Road,
Stanstead Abbotts, Hertfordshire, SG12 8HN
Tel: 01920 871777

www.eastp.co.uk

CLIENT:

ARCHITECT:

PROJECT:

THE RUDDERY, ASHWELL

TITLE:

FIRE TENDER SWEPT PATH ANALYSIS

SCALE @ A2: 1:250
DESIGN-DRAWN: TS
DATE: 24/09/2025
PROJECT No: 6194
DRAWING No: SK01 REV A