


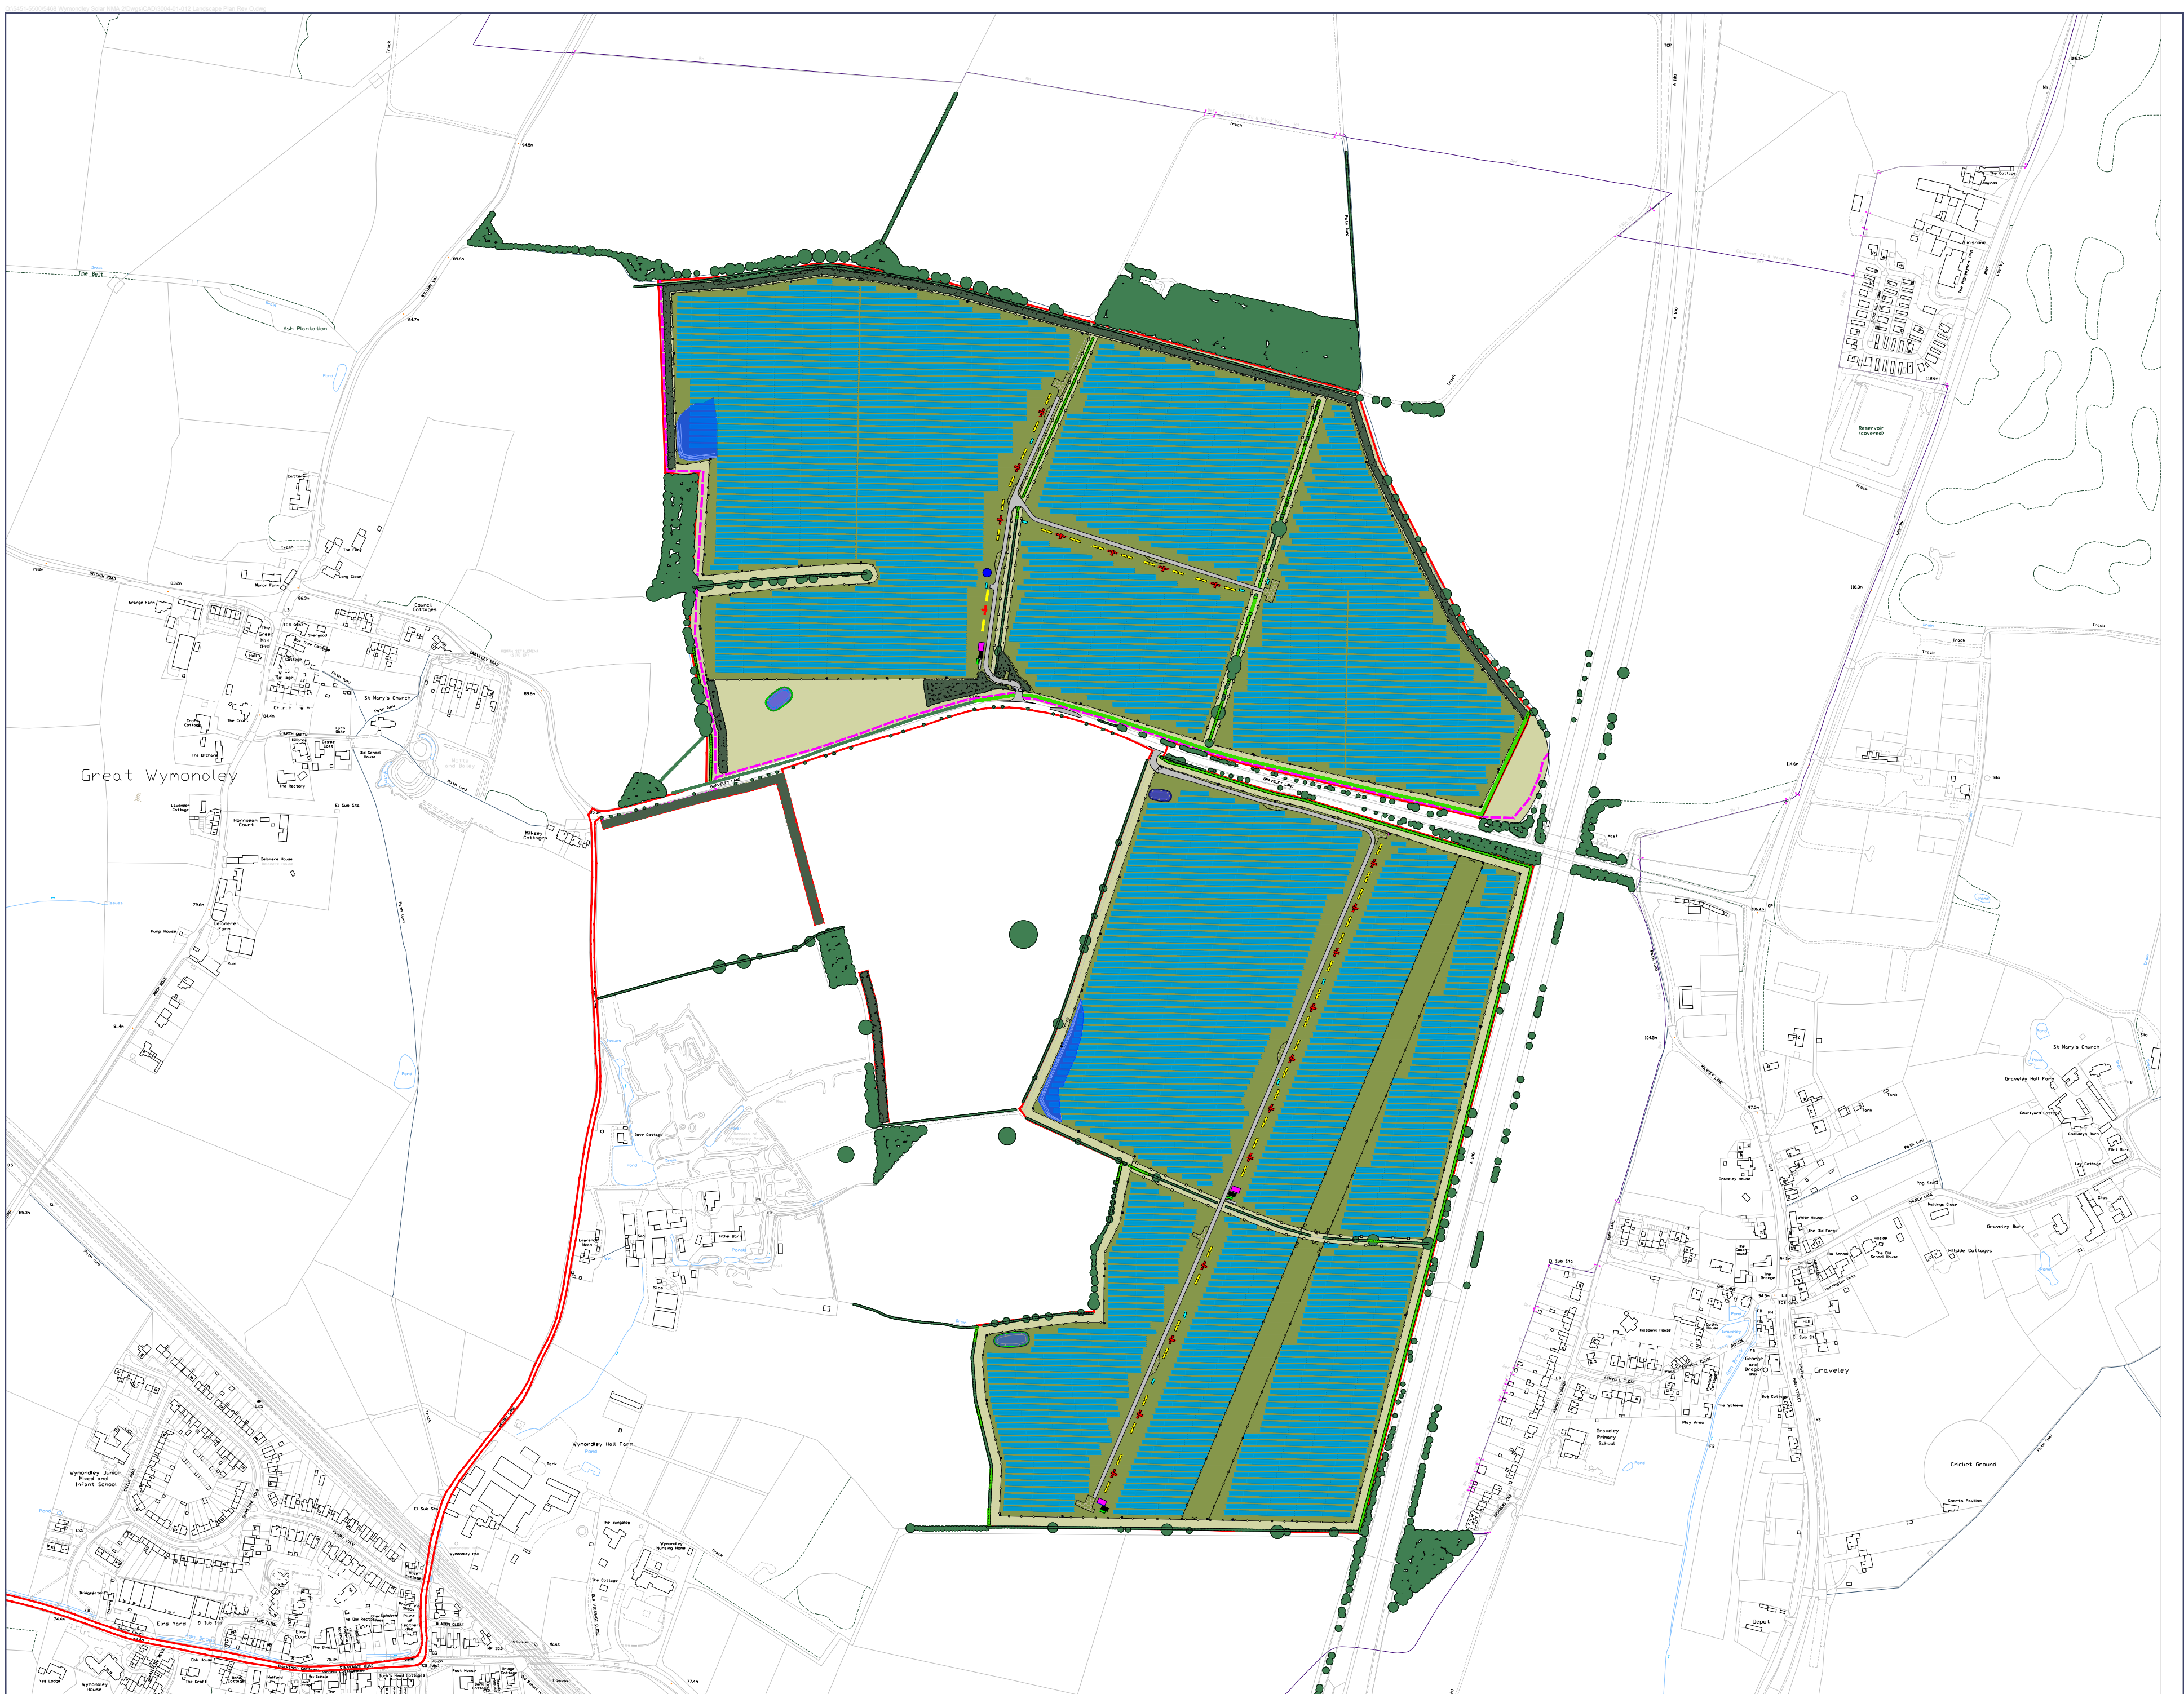

- Site Boundary
- Photovoltaic Panels
- Solar Transformer
- Inverter / Transformer Station
- Battery Storage Container
- Storage
- Welfare
- Switchgear Building
- Deer / stock fence 2.1m
- Stock fence 1.2m
- Existing vegetation
- Proposed woodland
- Proposed hedgerow
- Proposed low maintenance pasture
- Proposed species rich grassland
- Permeable Grasscrete Turning/Passing Area
- Proposed access track
- Surface Water Attenuation Basin / Flood Storage Area
- Permissive Path

0344 8700 007
axis.co.uk

Client

AGR

Project

Priory farm Solar Array

Drawing Title

Landscape Plan

Scale

1:5000 @A2

Date

January 2026

Dwg no

3004-01-012

Status

--

Drawn

JD

Checked

HW

Rev

O