


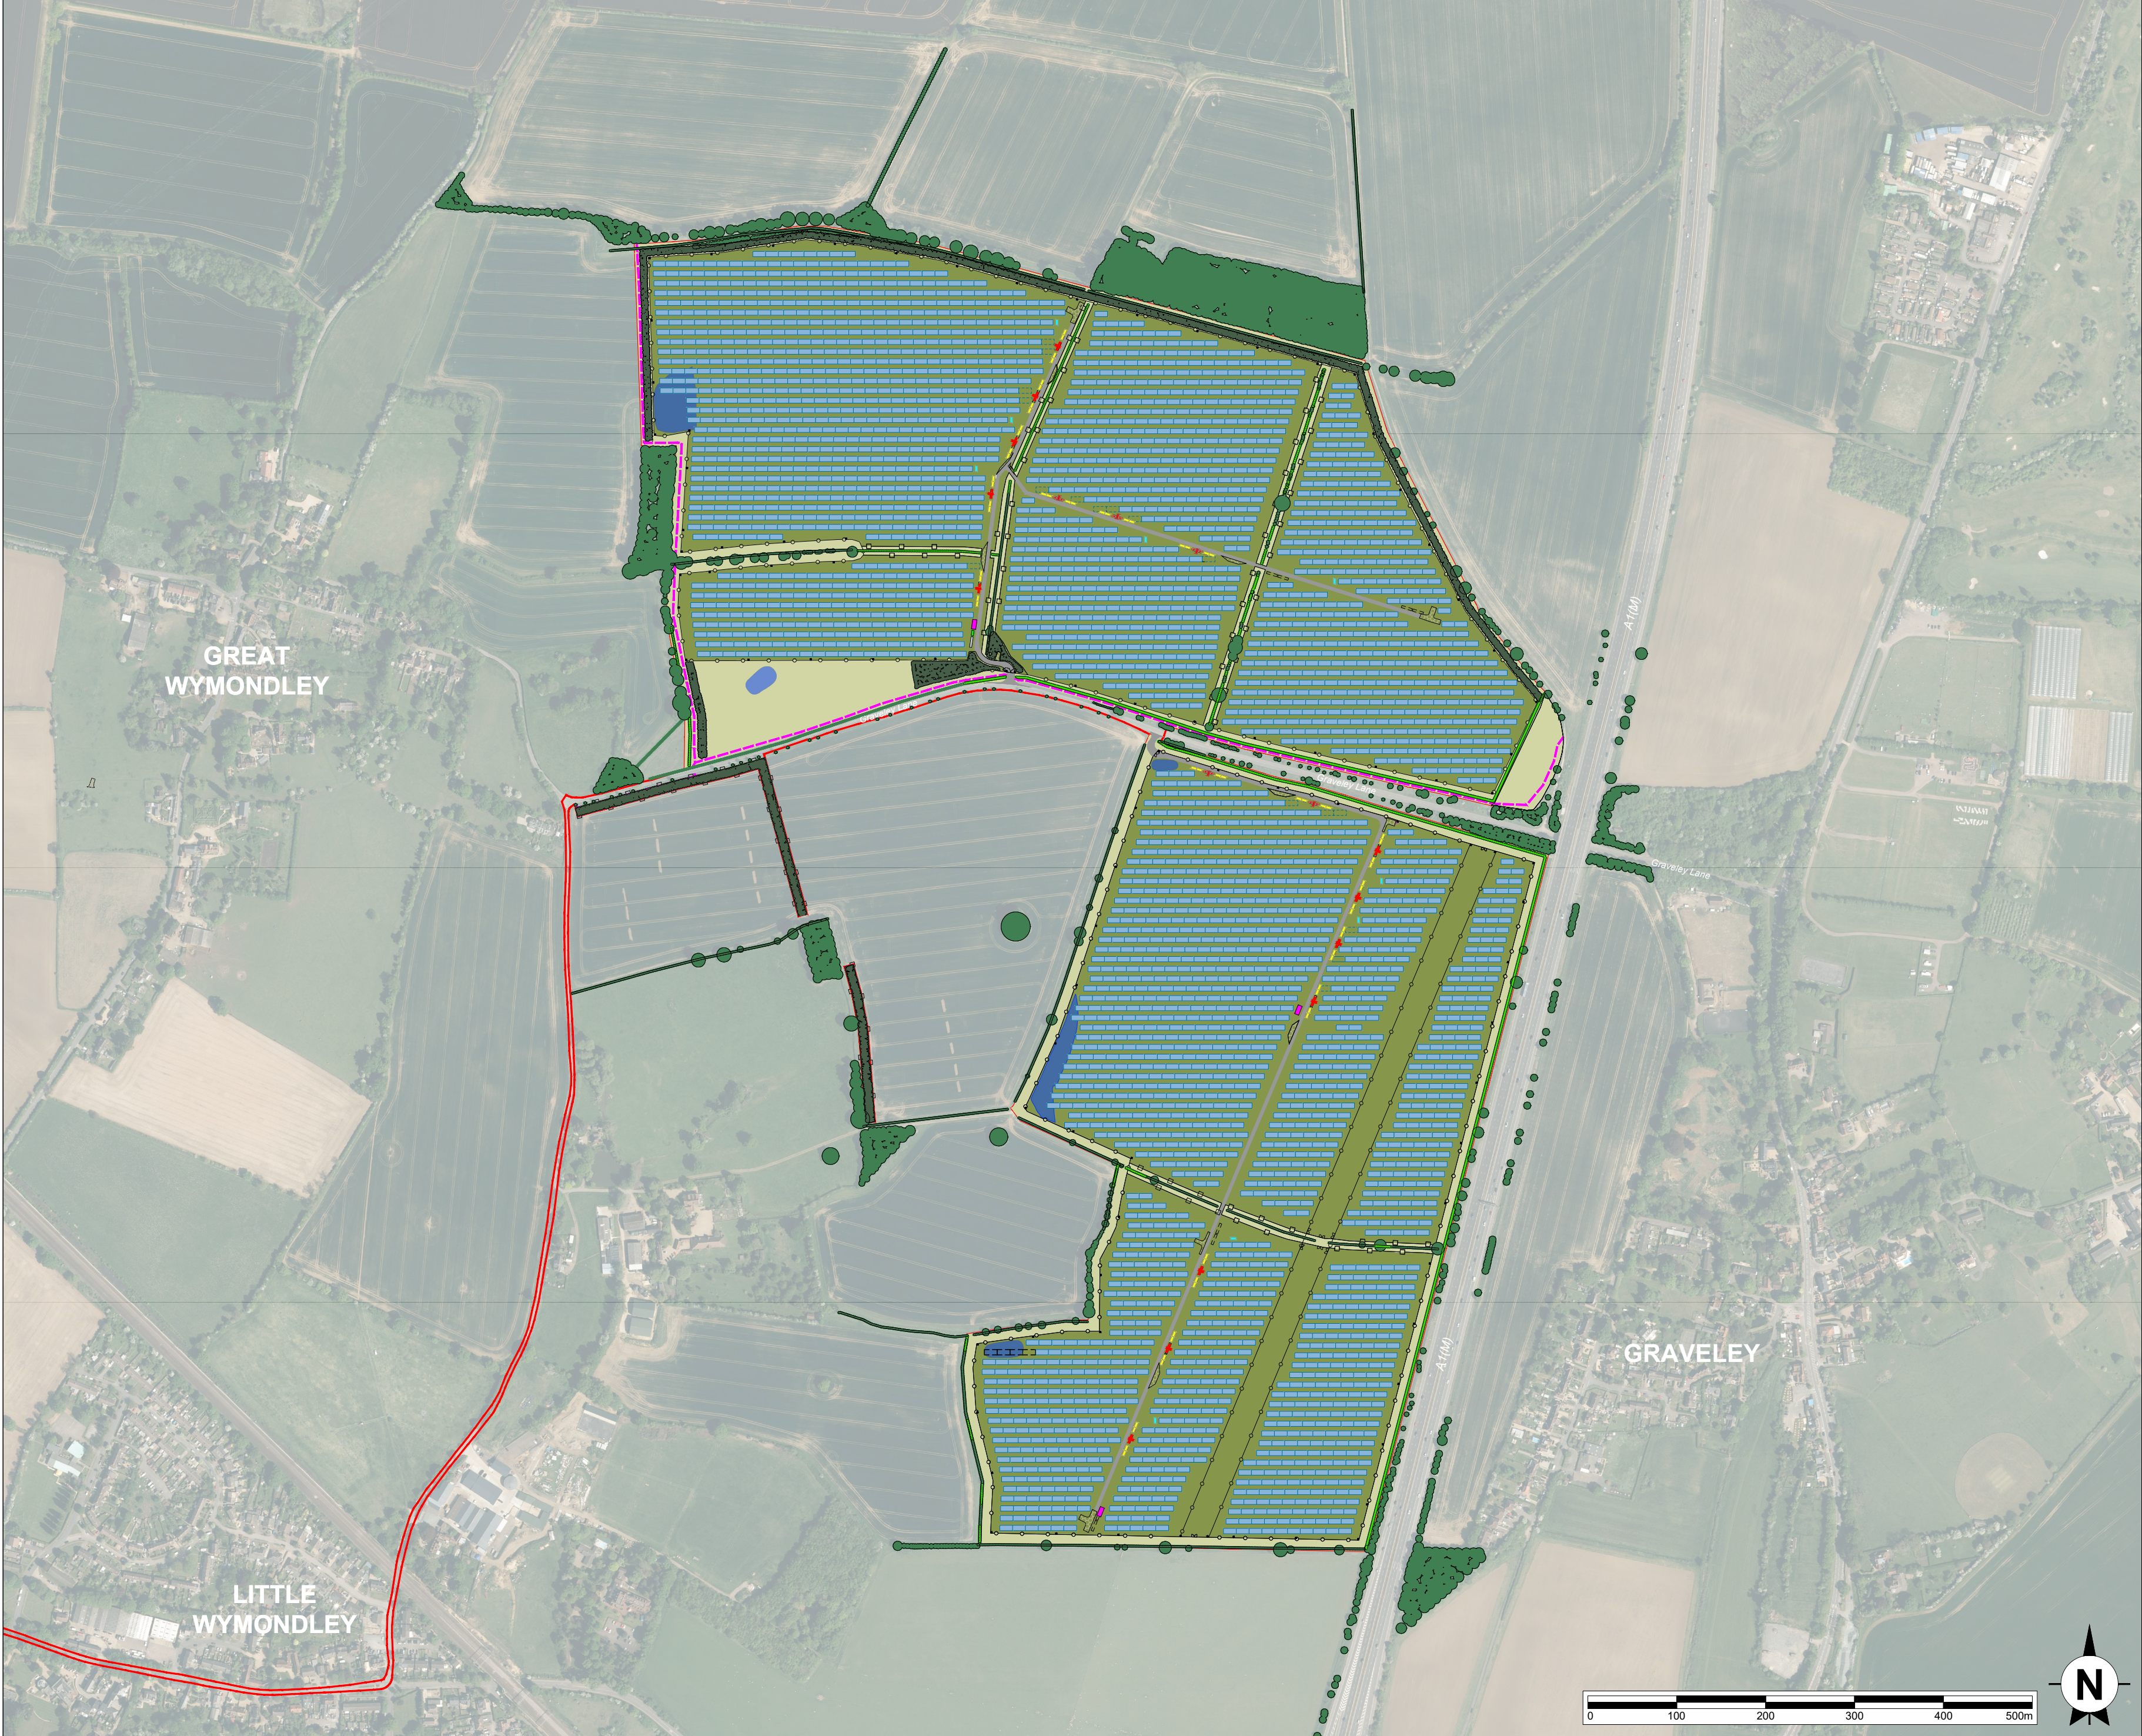

This drawing is the copyright of AXIS P.E.D Limited and may not be loaned, copied or reproduced in any way -or used for any offer, quote, tender or construction purposes without written consent of the company to do so

Follow any figured dimensions - do not scale for construction purposes. IF IN DOUBT ASK.

Revision History		Date
E	Footpath alignment updated	25-07-22
F	Updated site access	26-09-22
G	BESS, Turning Heads and Drainage amendments	17-12-24
H	Drainage and fencing amendments	18-12-24
I	BESS unit layout updated	09-01-25
J	Solar layout amended	27-02-25
K	30m Easement from Gas Pipeline updated	28-03-25
L	Gates relocated	22-04-25
M	Permissive Path revised inline with Landscape plan	29-04-25
N	Update made to Grasscrete and Legend	01-05-25

- Site Boundary
- Photovoltaic Panels
- Solar Transformer
- Inverter / Transformer Station
- Battery Storage Container
- Storage
- Welfare
- Switchgear Building
- Deer / stock fence 2.1m
- Stock fence 1.2m
- Existing vegetation
- Proposed woodland
- Proposed hedgerow
- Proposed low maintenance pasture
- Proposed species rich grassland
- Permeable Grasscrete Turning/Passing Area
- Proposed access track
- Surface Water Attenuation Basin / Flood Storage Area
- Permissive Path

Client Office: Well House Barns Bretton Chesham CH4 8DH		South Manchester Office: Canella House 76 Water Lane Wilmslow SK9 5BB	axis
0844 8700 007 - www.axisped.co.uk			
client: AGR			
project: PRIORY FARM SOLAR ARRAY			
drawing title: LANDSCAPE PROPOSALS			
date: May 2022		drawn by: TR	checked: PR
drawing number: 3004-01-012		status: --	
scale(s): 1:5,000@A2		rev: N	
planning environment design			