
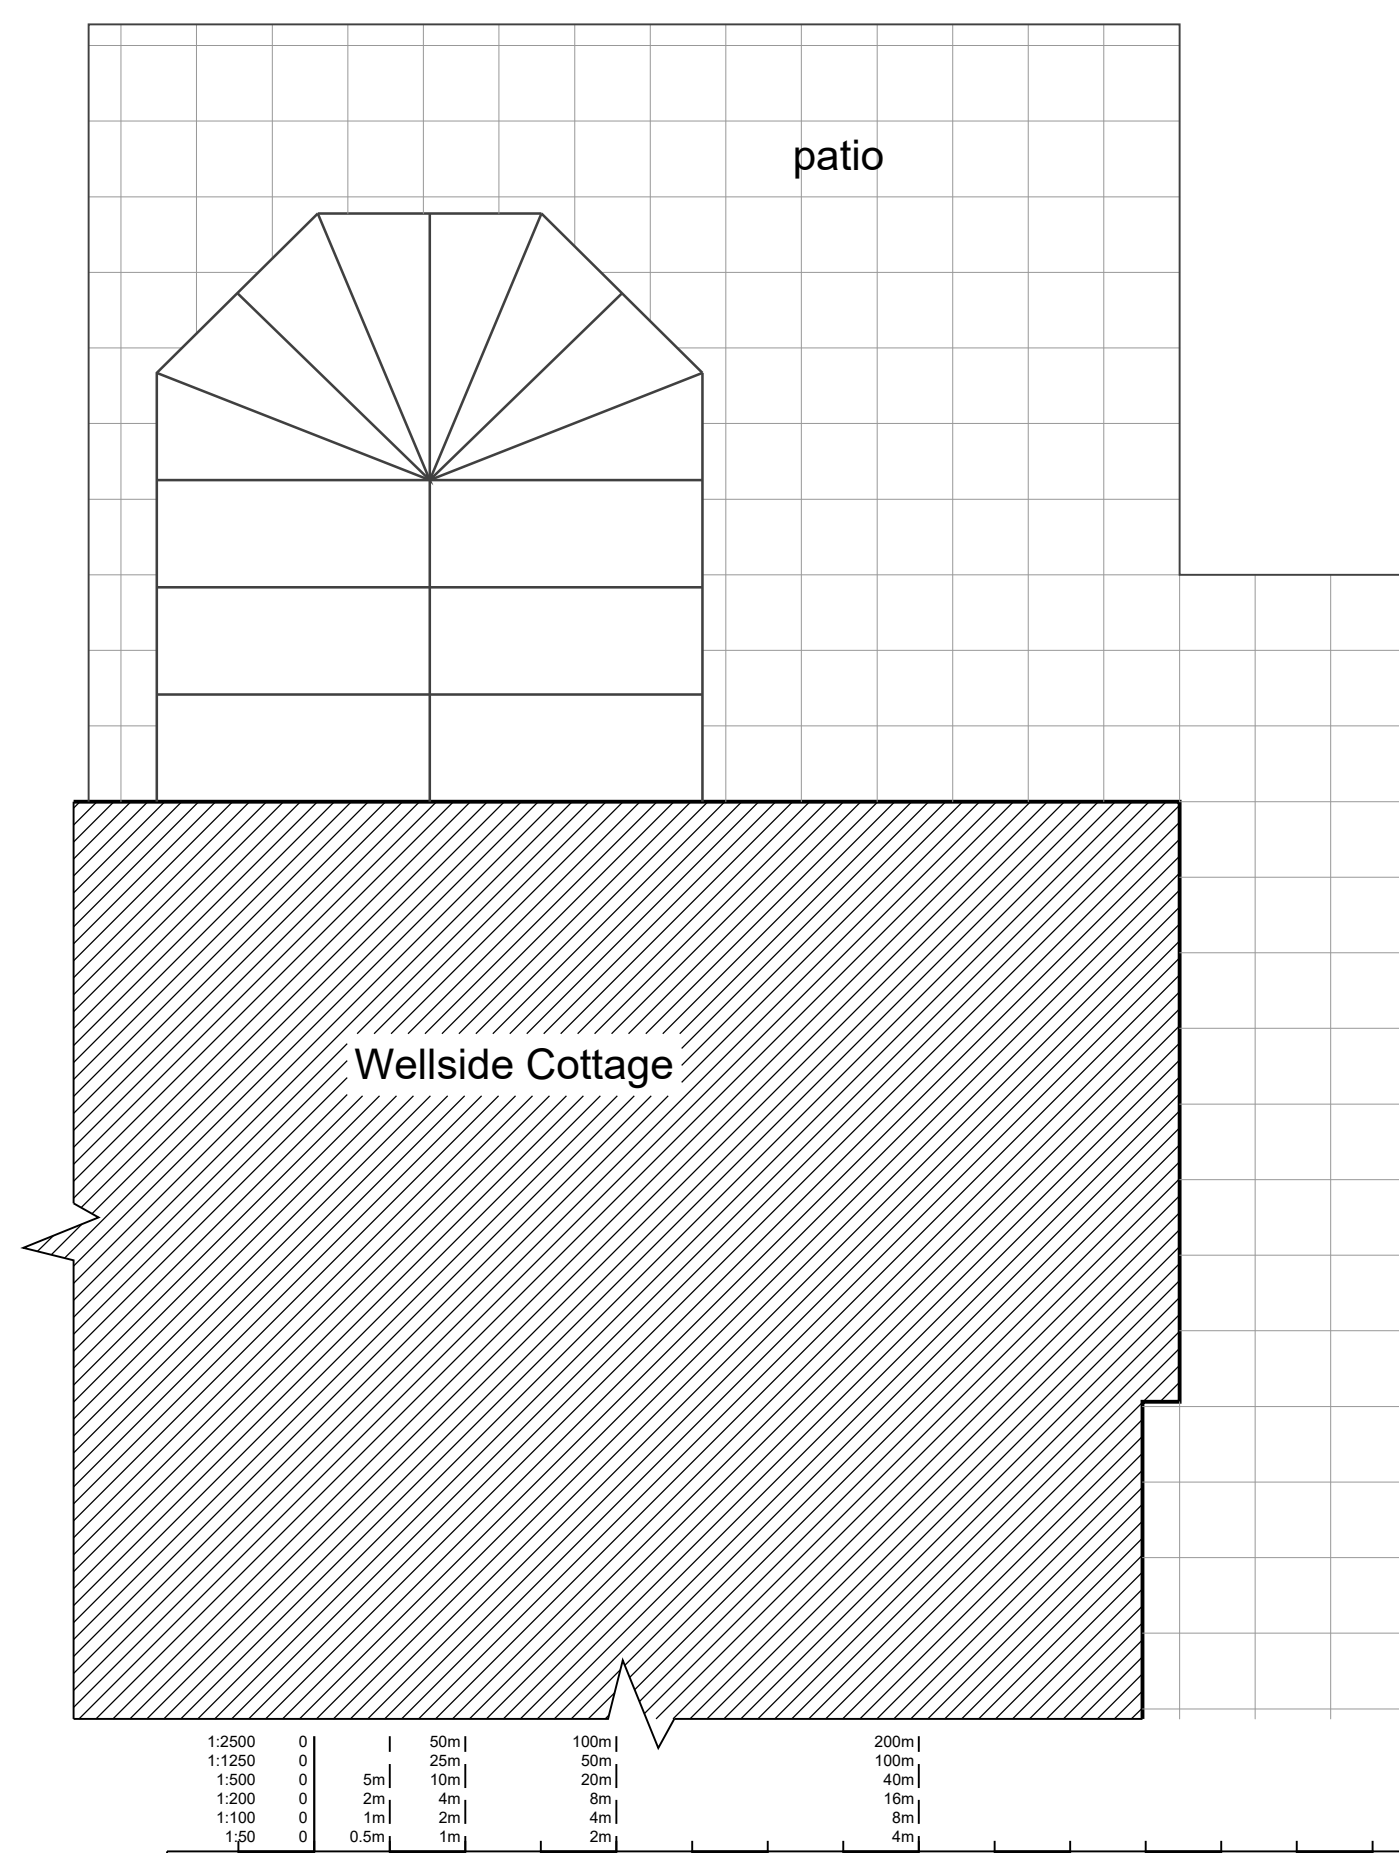
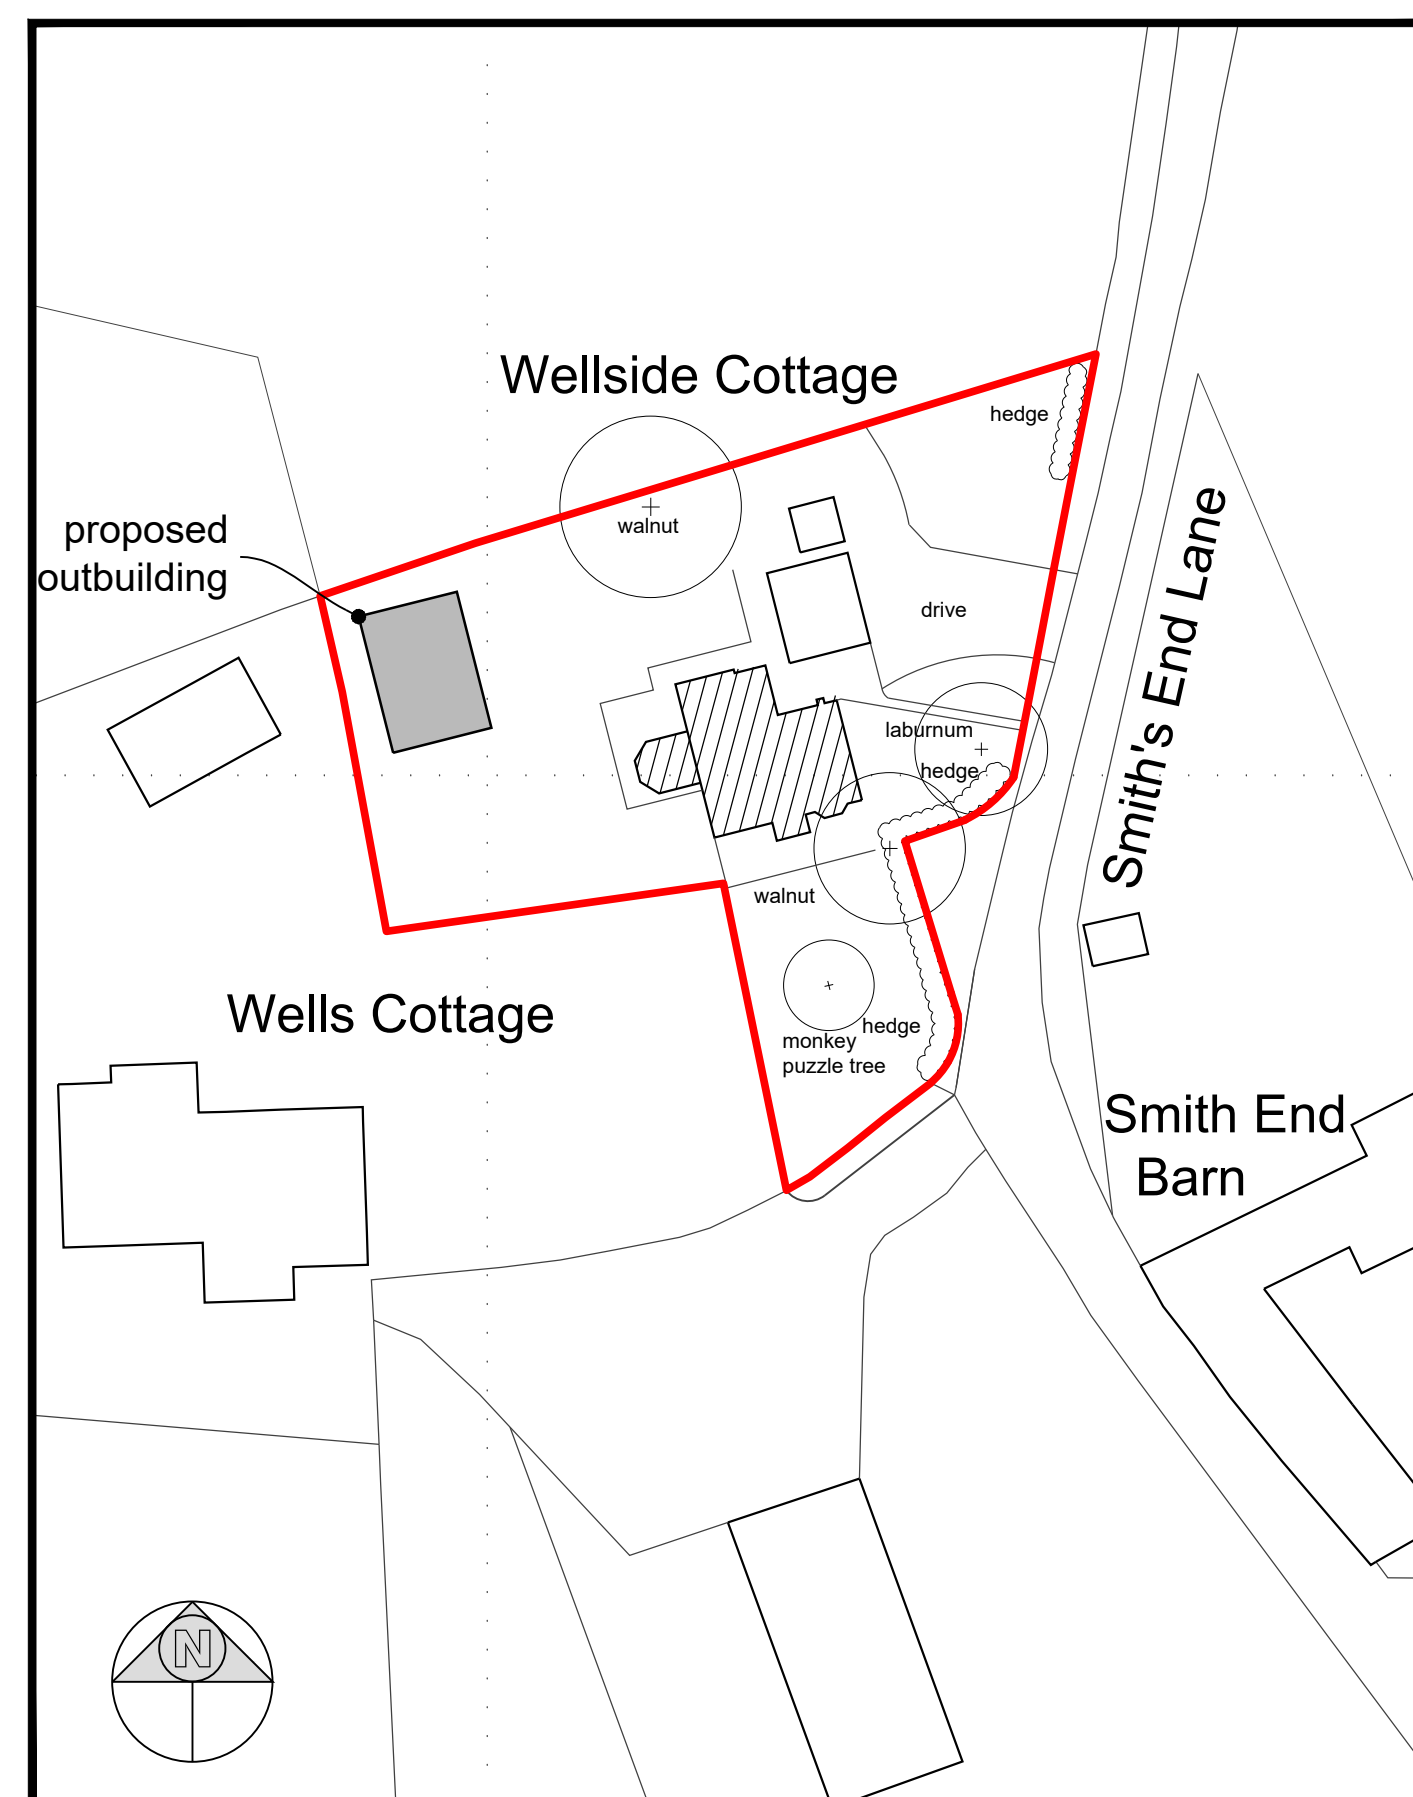
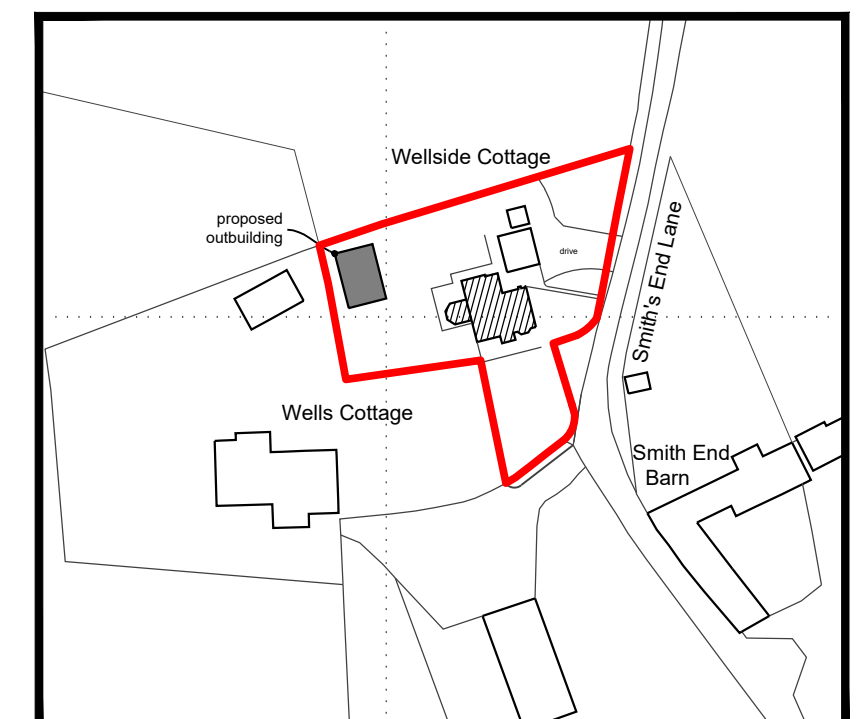
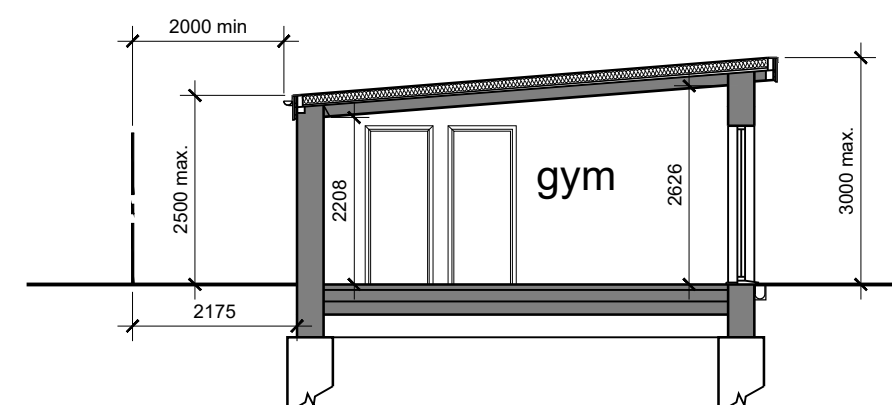
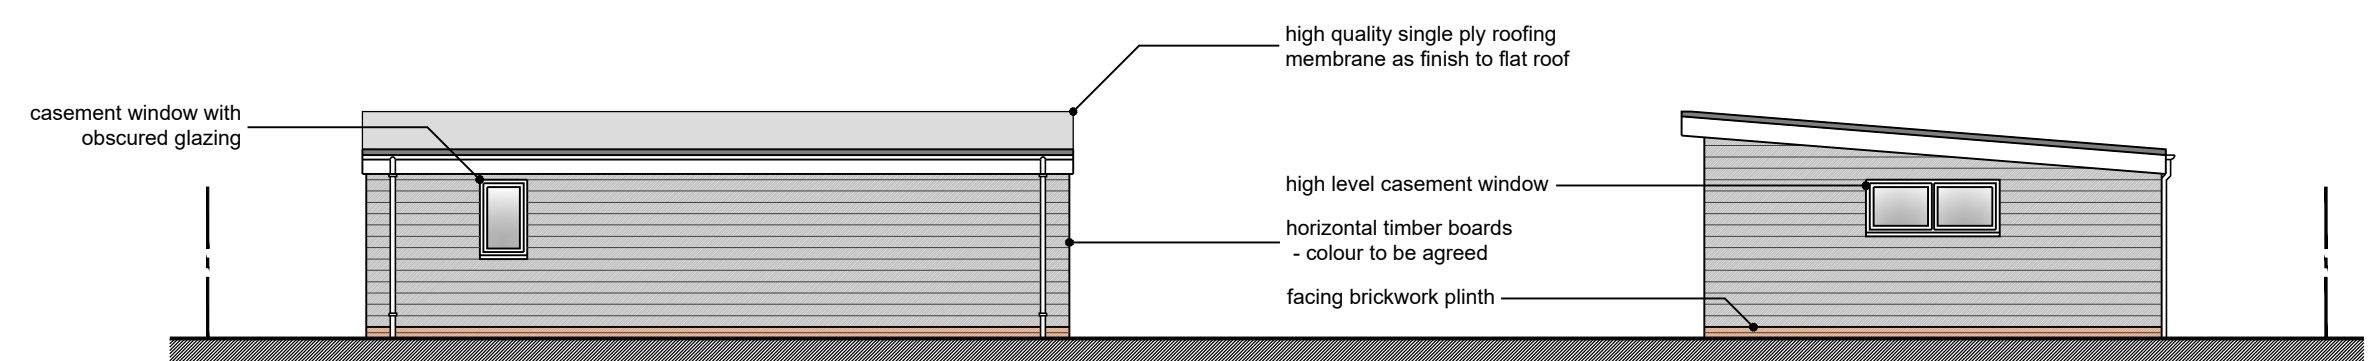
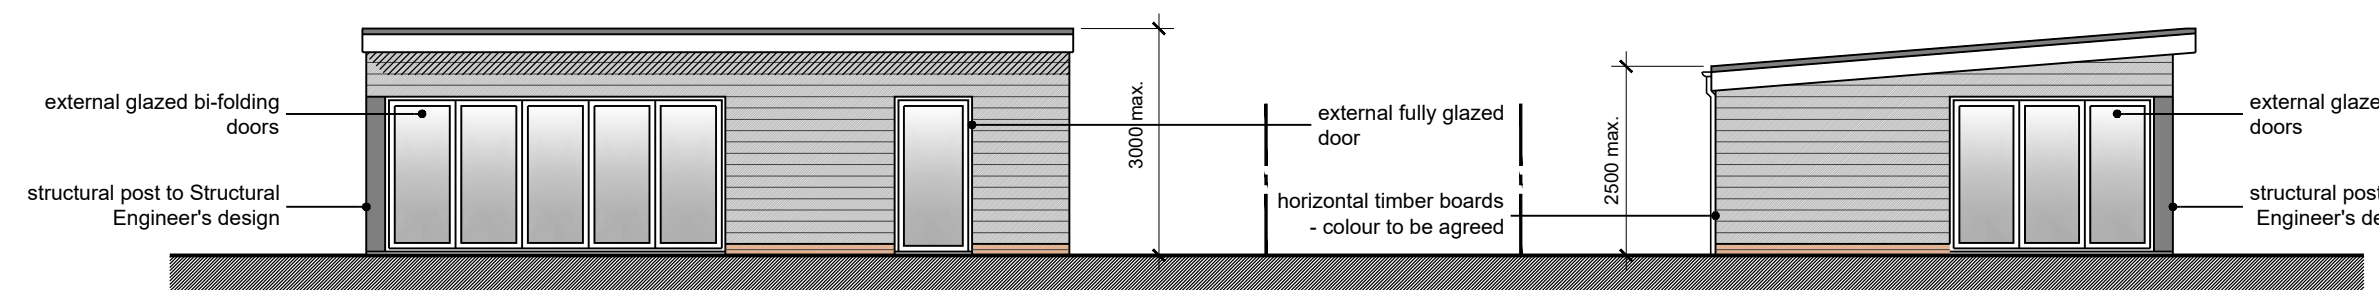
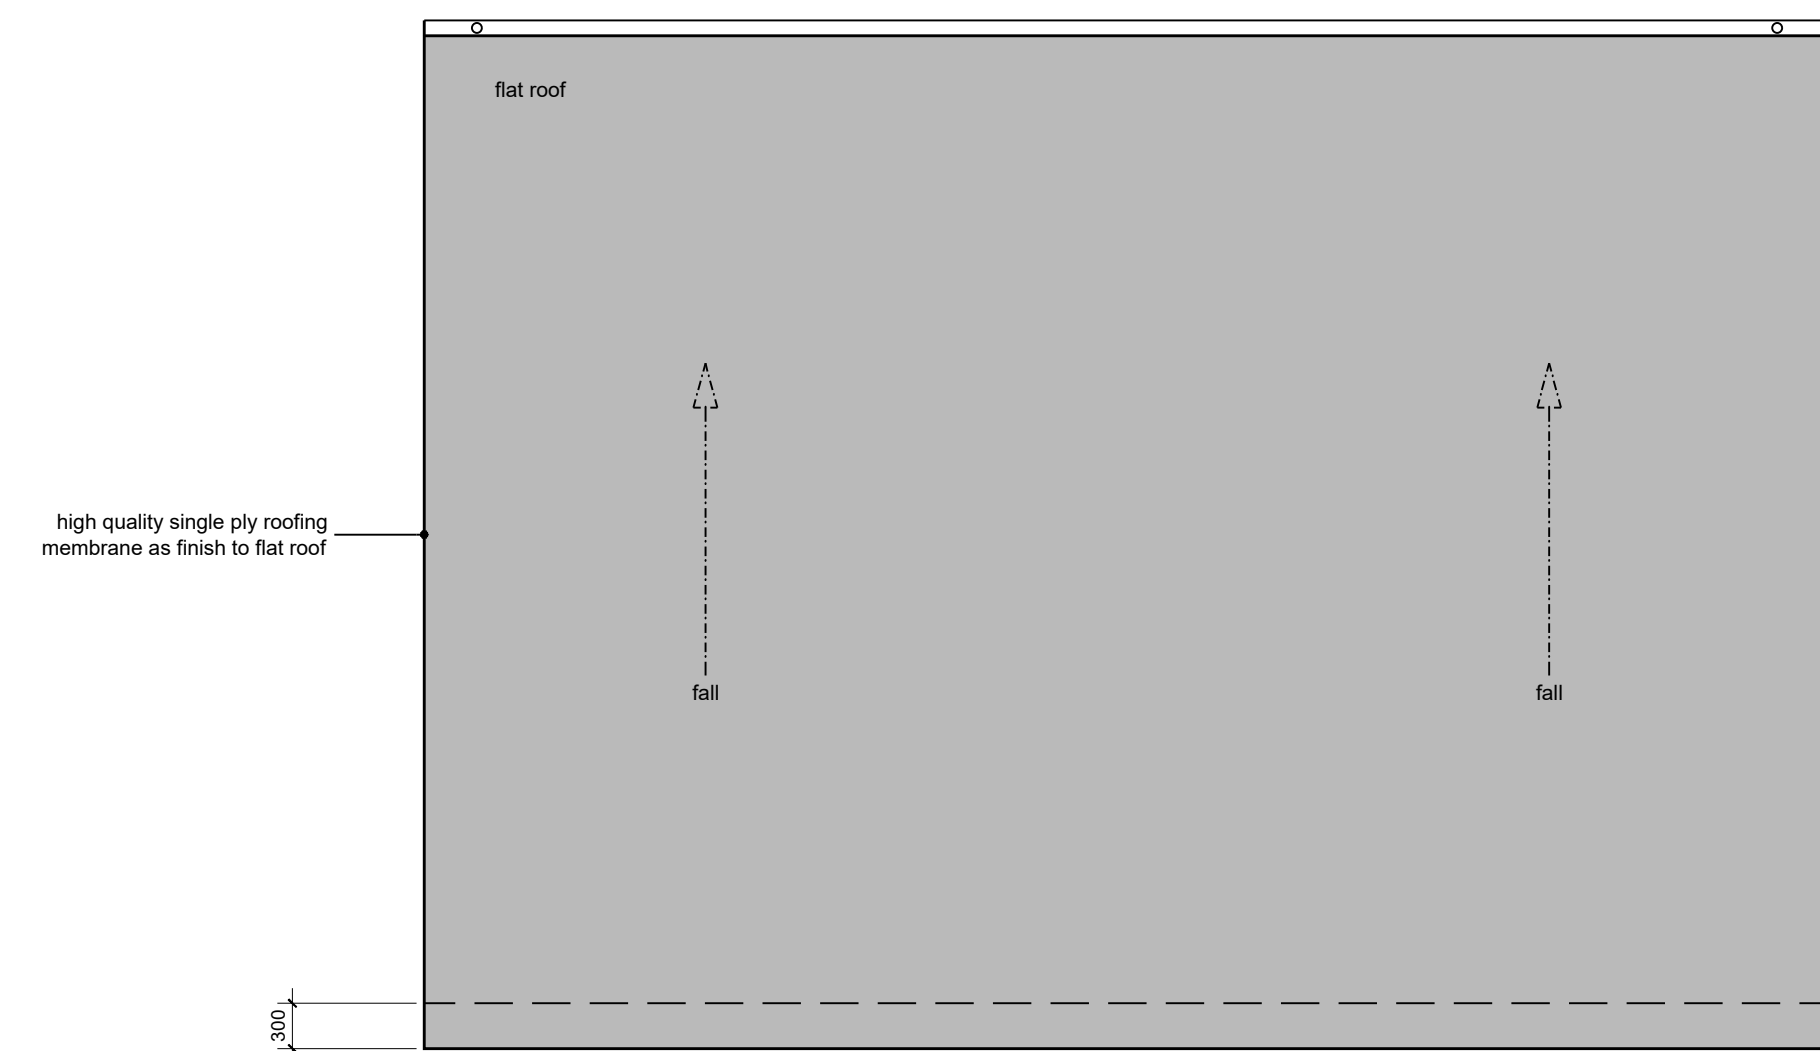


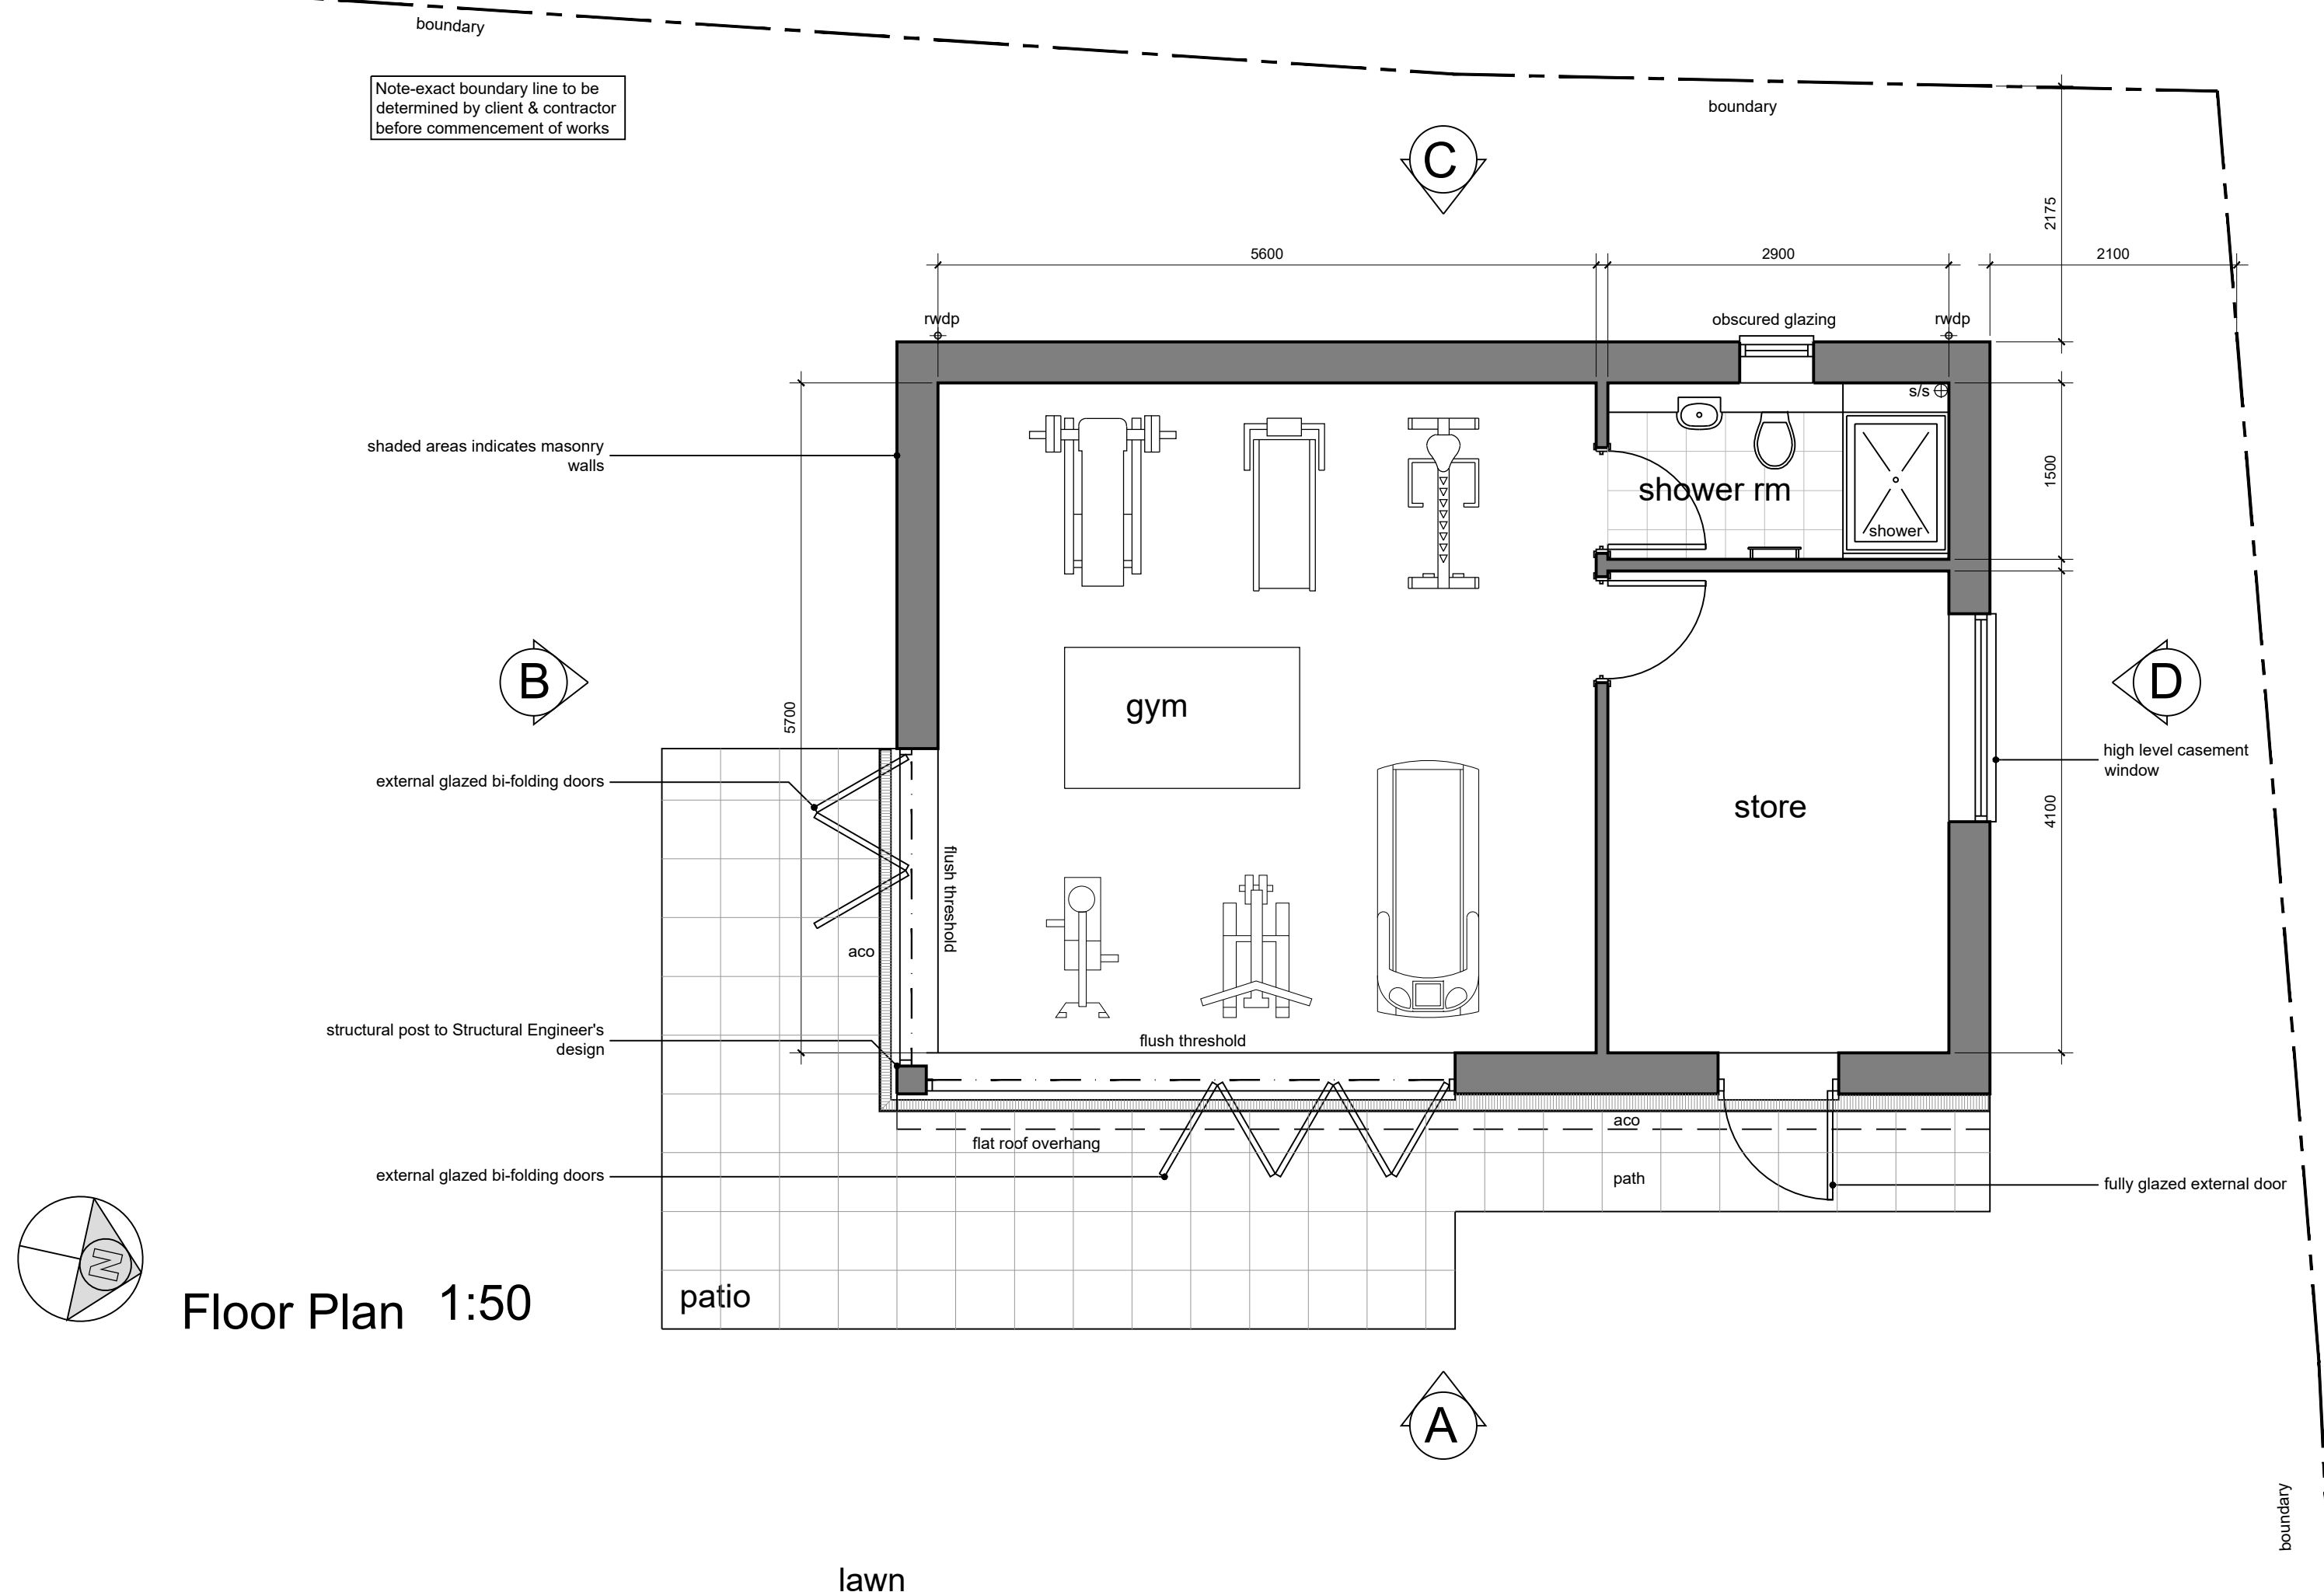

otes:

any discrepancies should be reported immediately

Il dimensions should be checked on site prior to commencement of work

ite/survey based on ordnance survey
information provided by prodact systems plc,
www.promap.co.uk) prodact does not guarantee
that all past or current uses or features will be
identified in the product

the product does not give details about the actual state or condition of the site nor should it be used or taken to indicate or exclude actual suitability or unsuitability of the site for any particular purpose, or relied upon for determining salability or value, or used as a substitute for any physical investigation or inspection.

HERTFORD PLANNING SERVICE

ote

When printing off pdf's, it is the responsibility of the user to verify that the resulting prints are to scale on the appropriate sized sheet. Also that the scale bars on the plan measure correctly.