
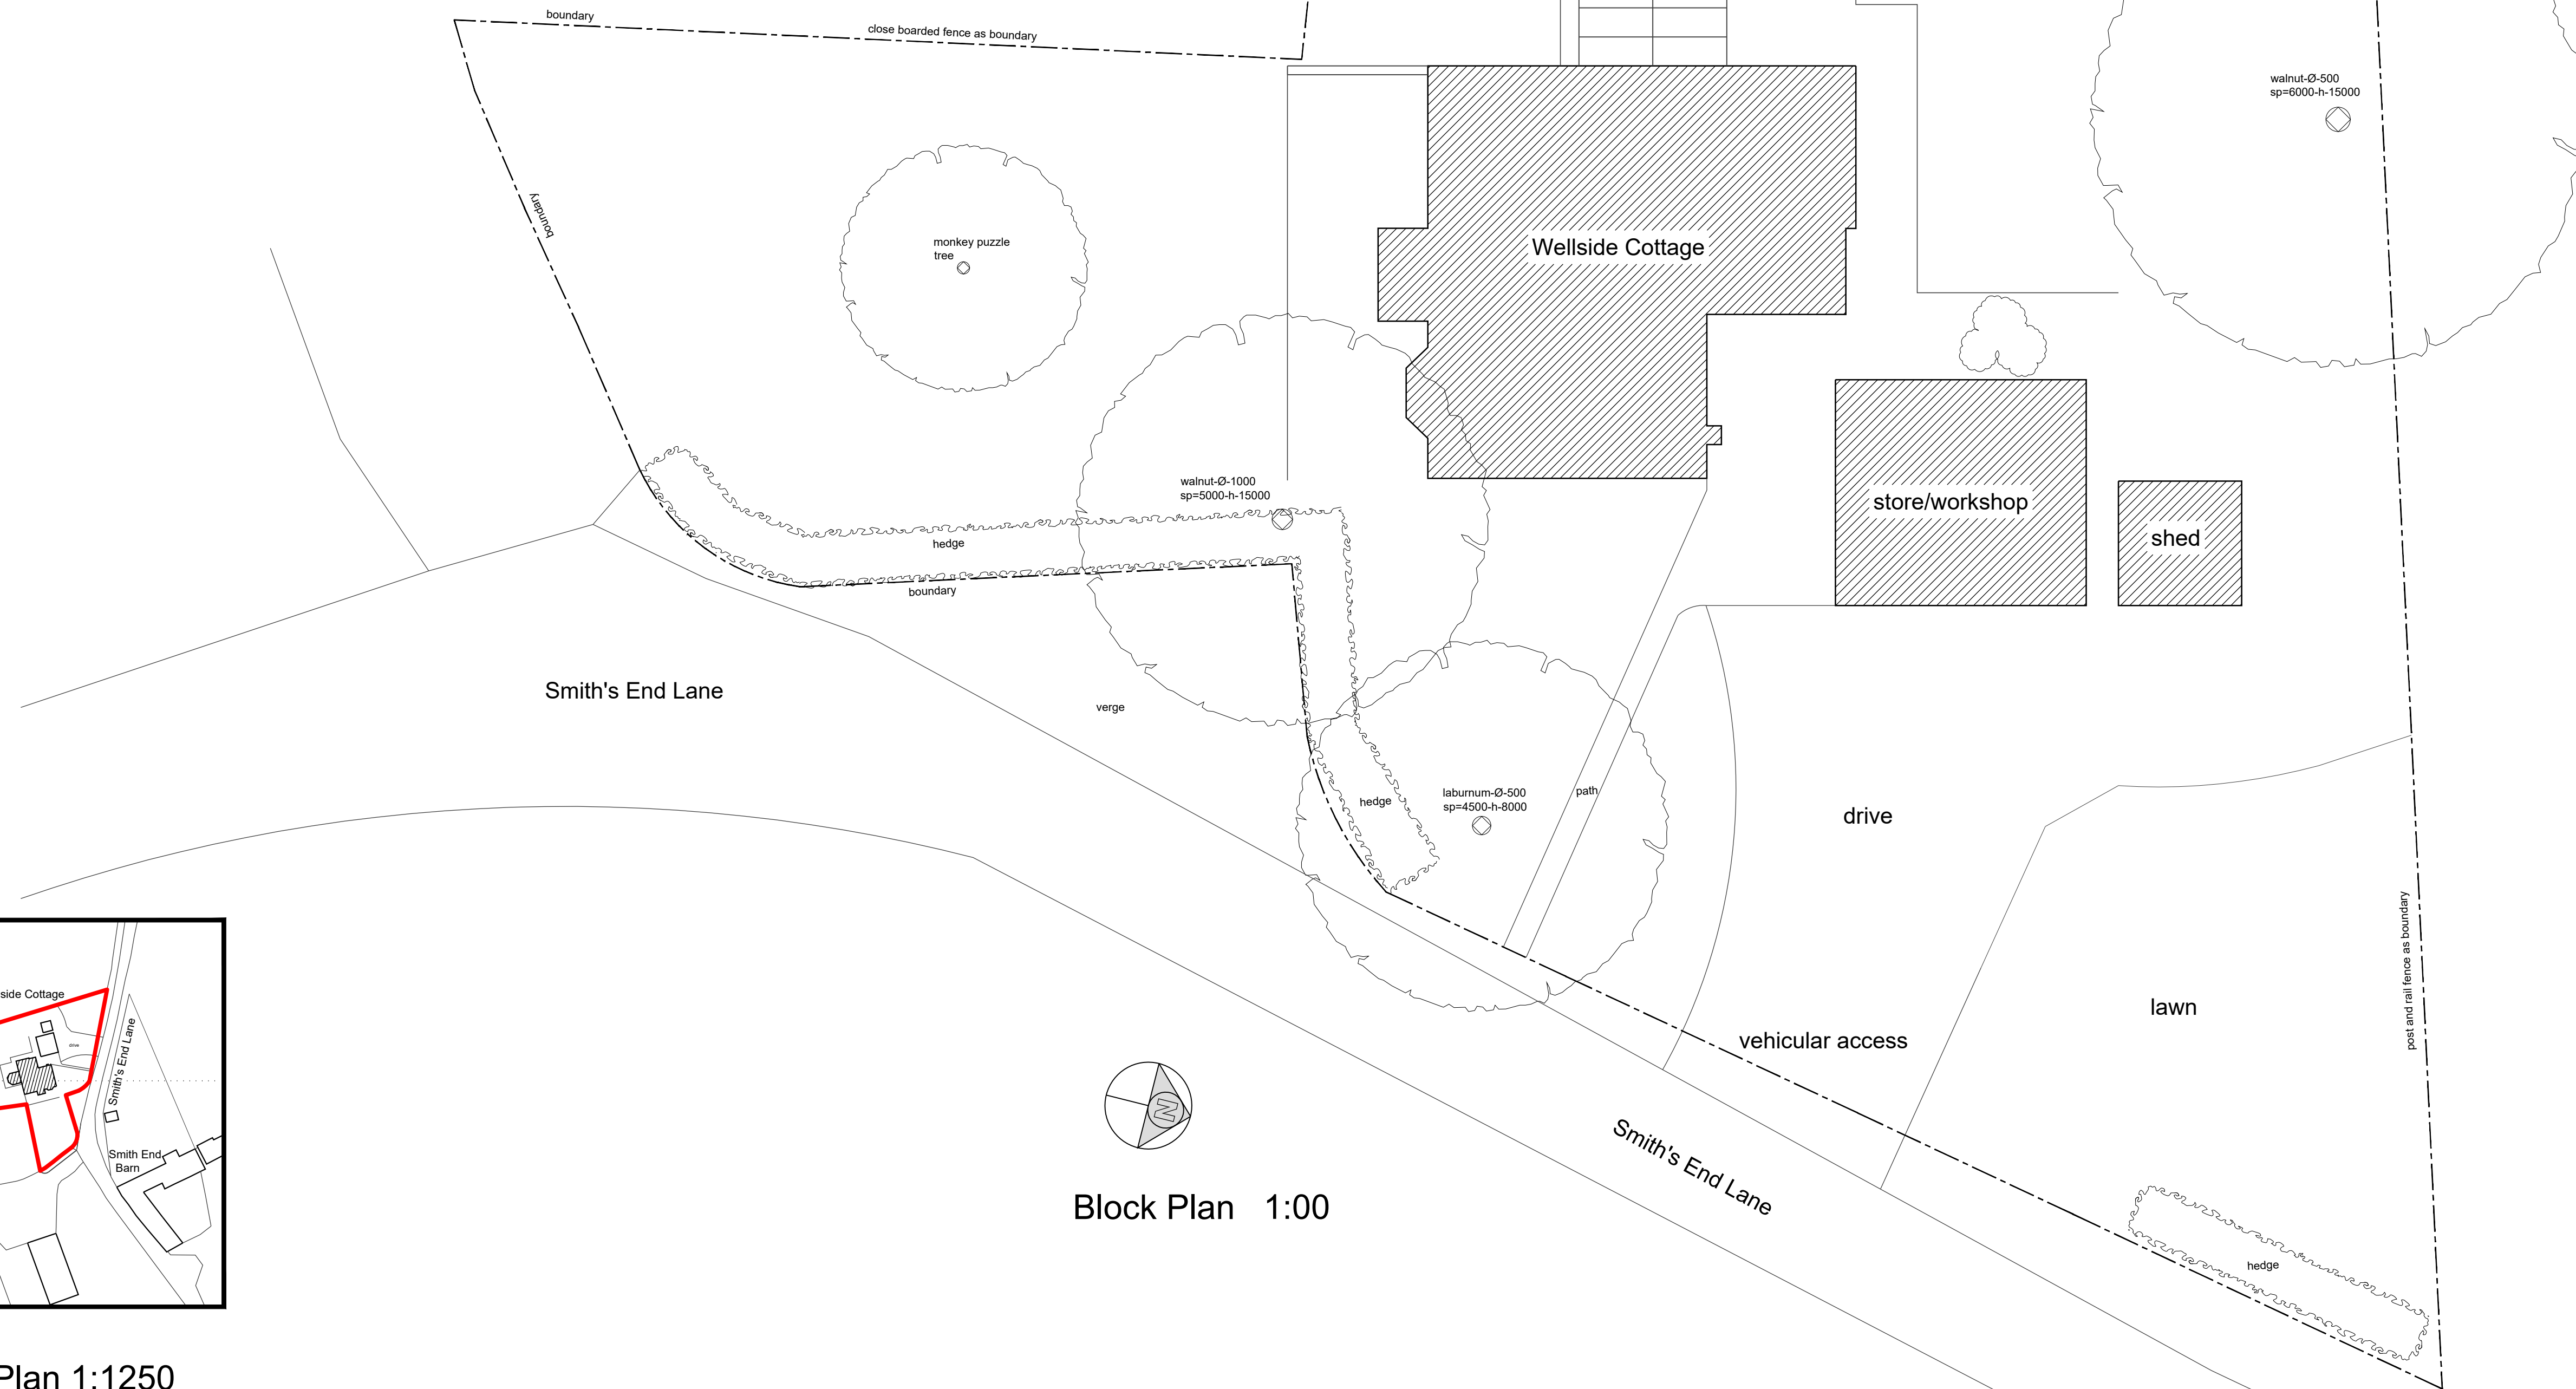
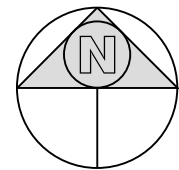
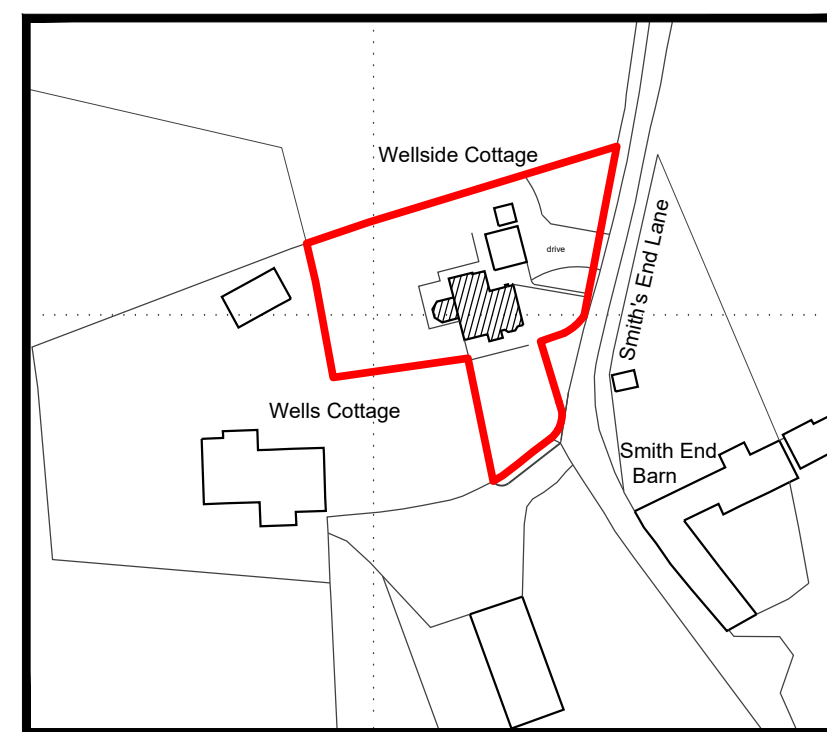


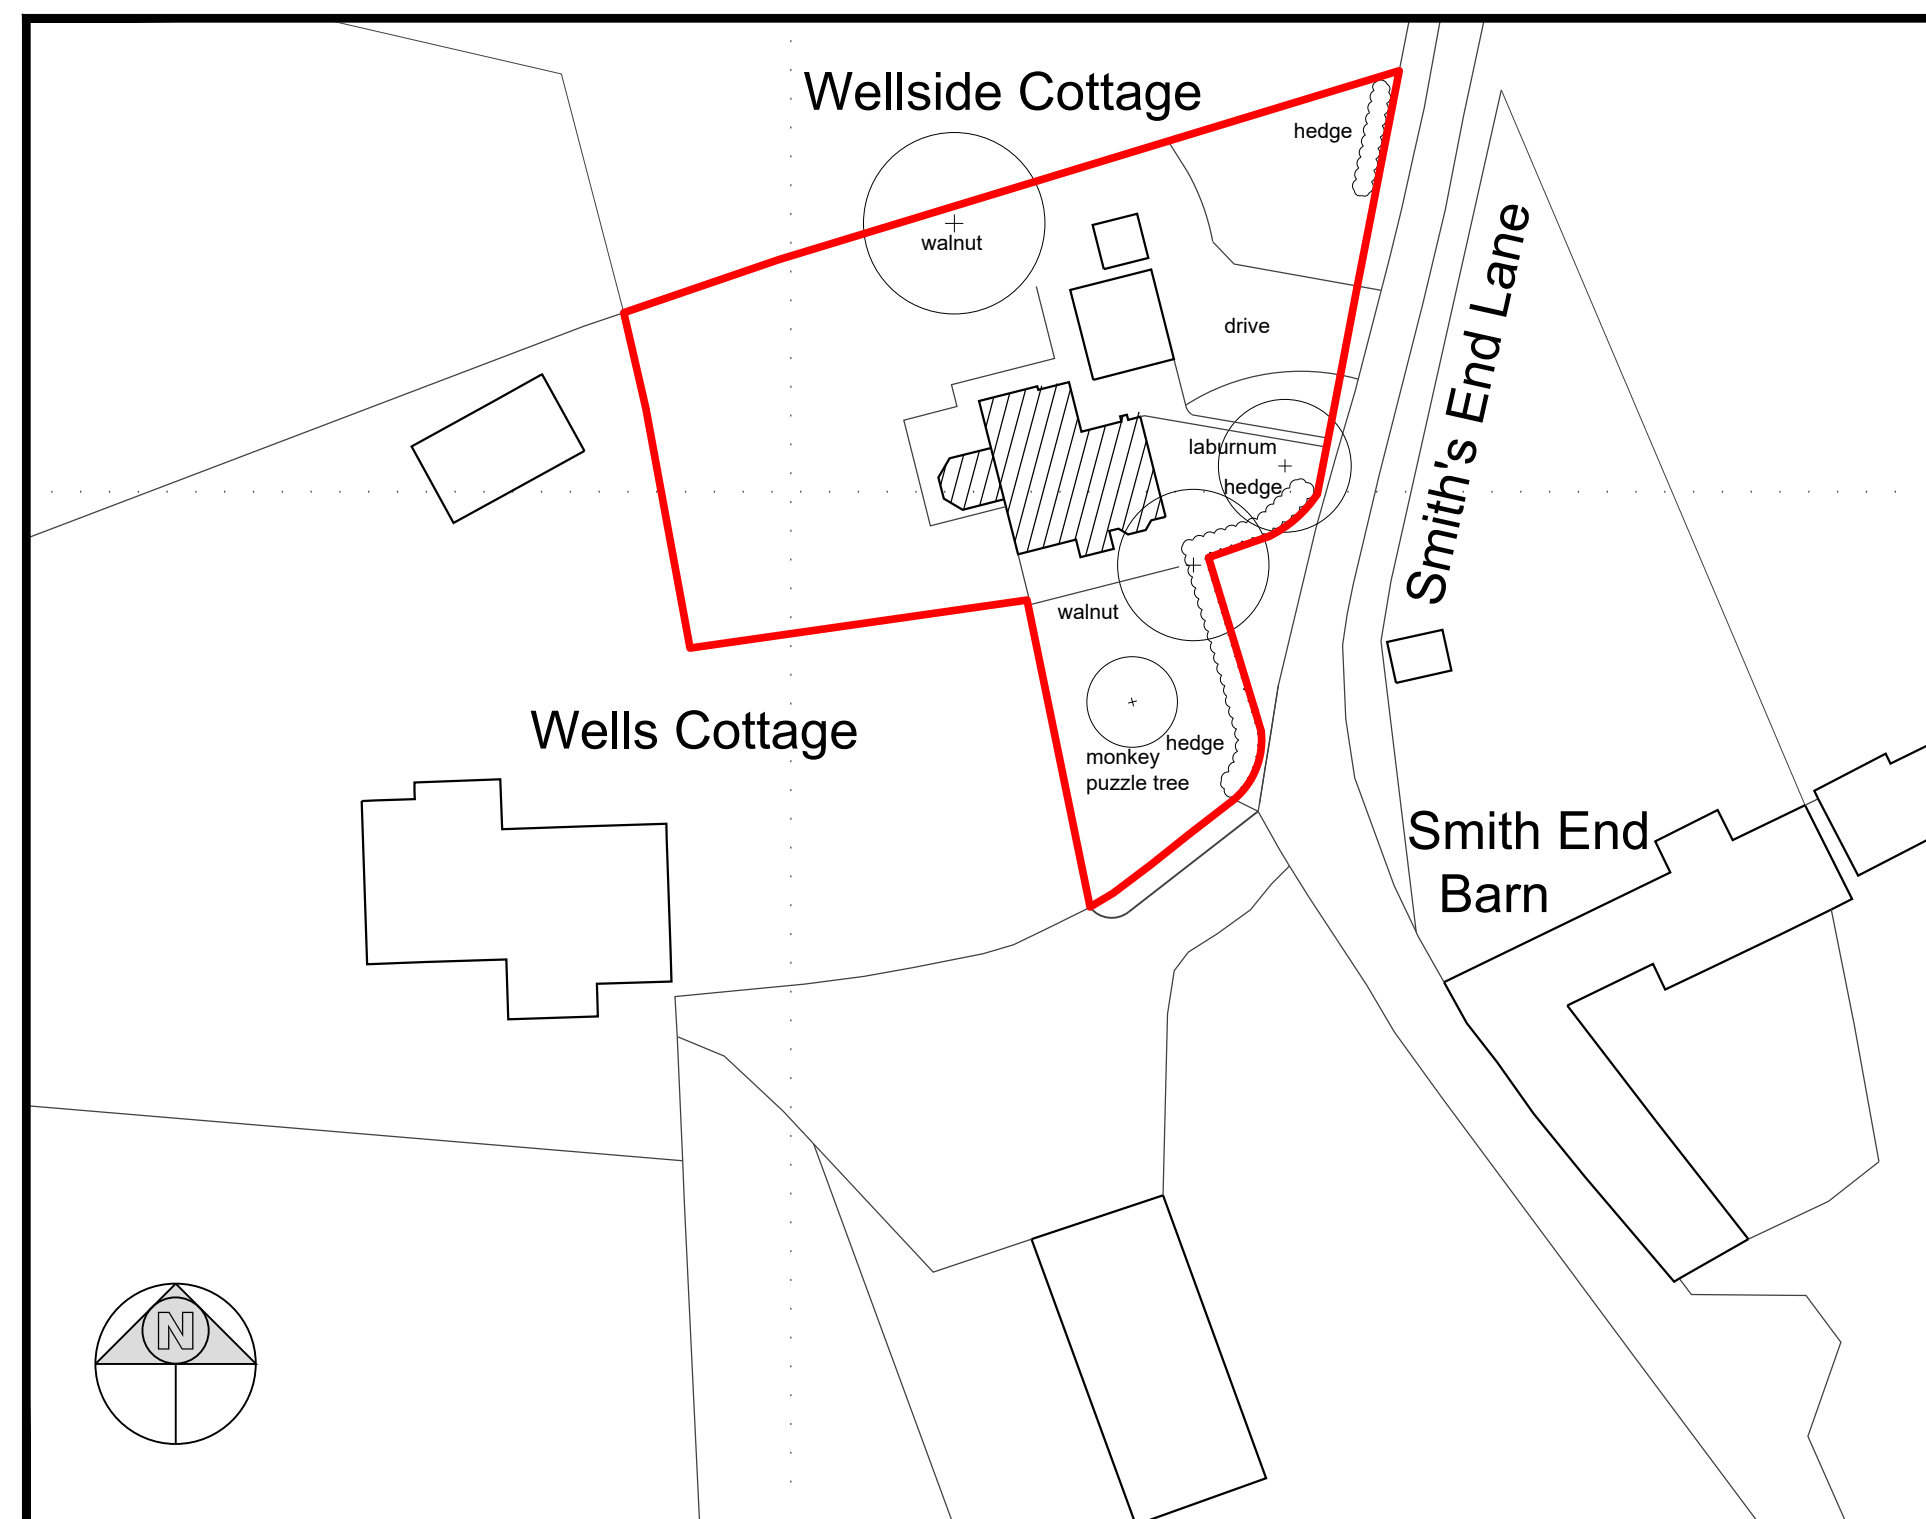

notes:

any discrepancies should be reported immediately

all dimensions should be checked on site prior to commencement of work

site/survey based on Ordnance Survey
information provided by Prodat Systems Plc,
(www.promap.co.uk) Prodat does not guarantee
that all past or current uses or features will be
identified in the product

the product does not give details about the actual state or condition of the site nor should it be used or taken to indicate or exclude actual suitability or unsuitability of the site for any particular purpose, or relied upon for determining salability or value, or used as a substitute for any physical investigation or inspection.

© HERTFORD PLANNING SERVICE

when printing off pdf's.

it is the responsibility of the user to verify that the resulting prints are to scale on the appropriate sized sheet.
also that the scale bars on the plan measure correctly.

Date	Description	Rev
------	-------------	-----



Westgate House, 37-41 Castle Street,
Hertford, Herts SG14 1HH
Tel: 01992 552173
Email: contact@hertfordplanning.co.uk
www.hertfordplanning.co.uk



Project	Wellside Cottage Smith's End Lane Barley Royston SG8 8LJ
Drawing	BLOCK, SITE & LOCATION PLANS AS EXISTING SURVEY DRAWING
Date	July 2025
Scale	1:100/1:500/1:1250
Sheet size	A1
Drawn	JM

21030-S001