


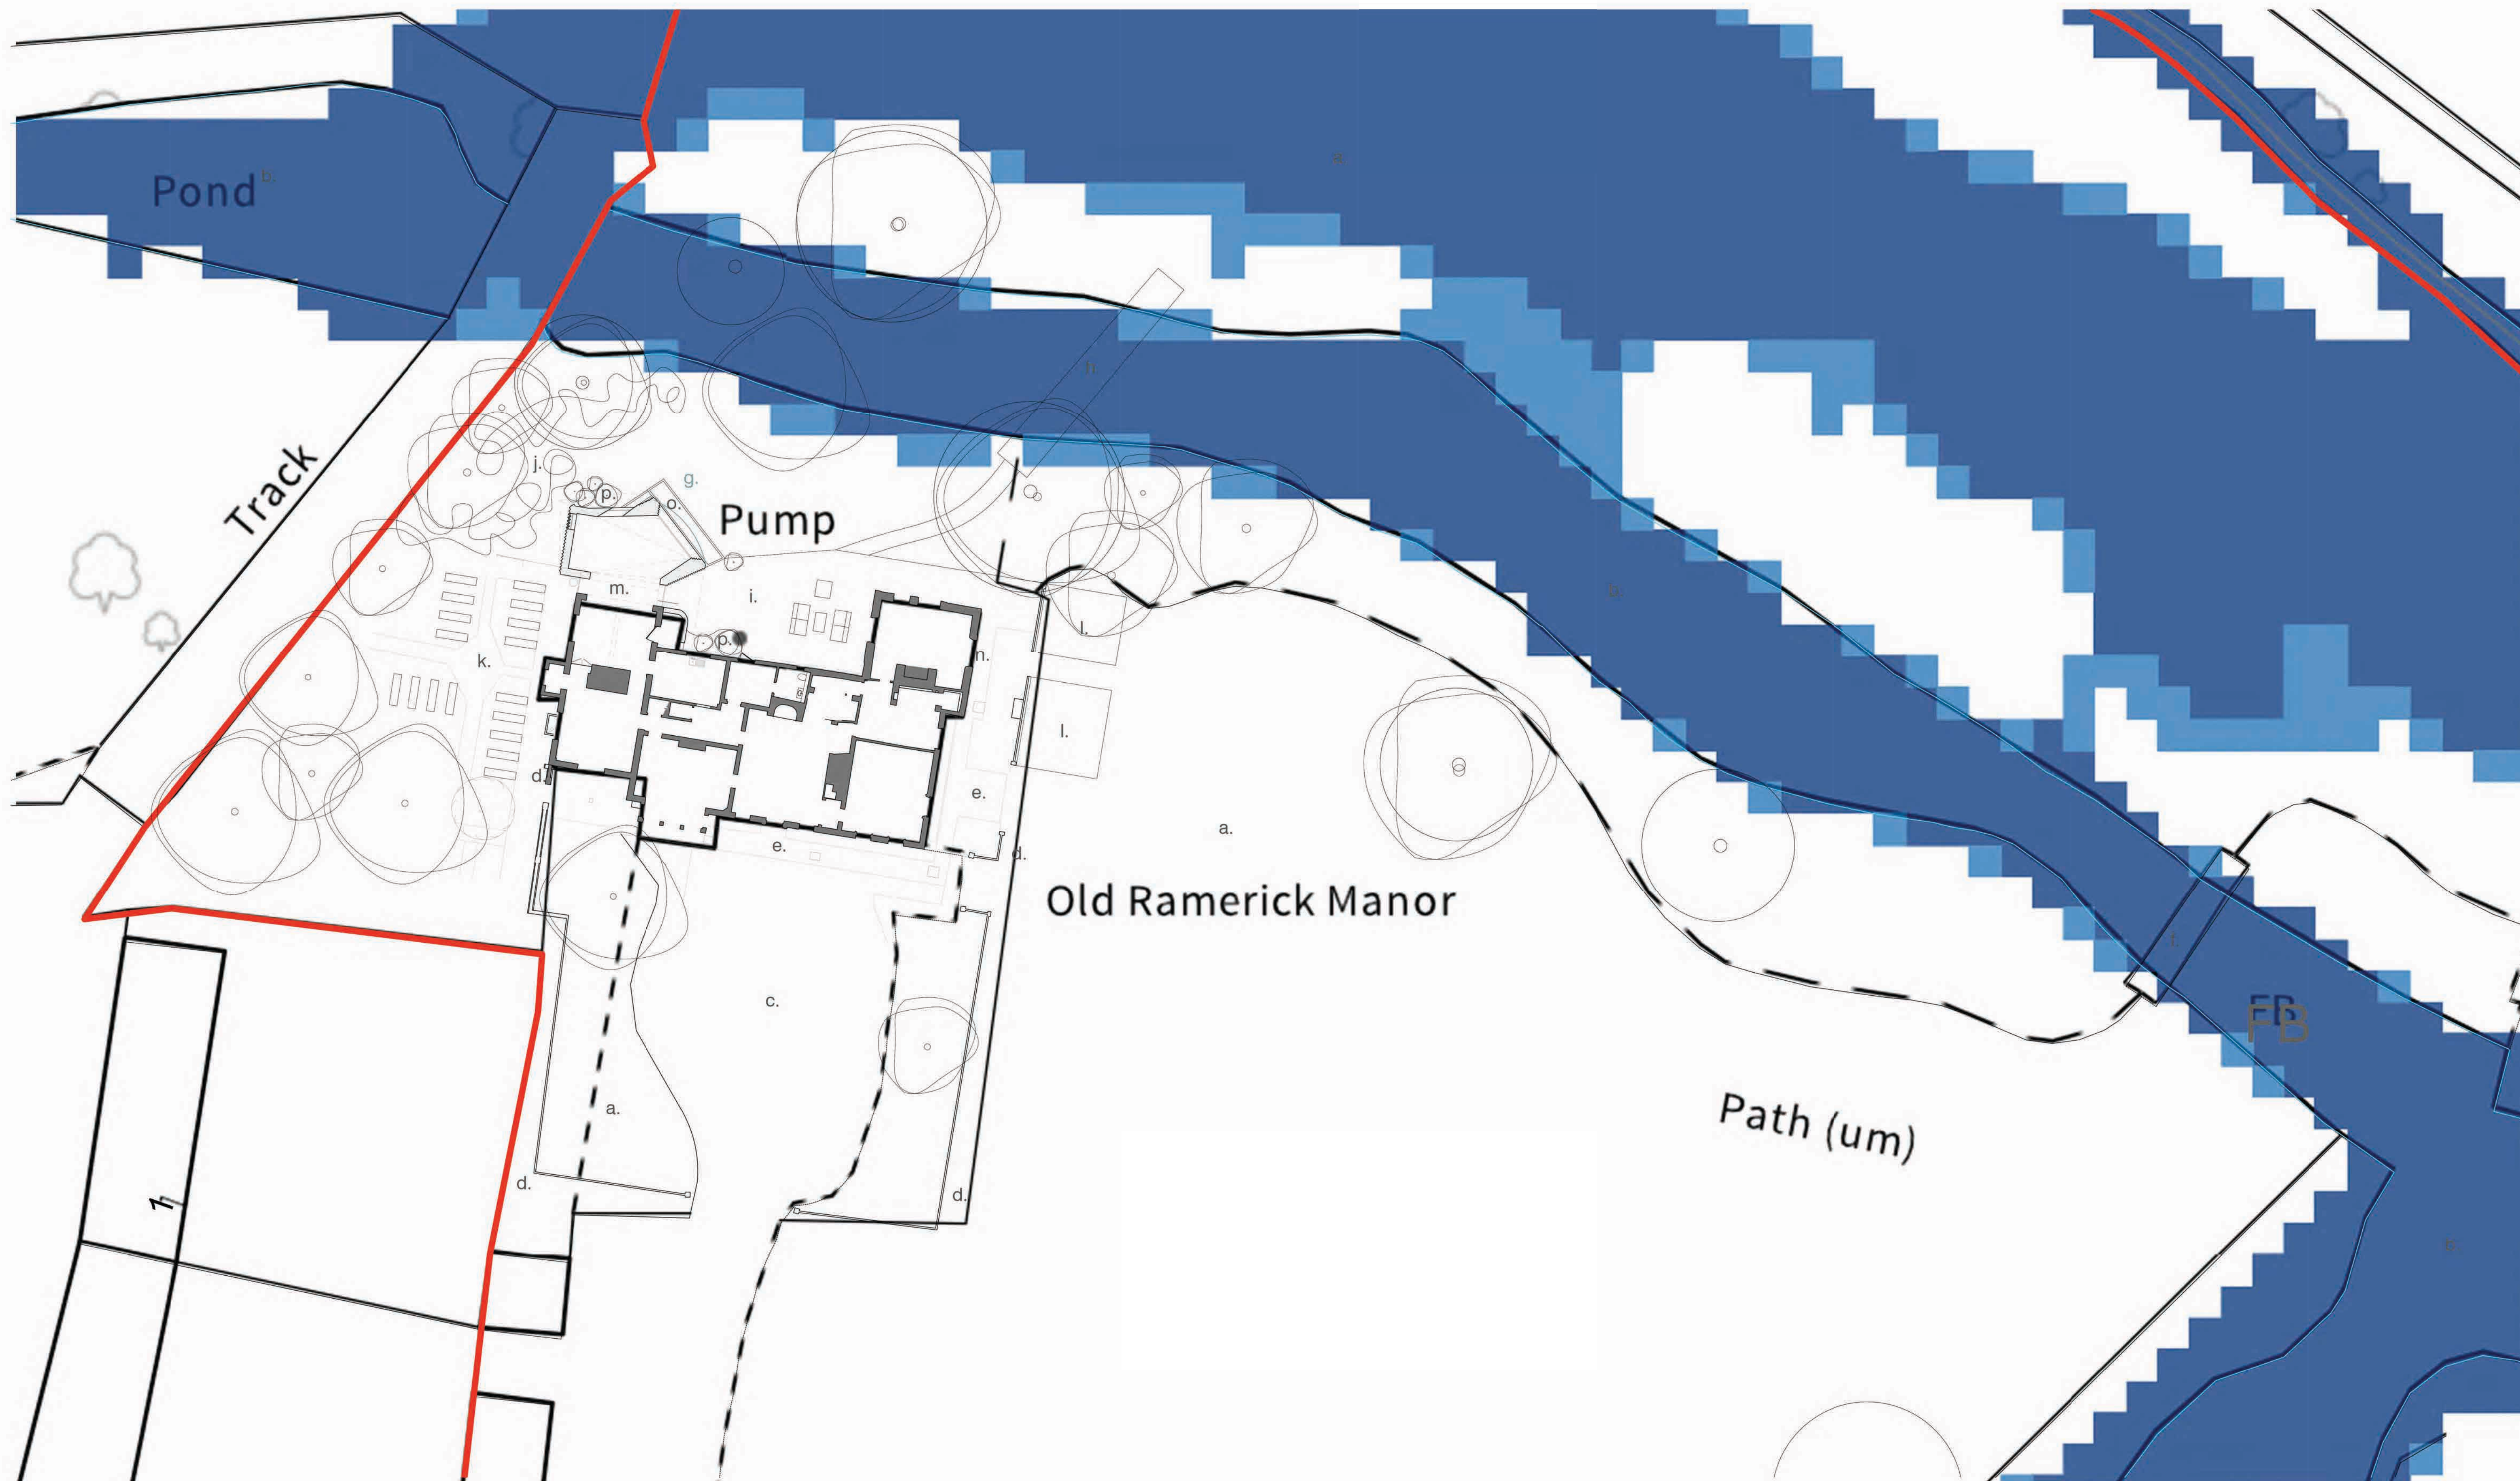

Notes


- a. Grass
- b. Moat
- c. Gravel drive
- d. Existing red brick wall
- e. Existing paving
- f. Existing bridge
- g. View of the garden moat
- h. Proposed bridge
- i. Proposed existing landscaped terrace slightly widened

- j. Proposed wilderness/shade garden
- k. Proposed mediterranean kitchen garden
- l. Proposed rose garden
- m. Proposed glazed link from terrace to kitchen garden
- n. Proposed french doors to rose garden
- o. Proposed reflection pond
- p. Proposed shrub planting



FLOOD RISK ZONE 2

FLOOD RISK ZONE 3

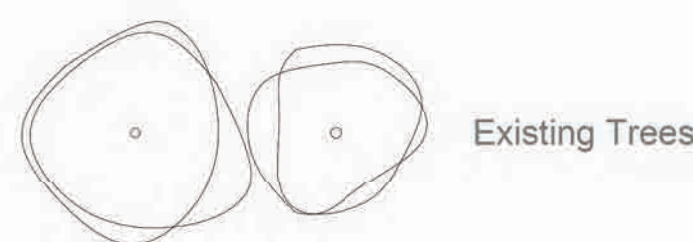

Existing Trees



Second Floor, 99 Bancroft
Hitchin, SG5 1NQ
07866479770
michael@michaelcollinsarchitects.com
www.michaelcollinsarchitects.com

Note: This drawing is copyright

Note: This drawing is not a deed plan.

Note: to be read in conjunction with Structural Engineers Information, specification and drawings
All setting out dimensions to be checked on site by contractor and any discrepancies to be noted ASAP.
Windows, steelwork, to be site sized.

All sundry work not shown to be undertaken in accordance with the British Standards.

Refer to Survey Solutions plans for boundary position.

Michael Collins Architects Ltd

Old Ramerick Manor

Job No. 275 Flood Risk Assessment as Proposed

Stage: 3
Status: Planning

005

REVISION: A Scale: 1:200@A1