


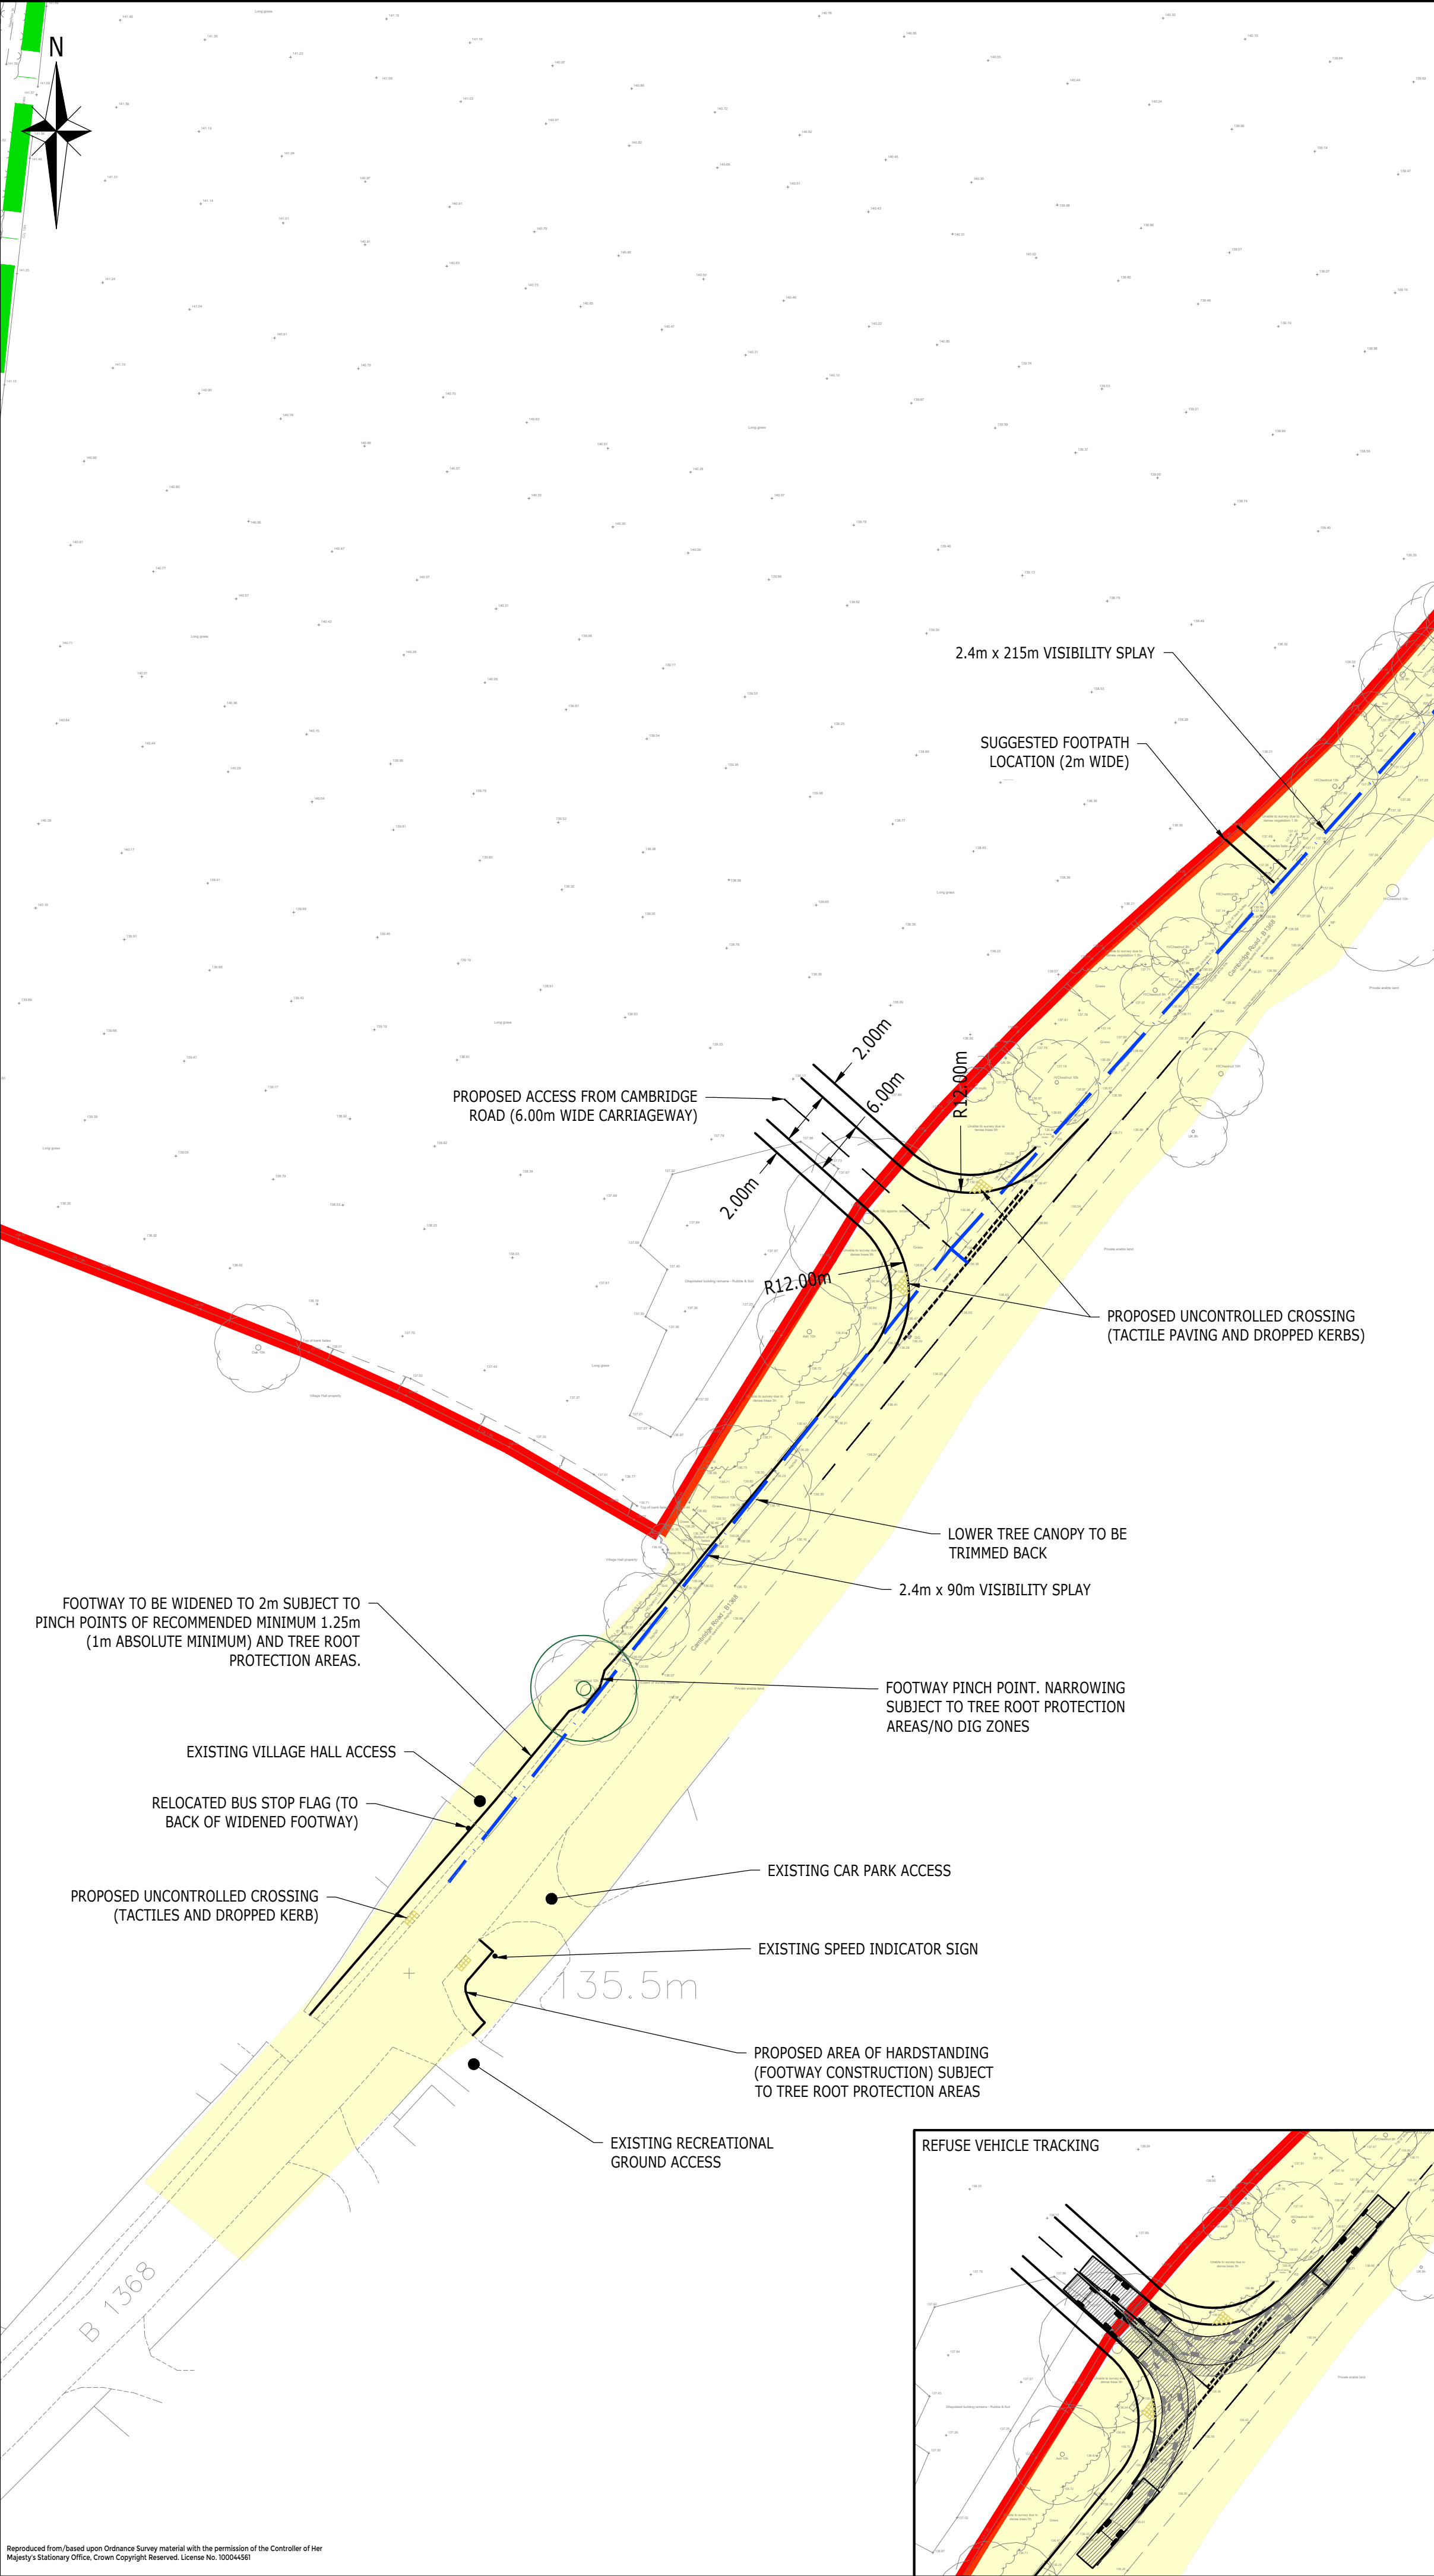


- NOTES:
- SUBJECT TO ARBORICULTURE / ECOLOGY REVIEW
 - PROPOSED LEVELS TO BE REVIEWED
 - SUBJECT TO ADDITIONAL TOPOGRAPHICAL SURVEY TO VERIFY VISIBILITY
 - SUBJECT TO RSA AT S278 STAGE

KEY:

EXTENT OF HIGHWAY BOUNDARY
TRANSCRIBED FROM HCC RECORDS

SITE BOUNDARY

PUBLIC BRIDLEWAY

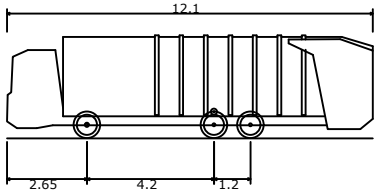

North Hertfordshire Refuse Vehicle	
Overall Length	12.100m
Overall Width	2.500m
Overall Body Height	3.400m
Min Body Ground Clearance	0.304m
Track Width	2.500m
Lock to lock time	4.00s
Kerb to Kerb Turning Radius	9.350m

DRAFT

A	PROPOSED ACCESS POINT UPDATED	AA	DV	IW	26.04.21
Rev	Description	Dm	Chk	App	Date

ARDENT CONSULTING ENGINEERS

Third Floor
The Hallmark Building
52-56 Leadenhall Street
London
EC3M 5JE
Tel: 020 7680 4088
Web: www.ardent-ce.co.uk
E-mail: enquiries@ardent-ce.co.uk



Client		RAND BROTHERS	
Project Title:		ROYSTON ROAD, BARKWAY	
Drawing Title:		PROPOSED ACCESS - CAMBRIDGE ROAD	
A2 Scale	Date	Designed by	
1:500	18.09.2020	AA	
Drawn by	Checked by	Approved by	
AA	DV	IW	
Drawing Number		163462-007	
		Rev	A