


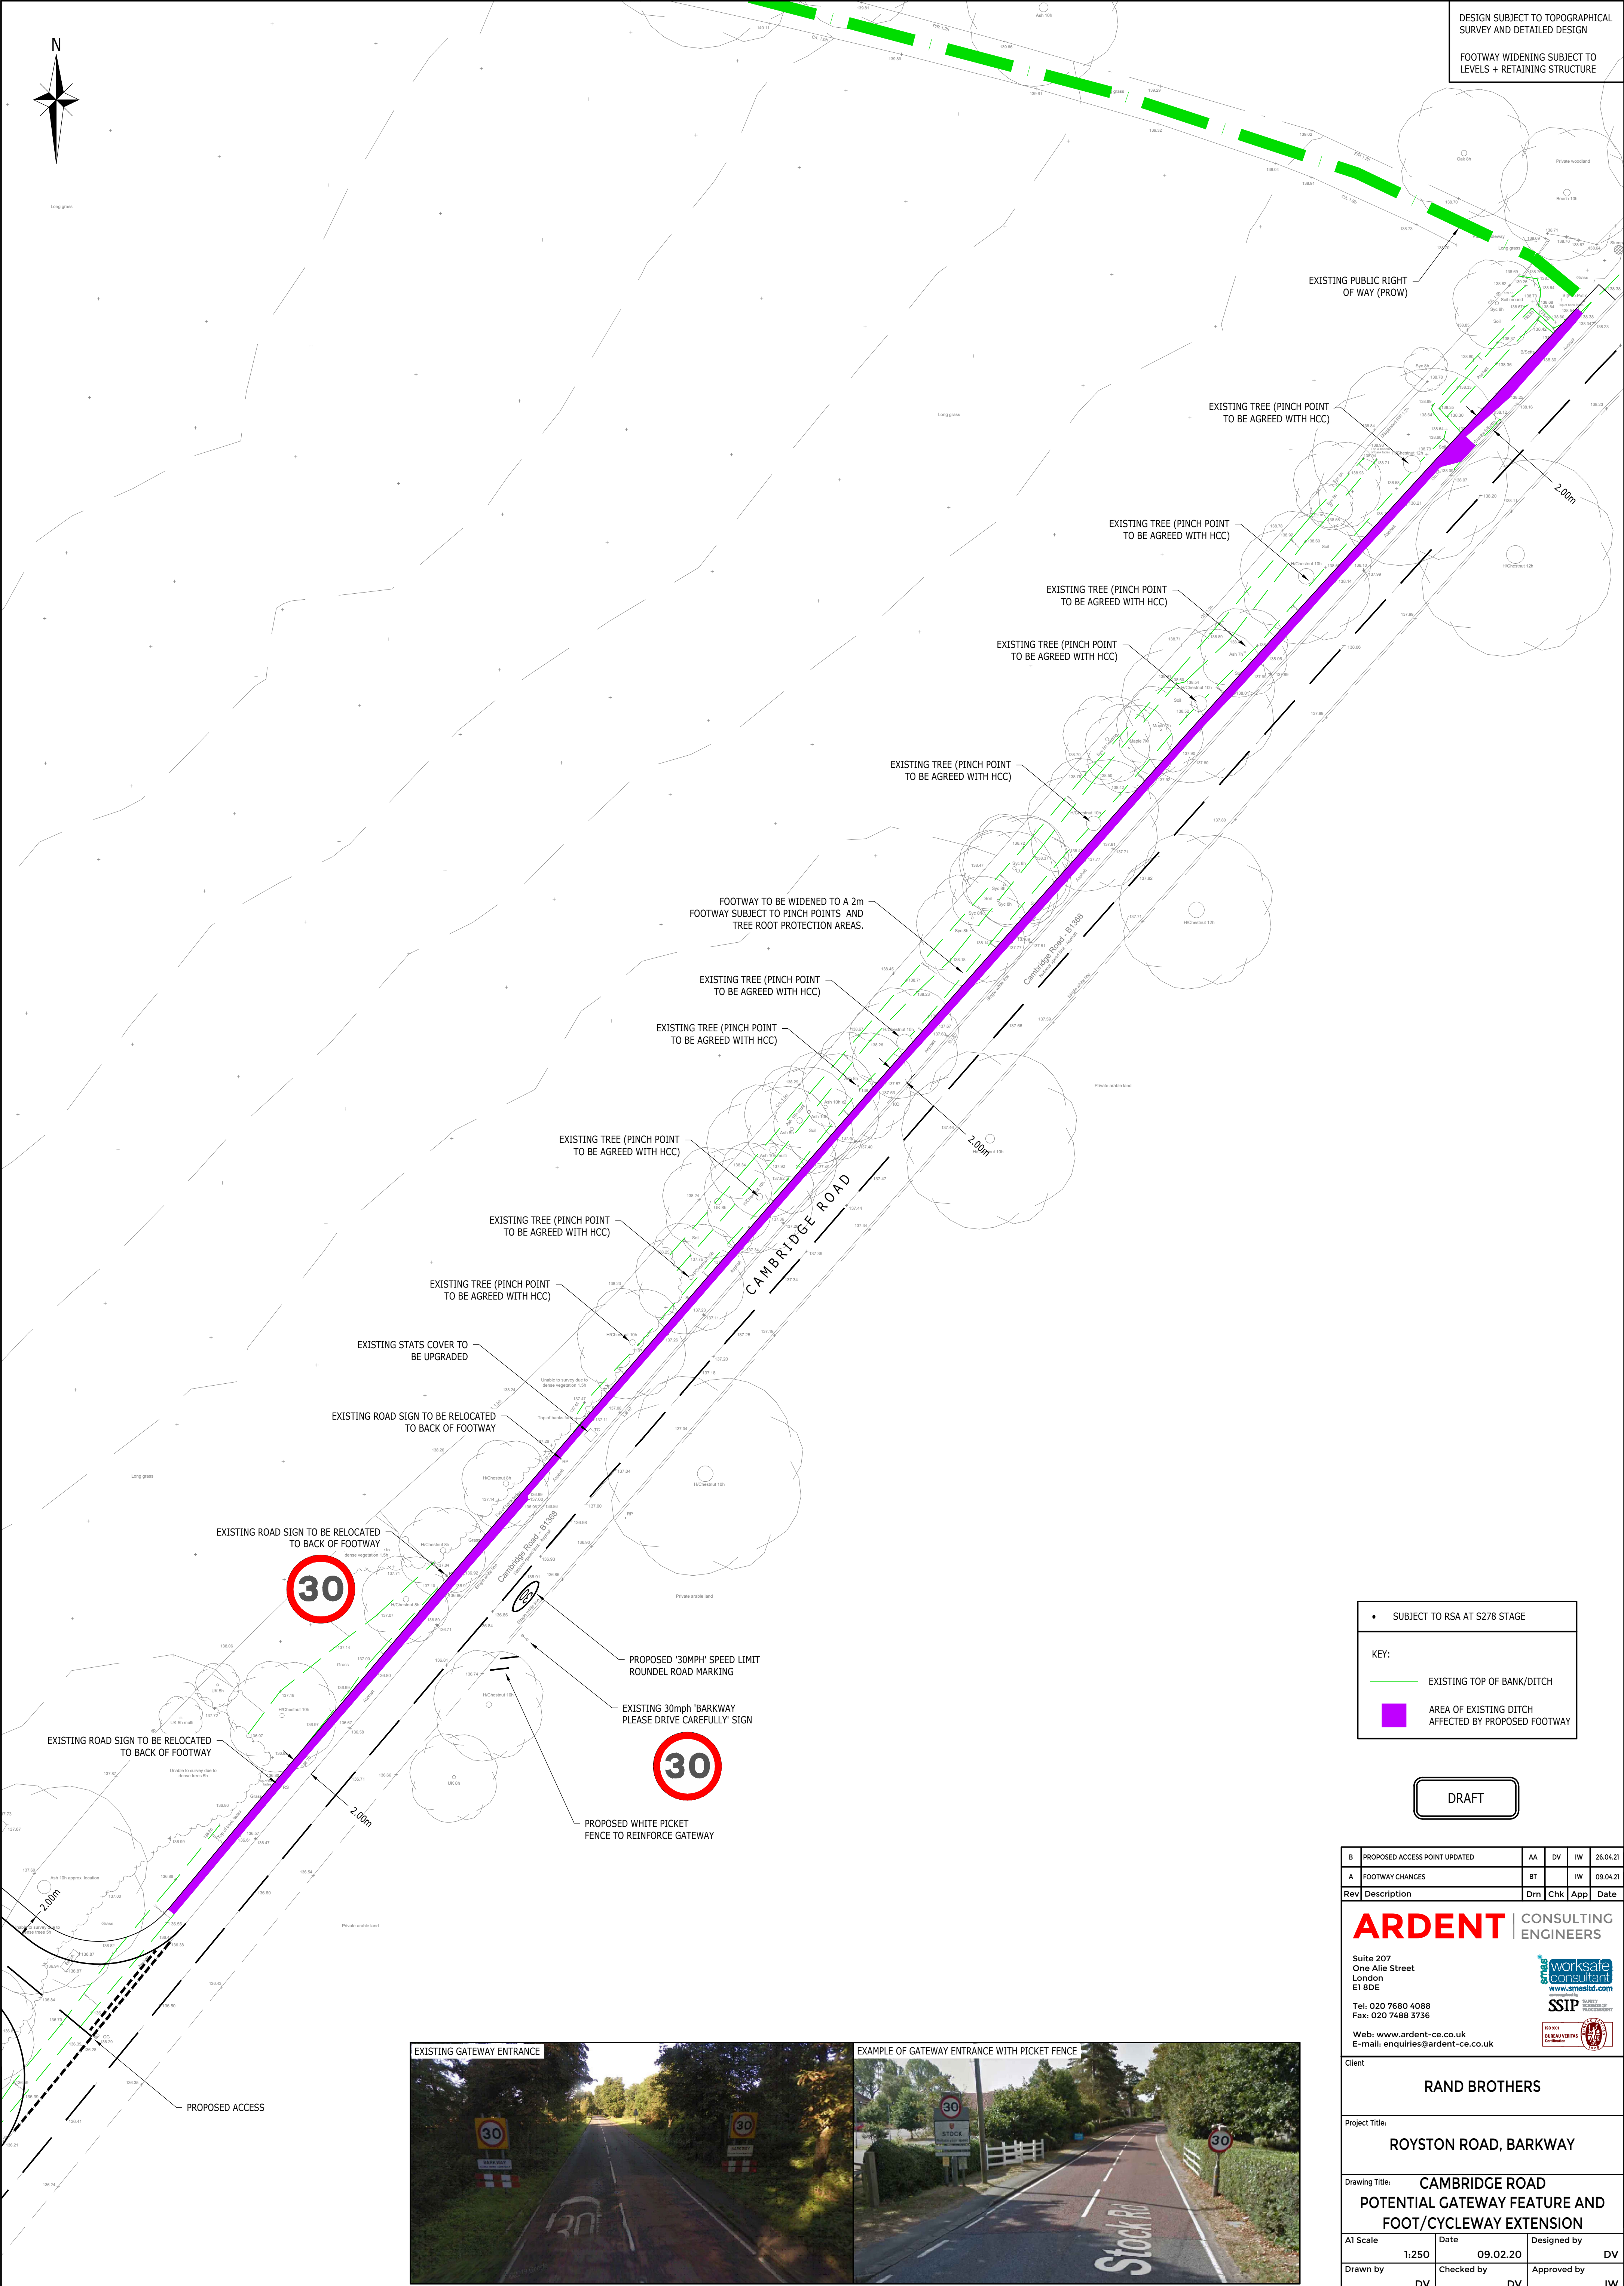

DESIGN SUBJECT TO TOPOGRAPHICAL SURVEY AND DETAILED DESIGN

FOOTWAY WIDENING SUBJECT TO LEVELS + RETAINING STRUCTURE

• SUBJECT TO RSA AT S278 STAGE

KEY:

- EXISTING TOP OF BANK/DITCH
- AREA OF EXISTING DITCH AFFECTED BY PROPOSED FOOTWAY

DRAFT

B	PROPOSED ACCESS POINT UPDATED	AA	DV	IW	26.04.21
A	FOOTWAY CHANGES	BT		IW	09.04.21
Rev	Description	Drn	Chk	App	Date

ARDENT CONSULTING ENGINEERS

Suite 207
One Alle Street
London
E1 8DE
Tel: 020 7690 4088
Fax: 020 7488 3736
Web: www.ardent-ce.co.uk
E-mail: enquiries@ardent-ce.co.uk

worksafe consultant
www.smasstd.com

SSIP SAFETY SCHEDULED BY PROCESSOR

ISO 9001 CERTIFIED
ISO 14001 CERTIFIED

Client					
RAND BROTHERS					
Project Title:					
ROYSTON ROAD, BARKWAY					
Drawing Title:					
CAMBRIDGE ROAD POTENTIAL GATEWAY FEATURE AND FOOT/CYCLEWAY EXTENSION					
A1 Scale		Date		Designed by	
1:250		09.02.20		DV	
Drawn by		Checked by		Approved by	
DV		DV		IW	
Drawing Number				Rev B	
163462-004					

EXISTING GATEWAY ENTRANCE



EXAMPLE OF GATEWAY ENTRANCE WITH PICKET FENCE

