

KEY -

SITE BOUNDARY

PUBLIC BRIDLEWAY

VEHICLES USED -

4.572m

1.769m

1.488m

0.249m

1.713m

4.00s

5.100m

Car

Overall Length 4.572m

Overall Width 1.769m

Overall Body Height 1.488m


Min Body Ground Clearance 0.249m

Max Track Width 1.713m

Lock to lock time 4.00s

Kerb to Kerb Turning Radius 5.100m

- SUBJECT TO ARBORICULTURE / ECOLOGY REVIEW
- PROPOSED LEVELS TO BE REVIEWED
- SUBJECT TO ADDITIONAL TOPOGRAPHICAL SURVEY TO VERIFY VISIBILITY
- SUBJECT TO RSA AT S278 STAGE

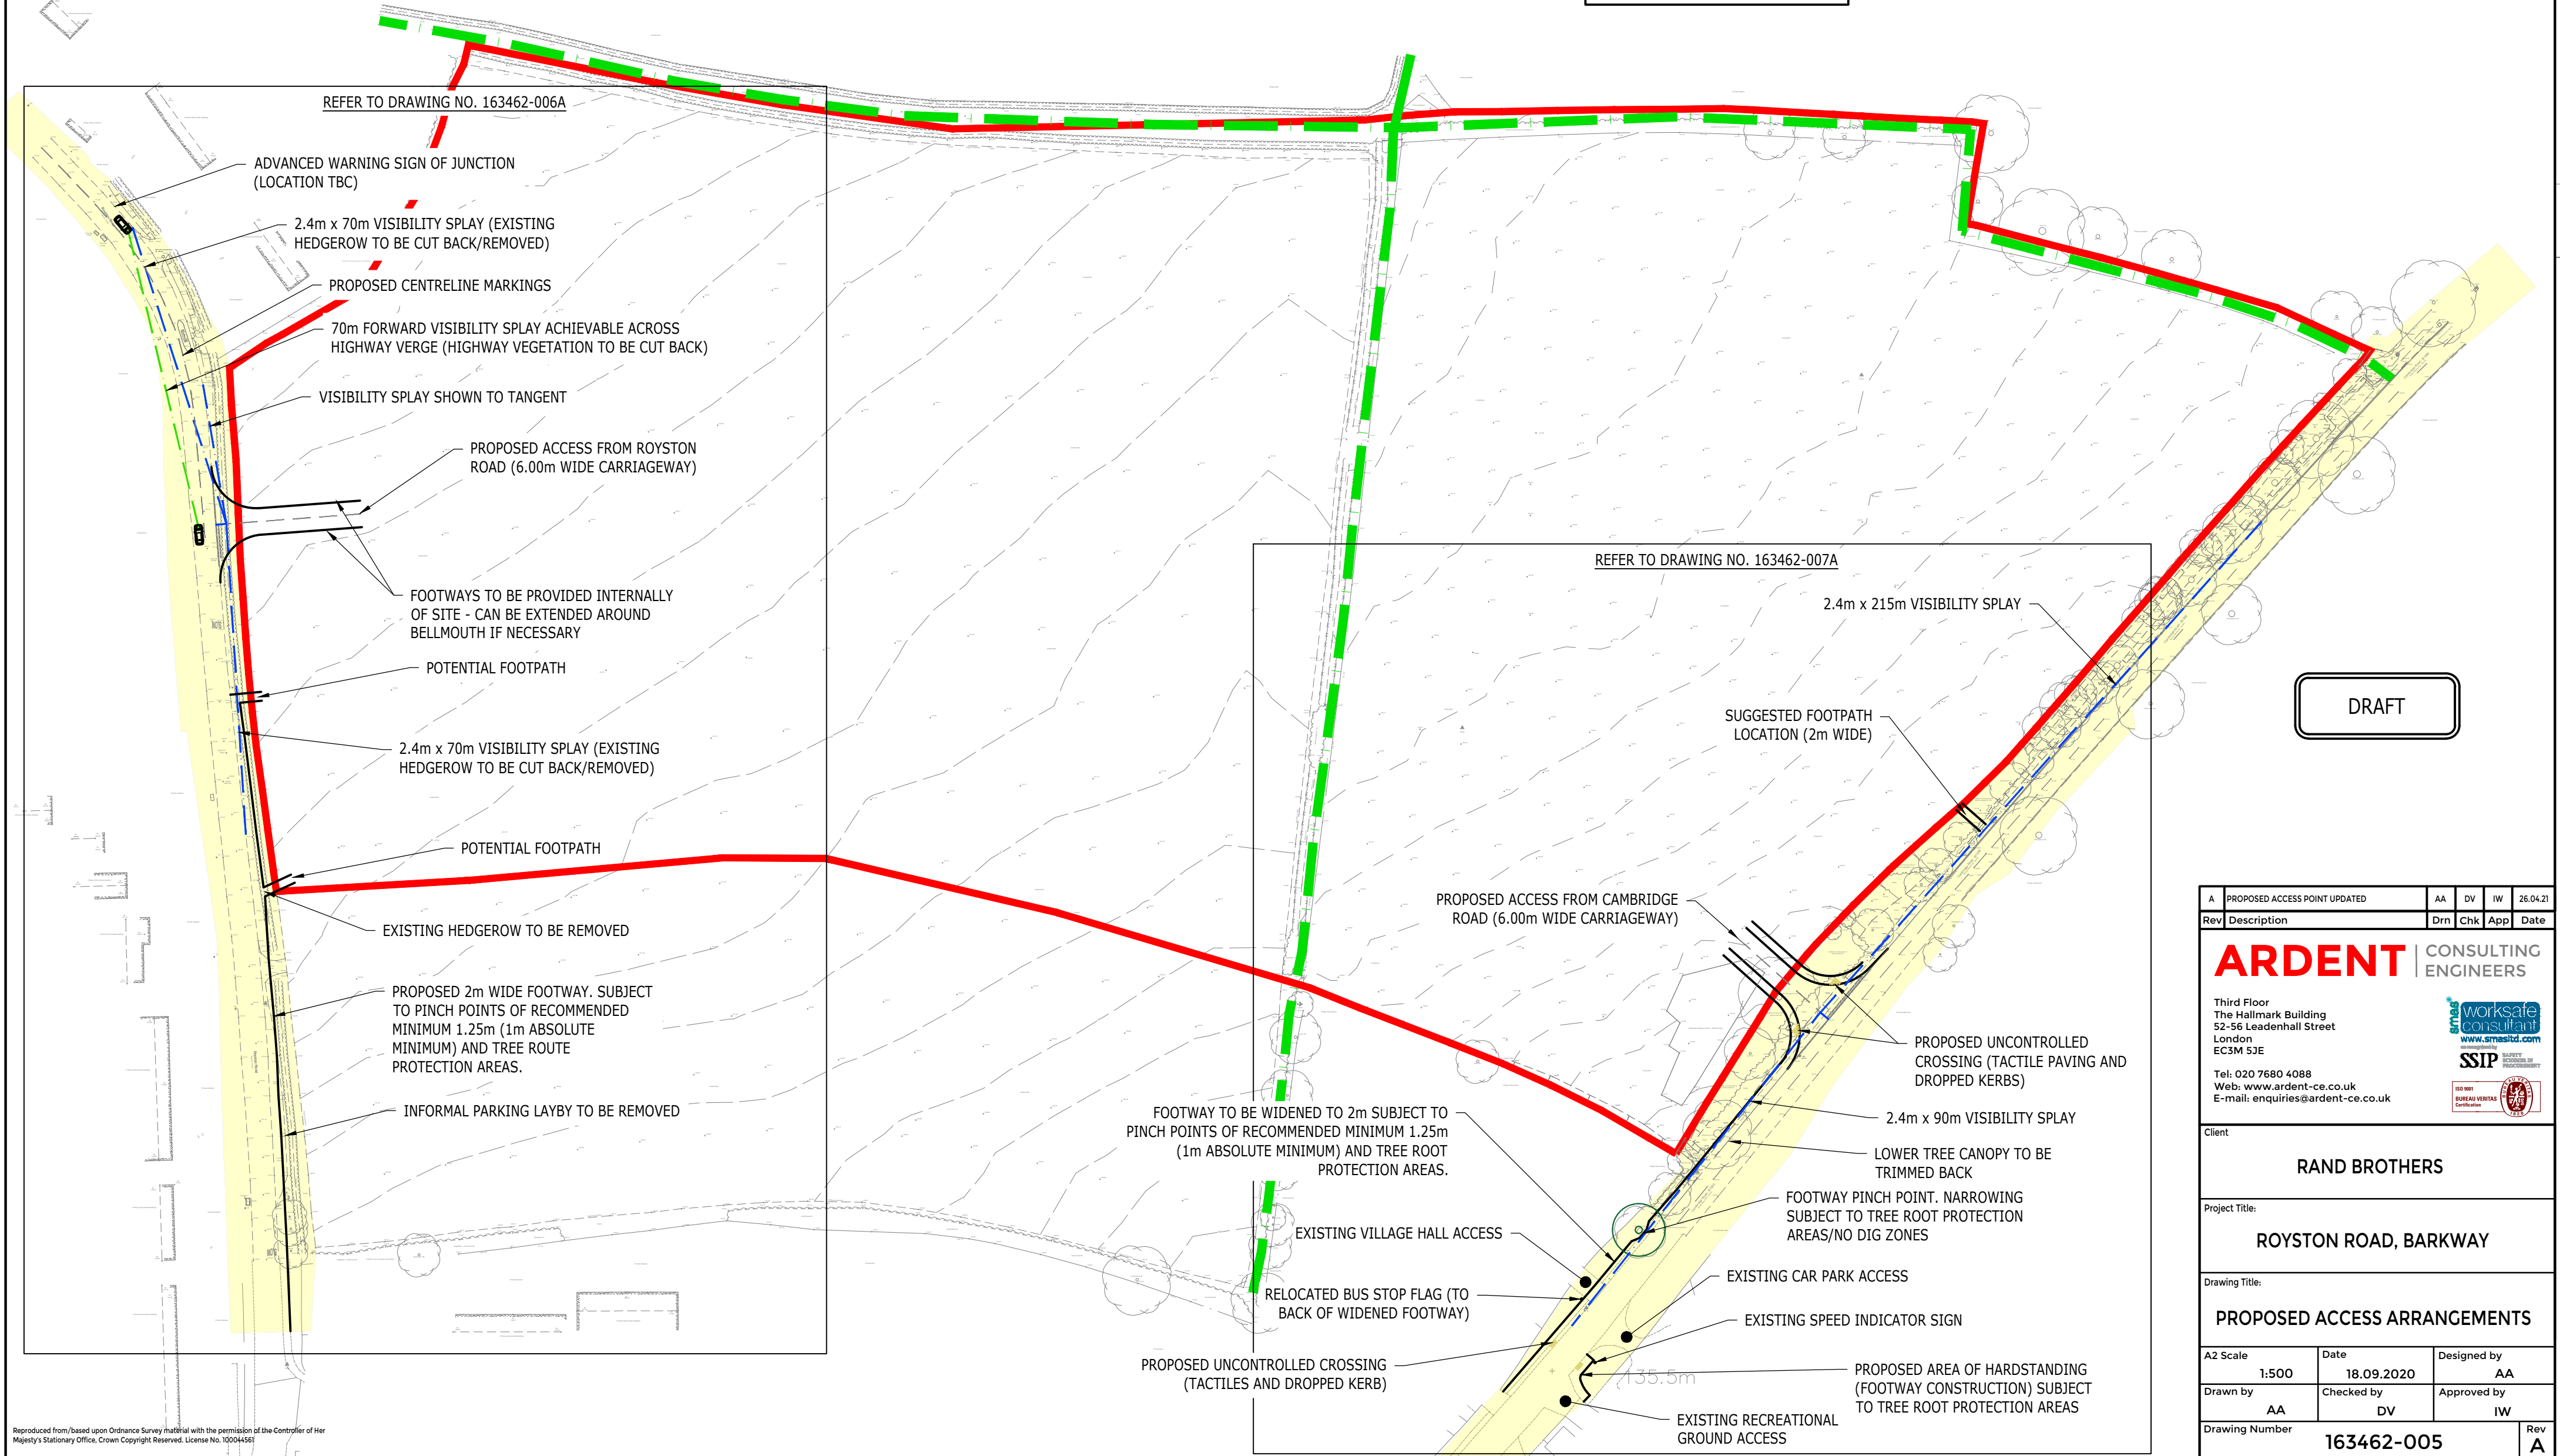

DRAFT

A	PROPOSED ACCESS POINT UPDATED	AA	DV	IW	26.04.21
Rev	Description	Drn	Chk	App	Date

ARDENT

CONSULTING ENGINEERS

Third Floor
The Hallmark Building
52-56 Leadenhall Street
London
EC3M 5JE

Tel: 020 7680 4088
Web: www.ardent-ce.co.uk
E-mail: enquiries@ardent-ce.co.uk

worksafe
consultant

www.smasid.com

SSIP

ISO 9001
BUREAU VERITAS
Certification

Client		
RAND BROTHERS		
Project Title:		
ROYSTON ROAD, BARKWAY		
Drawing Title:		
PROPOSED ACCESS ARRANGEMENTS		
A2 Scale	Date	Designed by
1:500	18.09.2020	AA
Drawn by	Checked by	Approved by
AA	DV	IW
Drawing Number		Rev
163462-005		A