
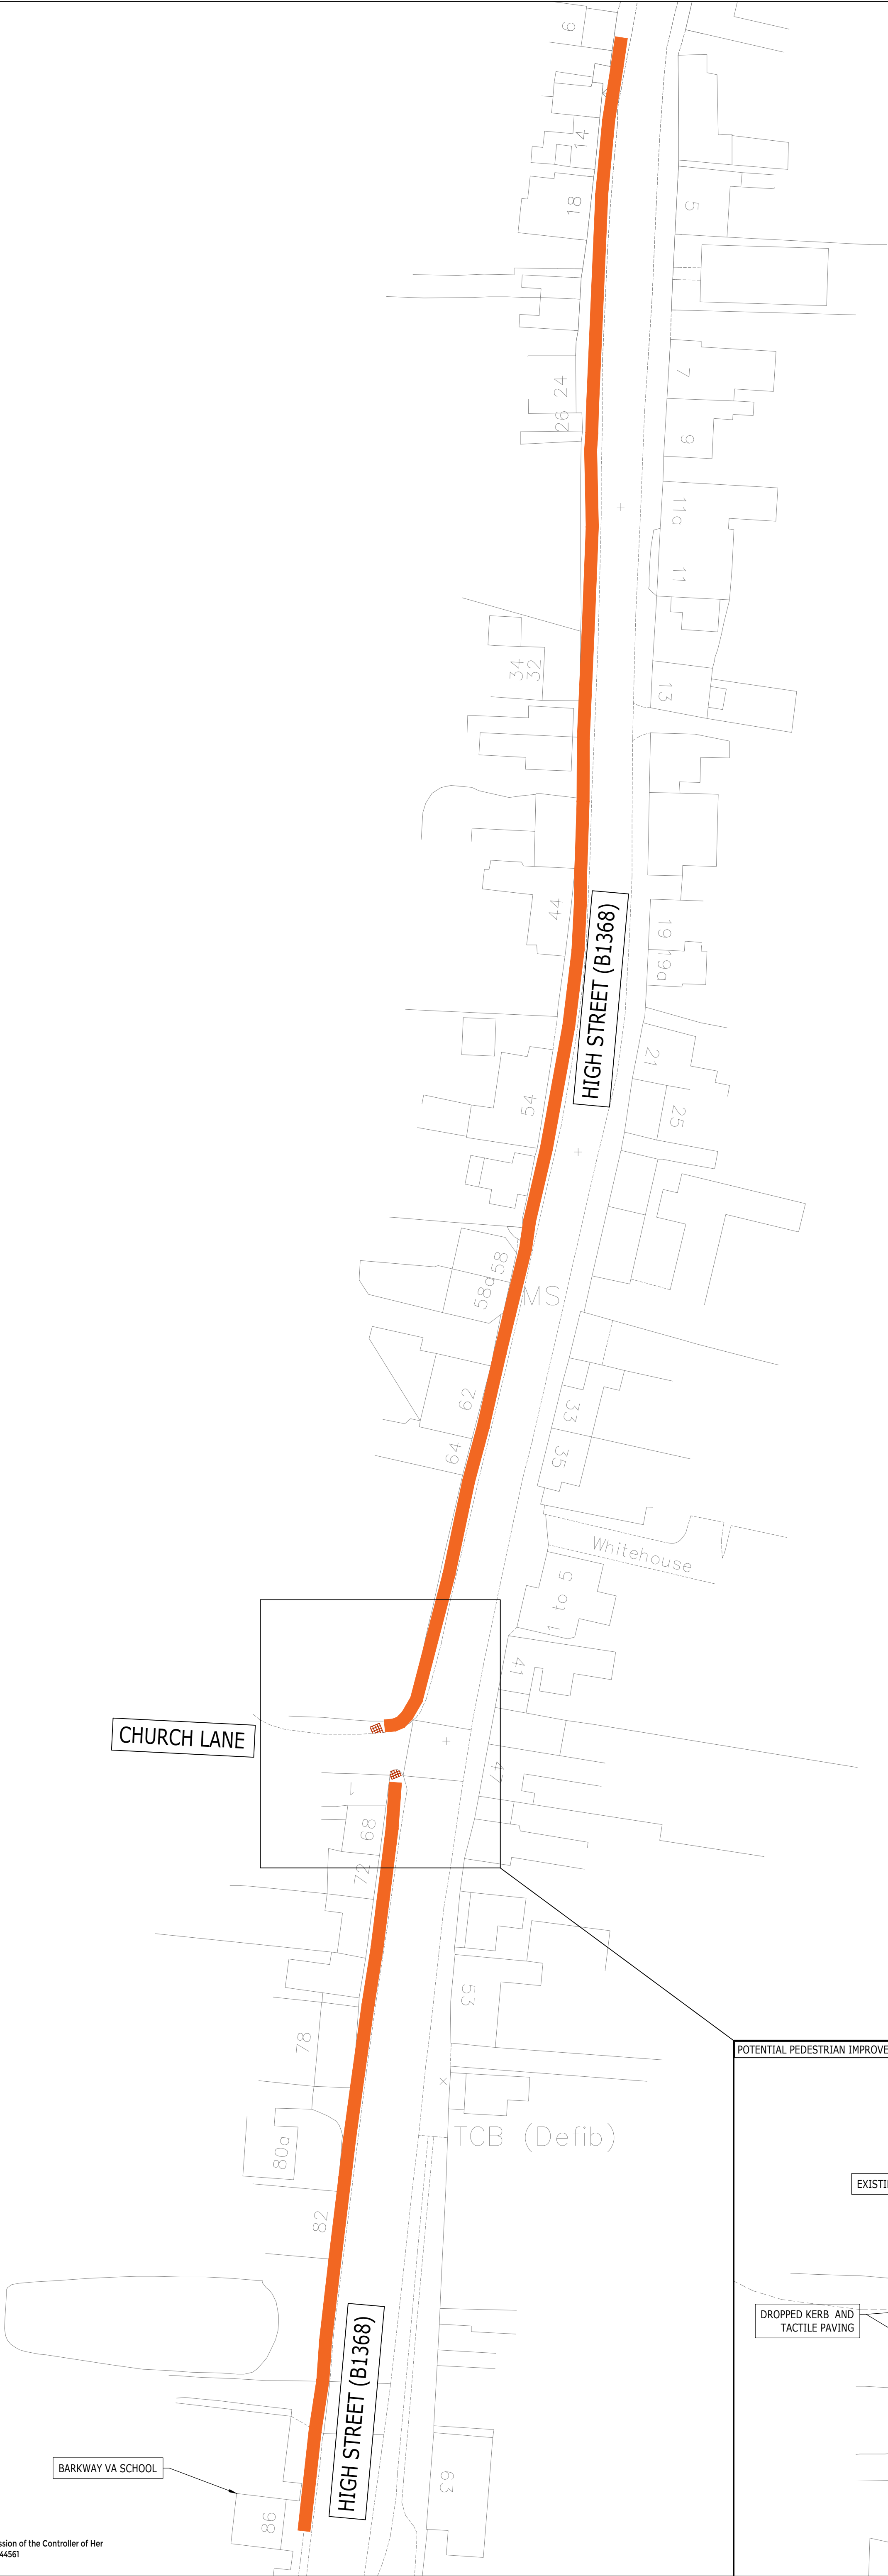


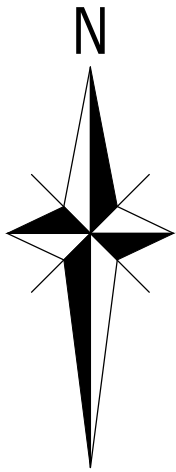

KEY:

POTENTIAL REMEDIAL RESURFACING OF FOOTWAY AT POINTS BETWEEN ROYSTON ROAD AND BARKWAY VA SCHOOL (FINAL LOCATIONS OF RESURFACING TO BE AGREED)

- NOTES:
- SUBJECT TO RSA AT S278 STAGE
 - PEDESTRIAN IMPROVEMENTS TO BE CONSIDERED REASONABLY AS REMEDIAL MEASURES AND NOT FULL RESURFACING OF ROUTE
 - IMPROVEMENTS / WORKS TO AVOID AFFECTING STATUTORY UNDERTAKERS EQUIPMENT

DRAFT

Rev	Description	Drn	Chk	App	Date
ARDENT CONSULTING ENGINEERS Third Floor The Hallmark Building 52-56 Leadenhall Street London EC3M 5JE worksafe consultant www.smasstd.com SSIP SAFETY SCHEDULED OF PROCUREMENT Tel: 020 7680 4088 Web: www.ardent-ce.co.uk E-mail: enquiries@ardent-ce.co.uk ISO 9001 BUREAU VERITAS Certification					
Client					
RAND BROTHERS					
Project Title:					
ROYSTON ROAD, BARKWAY					
Drawing Title:					
INDICATIVE PEDESTRIAN IMPROVEMENTS PLAN					
A1 Scale	Date	Designed by			
1:500	09.04.21	BT			
Drawn by	Checked by	Approved by			
BT	DV	IW			
Drawing Number		163462-008			Rev
					-