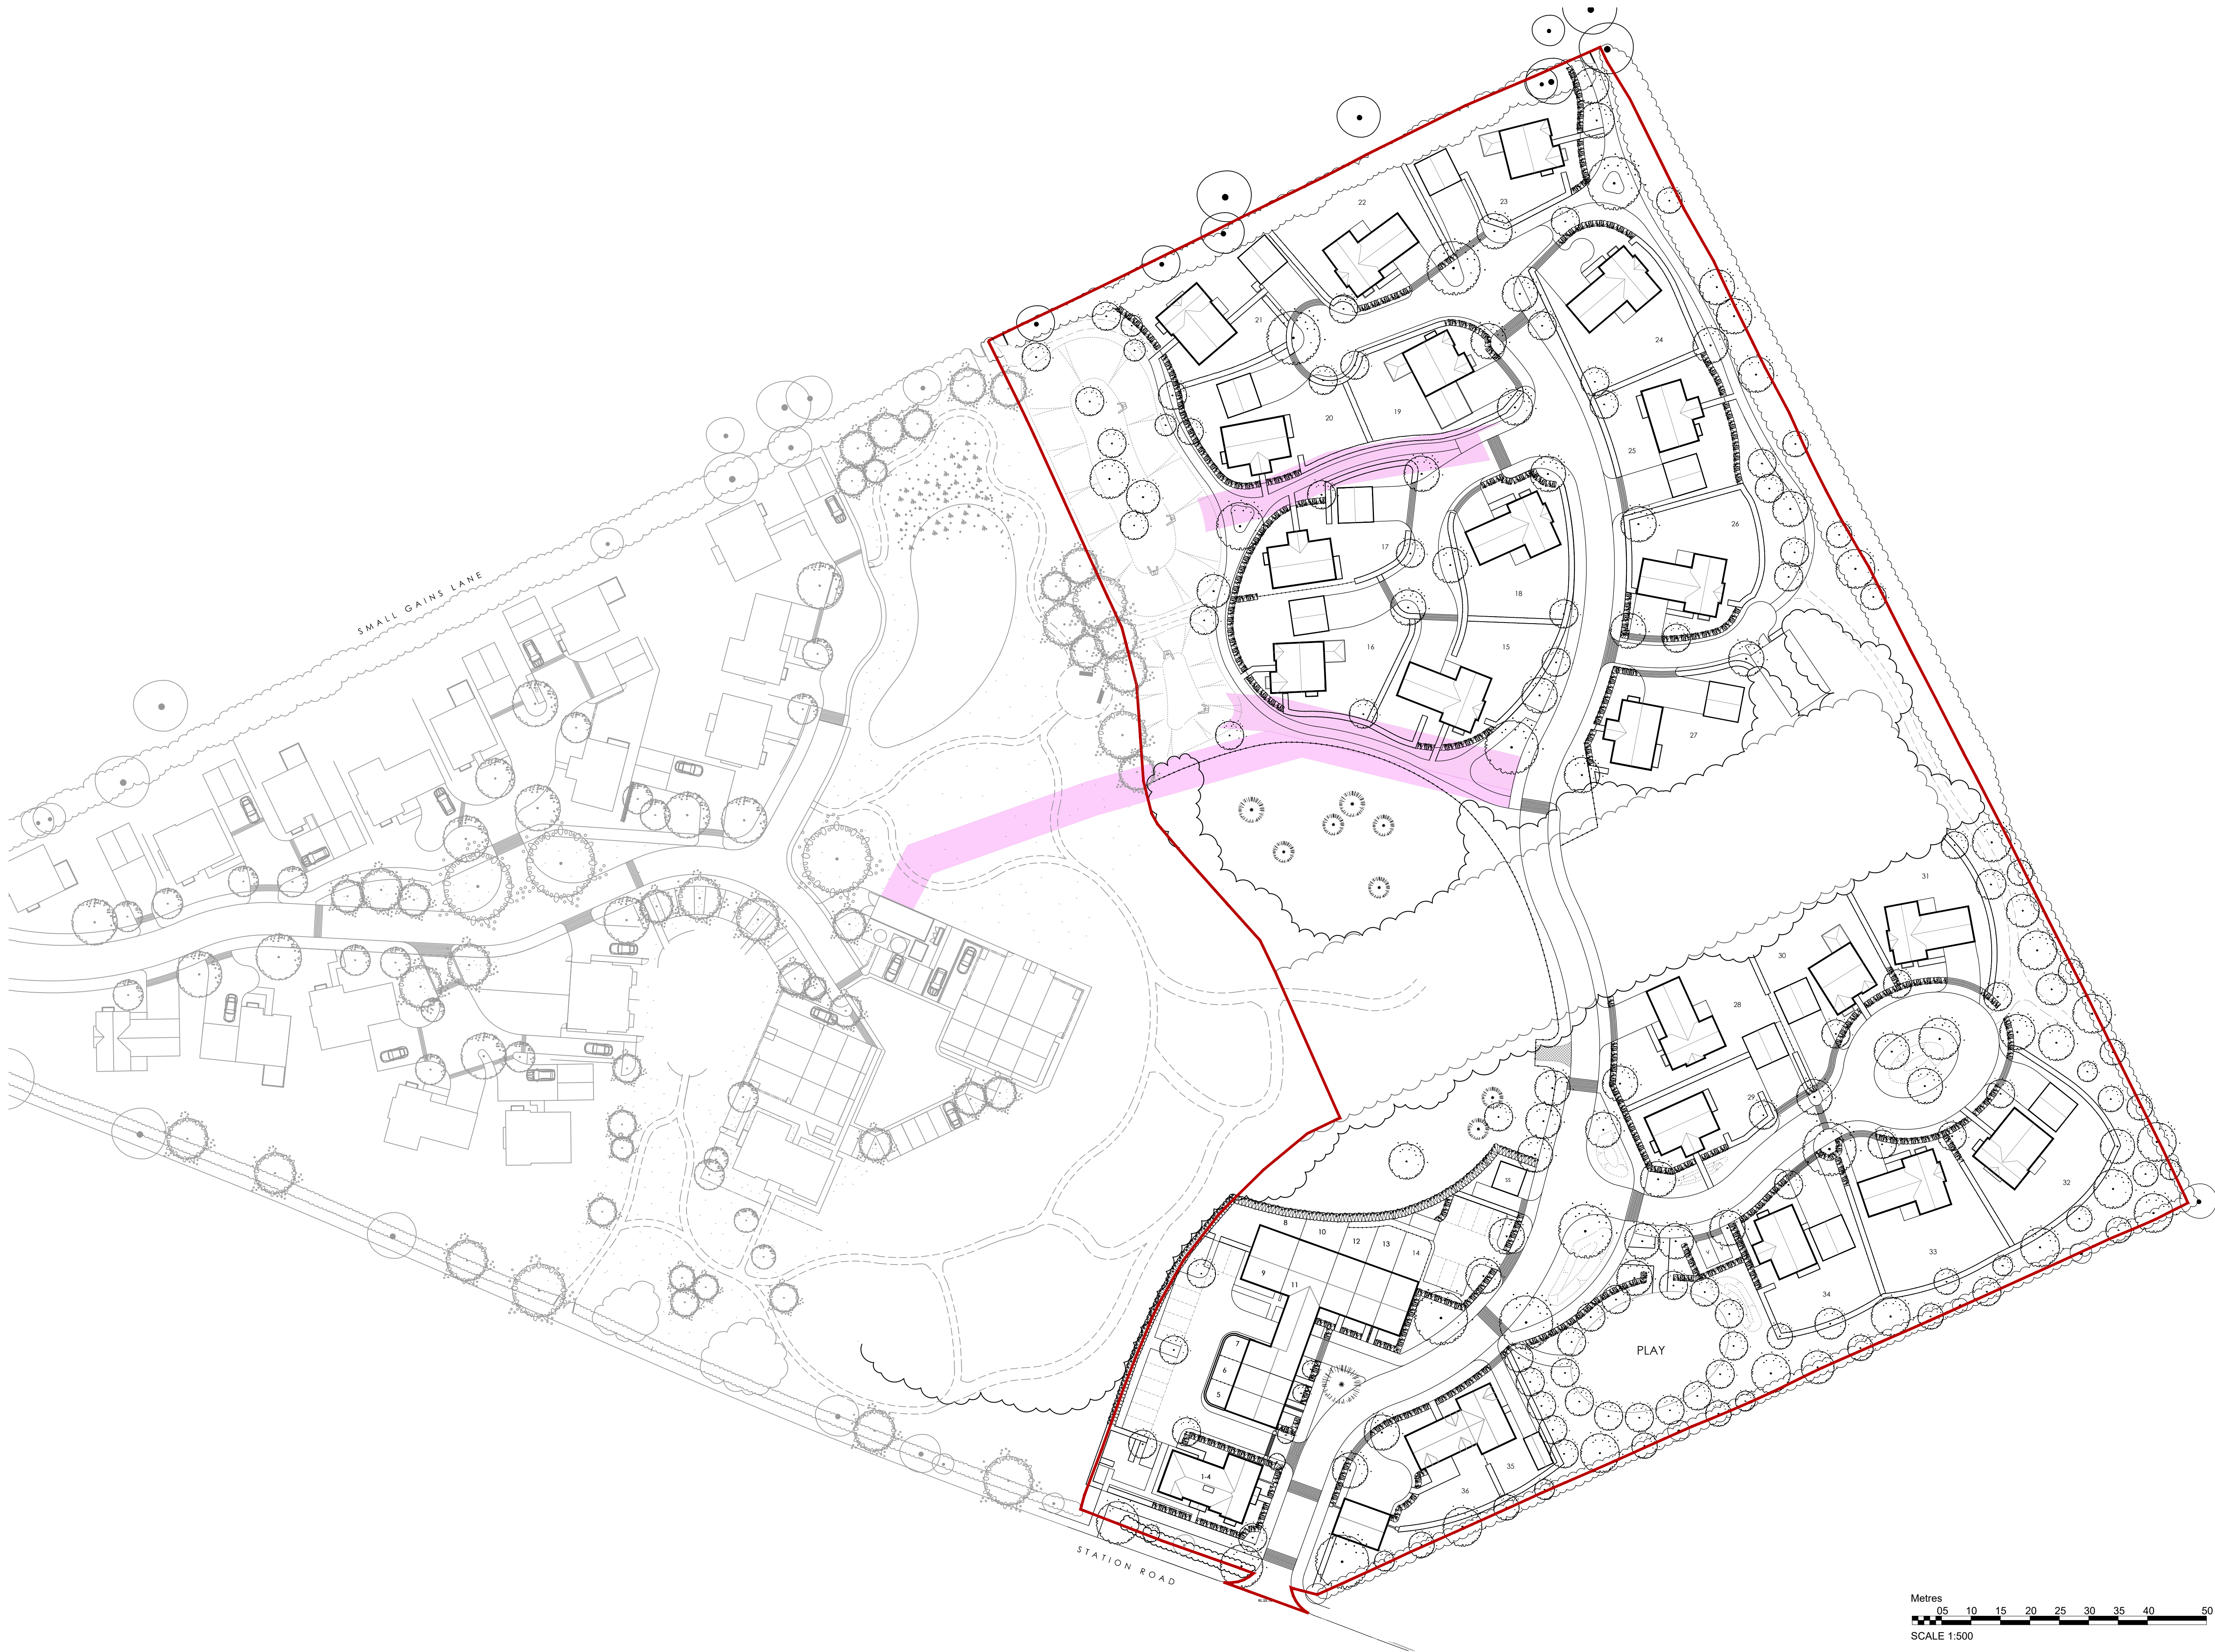


Unit 6, Longley Lane
Norton, Manchester
M22 4WT

T: 0161 946 0808
E: design@barneswalker.co.uk
W: www.barneswalker.co.uk

DWG NO.
M3942-PA-01-V15

CLIENT
Beck Homes Ltd

WORK STAGE
Planning

SCALE
1:500@A1

DWG TITLE
Planning Layout

PROJECT TITLE
Land off Station Road, Ashwell

DATE
08.2025


DRAWN BY
XY

CHECKED BY
MW

V02 Minor amendments following review, 14/09/25, EL
V03 Minor amendments to layout, 27/09/25, EL
V04 Minor amendments to layout, 27/09/25, EL
V05 Minor graphical amendments following review, 28/09/25, EL
V06 Minor amendments to layout, 28/09/25, EL
V07 Minor amendments to layout, 28/09/25, EL
V08 Minor graphical amendments, 04/10/25, EL
V09 Minor amendments to layout, 04/10/25, EL
V10 Minor amendments to layout, 04/10/25, EL
V11 Minor amendments to layout, 04/10/25, EL
V12 Minor graphical amendments as per client request, 07/10/25, EL
V13 Scale bar added, 14/10/25, EL
V14 Minor amendments to layout, 14/10/25, EL
V15 Amendments to accommodate drainage easements, 18/11/25, EL



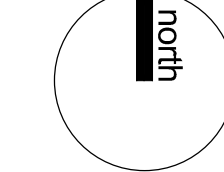

bw
BARNES
WALKER