



Existing Ground
Floor Plan 1:50

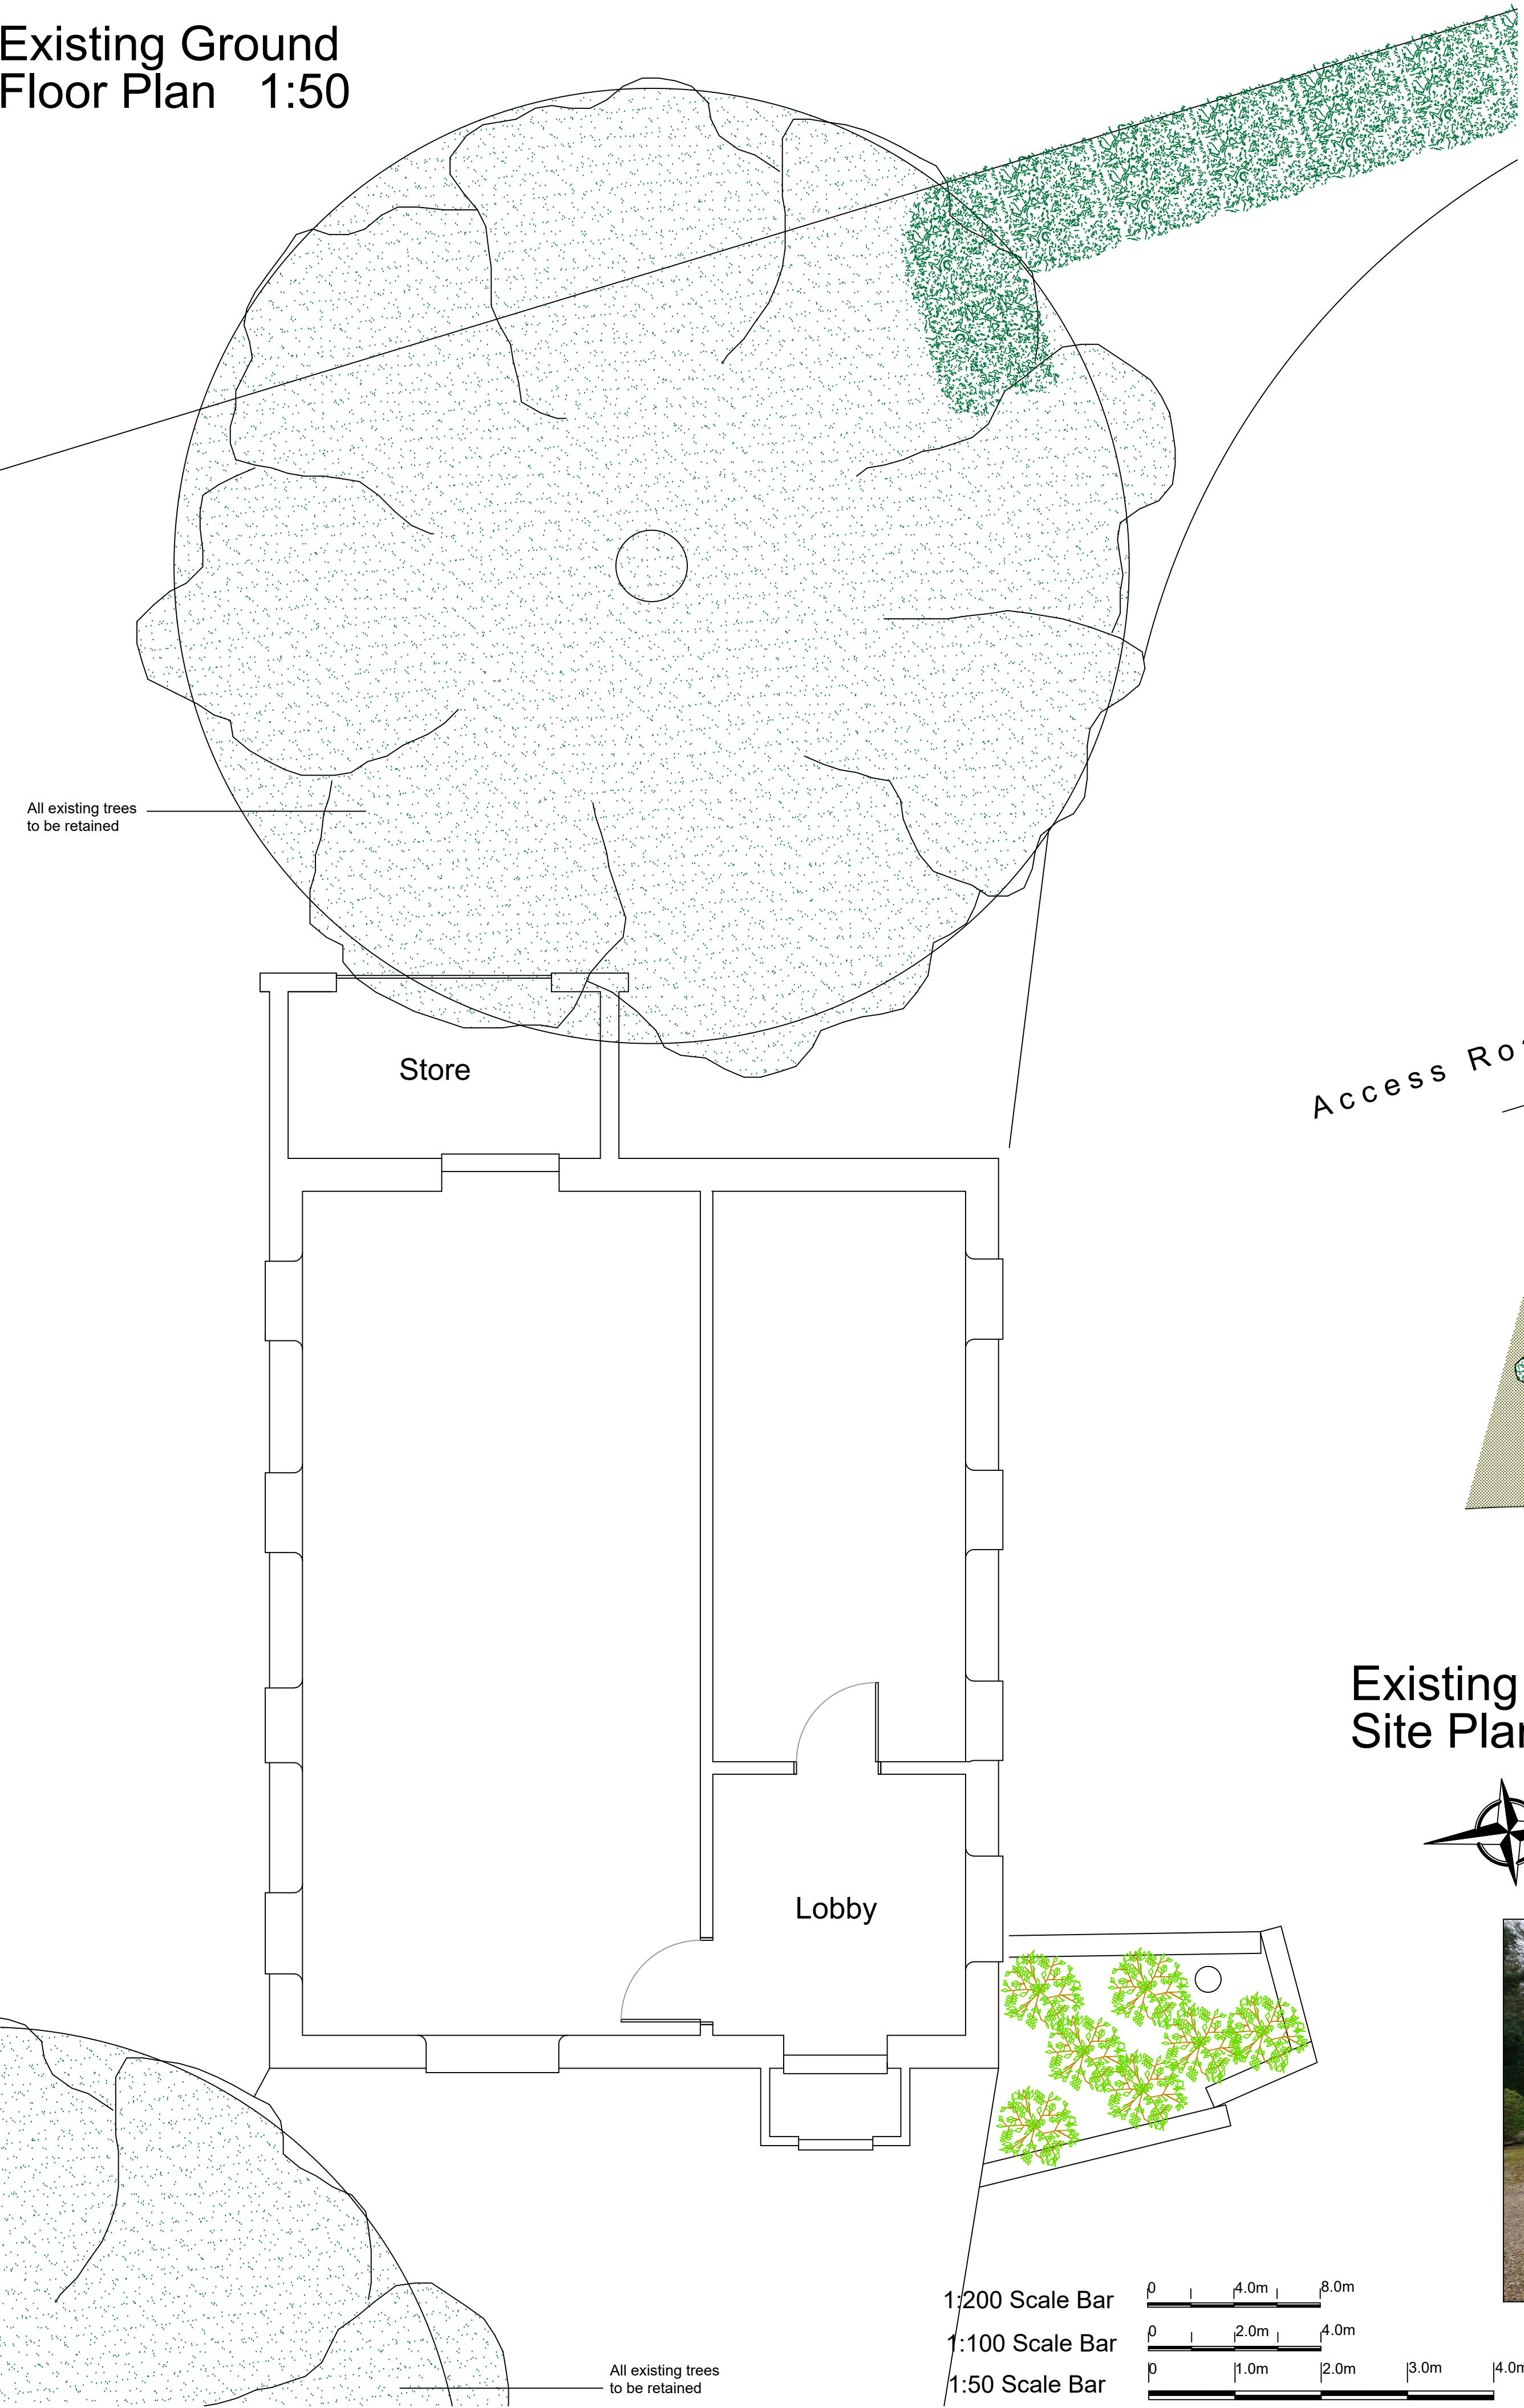


Existing Elevations 1:100

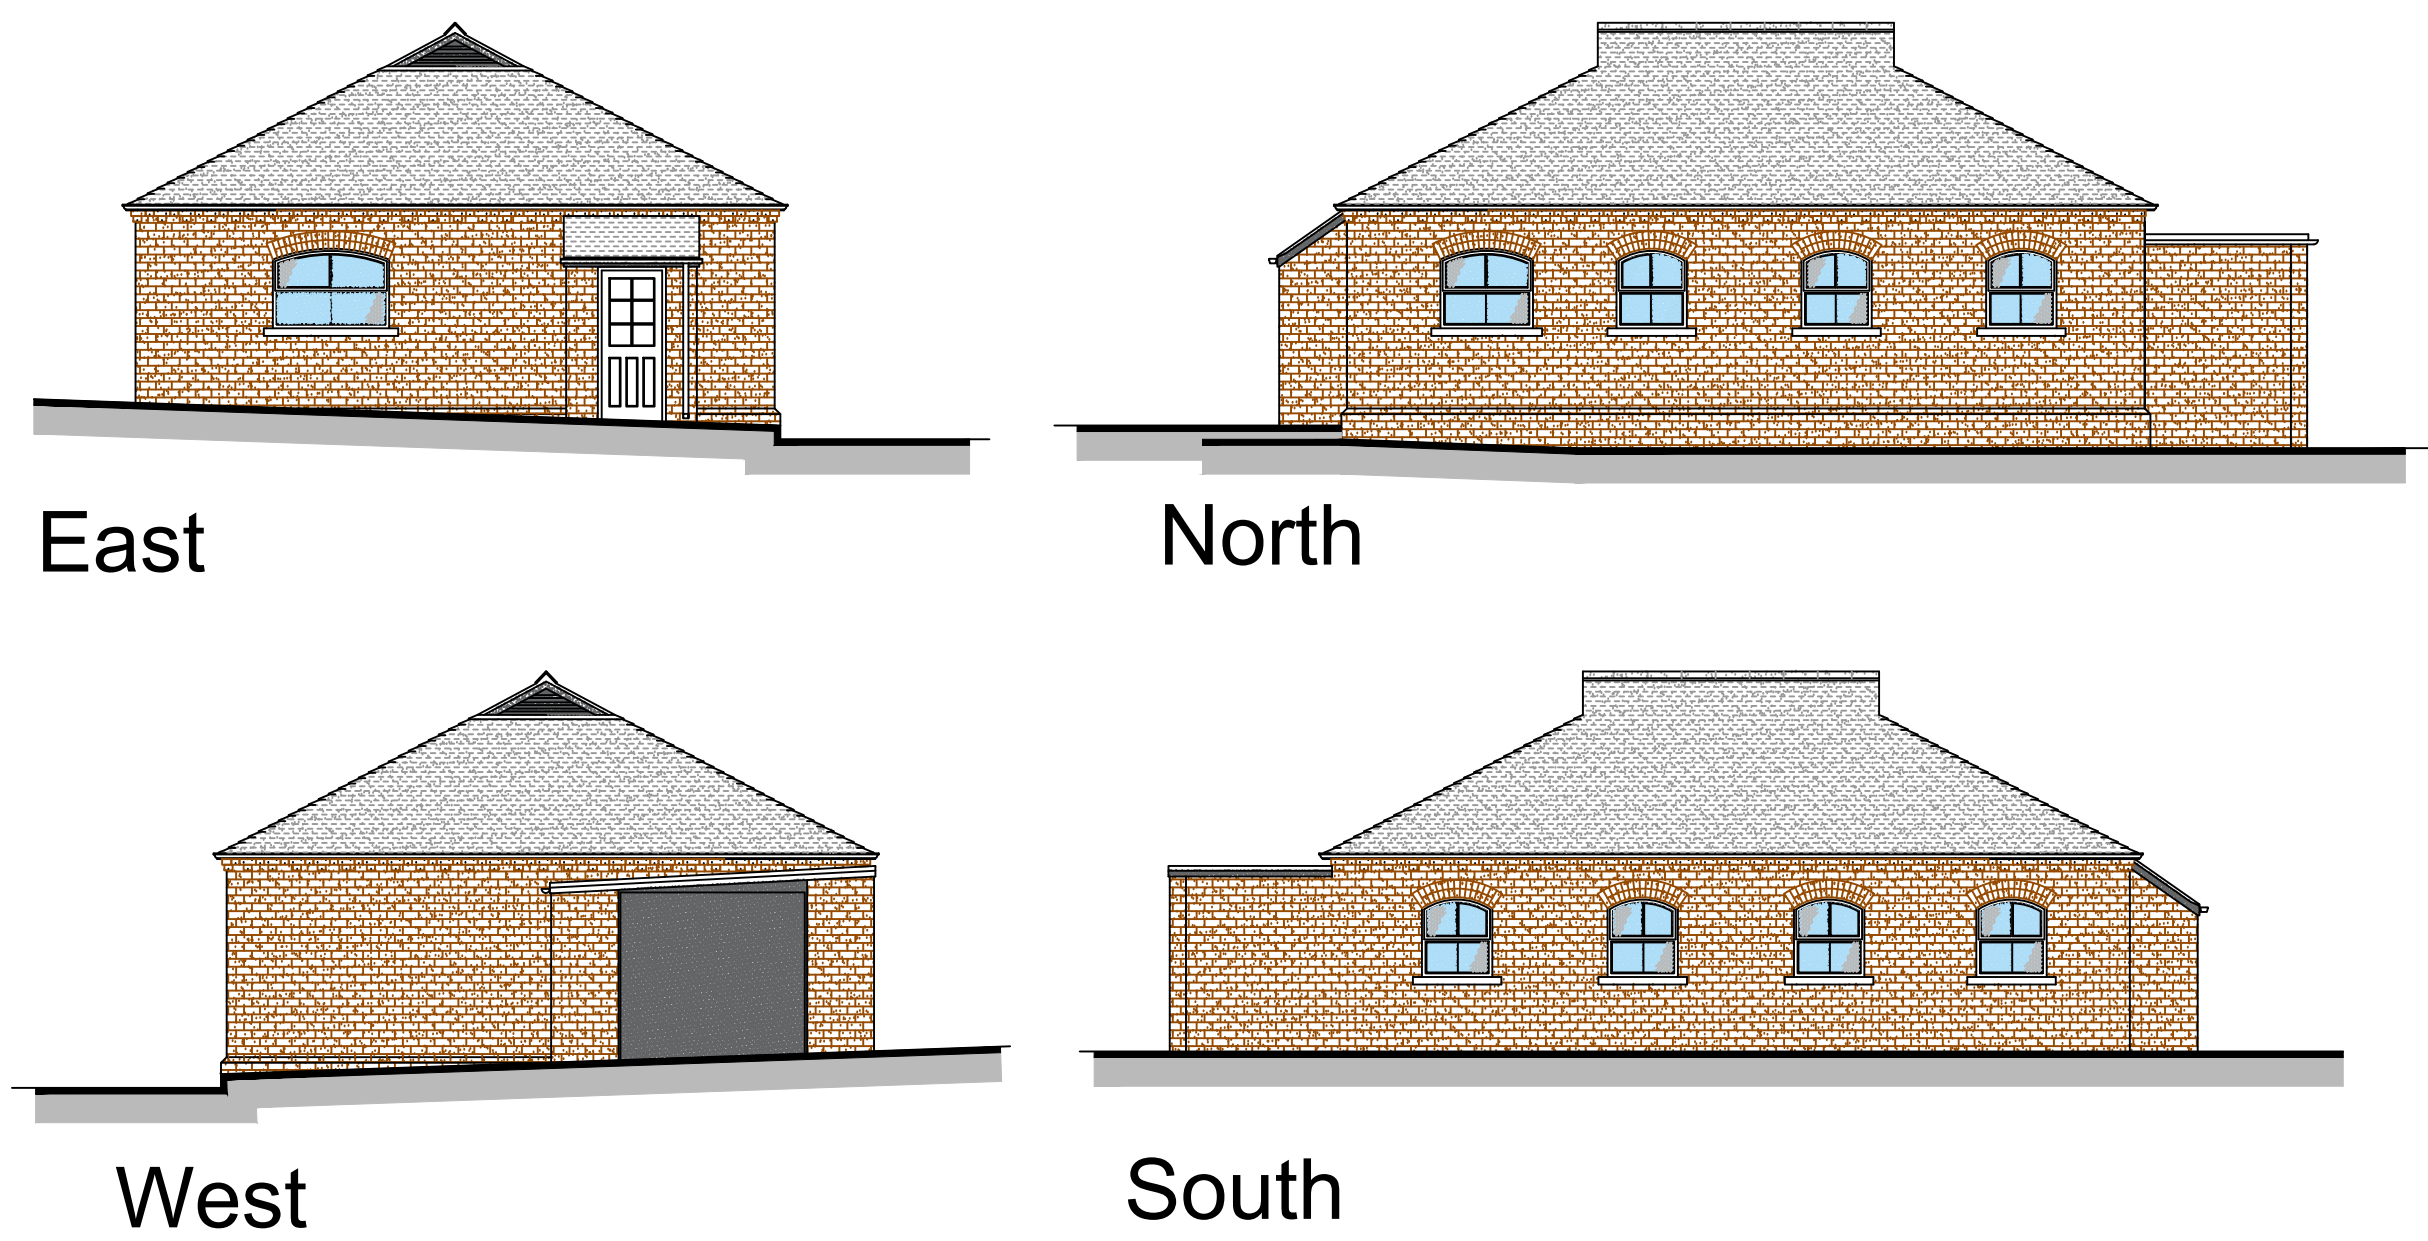

Existing Bothy Image (South)



Existing Bothy Image (East)

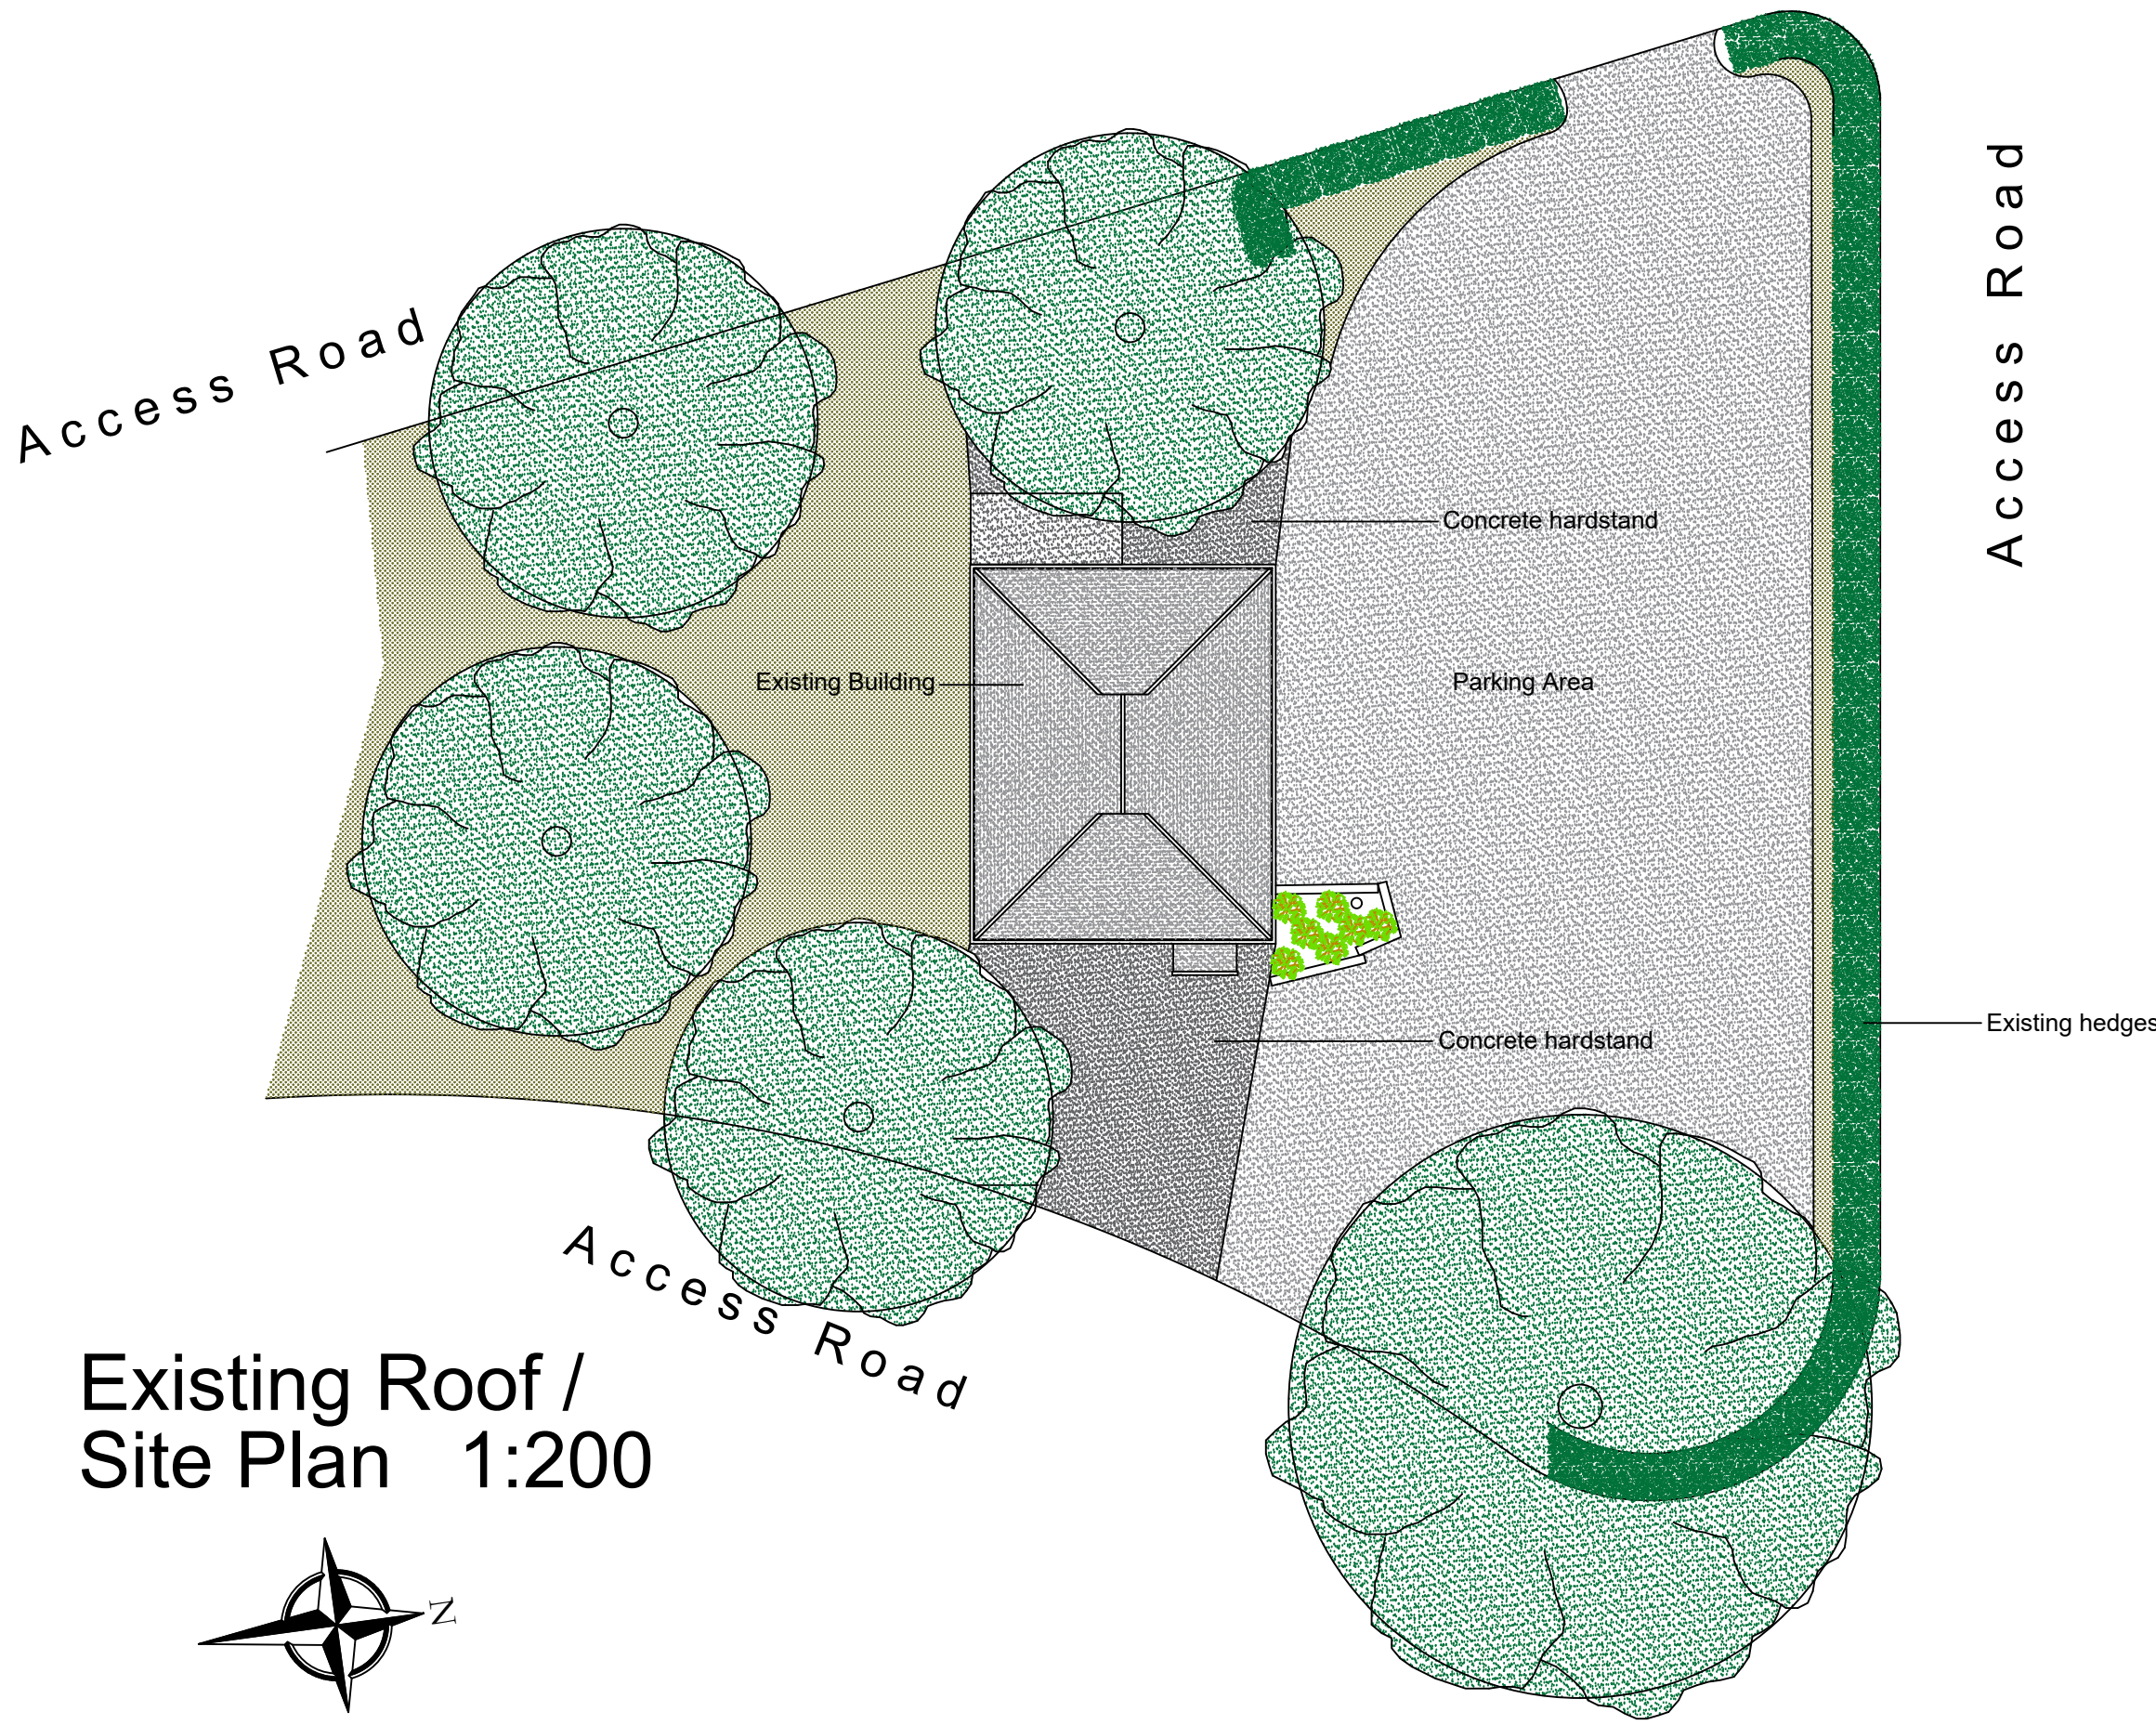


Existing Roof /
Site Plan 1:200



Existing Bothy Image (North)



Existing Bothy Image (West)

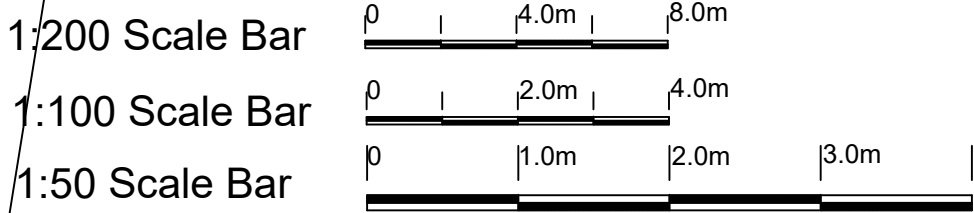

Architech Limited
Architectural and Building Consultants
Tel. 01462 634293 / 07768 123899

Project
The Bothy. Hexton Manor, Hexton,
Hertfordshire

Title
Proposed Conversion into a One
Bedroom Dwelling

Date	Scale	Status
April 2023	1:50 1:100	Planning

2023 / 26 / 02		A1
----------------	--	----