


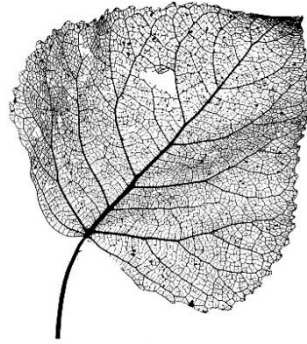

Sharon Hosegood
ASSOCIATES

TEMPLE DINSLEY

Appendix 3

Tree protection plans



- Category A - high quality and value
- Category B - moderate quality and value
- Category C - low quality and value
- Category U - unsuitable for retention
- Crown spread of trees to be retained
- RPA - root protection area as defined by Table 2 BS 5837:2012
- RPA - root protection area as defined by Ancient Tree Forum for Veteran trees
- Group
- Group
- Denotes multi-stem B Category Tree
- Denotes multi-stem C Category Tree
- Arboricultural Method Statement for foundation design
- Tree protection fencing comprising braced Heras panels for construction phase
- Method statement for new hard surfacing
- Trees to be removed to facilitate construction
- Recommended for tree safety works
- Ground Protection
- Proposed route for services from substation - where this is within RPAs, the AMS applies


- Notes
- Contractors to check all dimensions on site
 - Discrepancies must be reported to the Arboricultural Consultant before proceeding
 - The original of this drawing was produced in colour, a monochrome copy should not be relied upon.
 - It is the responsibility of the contractor to ensure necessary consents for tree works are in place
 - This drawing is copyright © Sharon Hosegood Associates Ltd

Rev B Description : New car park layout Authorized : SMD-H 13.11.2024
Rev A Description : New substation and route added Authorized : SMD-H 14.10.2024



Client
The Door PHC Ltd
Site Address
Temple Dinsley, Preston, Hitchin, Hertfordshire, SG4 7RT

Drawing Title	Orientation	Drawn	Authorized
Tree Protection Plan		ND-H	SMD-H
Date	Drawing Number	Scale	Drawing Status
10.07.24	SHA 1676 TPP	1:1000@A0	For Issue
Revision			
B			

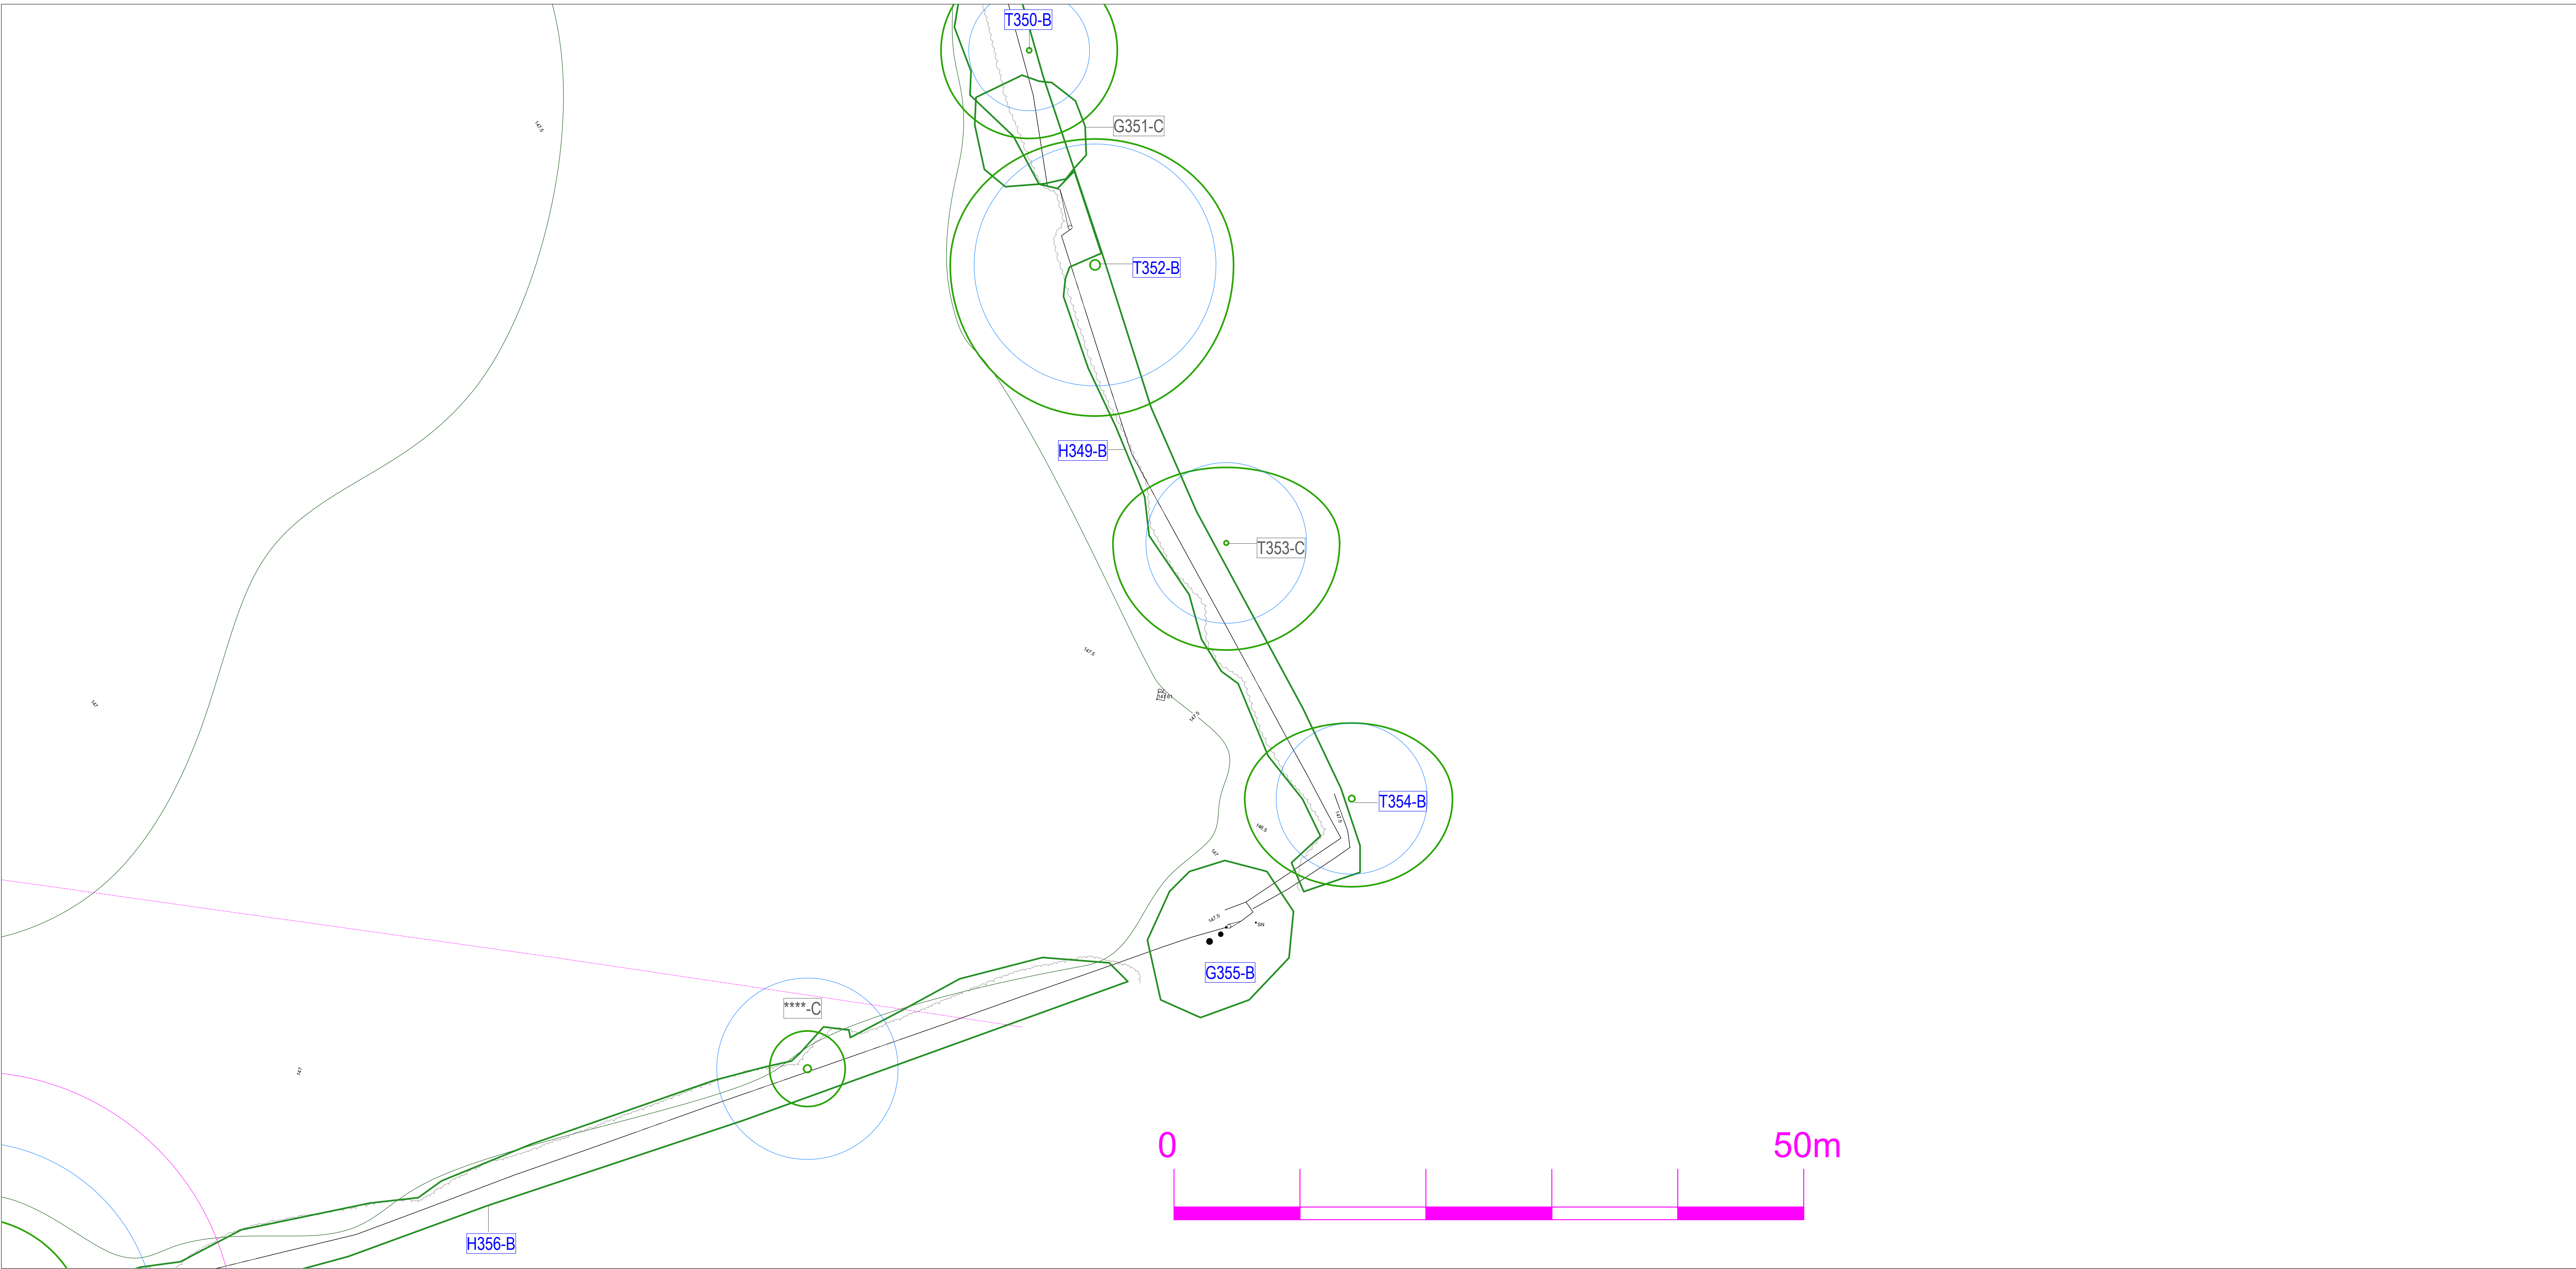

T1-A Category A - high quality and value
T1-B Category B - moderate quality and value
T1-C Category C - low quality and value
T1-U Category U - unsuitable for retention

Crown spread of trees to be retained

RPA - root protection area as defined by Table 2 BS 5837:2012

RPA - root protection area as defined by Ancient Tree Forum for Veteran trees

Group

Group

Denotes multi-stem B Category Tree
Denotes multi-stem C Category Tree

Arboricultural Method Statement for foundation design

Tree protection fencing comprising braced Heras panels for construction phase

Method statement for new hard surfacing

Trees to be removed to facilitate construction

Recommended for tree safety works

Ground Protection

Notes

- Contractors to check all dimensions on site
- Discrepancies must be reported to the Arboricultural Consultant before proceeding
- The original of this drawing was produced in colour, a monochrome copy should not be relied upon.
- It is the responsibility of the contractor to ensure necessary consents for tree works are in place
- This drawing is copyright © Sharon Hosegood Associates Ltd



Rev : Description : Authorized :



t: 01245 210420
www.sharonhosegoodassociates.co.uk


Client

The Door PHC Ltd

Site Address

Temple Dinsley, Preston, Hitchin, Hertfordshire, SG4 7RT

Drawing Title	Orientation	Drawn	Authorized
Tree Protection Plan		ND-H	SMD-H
Date	Drawing Number	Scale	Drawing Status
10.07.24	SHA 1676 TPP 13 of 15	1:400@A1	For Issue
Revision			

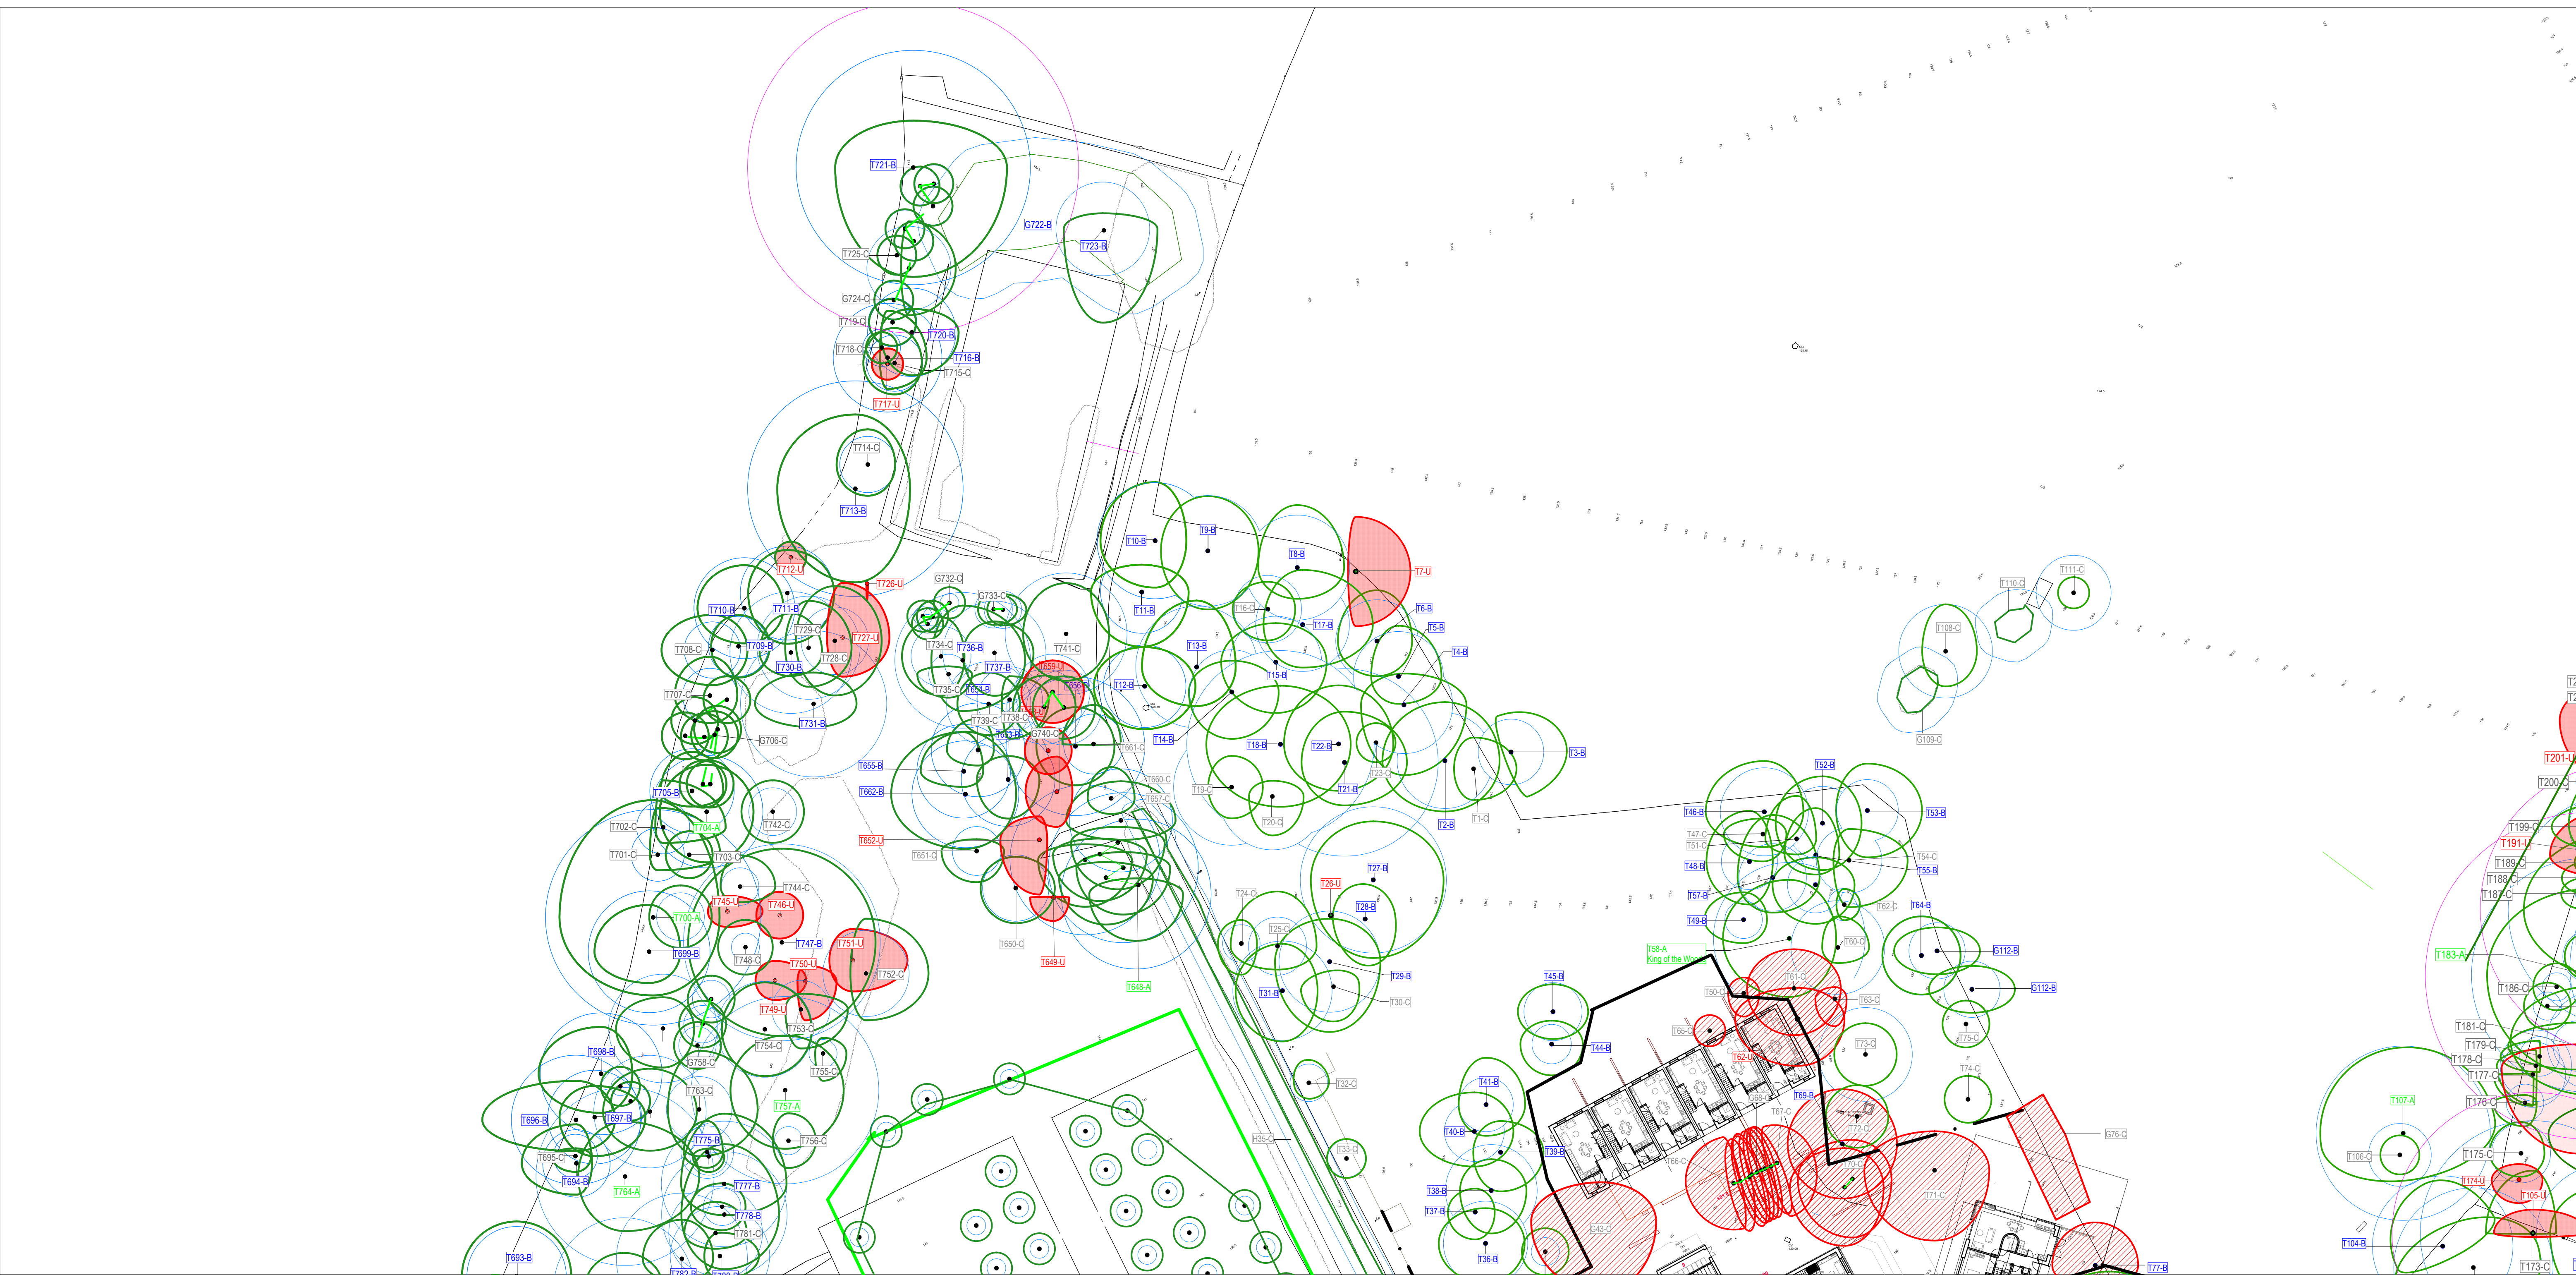

T1-A Category A - high quality and value
T1-B Category B - moderate quality and value
T1-C Category C - low quality and value
T1-U Category U - unsuitable for retention

○ Crown spread of trees to be retained

○ RPA - root protection area as defined by Table 2 BS 5837:2012

○ RPA - root protection area as defined by Ancient Tree Forum for Veteran trees

□ Group

• Group

— Denotes multi-stem B Category Tree

— Denotes multi-stem C Category Tree

— Arboricultural Method Statement for foundation design

— Tree protection fencing comprising braced Heras panels for construction phase

— Method statement for new hard surfacing

○ Trees to be removed to facilitate construction

○ Recommended for tree safety works

— Ground Protection

Notes

- Contractors to check all dimensions on site
- Discrepancies must be reported to the Arboricultural Consultant before proceeding
- The original of this drawing was produced in colour, a monochrome copy should not be relied upon.
- It is the responsibility of the contractor to ensure necessary consents for tree works are in place
- This drawing is copyright © Sharon Hosegood Associates Ltd



Rev : Description : Authorized :



t: 01245 210420
www.sharonhosegoodassociates.co.uk

Client


The Door PHC Ltd

Site Address

Temple Dinsley, Preston, Hitchin, Hertfordshire, SG4 7RT

Drawing Title	Orientation	Drawn	Authorized
Tree Protection Plan		ND-H	SMD-H
Date	Drawing Number	Scale	Drawing Status
10.07.24	SHA 1676 TP 1 of 15	1:400@A1	For Issue

Revision

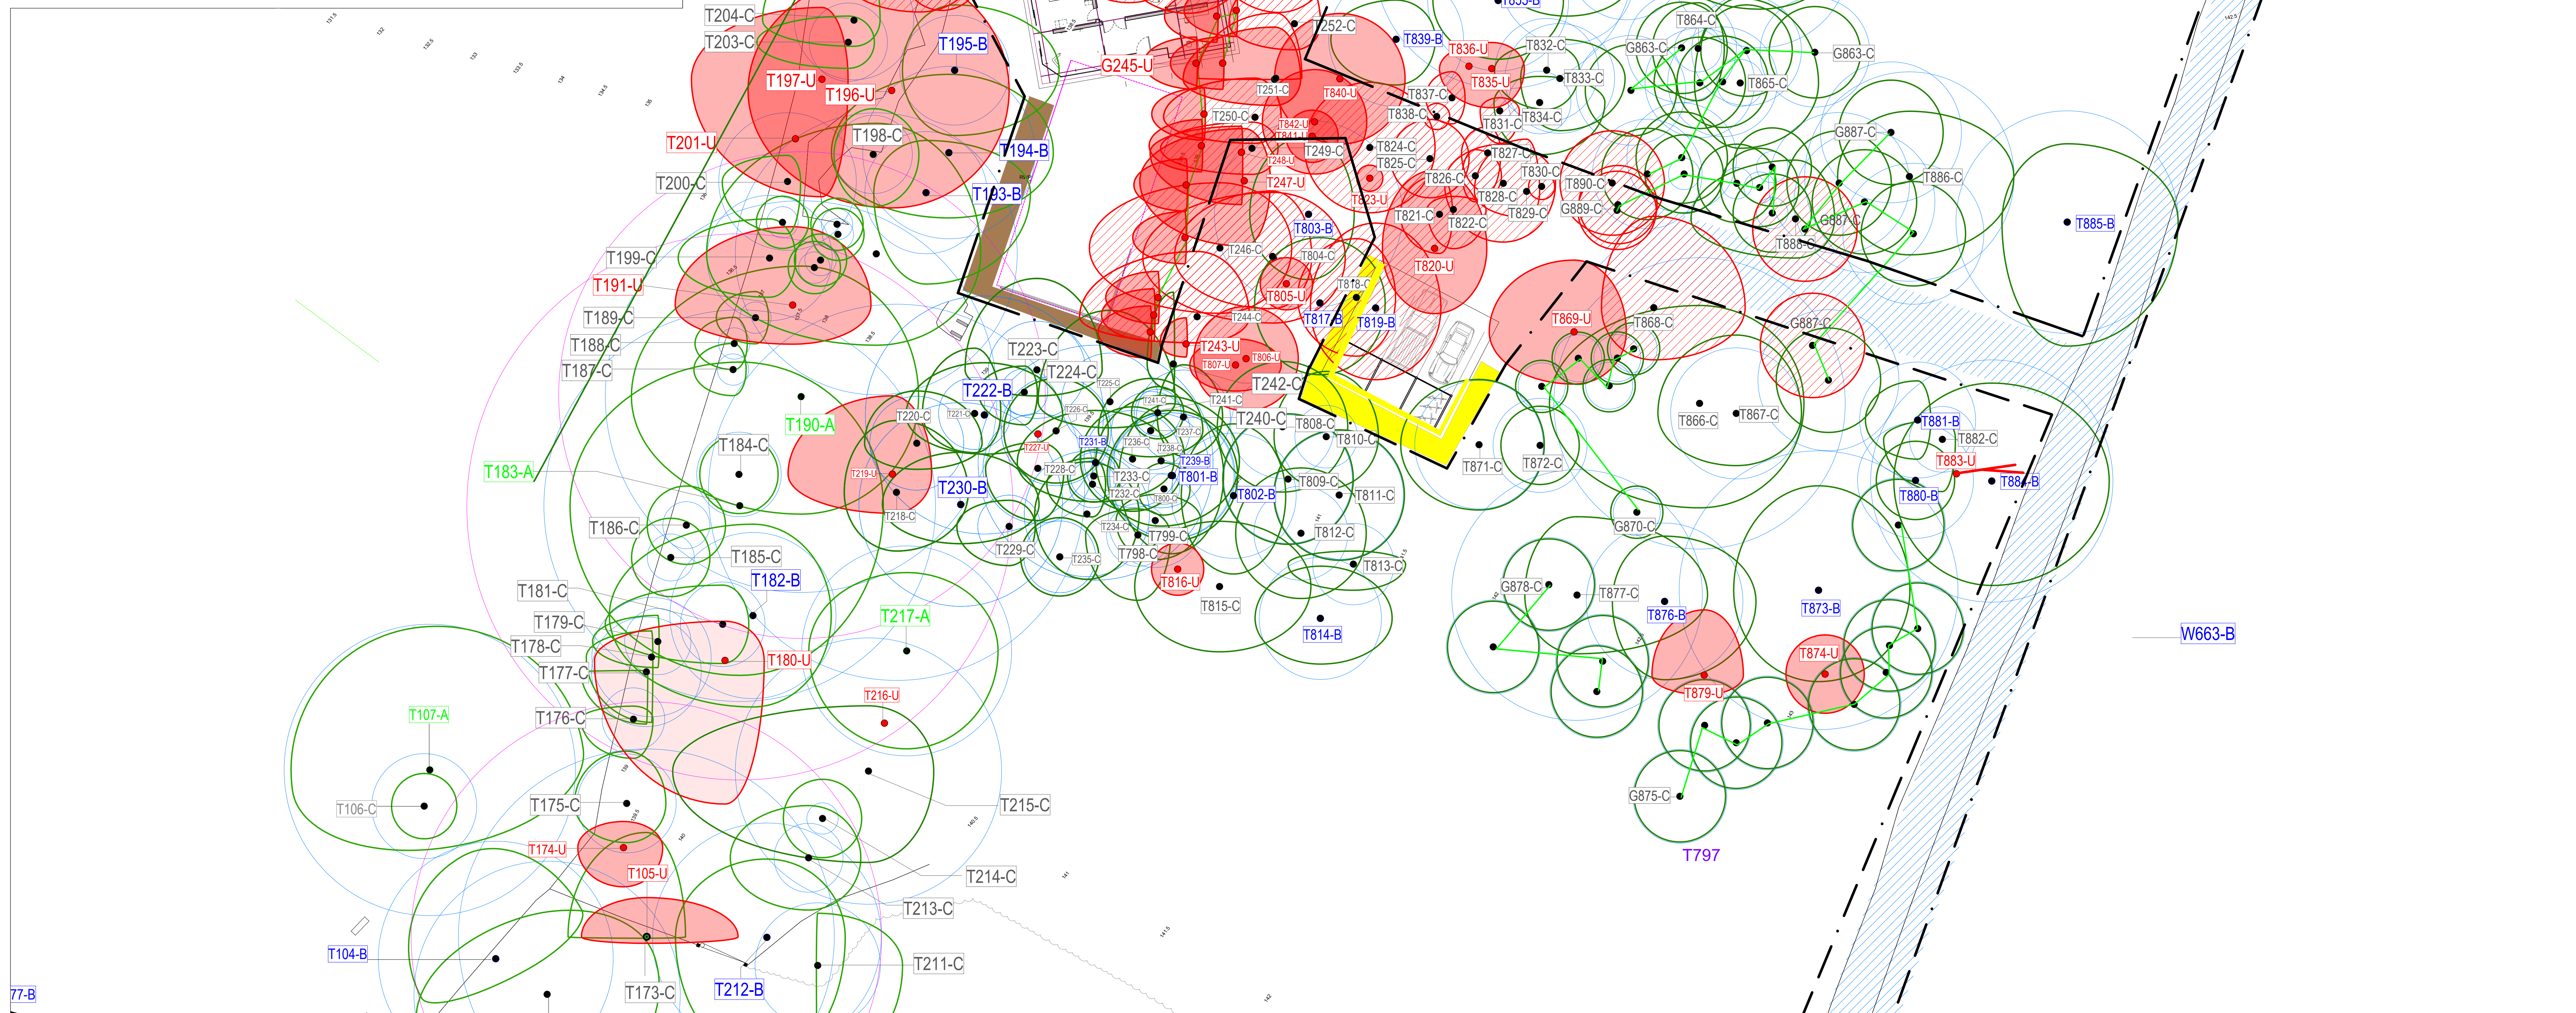

- Notes
- 1. Contractors to check all dimensions on site
- 2. Discrepancies must be reported to the Arboricultural Consultant before proceeding
- 3. The original of this drawing was produced in colour, a monochrome copy should not be relied upon.
- 4. It is the responsibility of the contractor to ensure necessary consents for tree works are in place
- 5. This drawing is copyright © Sharon Hosegood Associates Ltd

Client The Door Plc Ltd			
Site Address Temple Dinsley, Preston, Hitchin, Hertfordshire, SG4 7RT			
Drawing Title Trap Protection Plan	Orientation 	Drawn ND-H	Authorized SMD-H
Date	Drawing Number SHA 1676 TPP 2 of 15	Scale 1:400@A0	Drawing Status For Issue
Revision			