


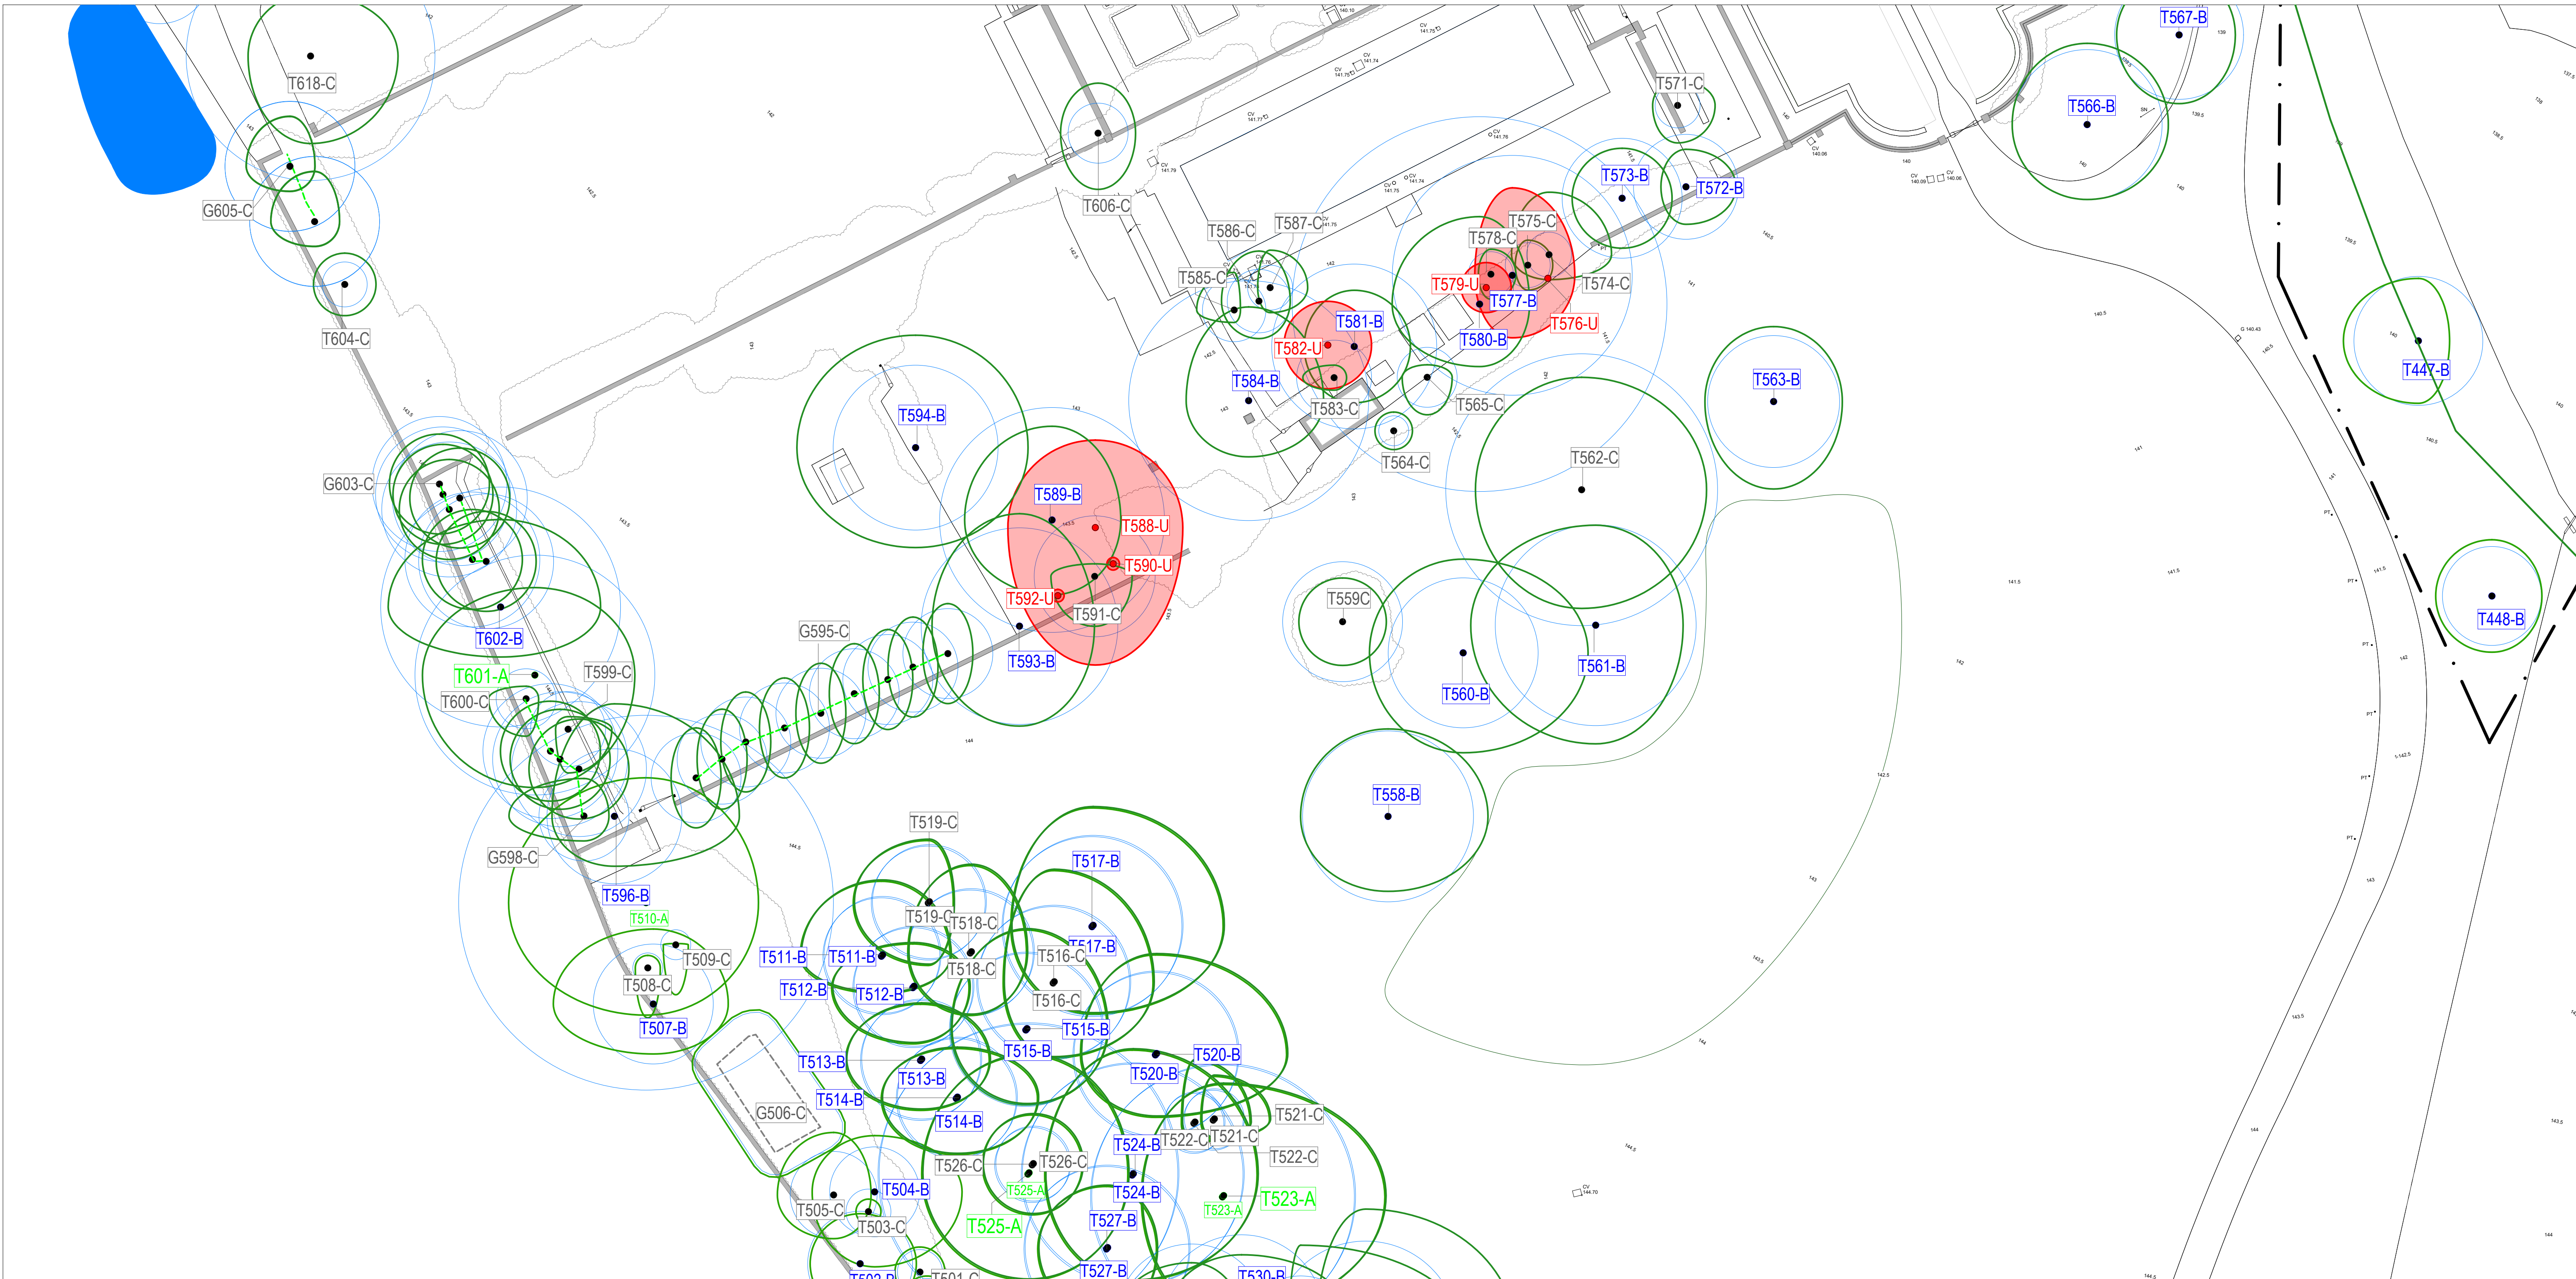

T1-A Category A - high quality and value
T1-B Category B - moderate quality and value
T1-C Category C - low quality and value
T1-U Category U - unsuitable for retention

• Crown spread of trees to be retained

○ RPA - root protection area as defined by Table 2 BS 5837:2012

○ RPA - root protection area as defined by Ancient Tree Forum for Veteran trees

□ Group

• Group

— Denotes multi-stem B Category Tree

— Denotes multi-stem C Category Tree

— Arboricultural Method Statement for foundation design

— Tree protection fencing comprising braced Heras panels for construction phase

— Method statement for new hard surfacing

○ Trees to be removed to facilitate construction

○ Recommended for tree safety works

— Ground Protection

Notes

- Contractors to check all dimensions on site
- Discrepancies must be reported to the Arboricultural Consultant before proceeding
- The original of this drawing was produced in colour, a monochrome copy should not be relied upon.
- It is the responsibility of the contractor to ensure necessary consents for tree works are in place
- This drawing is copyright © Sharon Hosegood Associates Ltd



Rev : Description : Authorized :




t: 01245 210420
www.sharonhosegoodassociates.co.uk

Client
The Door PHC Ltd

Site Address
Temple Dinsley, Preston, Hitchin, Hertfordshire, SG4 7RT

Drawing Title	Orientation	Drawn	Authorized
Tree Protection Plan		ND-H	SMD-H
Date	Drawing Number	Scale	Drawing Status
10.07.24	SHA 1676 TPP 6 of 15	1:250@A1	For Issue
Revision			

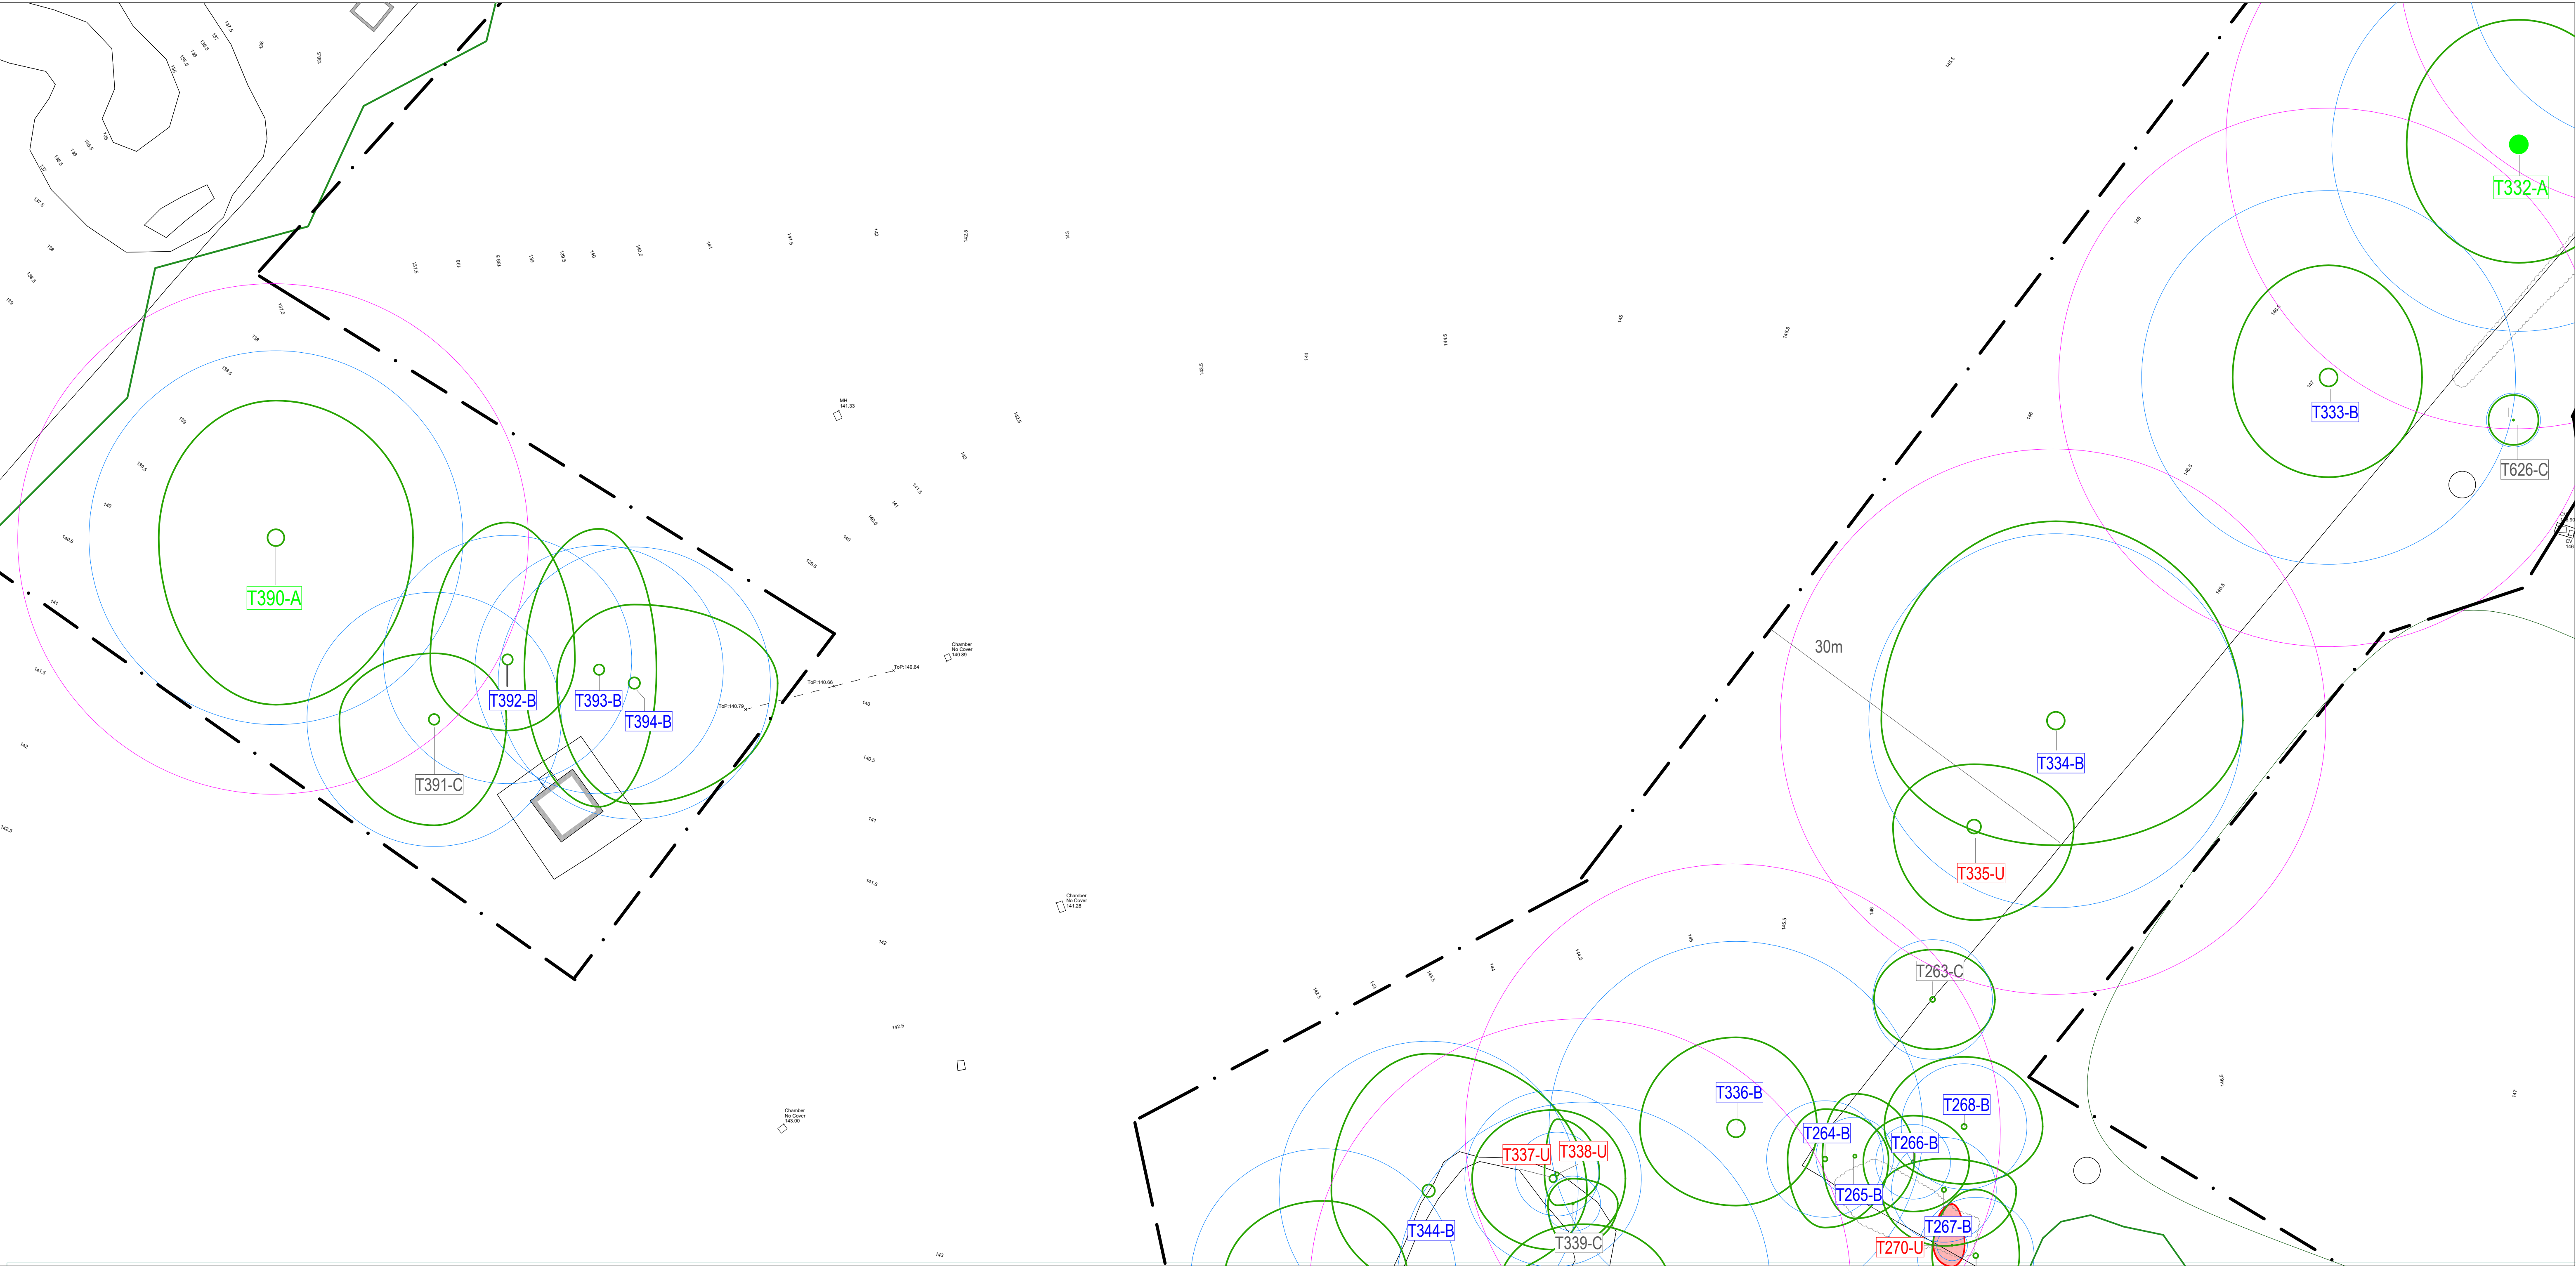

T1-A Category A - high quality and value
T1-B Category B - moderate quality and value
T1-C Category C - low quality and value
T1-U Category U - unsuitable for retention

○ Crown spread of trees to be retained

○ RPA - root protection area as defined by Table 2 BS 5837:2012

○ RPA - root protection area as defined by Ancient Tree Forum for Veteran trees

□ Group

• Group

— Denotes multi-stem B Category Tree

— Denotes multi-stem C Category Tree

— Arboricultural Method Statement for foundation design

— Tree protection fencing comprising braced Heras panels for construction phase

— Method statement for new hard surfacing

○ Trees to be removed to facilitate construction

○ Recommended for tree safety works

— Ground Protection

Notes

- Contractors to check all dimensions on site
- Discrepancies must be reported to the Arboricultural Consultant before proceeding
- The original of this drawing was produced in colour, a monochrome copy should not be relied upon.
- It is the responsibility of the contractor to ensure necessary consents for tree works are in place
- This drawing is copyright © Sharon Hosegood Associates Ltd



Rev : Description : Authorized :



t: 01245 210420
www.sharonhosegoodassociates.co.uk

Client
The Door PHC Ltd

Site Address
Temple Dinsley, Preston, Hitchin, Hertfordshire, SG4 7RT

Drawing Title	Orientation	Drawn	Authorized
Tree Protection Plan		ND-H	SMD-H
Date	Drawing Number	Scale	Drawing Status
10.07.24	SHA 1676 TPP 7 of 15	1:250@A1	For Issue
Revision			