


525000.0

233600.0

233500.0

525000.0


525100.0

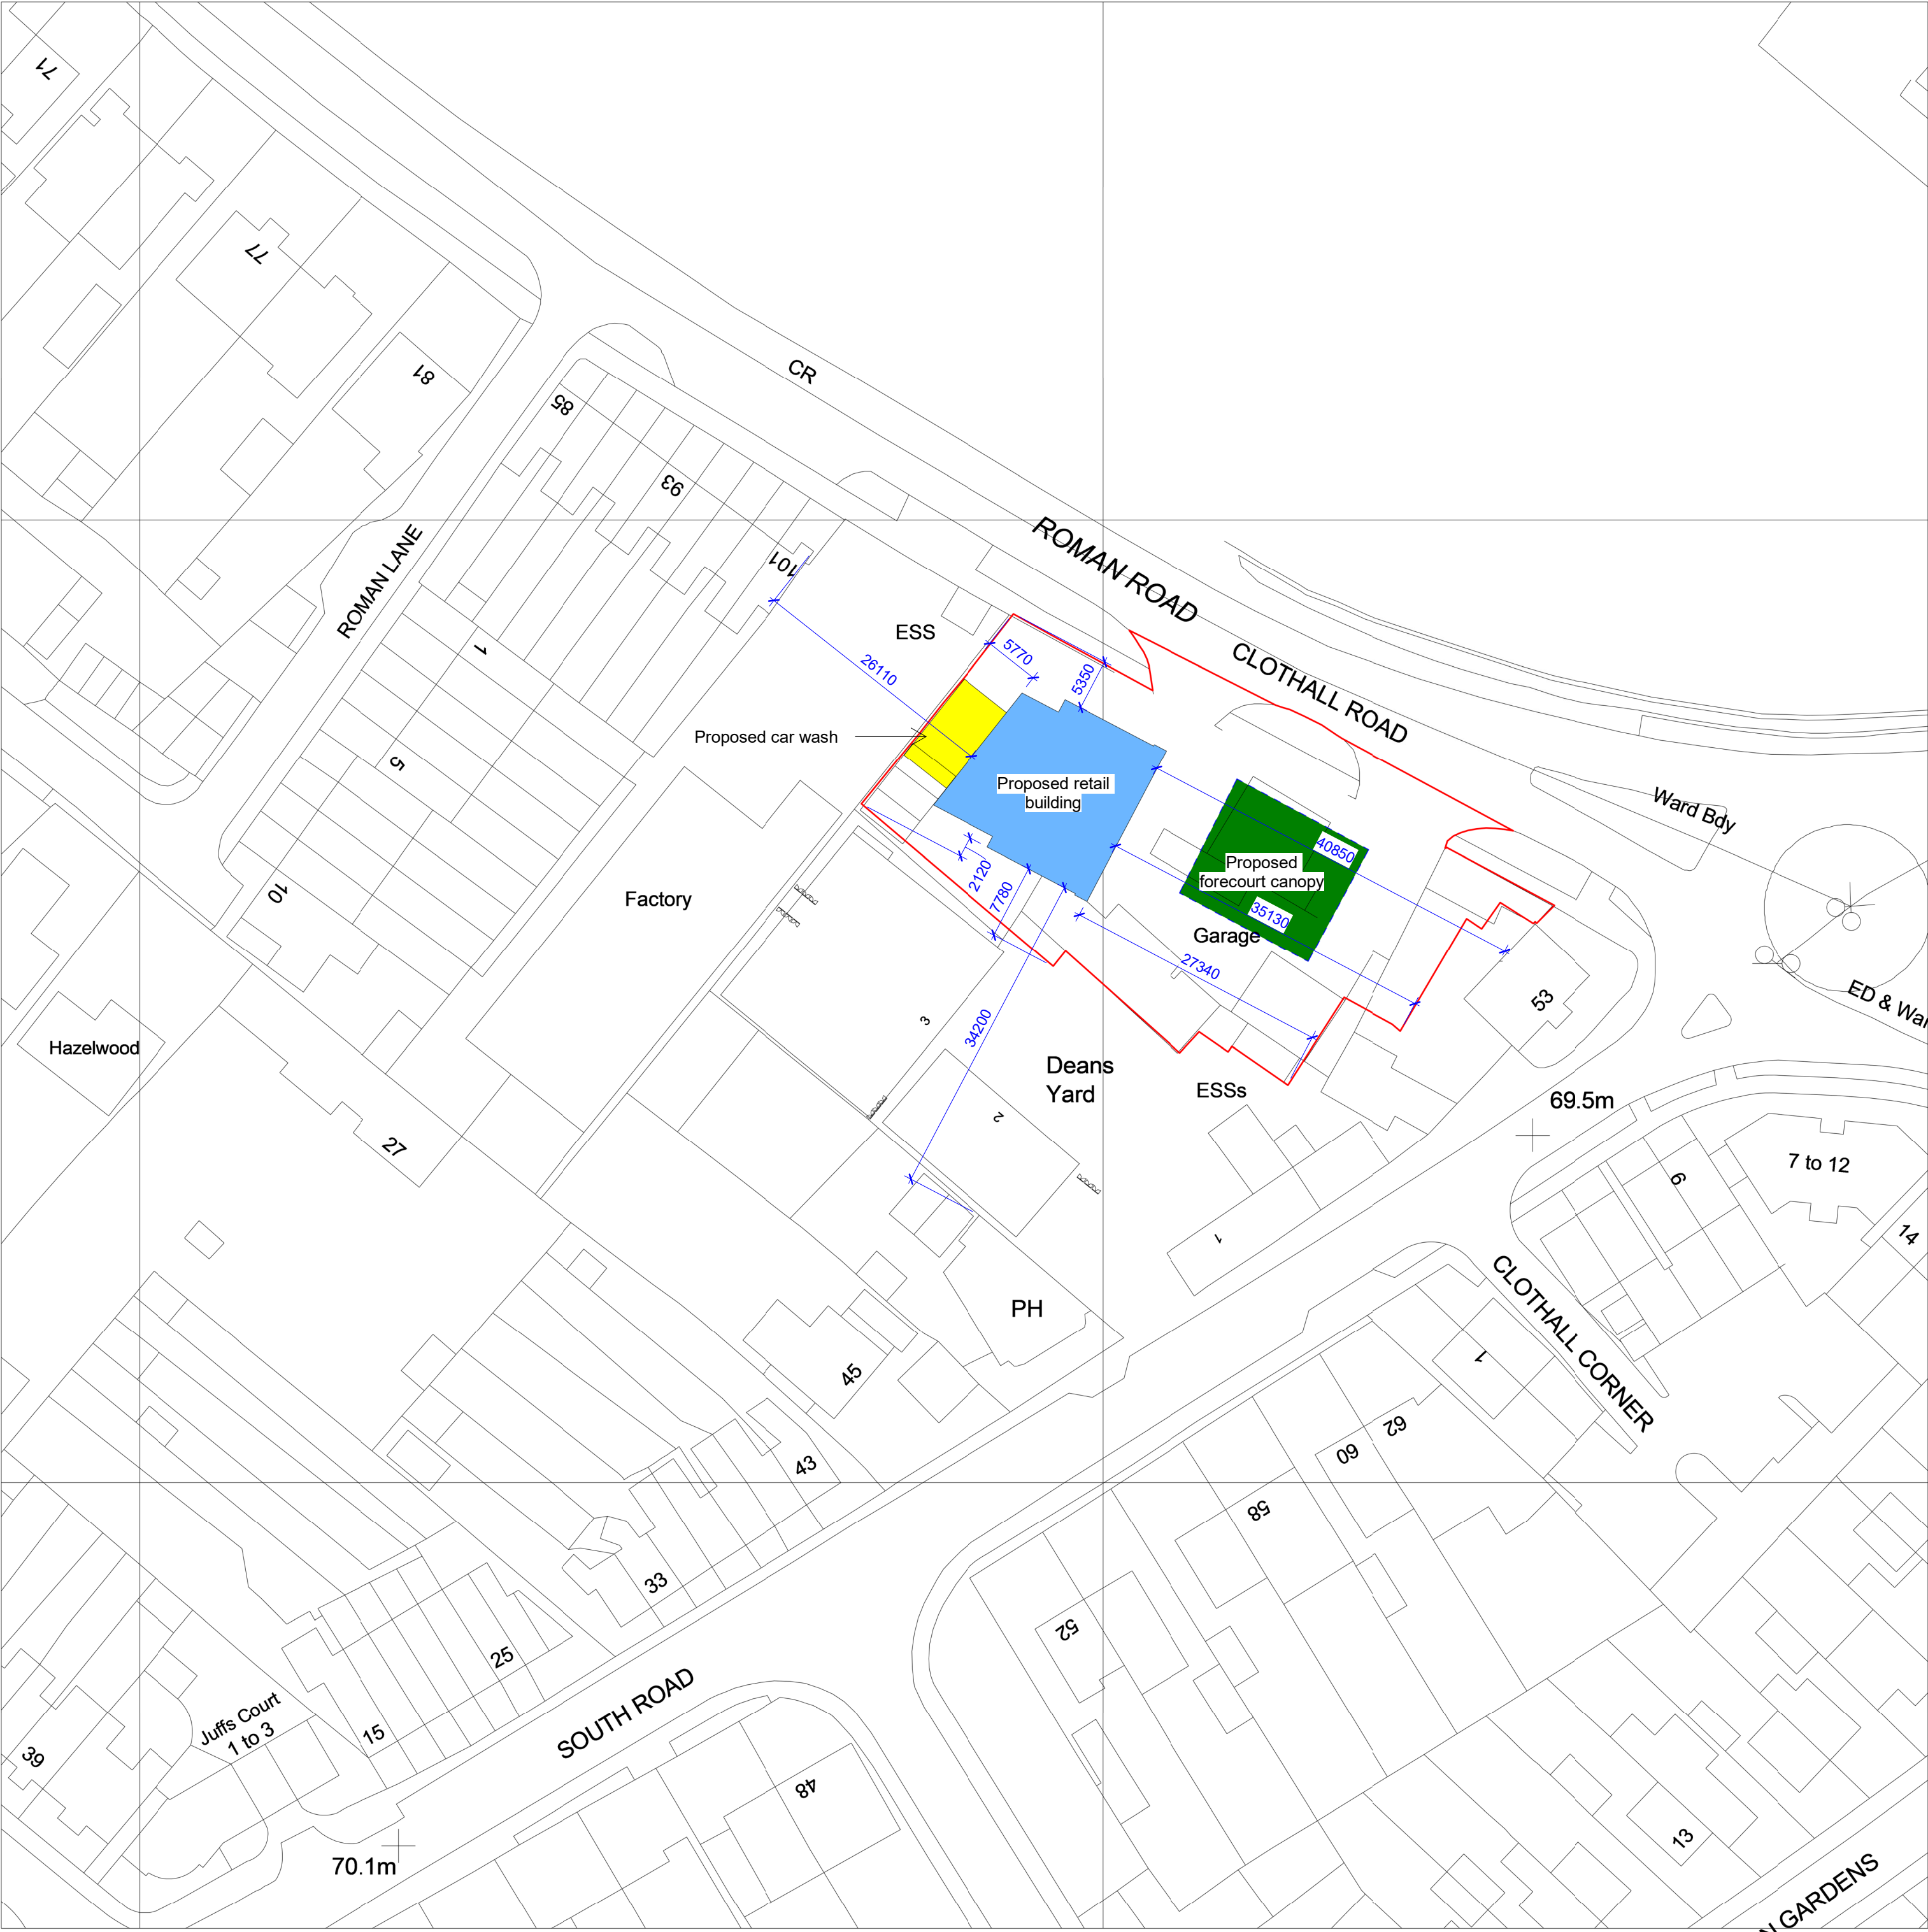

Site Block Plan (PFS)
1 : 500

Red line denotes approximate application boundary

*Ordnance Survey MasterMap Data purchased under 12 month license from
Stanfords (OS Partner license 100035409) 08/07/2024, Order license reference
CC-00021003

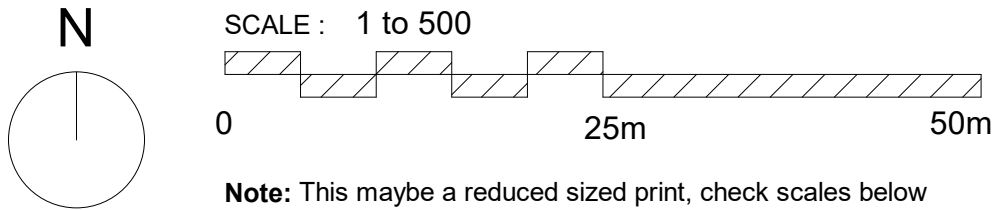

NOTE: Report all errors and omissions to the Architect. All dimensions to be checked on site before fabrication.

Contractors must verify all dimensions on site before setting out, commencing work, or making any shop drawings.

- All dimensions must be checked on site
- All setting out to be checked on site
- All levels must be checked on site and their datum confirmed
- This drawing must be read in conjunction with the relevant specification clauses
- This drawing must not be used for land transfer purposes

P3	Application boundary adjusted to include access/ egress	MAS	23.01.2026	MAS
P2	Planning Submission	EF	02.06.2025	MAS
P1	Preliminary Issue	MAS	08.08.2024	MAS
Revision	Description	Drawn	Date	Checked

Client's Name
Baldock Operations Limited

Job Title
Clothall Road, Baldock

Drawing Title
Site Block Plan (PFS)

Scale
1 : 500 @A1

Job No	Drawing No
1209	100

Status
PLANNING SUBMISSION

Rev
P3

Arena Business Centre
Abbey House
282 Farnborough Road
Farnborough
Hampshire
GU14 7NA

T| +44 (0)1276 402 433
M| +44 (0)777 208 3303
E| mike@ms4architects.co.uk