


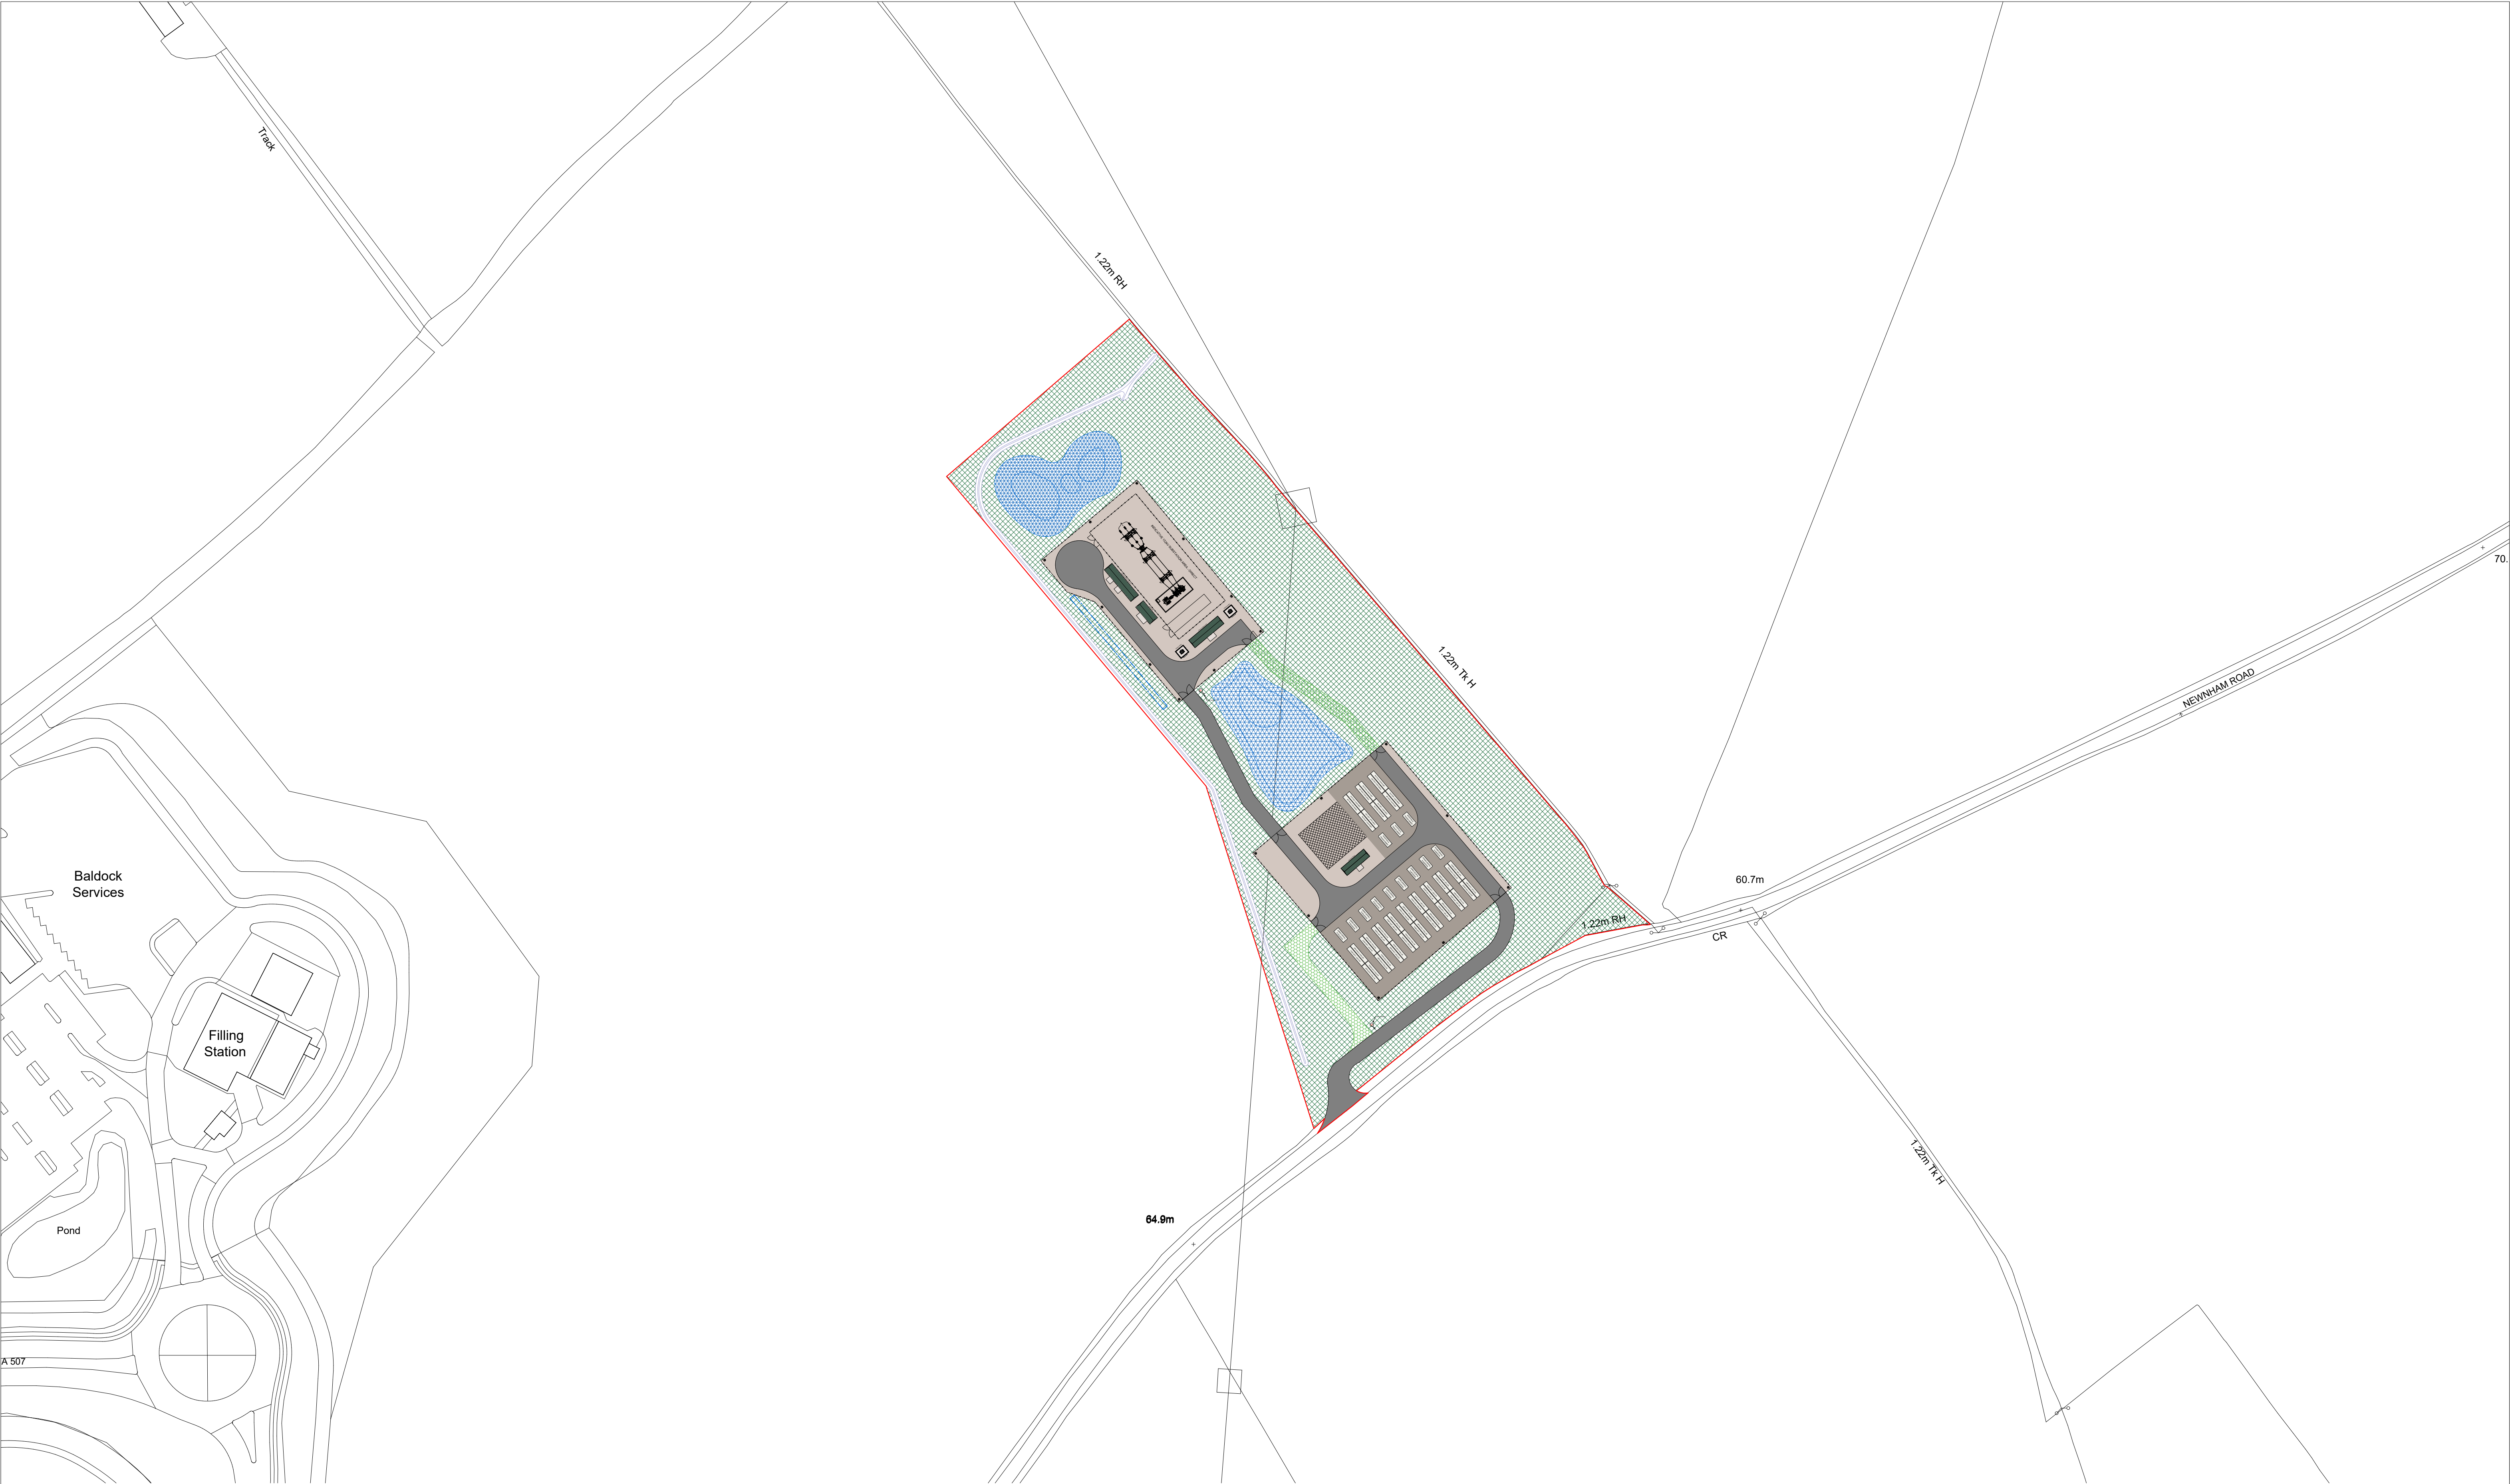

GENERAL
THIS DRAWING IS THE COPYRIGHT OF BALANCE POWER PROJECTS LTD
ALL DIMENSIONS ARE IN MILLIMETERS UNLESS OTHERWISE SPECIFIED
THIS DRAWING DOES NOT DEFINE THE SCOPE OF SUPPLY

NOTES
(1) N/A

EQUIPMENT LIST
BATTERY CONTAINERS
INVERTER & TRANSFORMER MODULES
DNO ROOM
TRANSFORMER
PRIVATE SUBSTATION
WELFARE & CONTROL ROOM
STORAGE ROOM

DRAWING NUMBER
PR853_101

PROJECT TITLE
RADWELL BURY FARM

PROJECT ADDRESS
RADWELL BURY FARM_SG7 5ES

DATE
12/12/24

PROJECT TYPE
ENERGY DEVELOPMENT

DRAWING TYPE
PROPOSED PLAN

DESIGNER
L.GALE

CHECKED BY & APPROVED BY
C.VICK

SCALE
1:1250

REVISION
REV H

PAPER SIZE
A1

