



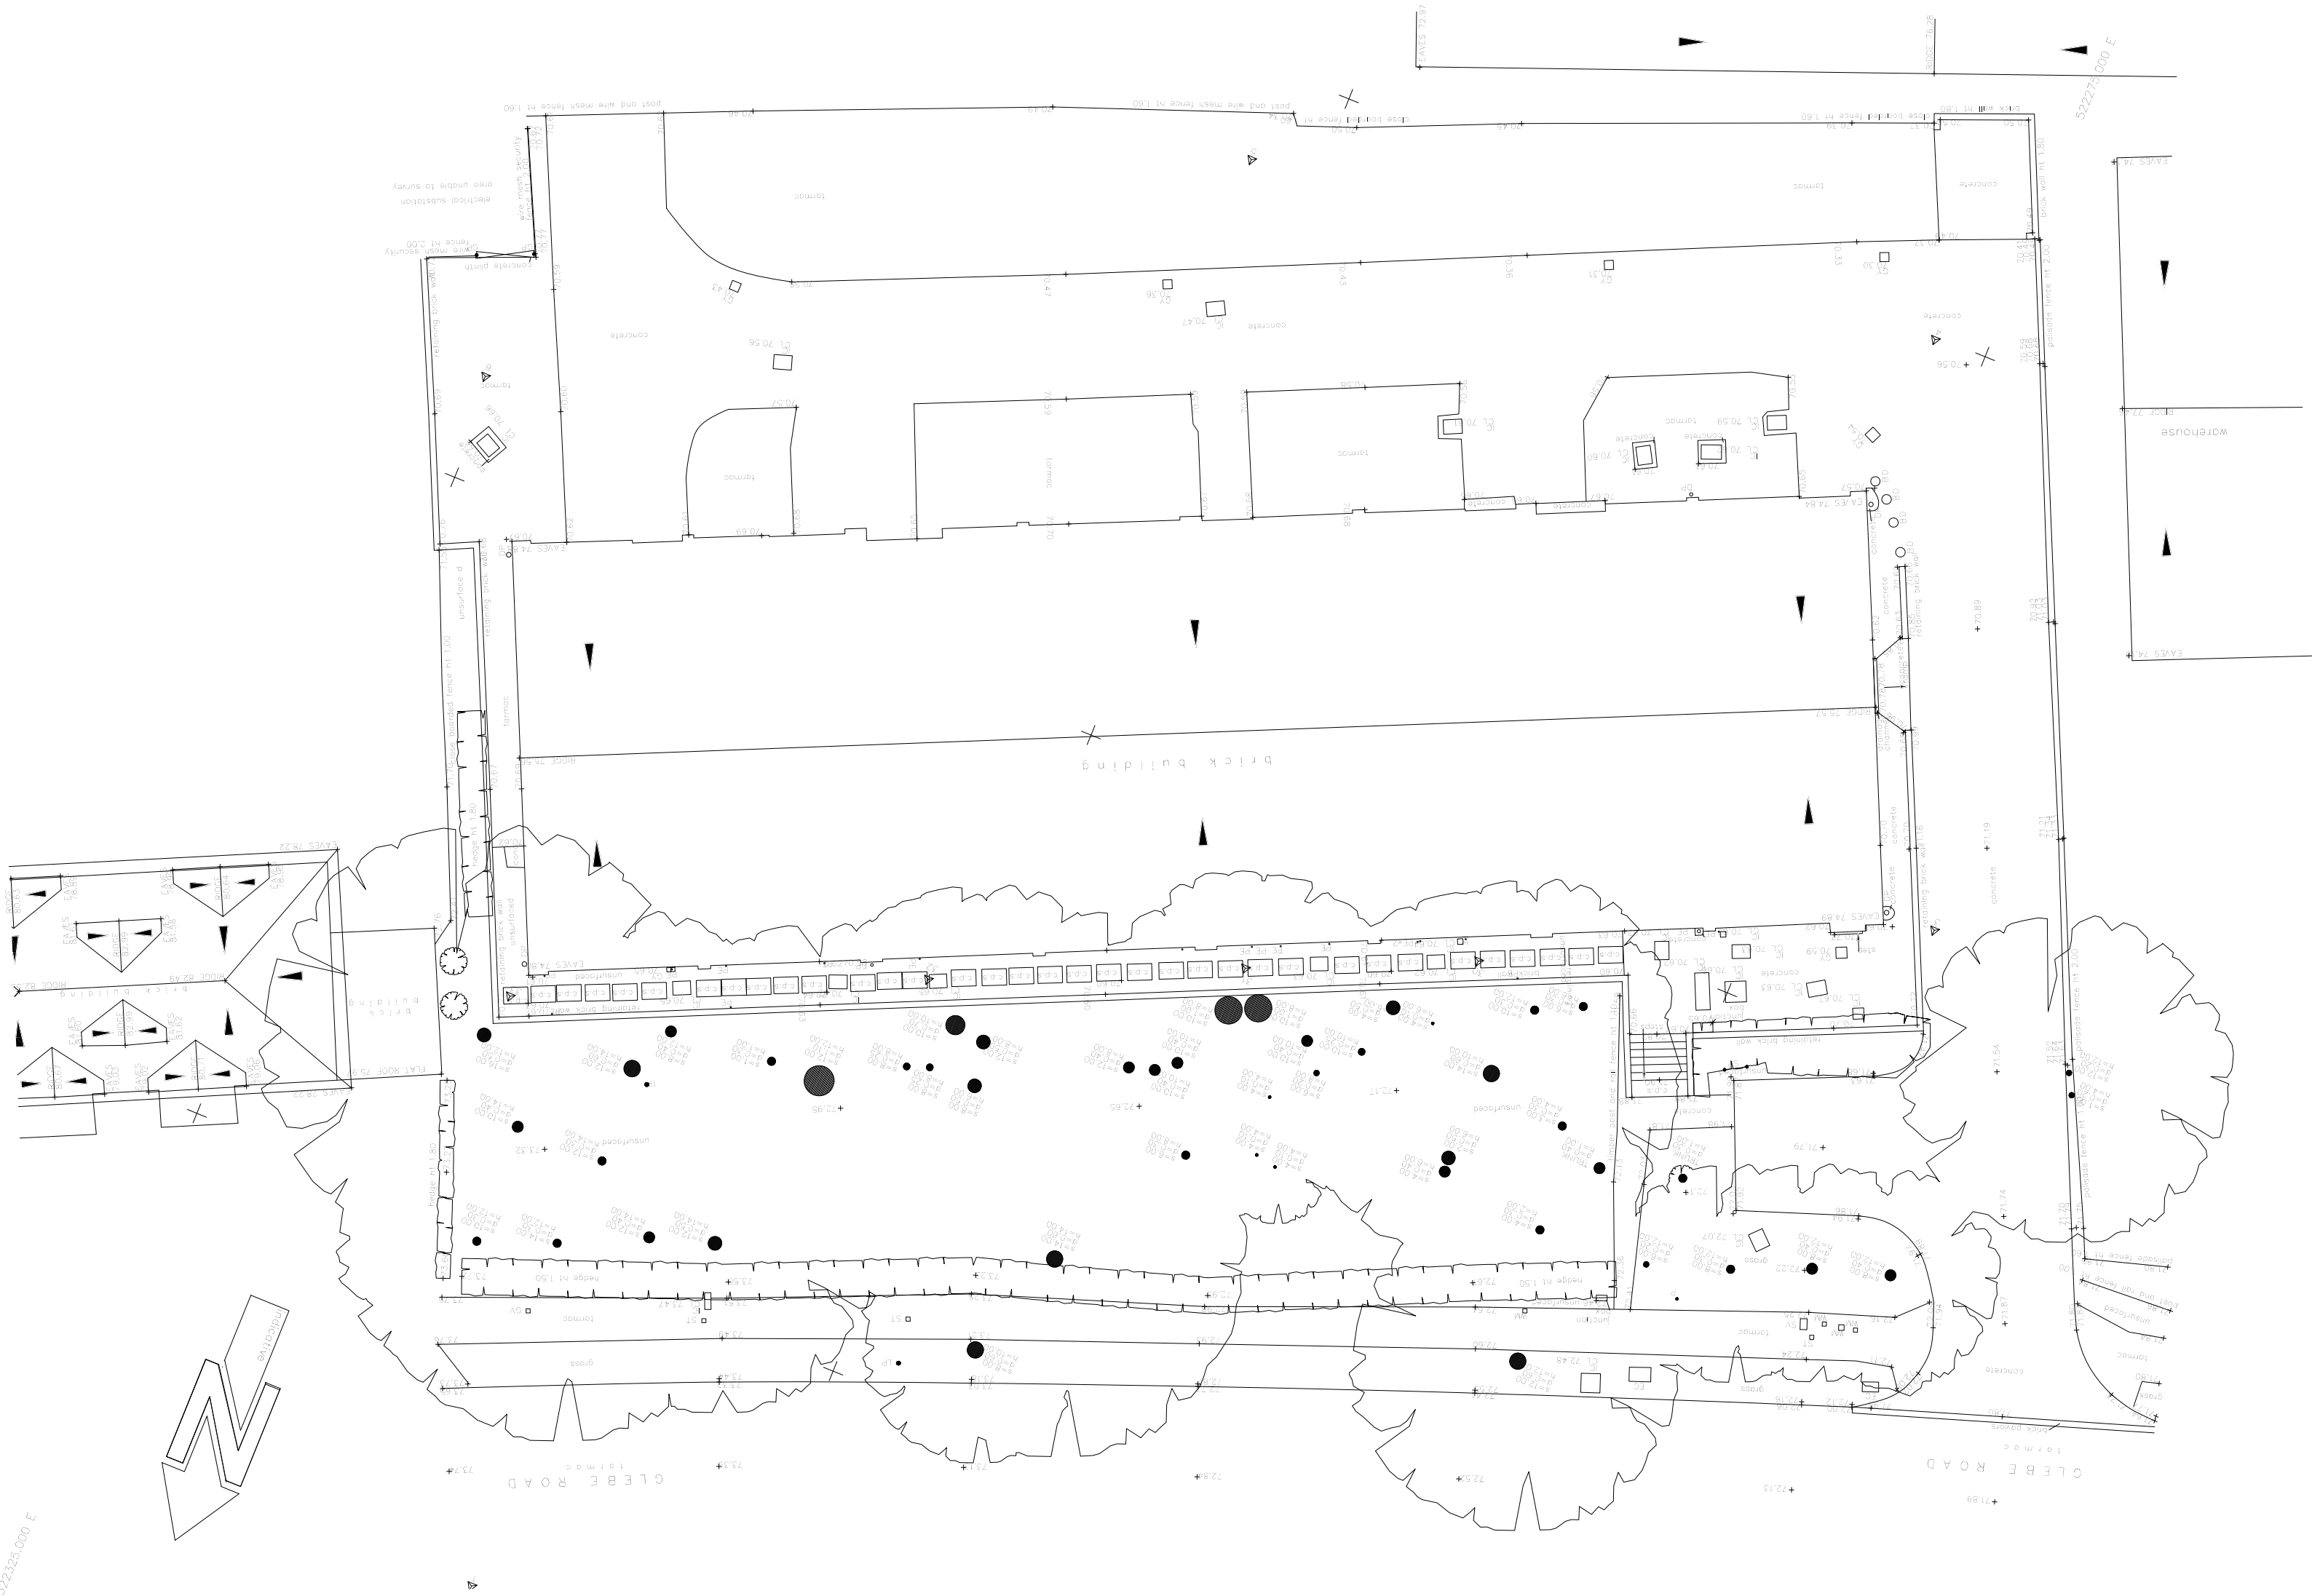

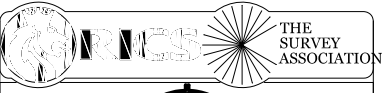

TO LETCHWORTH
HERTFORDSHIRE
TEL 0143 872 7633
email mail@csa-surveys.co.uk
http://www.csa-surveys.co.uk

SILVERHASE
SG6 2BP
TEL 0143 874 7435
email mail@csa-surveys.co.uk
http://www.csa-surveys.co.uk

Project
GLEBE ROAD INDUSTRIAL
ESTATE,
LETCWORTH, SG6 1BT

Title
TOPOGRAPHICAL SURVEY

Client
DESIGN TEAM CONSULTANTS

Project No. 23415TH

Drawing No. 1 of 1 Rev F0

Scale 1:100 @ A3 Date DECEMBER 2019

All levels related to OSGB36 using GPS