


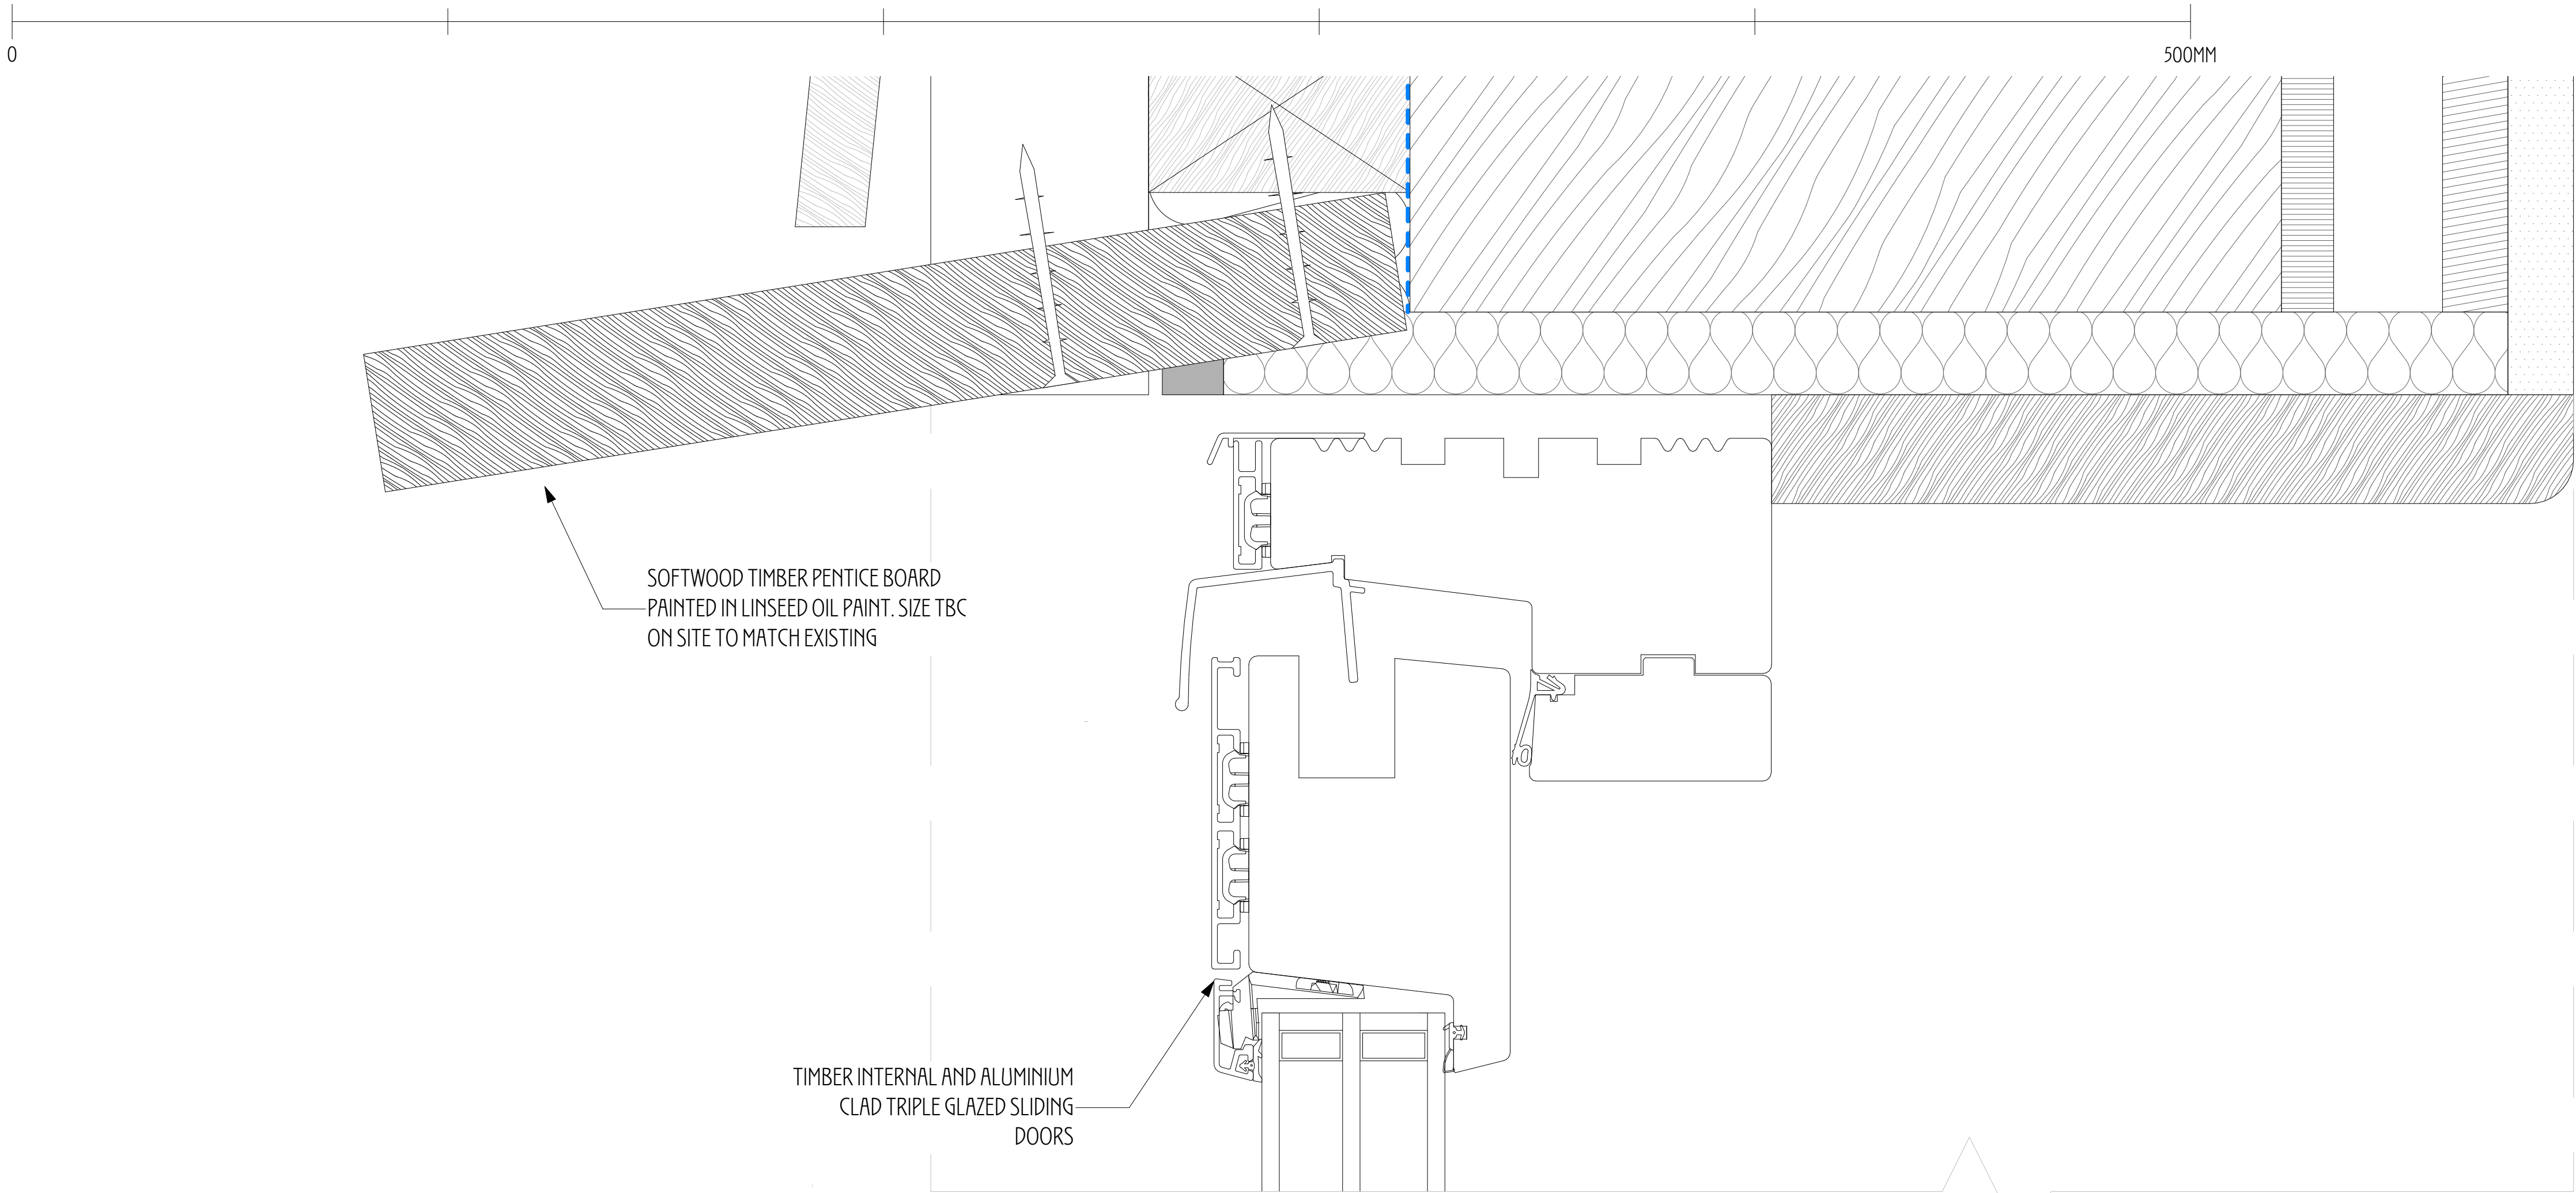

SOFTWOOD TIMBER PENTICE BOARD  
PAINTED IN LINSEED OIL PAINT. SIZE TBC  
ON SITE TO MATCH EXISTING

TIMBER INTERNAL AND ALUMINIUM  
CLAD TRIPLE GLAZED SLIDING  
DOORS

EXISTING PAVING SLABS RELAID AT 1:60 FALL

INTERNAL FLOOR FINISH

NOTES

- This is a planning drawing and should not be used for construction.
- This document and its design content is copyright ©.
- It shall be read in conjunction with all other associated project information and consultants documents.
- 3D images are an illustration only, and are not accurate representations.
- Refer to scale bar and title sheet to check printing scale.



| Rev | Issued By | Details                 | Issue Date |
|-----|-----------|-------------------------|------------|
| -   | BB        | DISCHARGE OF CONDITIONS | 11/05/2025 |

PROJECT TITLE  
221 Icknield Way, Letchworth  
Garden City SG6 4TU  
DRAWING TITLE  
External Doors  
Detail Sheet 3

SCALE  
1:1, 1:100 @  
A1

DATE  
May 26  
DRAWN/CHKD  
BB AG

DRAWING No.  
2506/PD/424  
REV  
-

**NORTON STUDIO ARCHITECTS**  
HISTORIC AND SUSTAINABLE BUILDING SPECIALIST  
ARCHITECT ACCREDITED IN BUILDING CONSERVATION  
5 Croft Lane - Horton - Letchworth Garden City - Herts - SG6 1 AS  
t - 01462 374035  
w - www.nortonstudio.co.uk

RIBA #  
Chartered Practice

Norton Studio & Norton Studio Architects are a  
limited liability partnership, limited by guarantee.  
Registered in England and Wales number 05441405  
Registered office: 5 Croft Lane, Horton, Letchworth  
Garden City, Hertfordshire SG6 1AS

ARB  
Architects  
Registered